



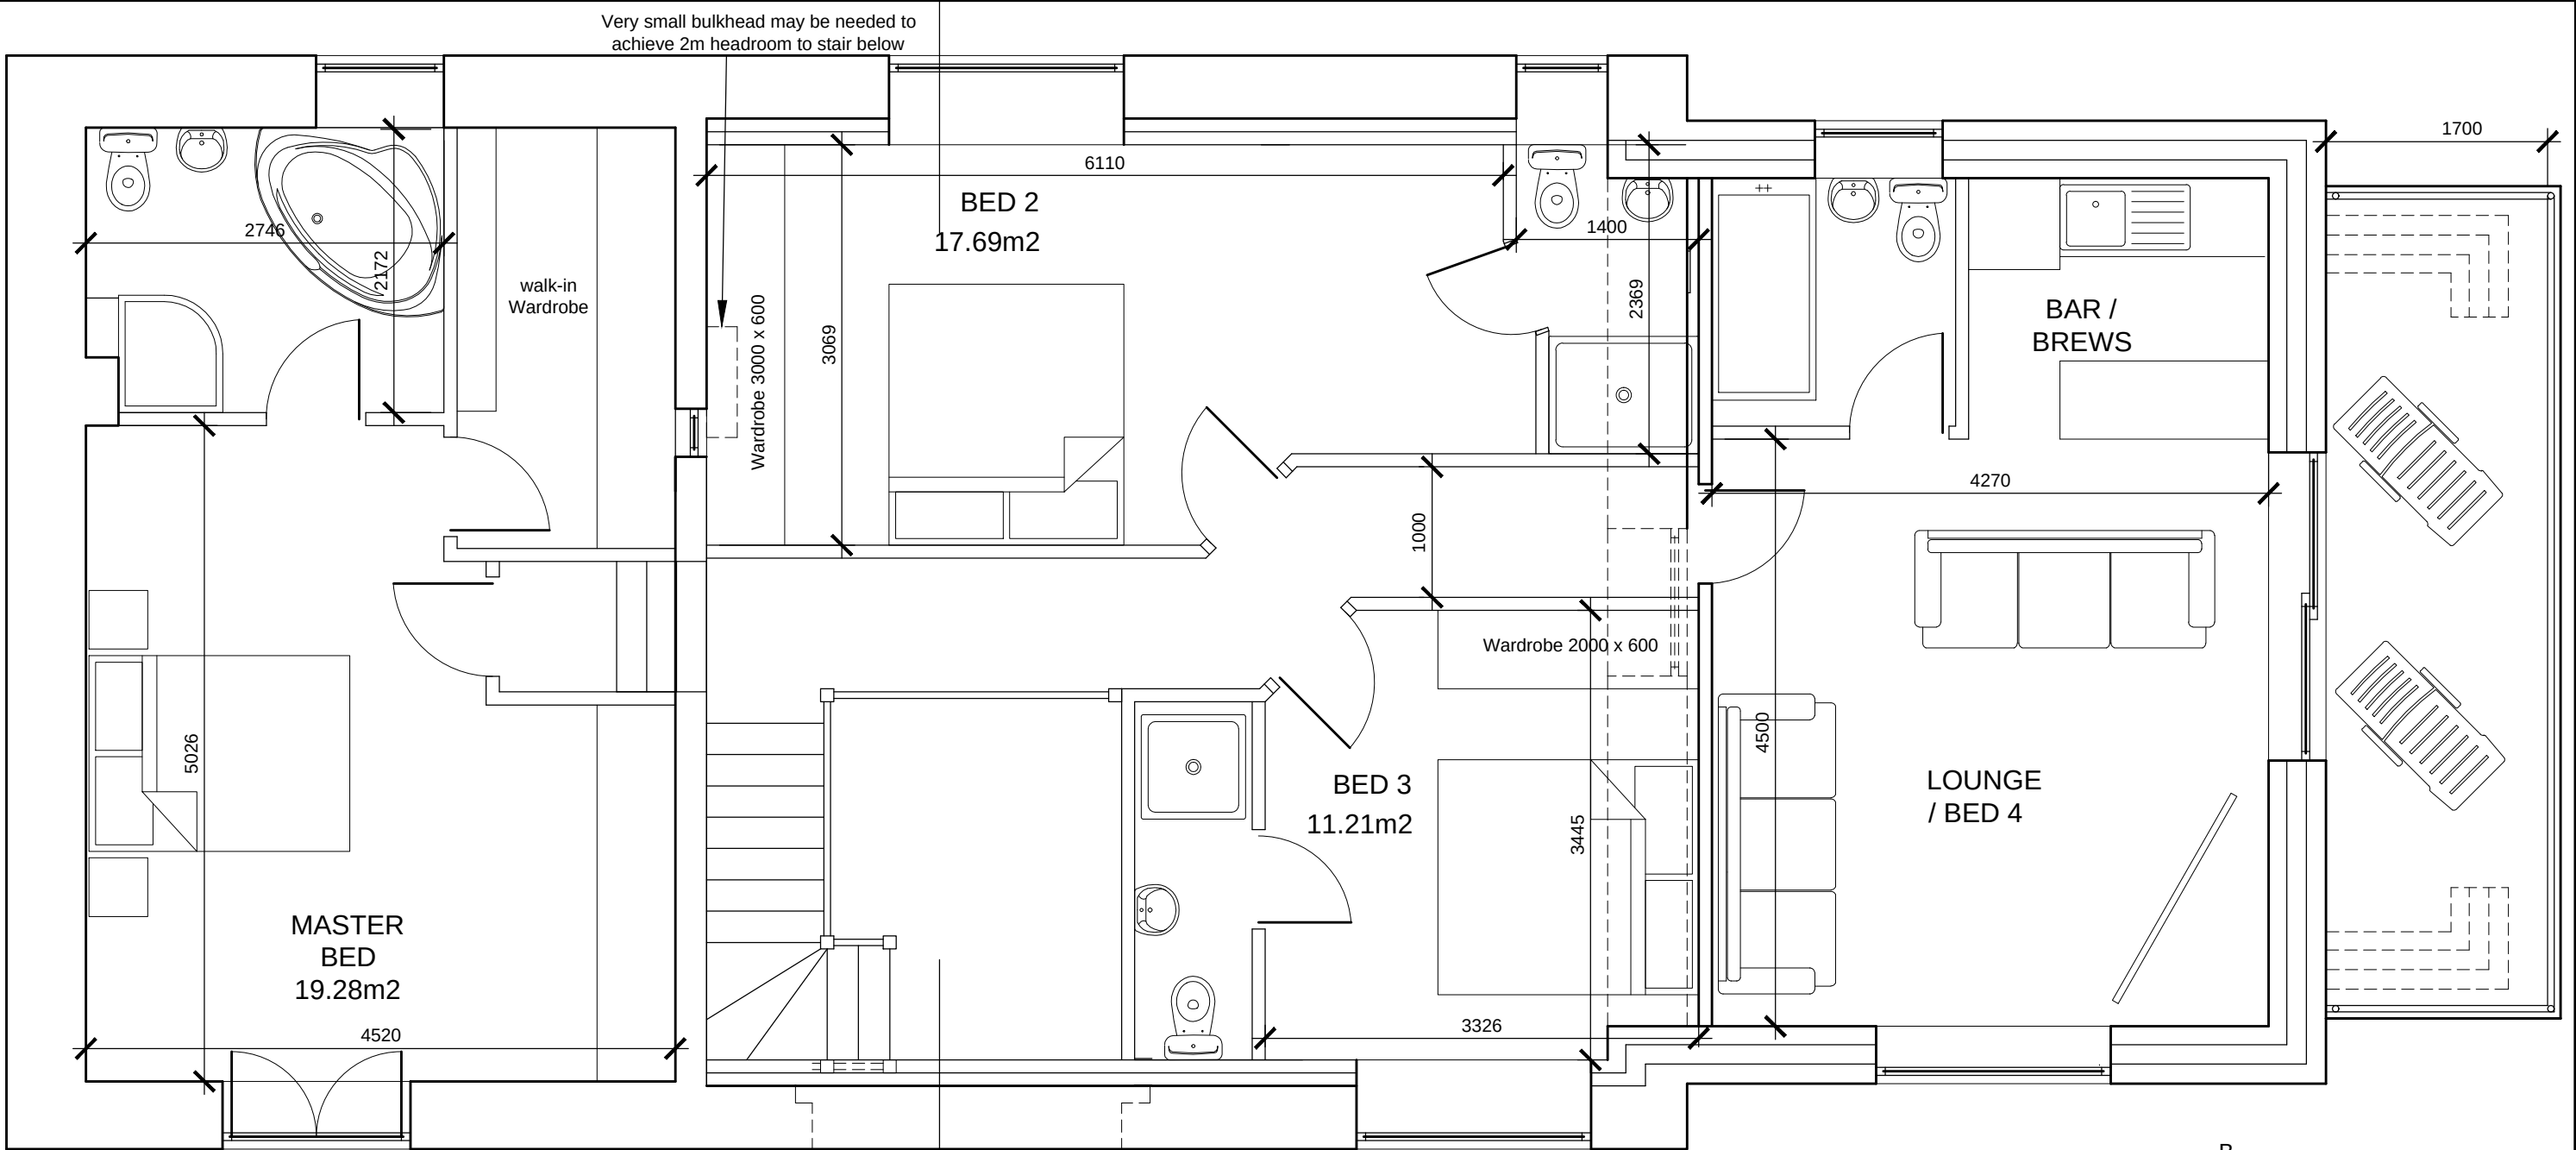

PROPOSED F.F. PLAN

FRONT OF HOUSE

 

SCALE 1:50

B		19-10-2024 Extension length increased 600mm, and bay length increased by 200mm		
A	19-10-2024	Extension front and rear walls setback 500mm, and roof height reduced. Balcony set in 1m each side from original. (Bay below reduced in size, 225mm each side.) 2nd Window omitted from Bed 2. (Ensuite window also amended.)		
REV	DATE	AMENDMENTS		INT
Harry Jackson Surveyors Limited				
Unit 4A Farnworth Park Industrial Estate Wellington Street, Farnworth, Bolton BL4 7BY Tel: 01204 701740 Mobile: 07931 321879				
CLIENT		Mr Joe Mannion		
ADDRESS		Height Barn Cottage, Harwood Road Walshaw, Bury, BL8 3PR		
PROJECT		Extension		
TITLE		Proposed First Floor Plan		
DRAWING No.		10	REV B	
SCALES		1:50	DATE May 2024	
DRAWN BY		BE	SHEET SIZE A3	
CHECKED BY		HJ	COPYRIGHT ©	