



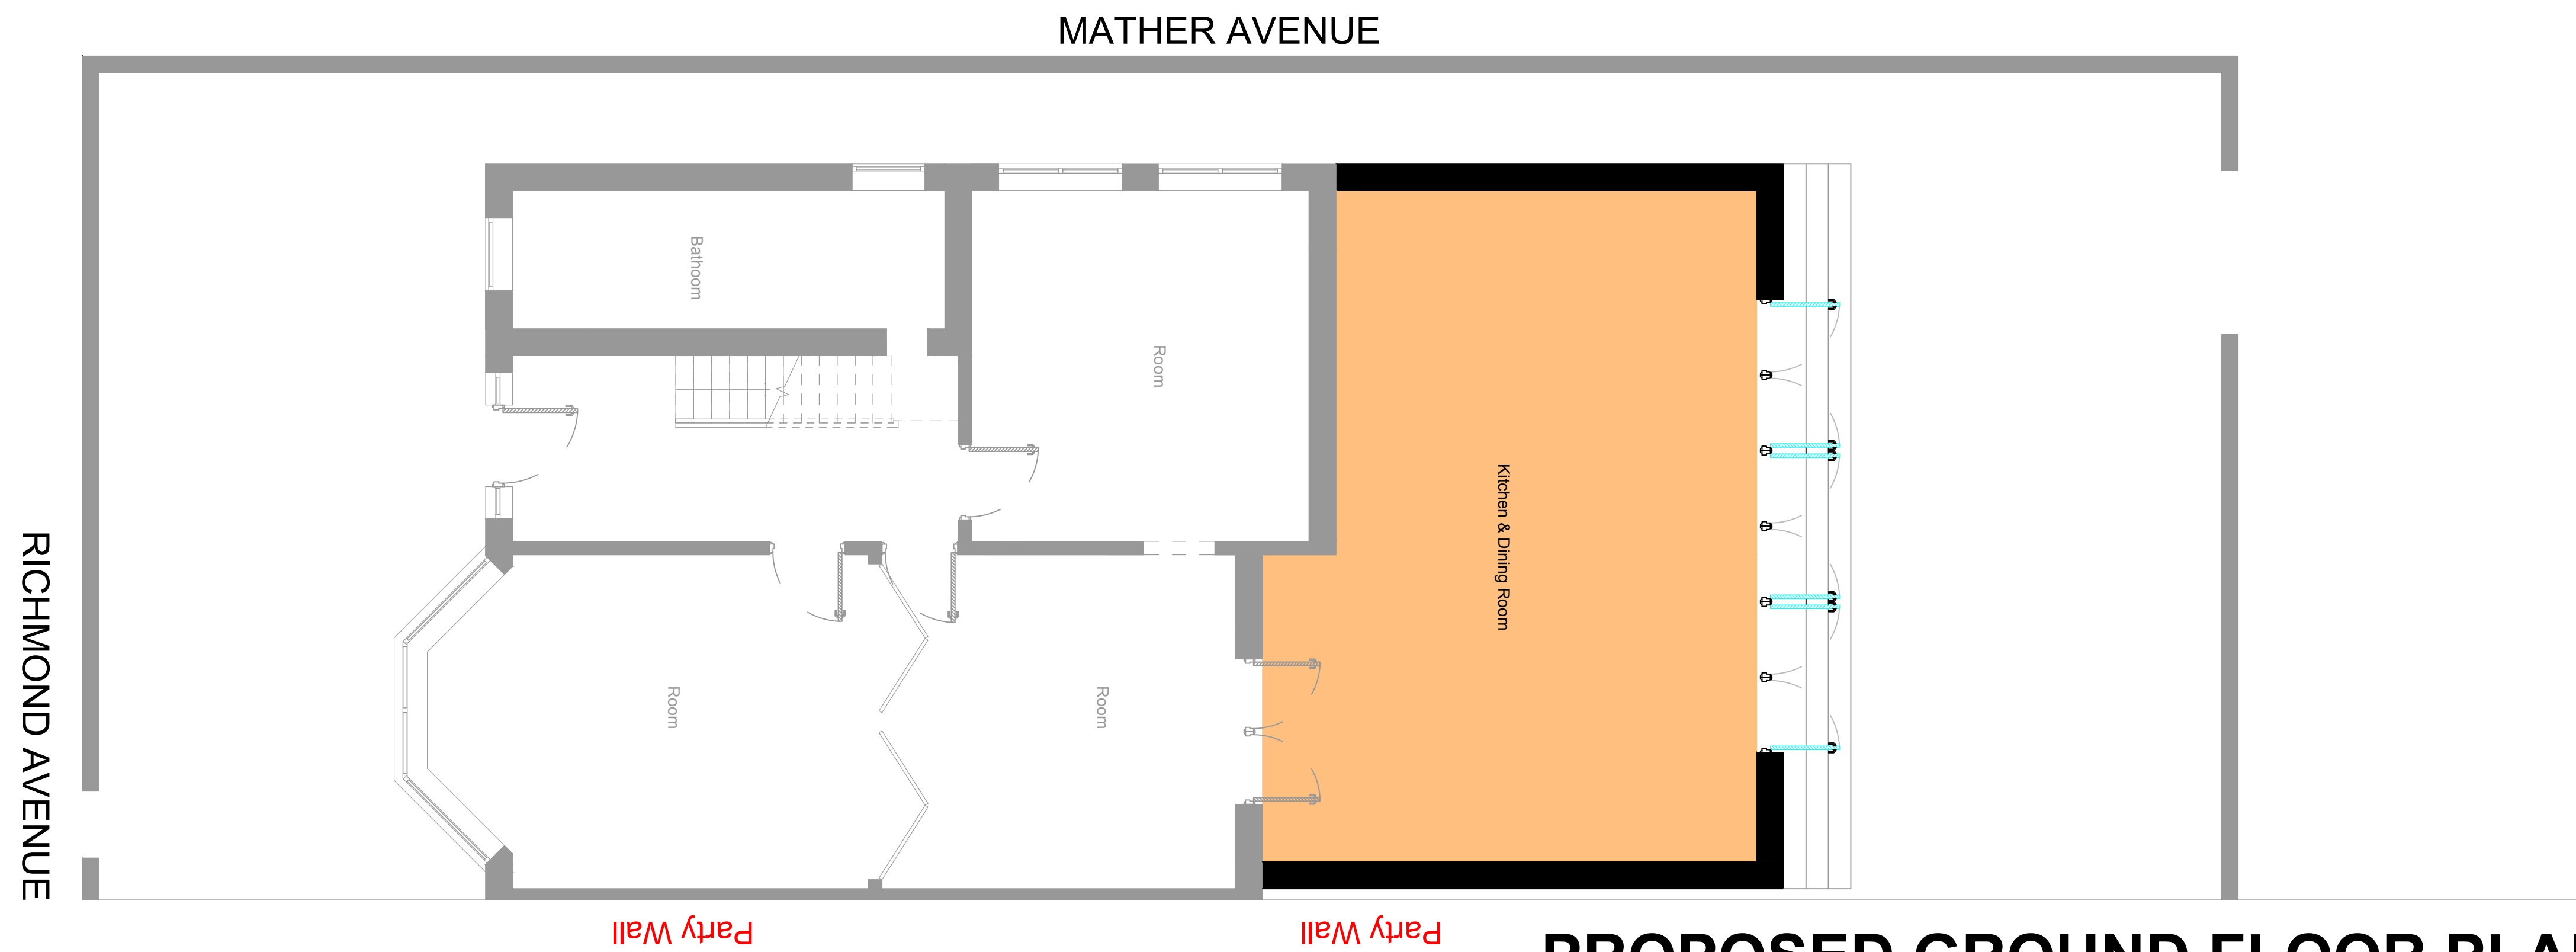


# PROPOSED GROUND FLOOR PLAN

1:50 @ A1

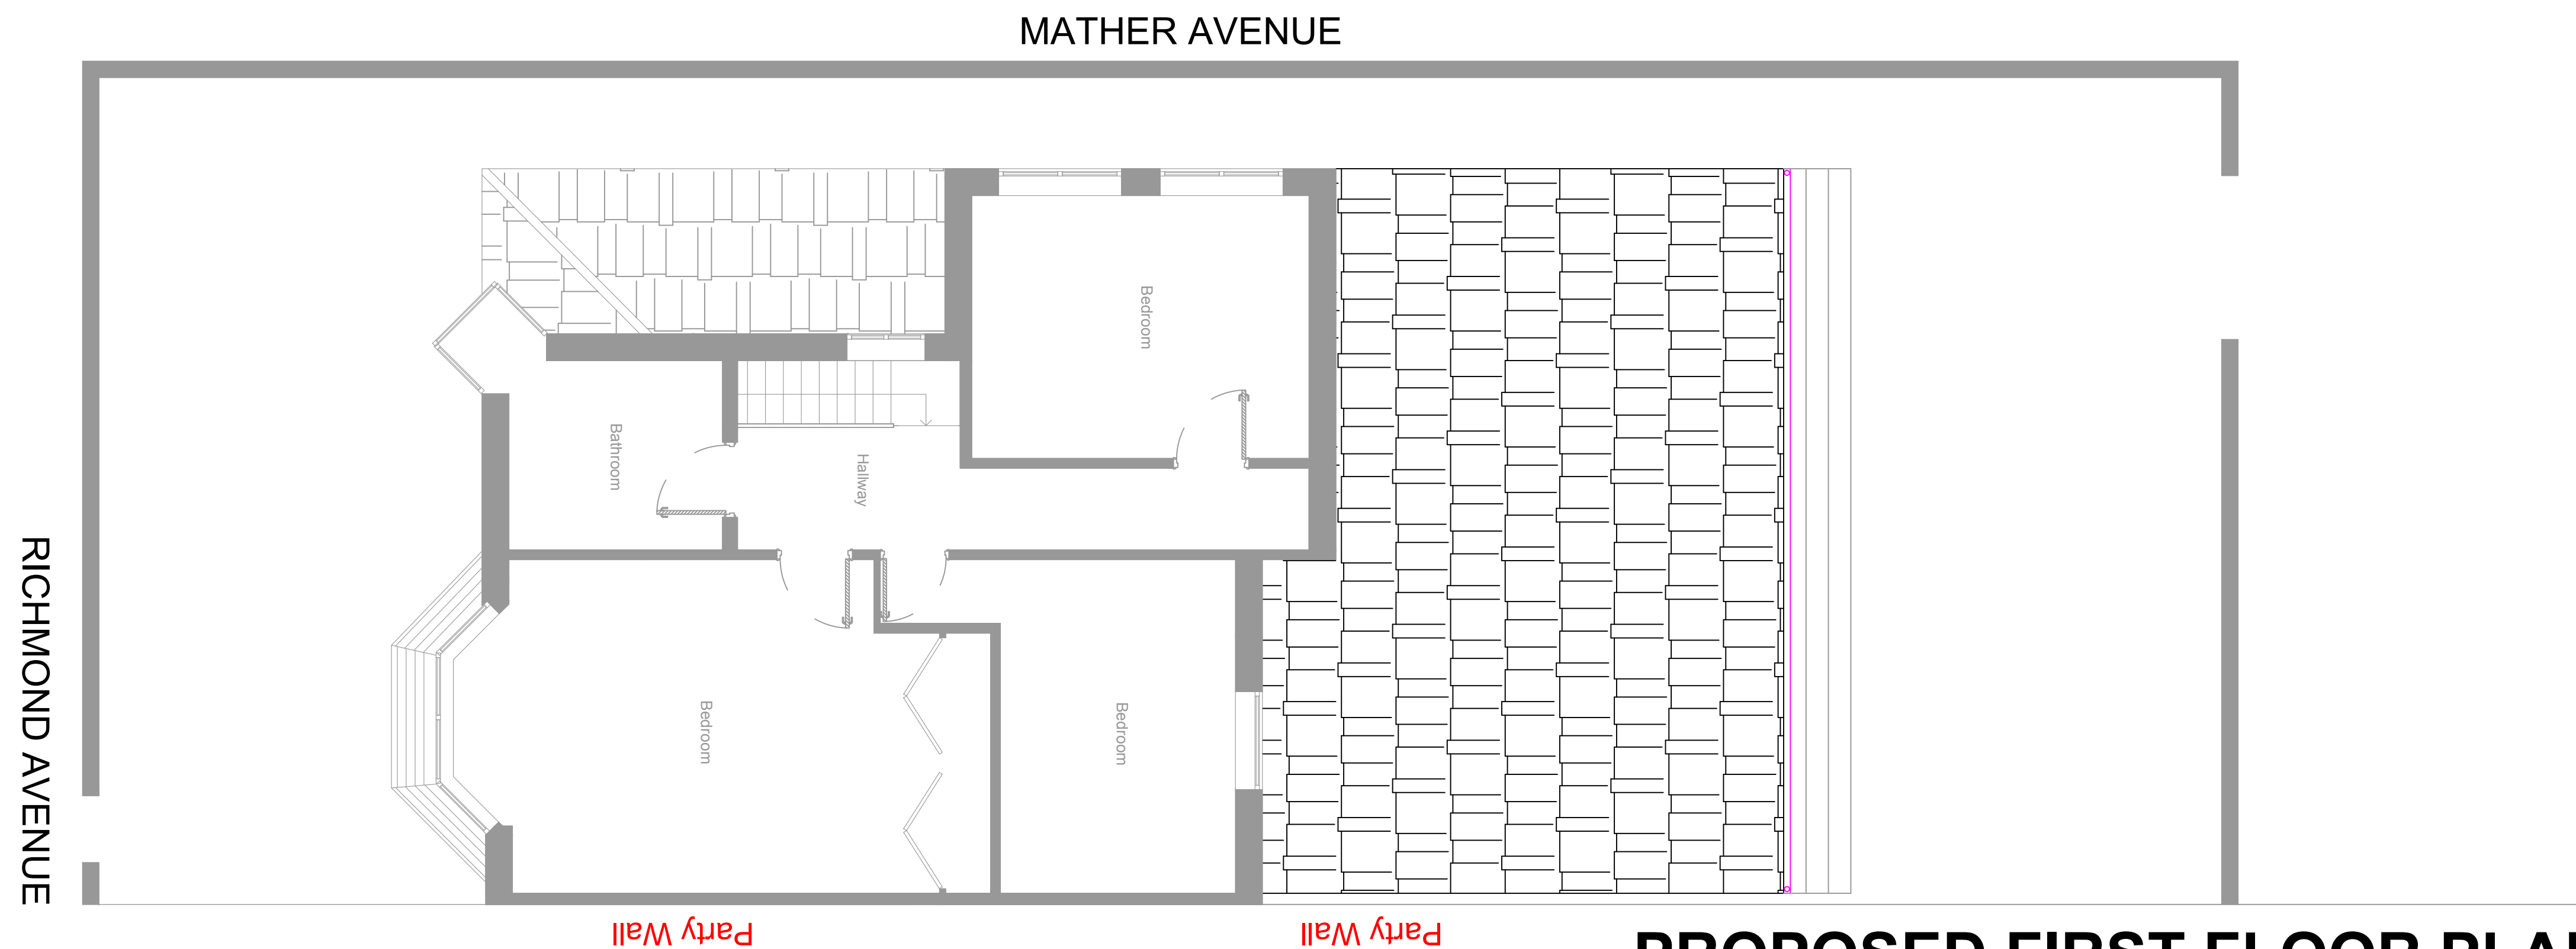

**PROPOSED FIRST FLOOR PLAN**  
1:50 @ A1

 

# NU-FIT

ARCHITECTURAL DESIGN LTD

| Rev. | Revision details | By | Chk. | App. | Date |
|------|------------------|----|------|------|------|
|      |                  |    |      |      |      |

NOTE TO CONTRACTOR: DO NOT SCALE FROM THIS DRAWING

Client  
**15 RICHMOND AVENUE, PRESTWICH**

Project **SINGLE STOREY REAR EXTENSION.**

Title

**PROPOSED PLANS**

|             |              |                               |                           |
|-------------|--------------|-------------------------------|---------------------------|
| Drawn by    | Date<br>AUG. | Purpose of issue<br>PLANNING. | Scale<br><b>1:50 @ A1</b> |
| Checked by  | Date         | Drawing No.                   |                           |
| Approved by | Date         | <b>BUILDING/26158192-B</b>    |                           |