


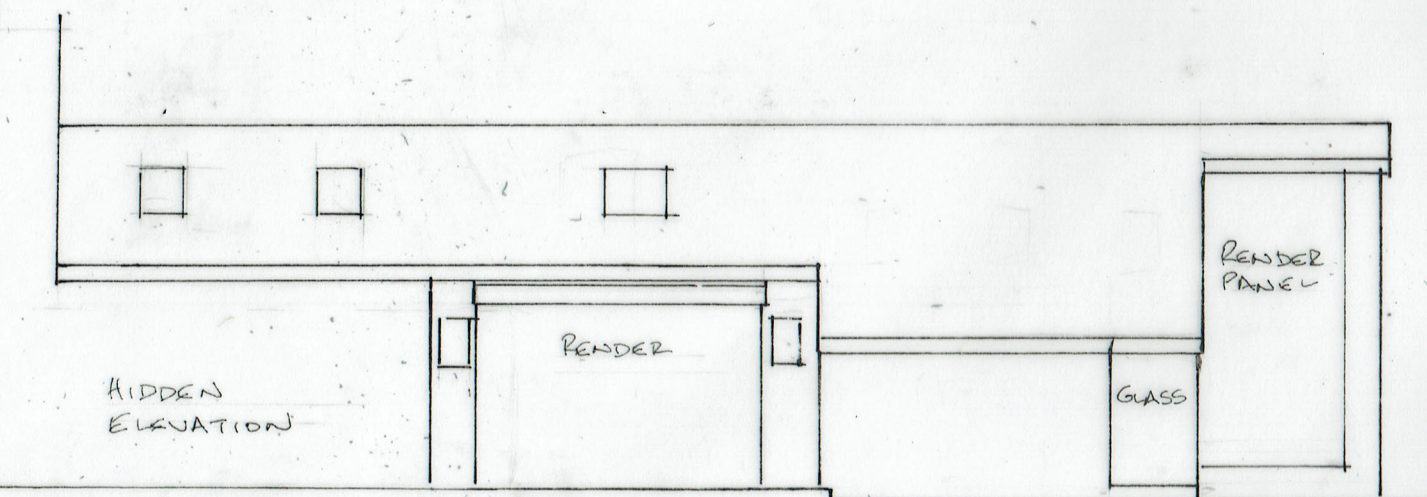


NORTH ELEVATION




SOUTH ELEVATION

WHITE UPVC DOORS
& WINDOWS

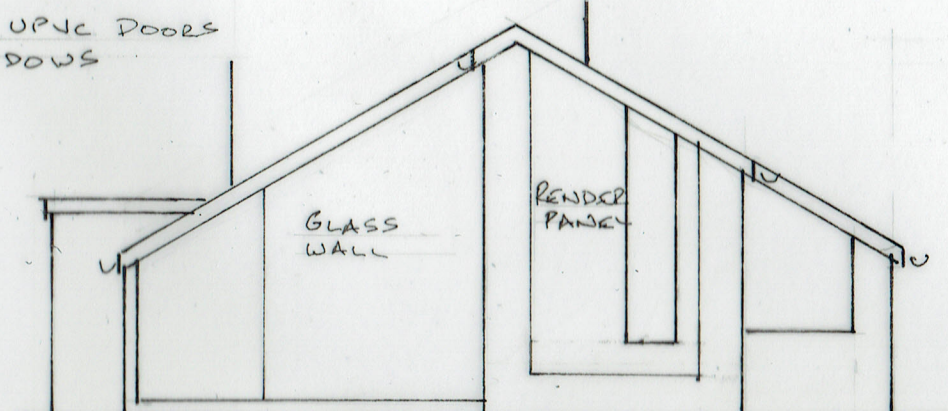

EAST ELEVATION

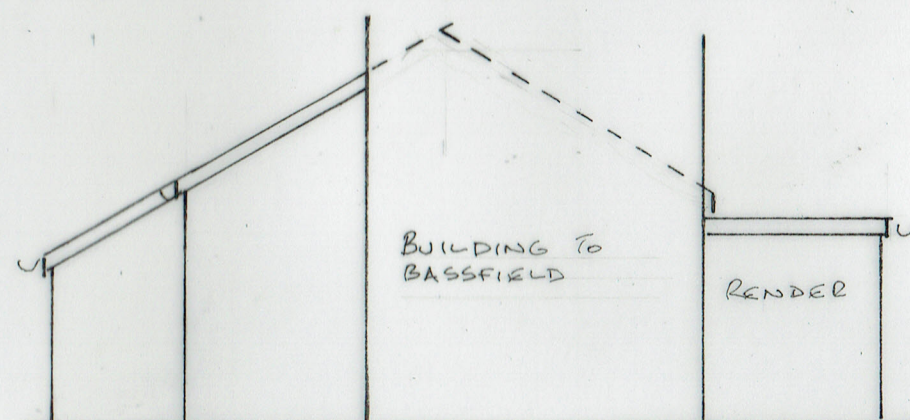

WEST ELEVATION

2A CURRENT ELEVATIONS

26/10/2024 - DRAWING RETITLED
20/09/2024

24/787/02A

0 METRES 5
SCALE 1:100 @ A3

CONVERSION TO DWELLING
BASSFIELD FARM, MANCHESTER RD, RAMSBOTTOM
BLA SLY