




THIS DRAWING IS FOR PLANNING PURPOSES ONLY AND IS NOT A WORKING DRAWING.

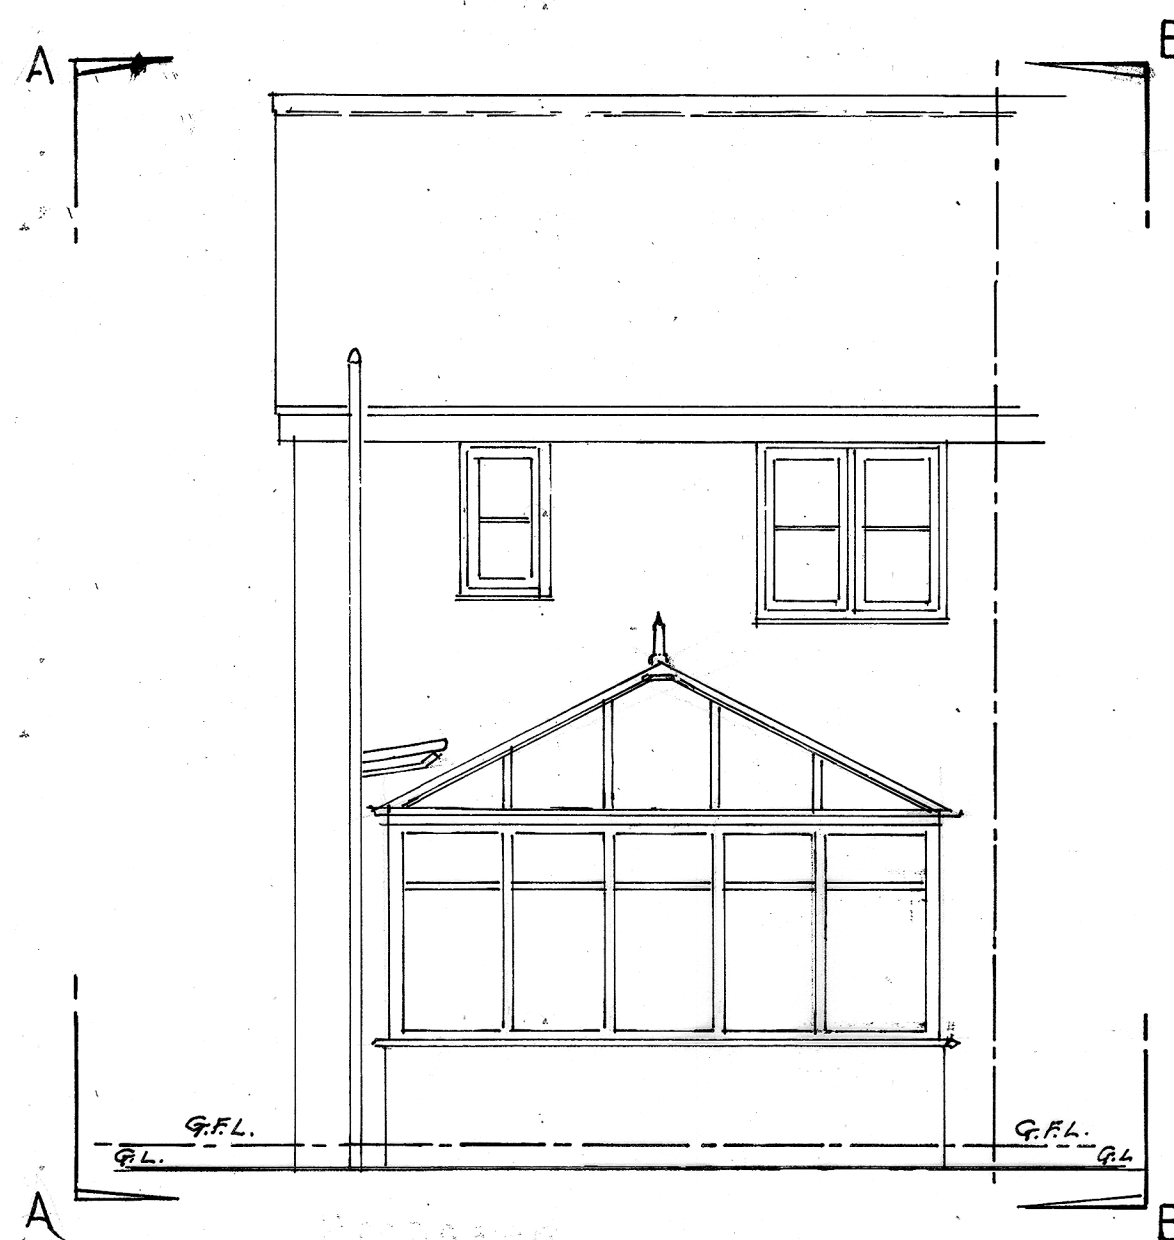


Existing Rear Elevation

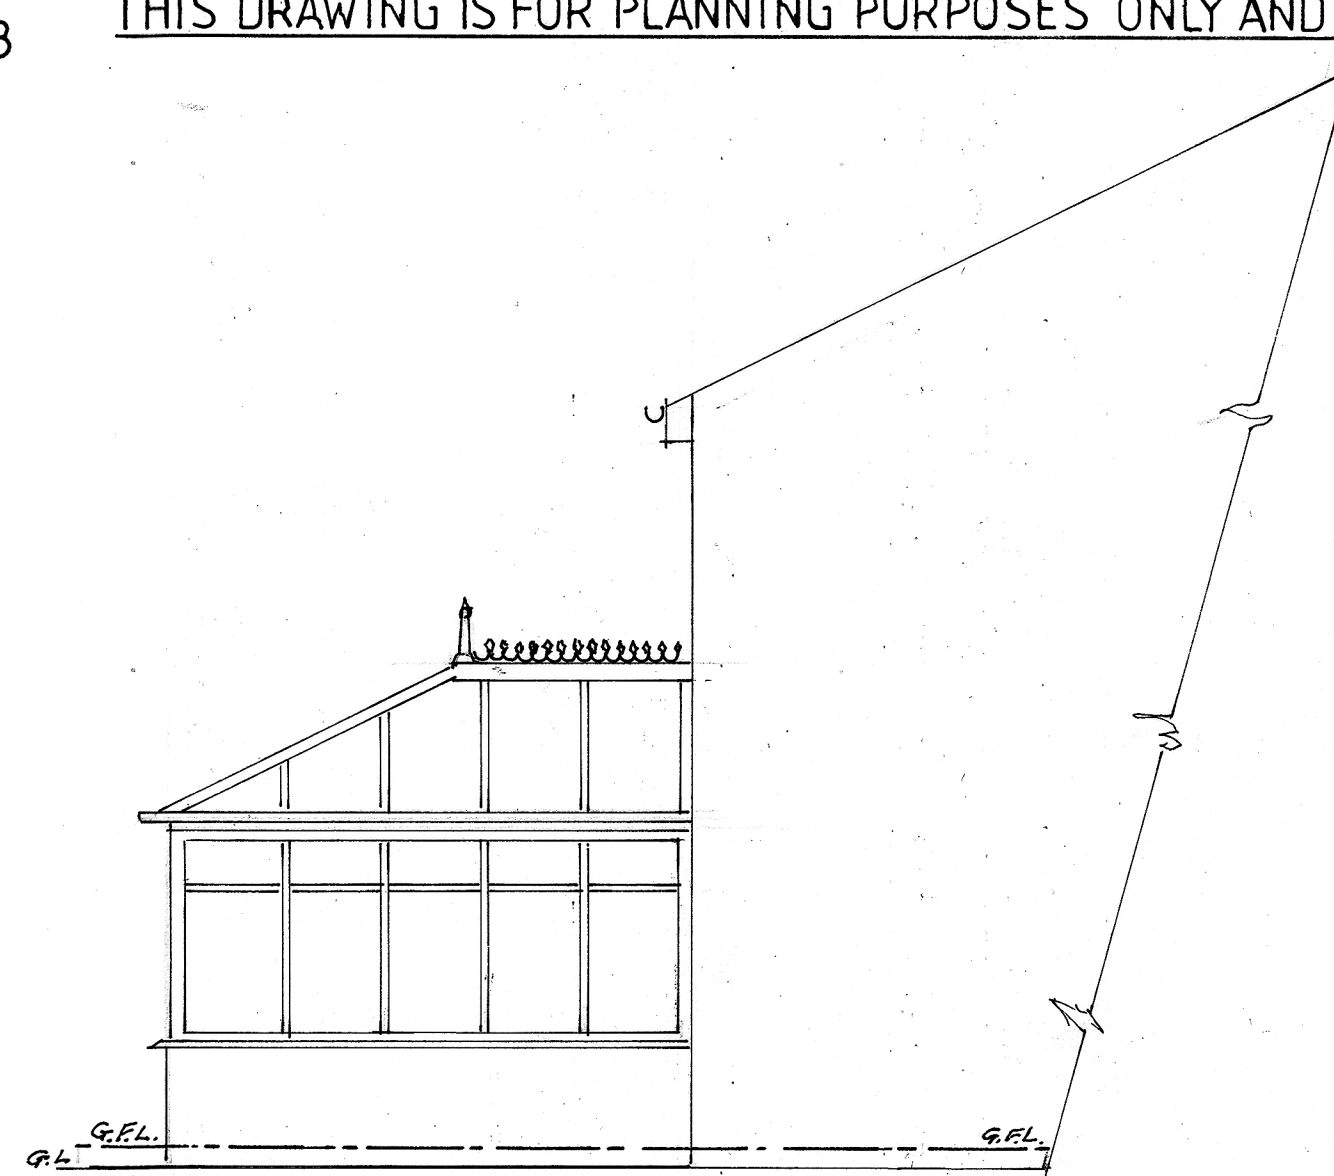

Existing Side Elevation B-B

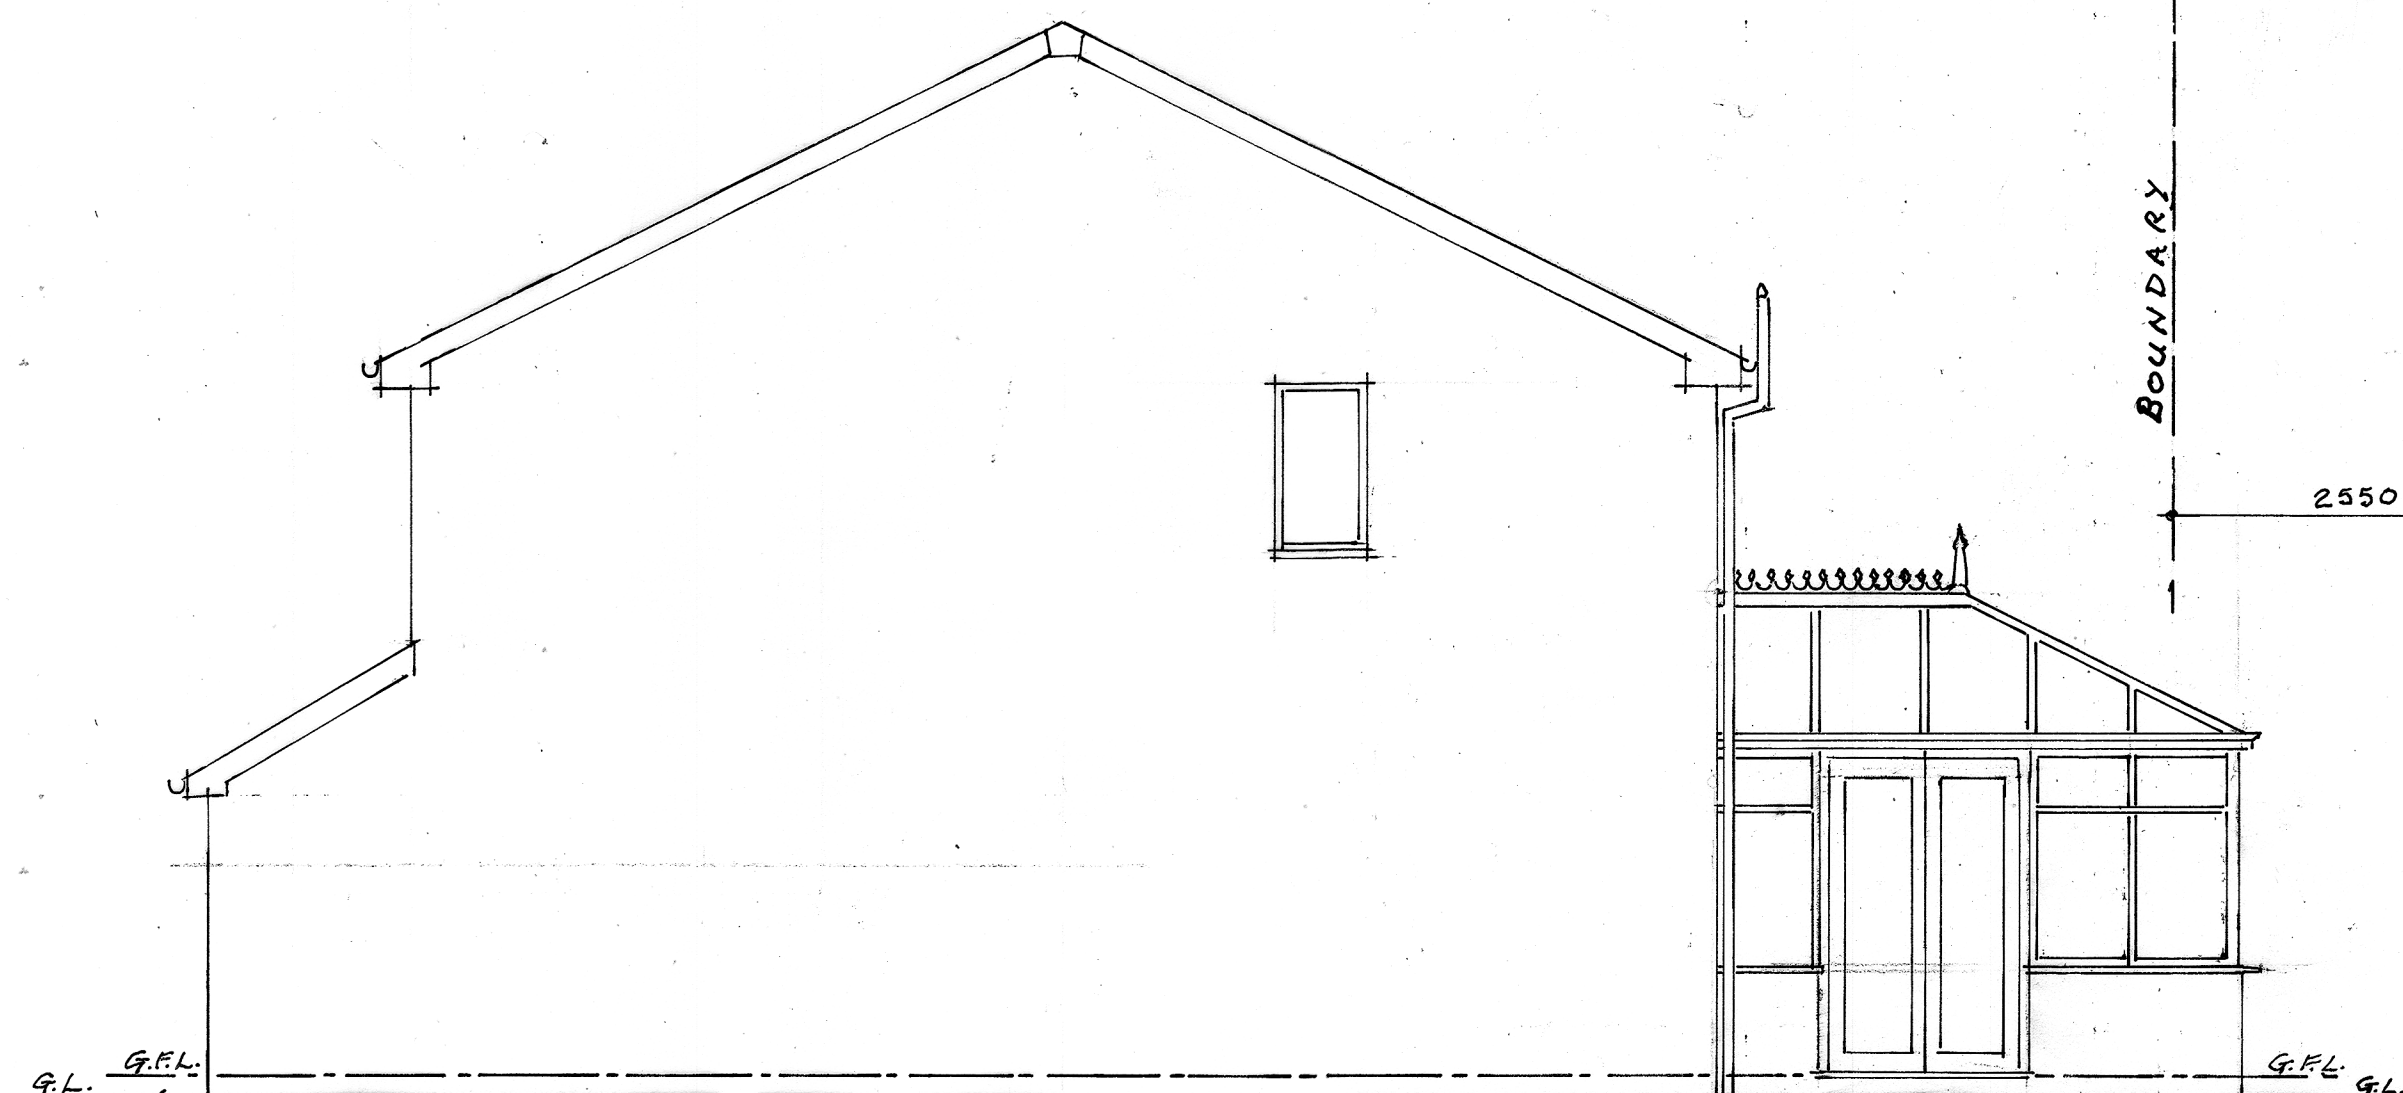

Existing Side Elevation

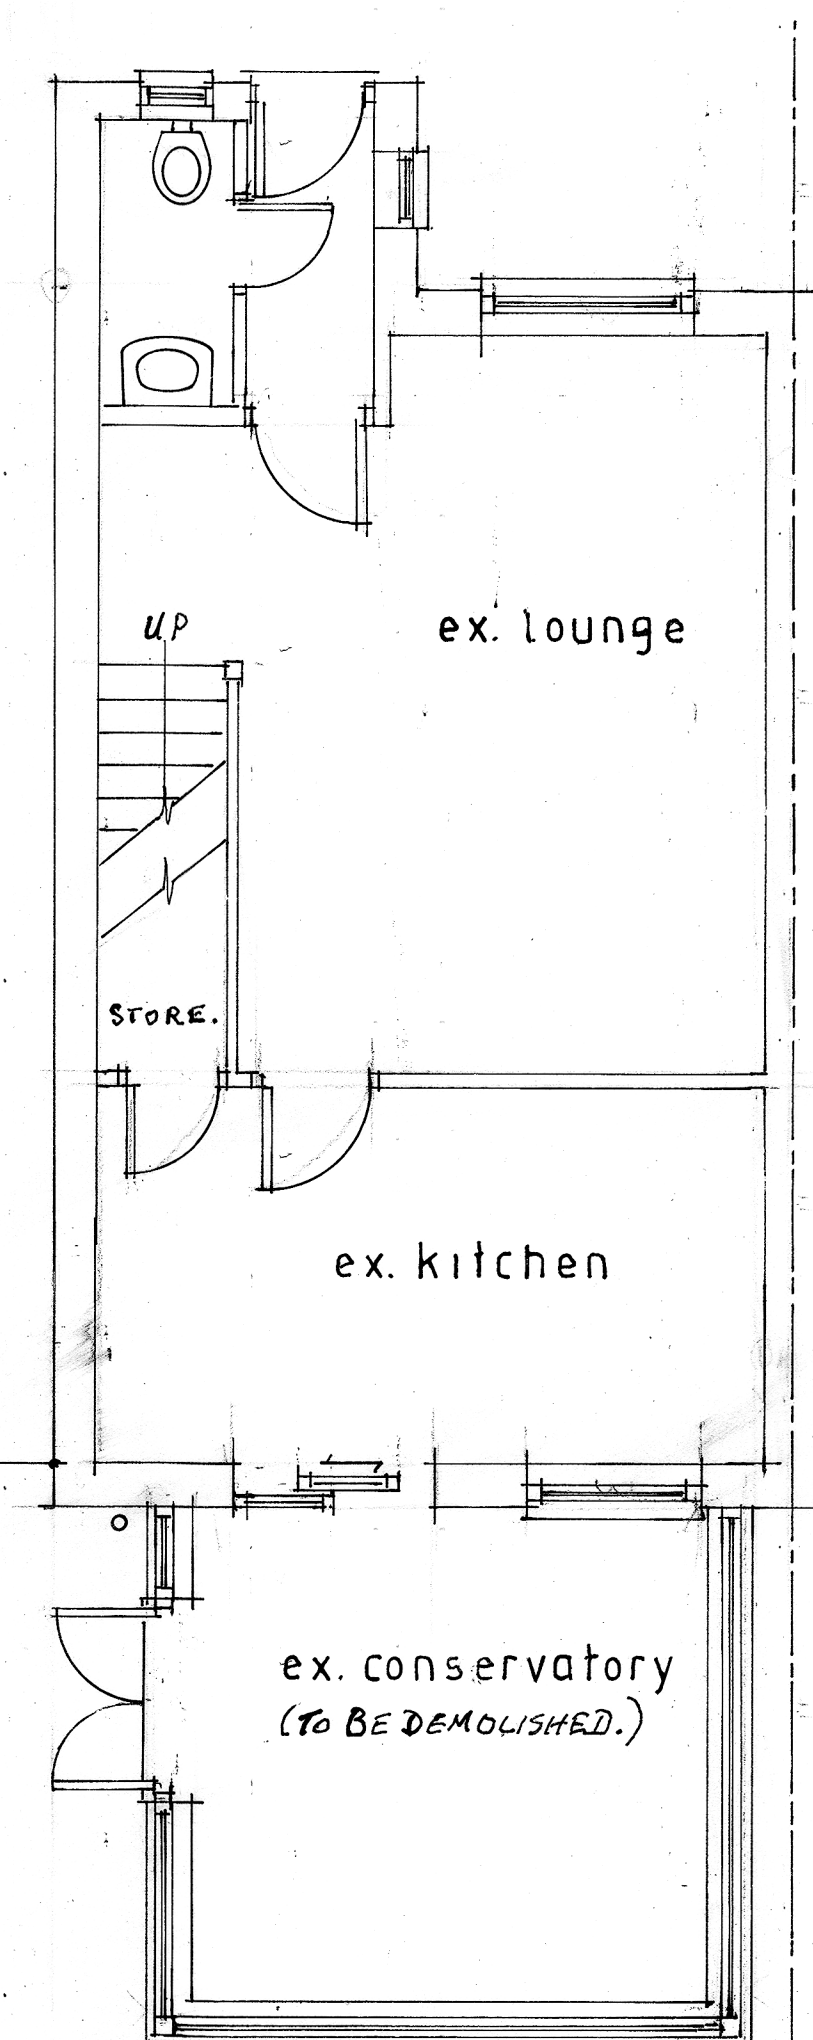

Existing Plan

EXISTING LAYOUT

Proposed Single Storey
Extension to the rear of
34 Tamar Close
Whitefield M45 8SJ

clients
MR. & MRS. K.K. WONG

L.H. ARDRON
Building Design
mob. 07950829709
01613207563

scale 1:50 date 16.02.26

DO NOT SCALE FROM THIS DRAWING