

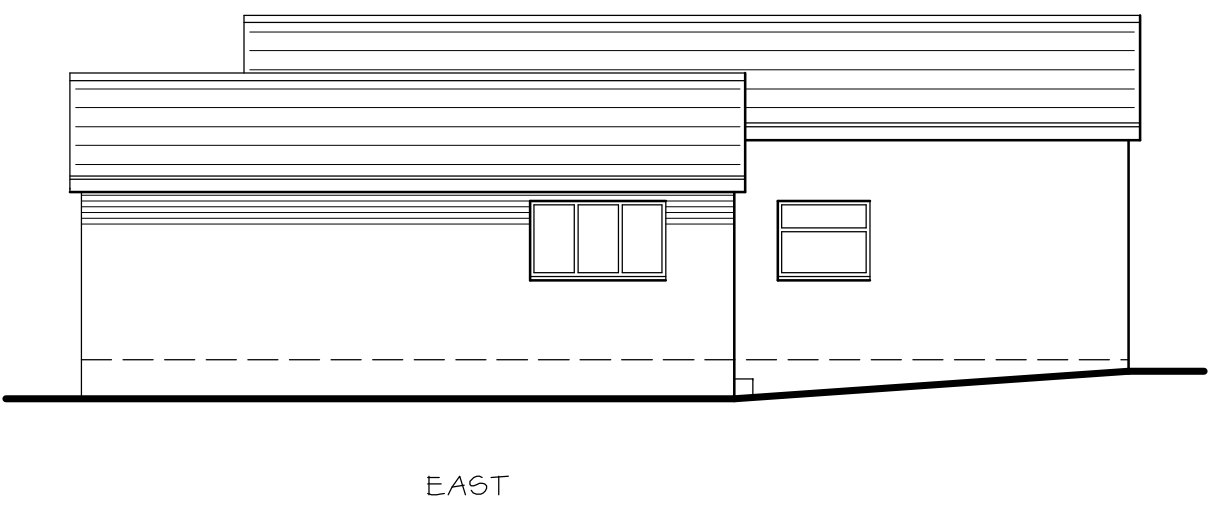
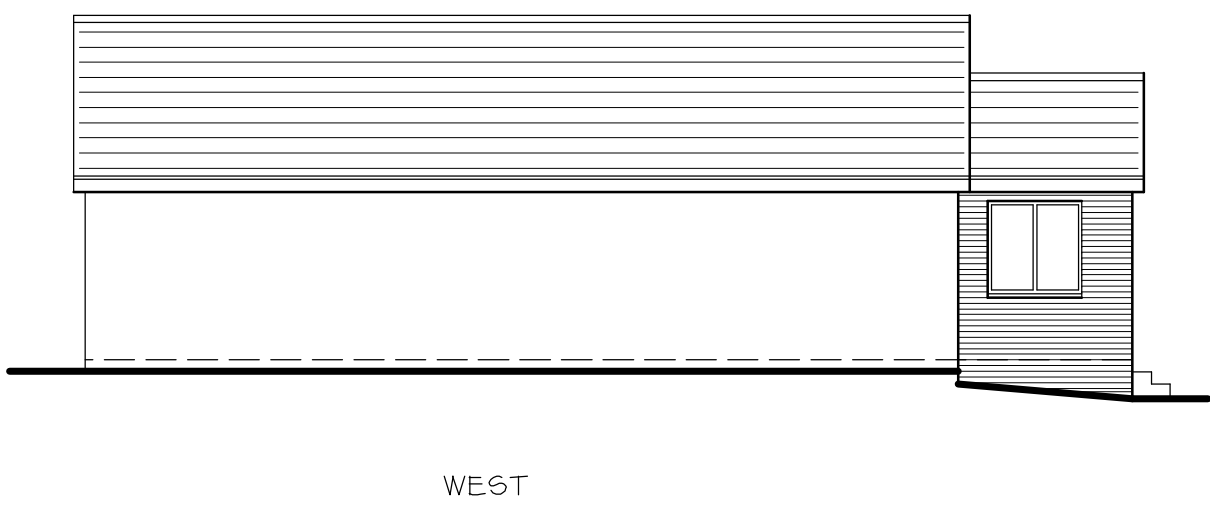
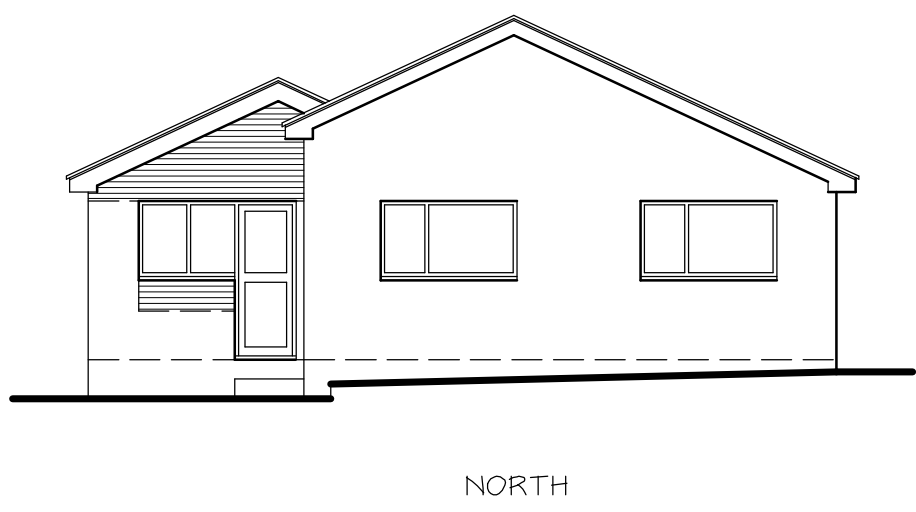
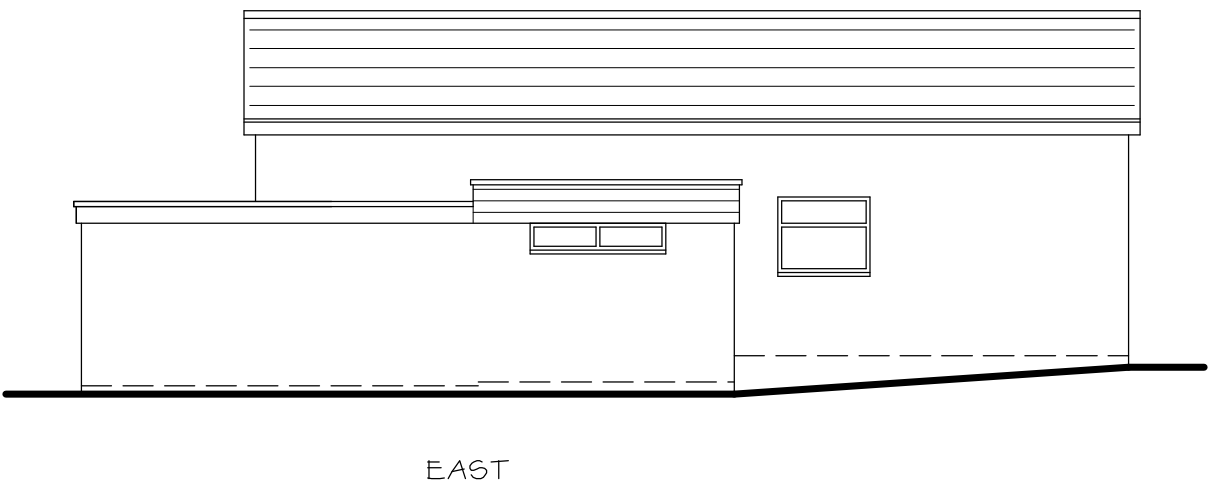
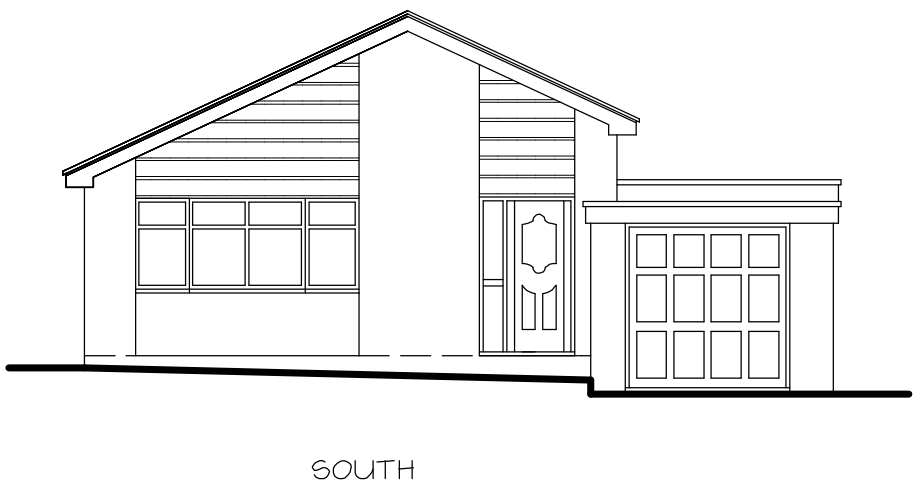
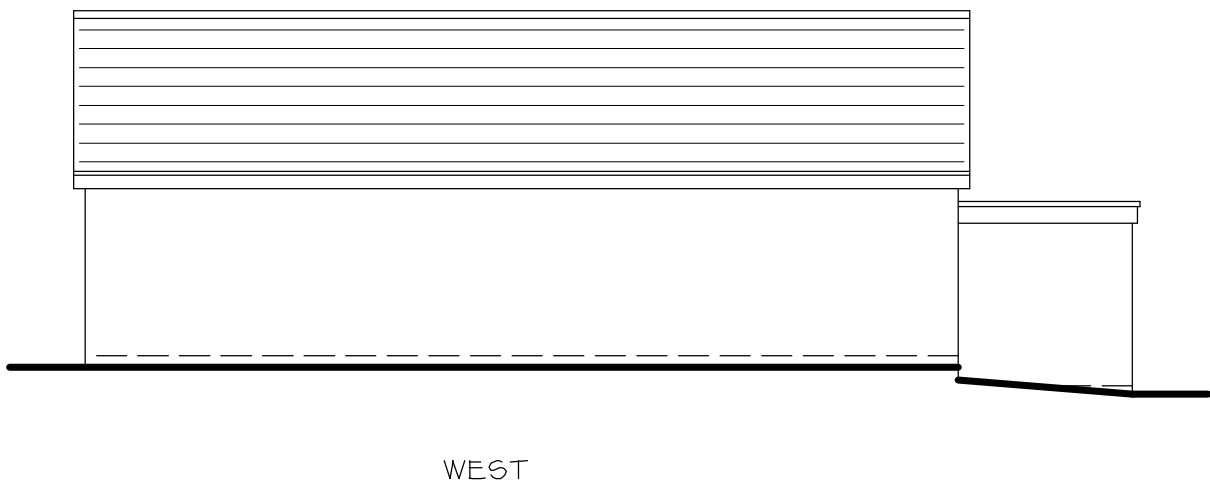
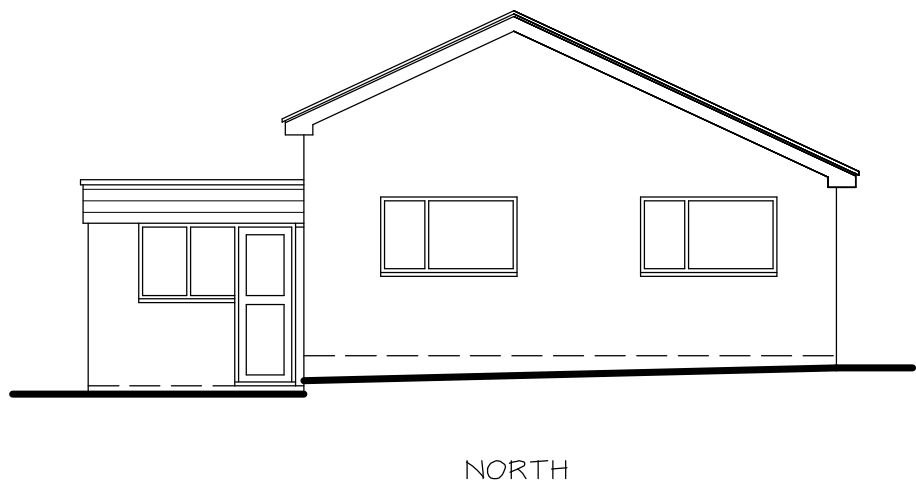
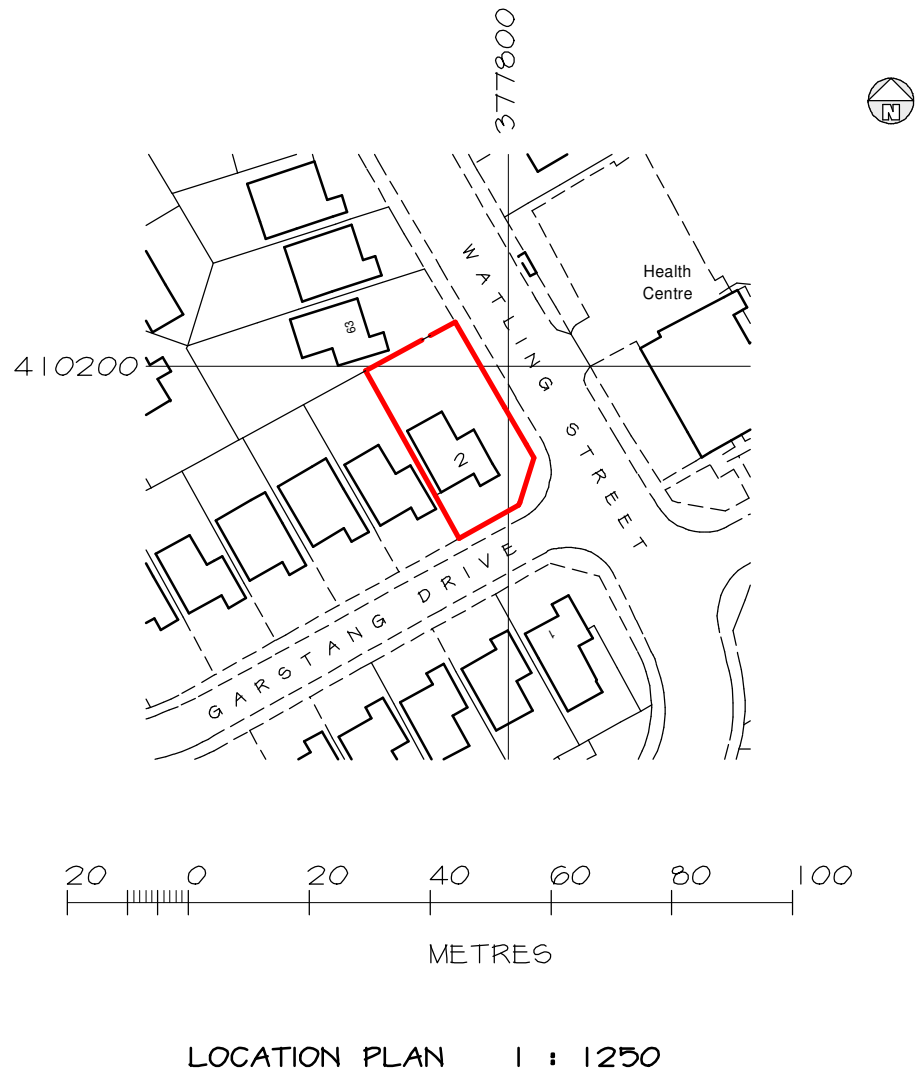
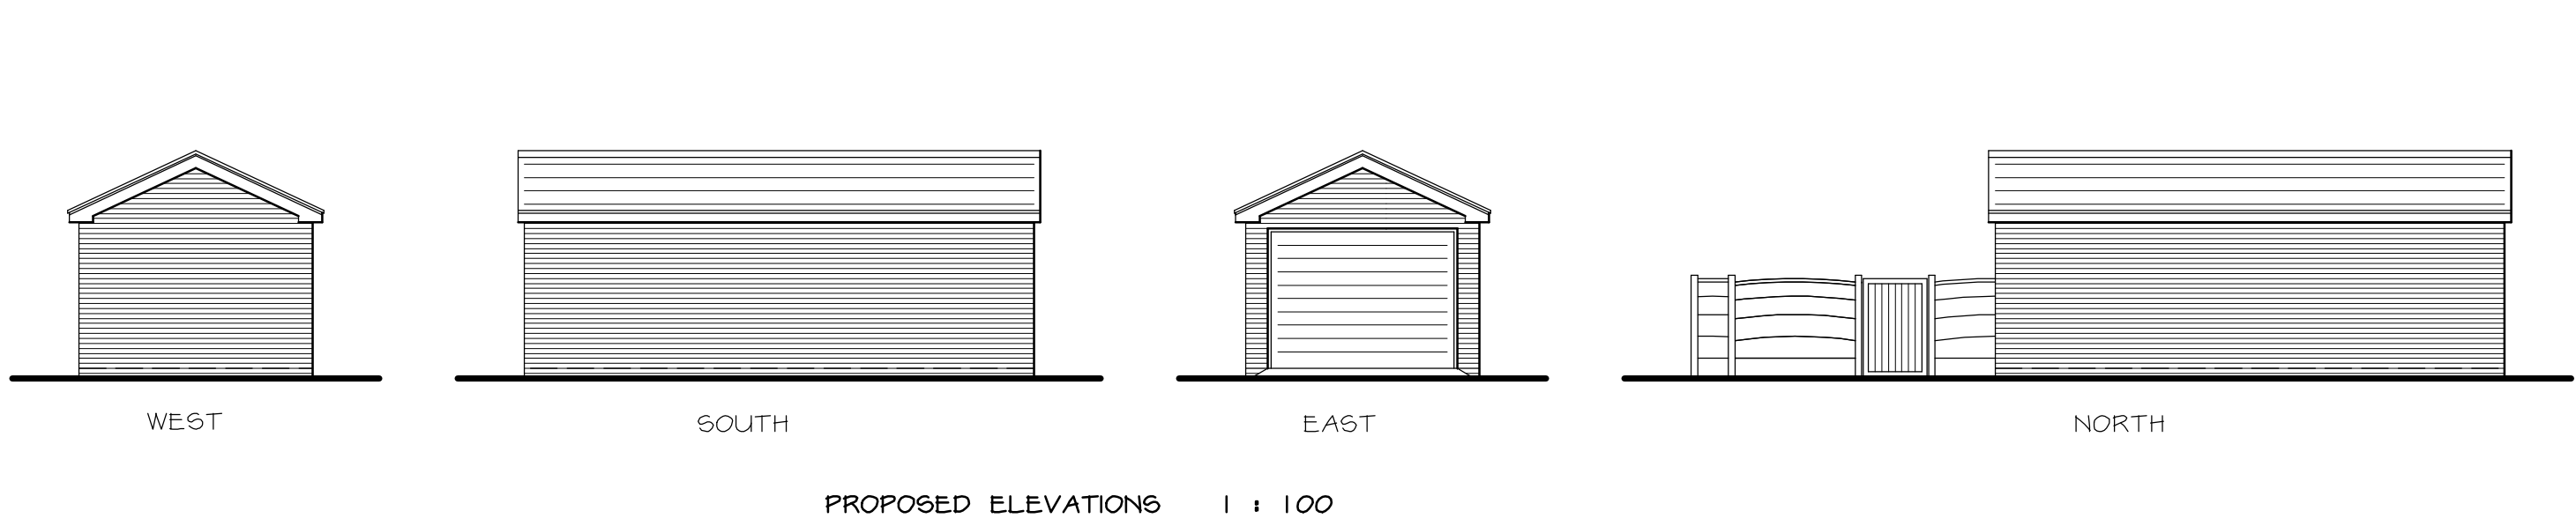
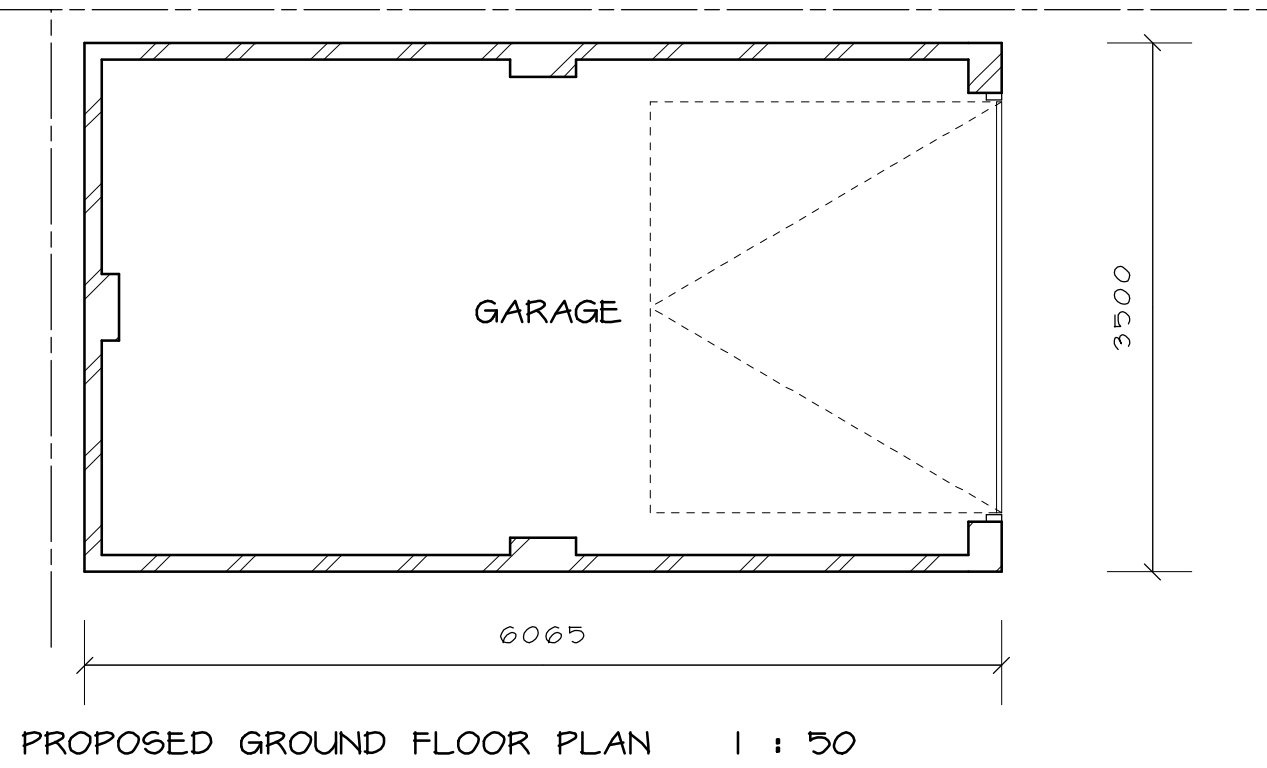
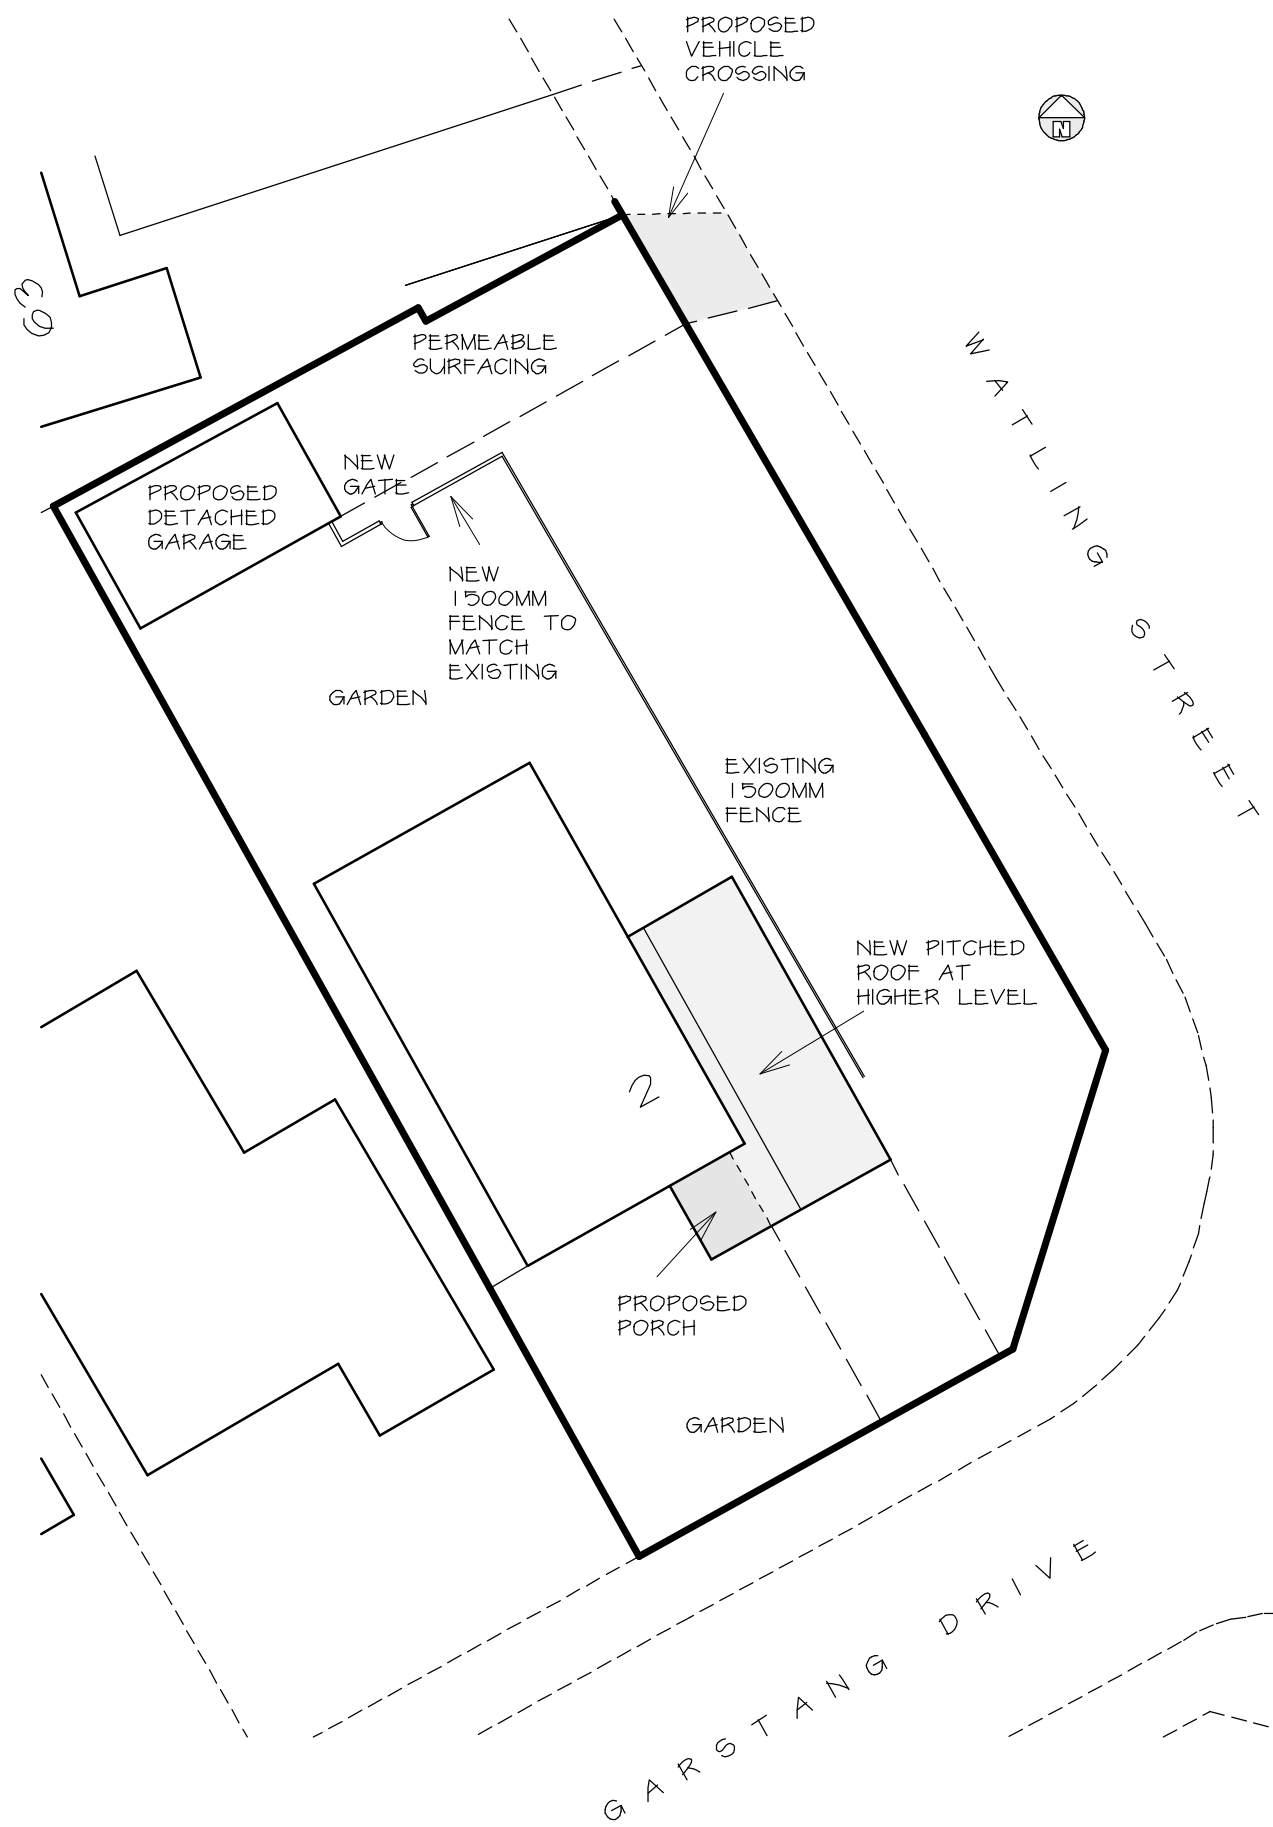


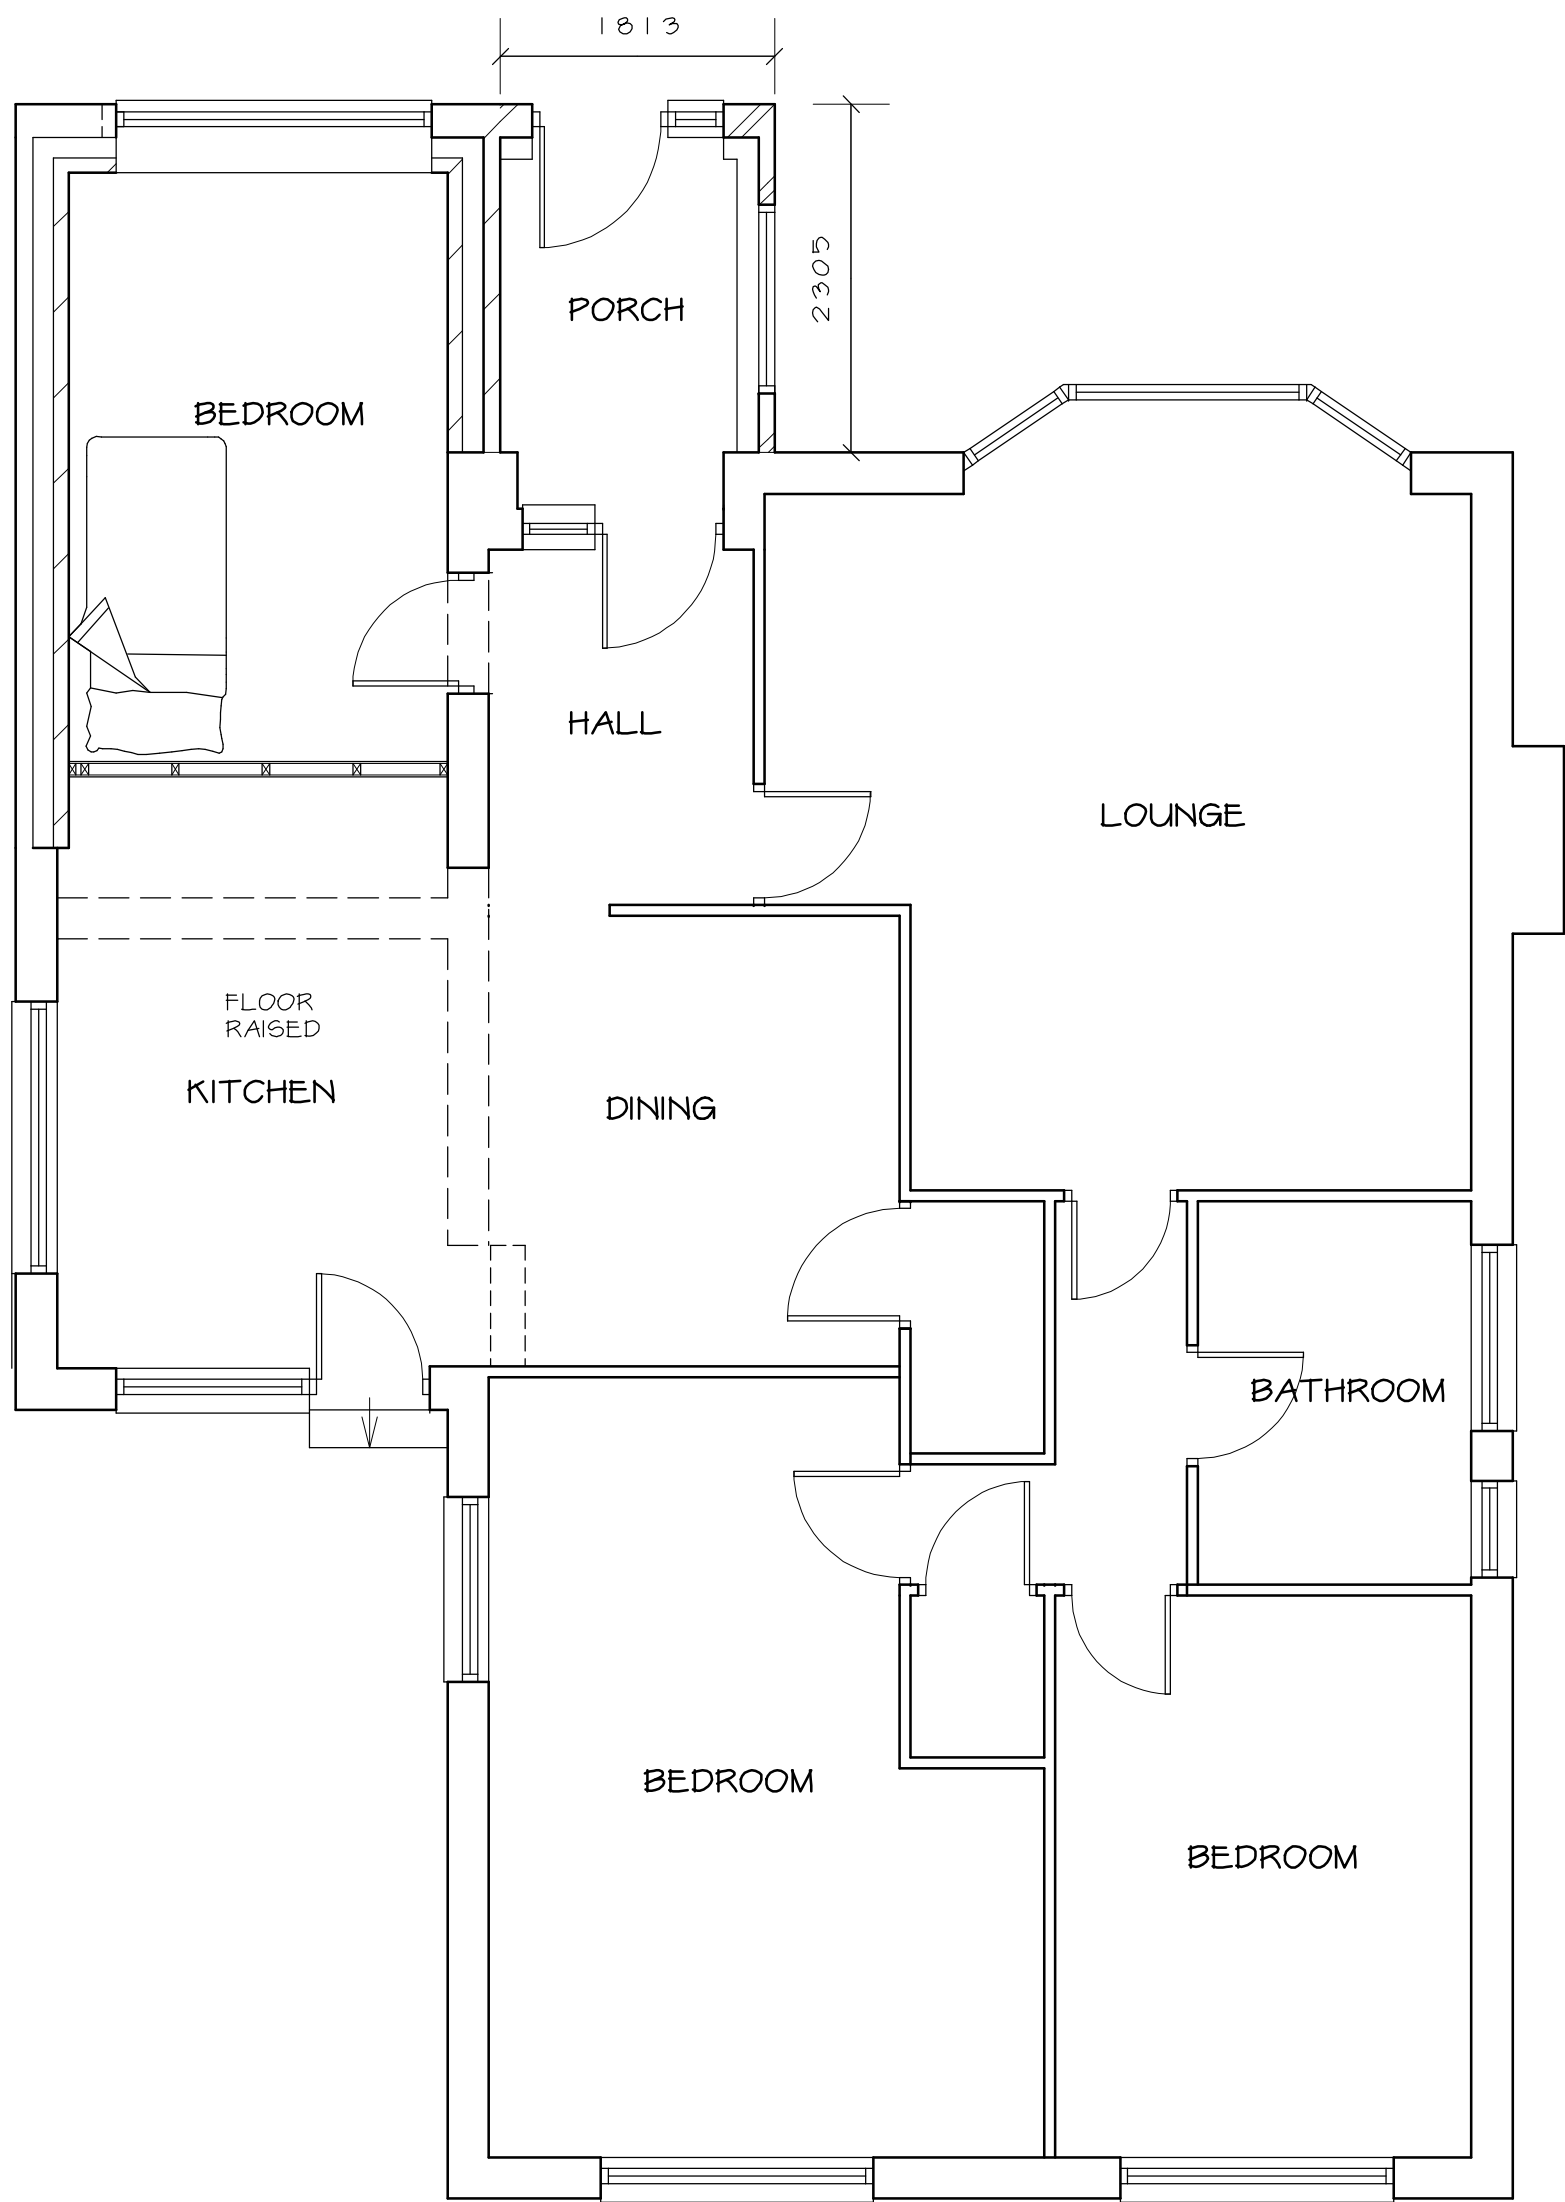

PROPOSED ELEVATIONS 1 : 100

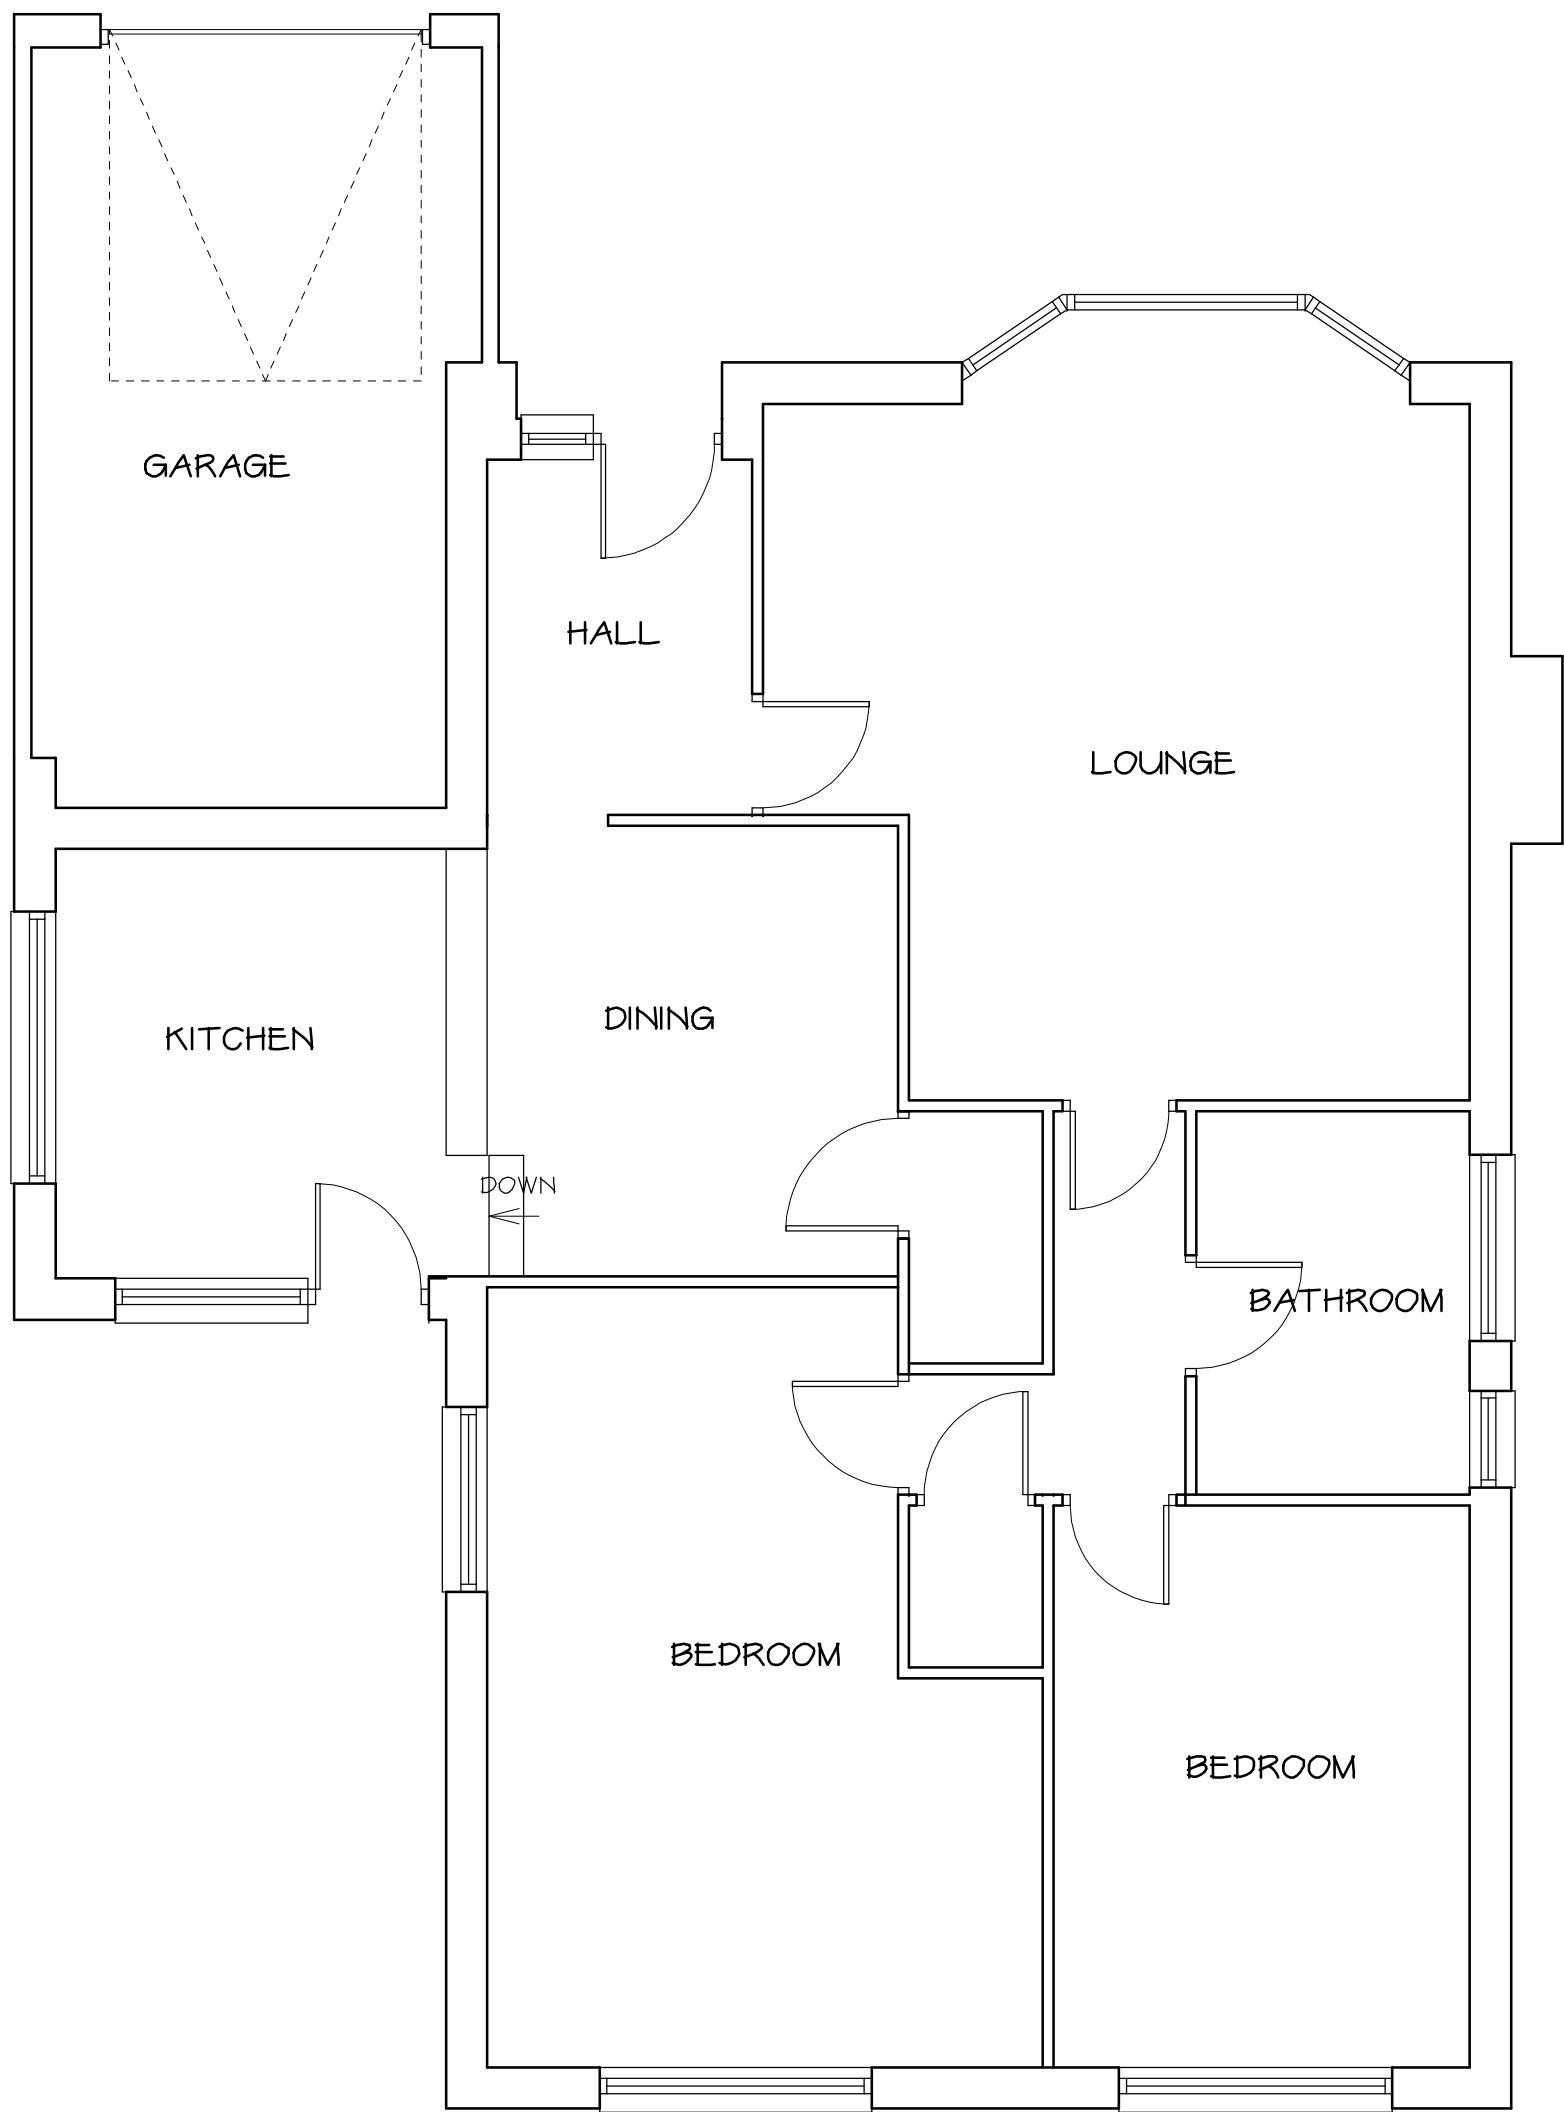

- MATERIALS
- ROOF - ROOF TILES TO MATCH EXISTING
 - EXTERNAL WALLS - BRICKWORK TO MATCH EXISTING
 - NEW DRIVEWAY - PERMEABLE SURFACING

Telephone 0161 643 2422

Northside Plans Ltd

Planning and Building Design

116 Simister Lane Prestwich Manchester M25 2SB

Project

NEW PITCHED ROOF AT HIGHER LEVEL TO SIDE, CONVERSION OF GARAGE AND NEW FRONT PORCH, NEW DETACHED GARAGE AND VEHICLE CROSSING AT REAR

2 GARSTANG DRIVE BURY

Title

FLOOR PLANS, ELEVATIONS AND SITE PLAN

Scale 1:50 1:100 1:200 (A1) Date 04/2023

Drawn by NIGEL TAMS Dwg.no. 2GD/1C