




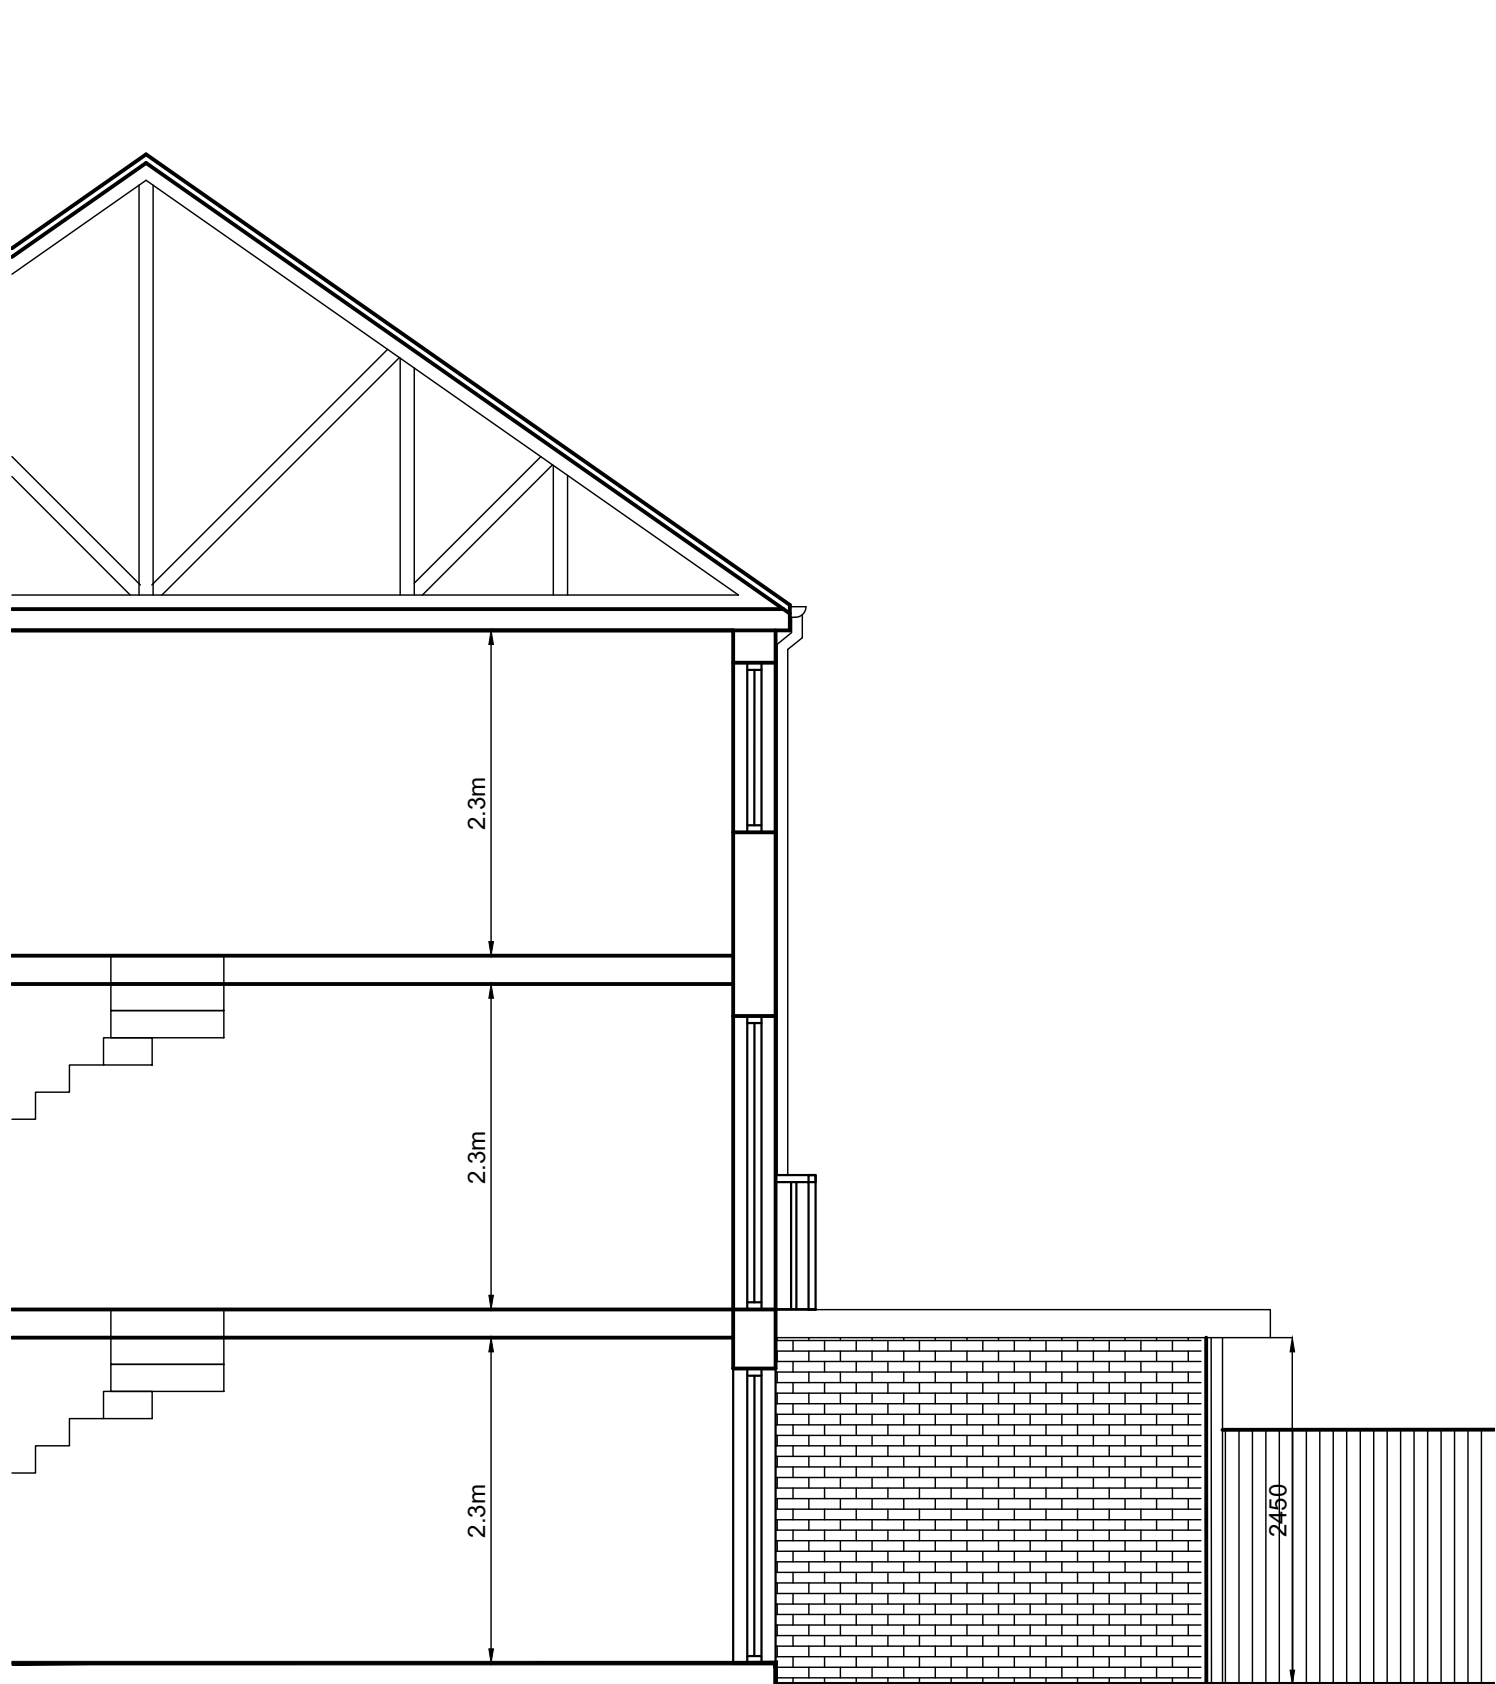

SIDE ELEVATION 1
SCALE 1:50 @A1

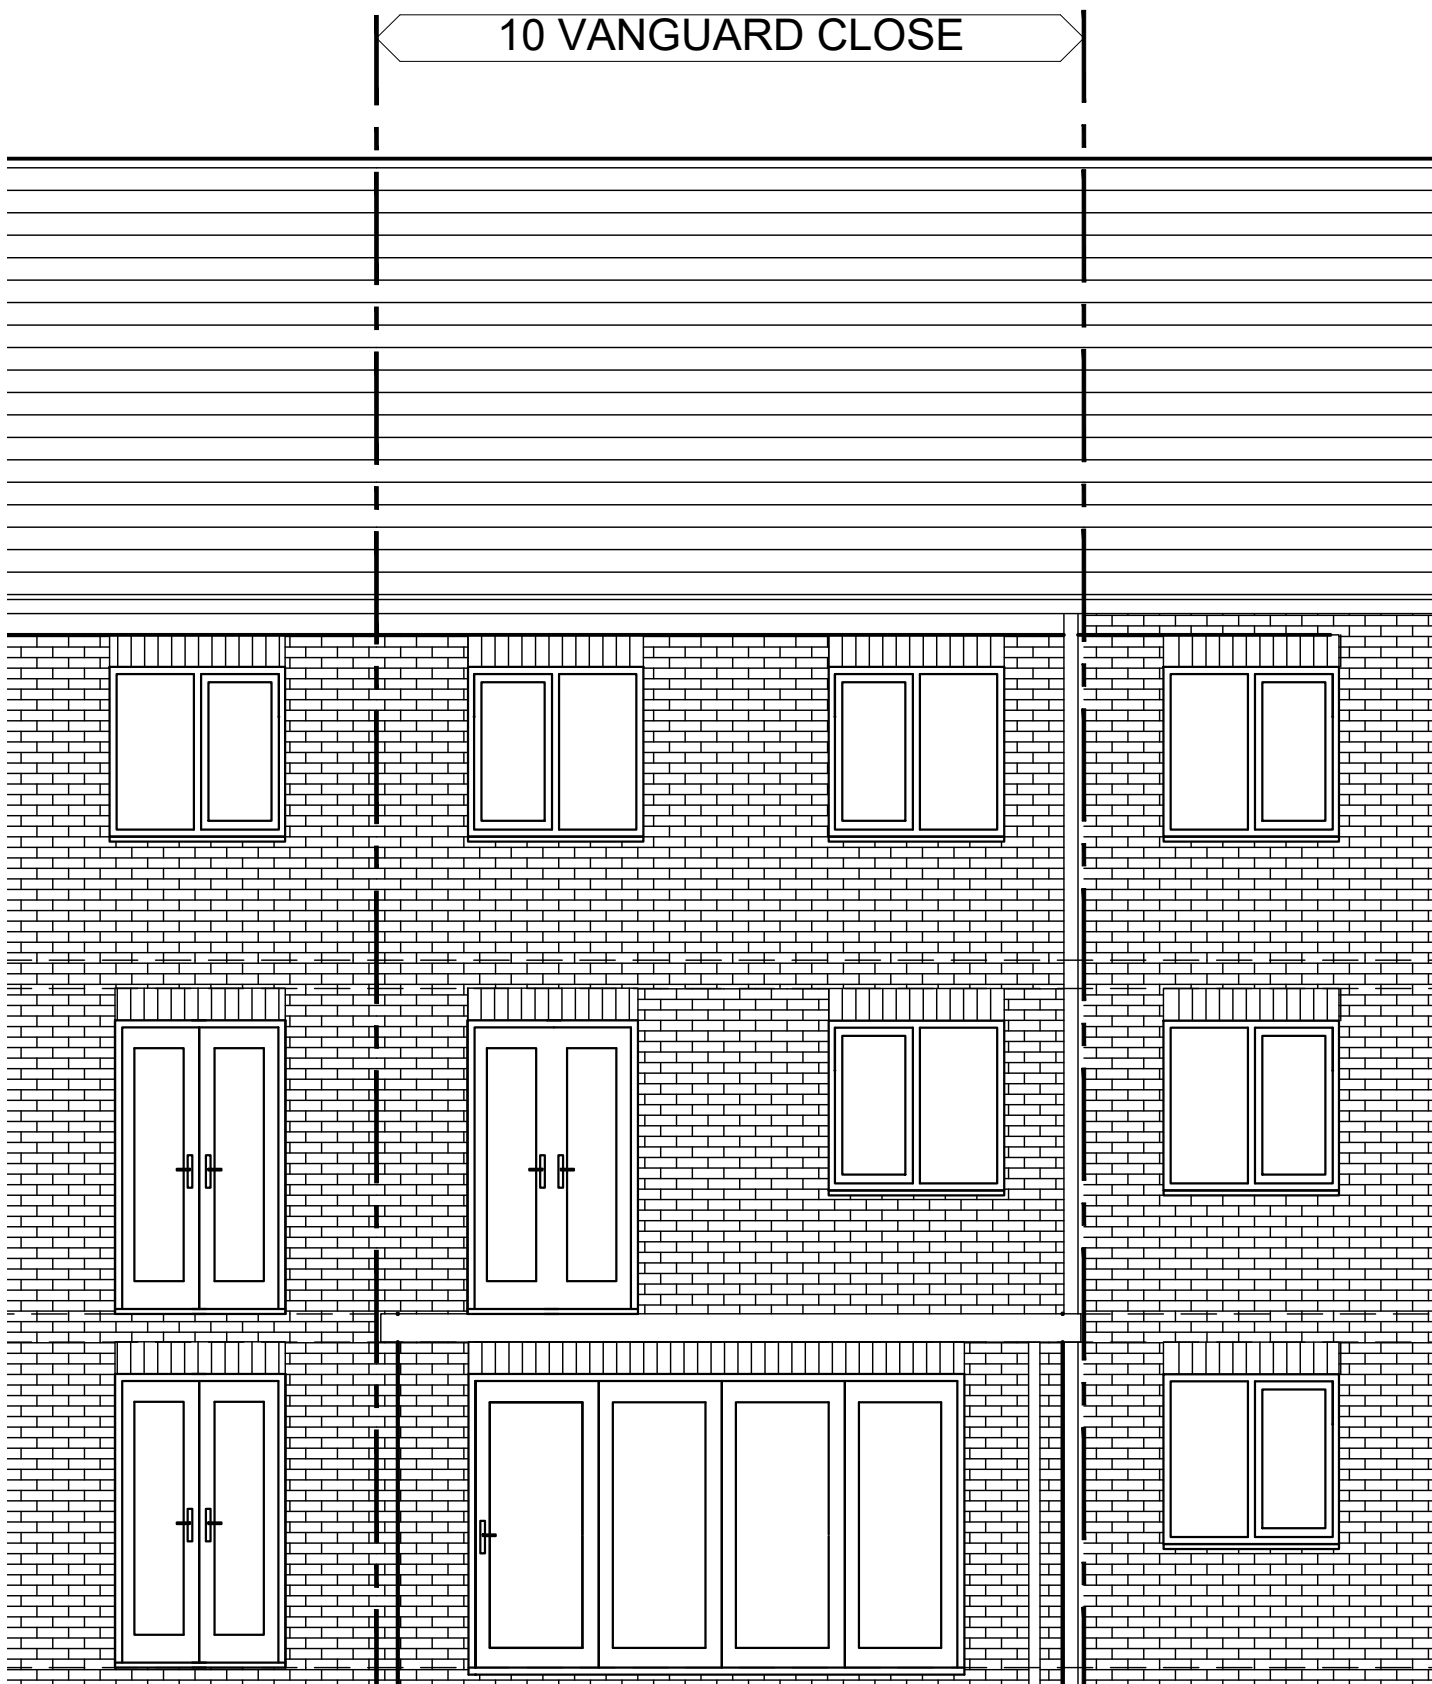

REAR ELEVATION
SCALE 1:50 @A1

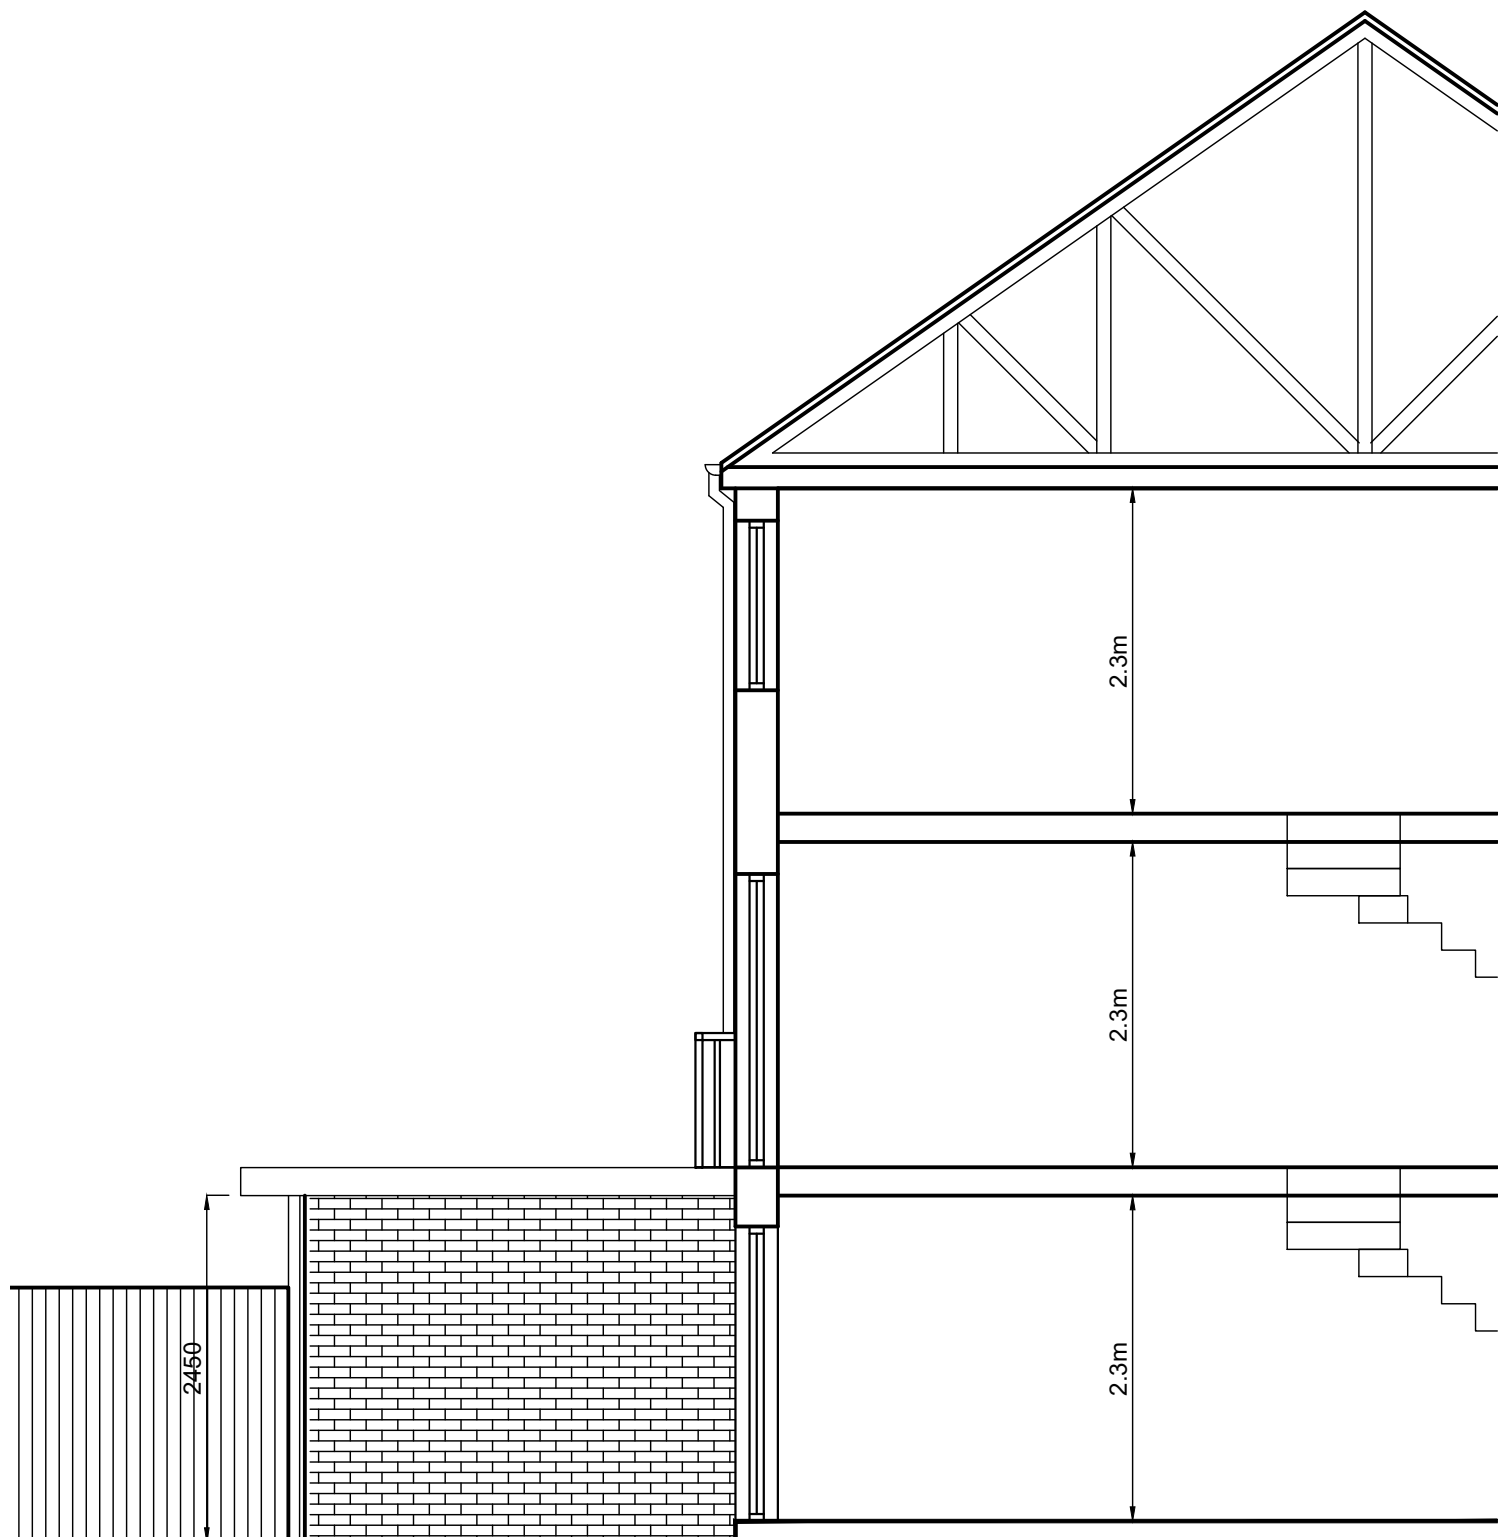

SIDE ELEVATION 2
SCALE 1:50 @A1