

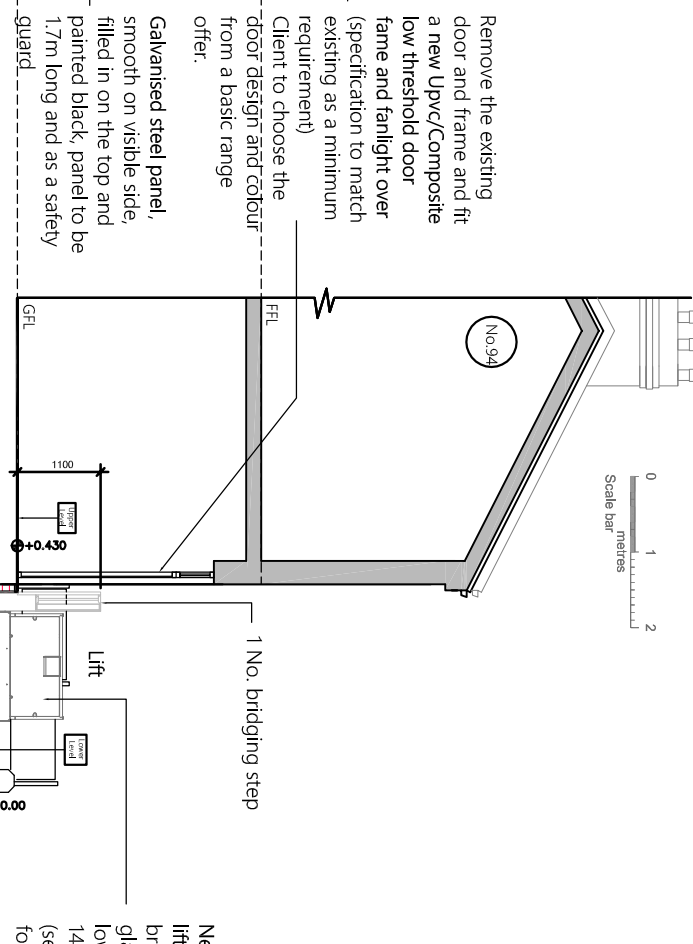
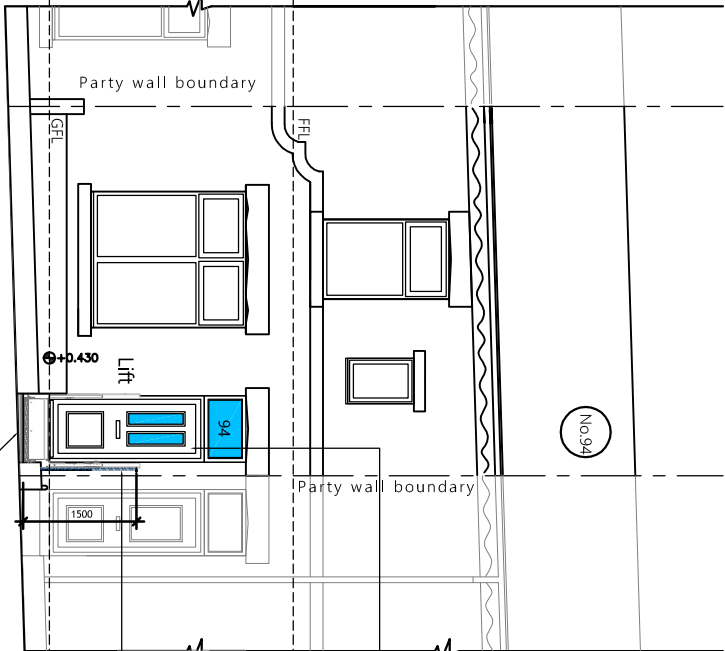
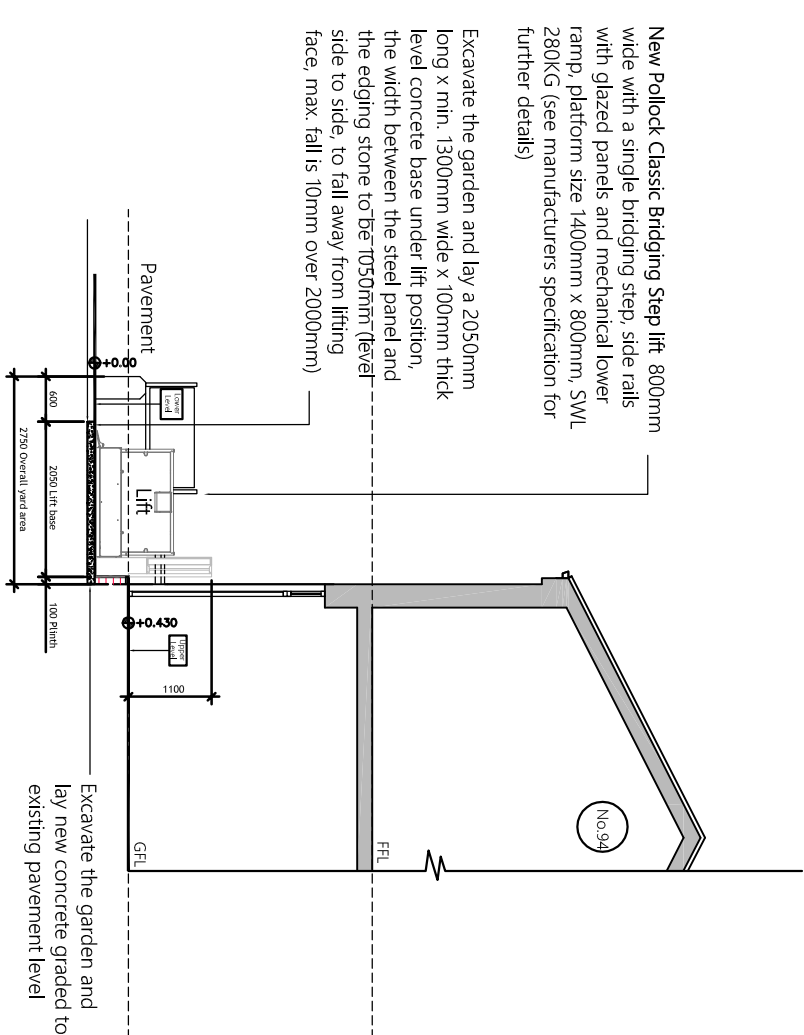
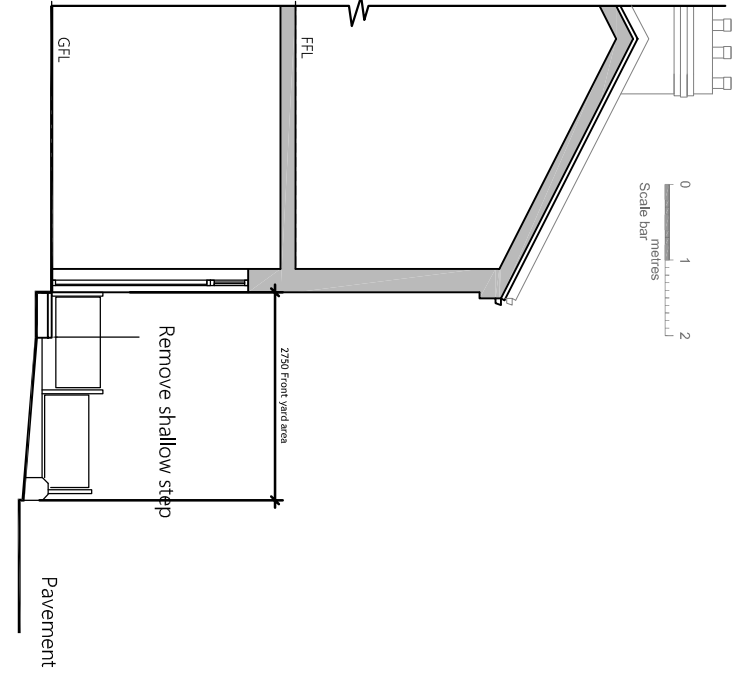


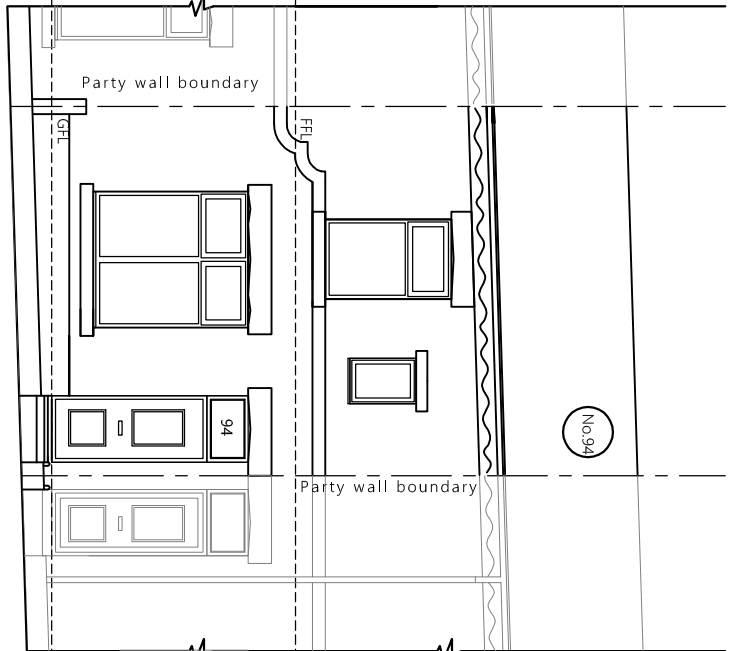

PROPOSED NORTH EAST ELEVATION
94 ALFRED STREET

PROPOSED SOUTH EAST ELEVATION
94 ALFRED STREET

PROPOSED SOUTH WEST ELEVATION
94 ALFRED STREET

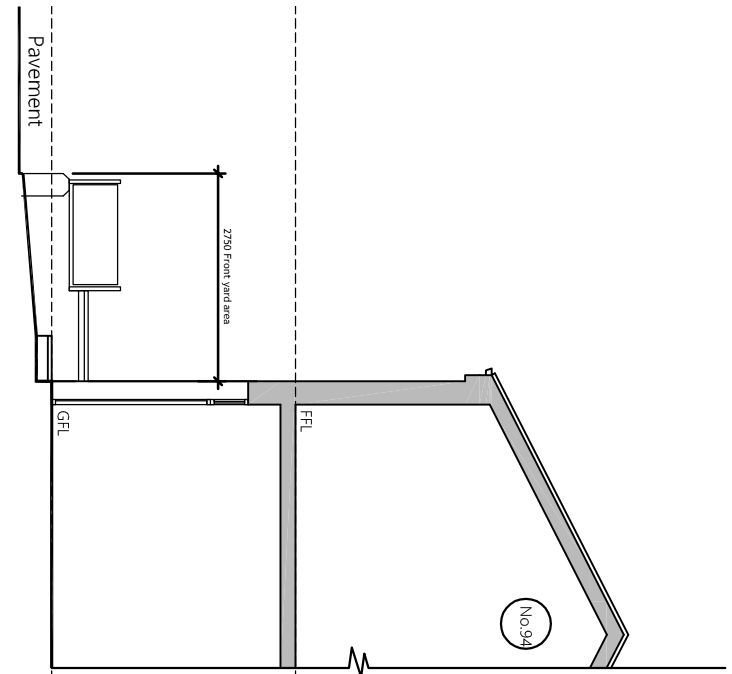

EXISTING NORTH EAST ELEVATION
94 ALFRED STREET

EXISTING SOUTH EAST ELEVATION
94 ALFRED STREET


EXISTING SOUTH WEST ELEVATION
94 ALFRED STREET




Block Plan Scale 1:500





Site Location Plan Scale 1:1250

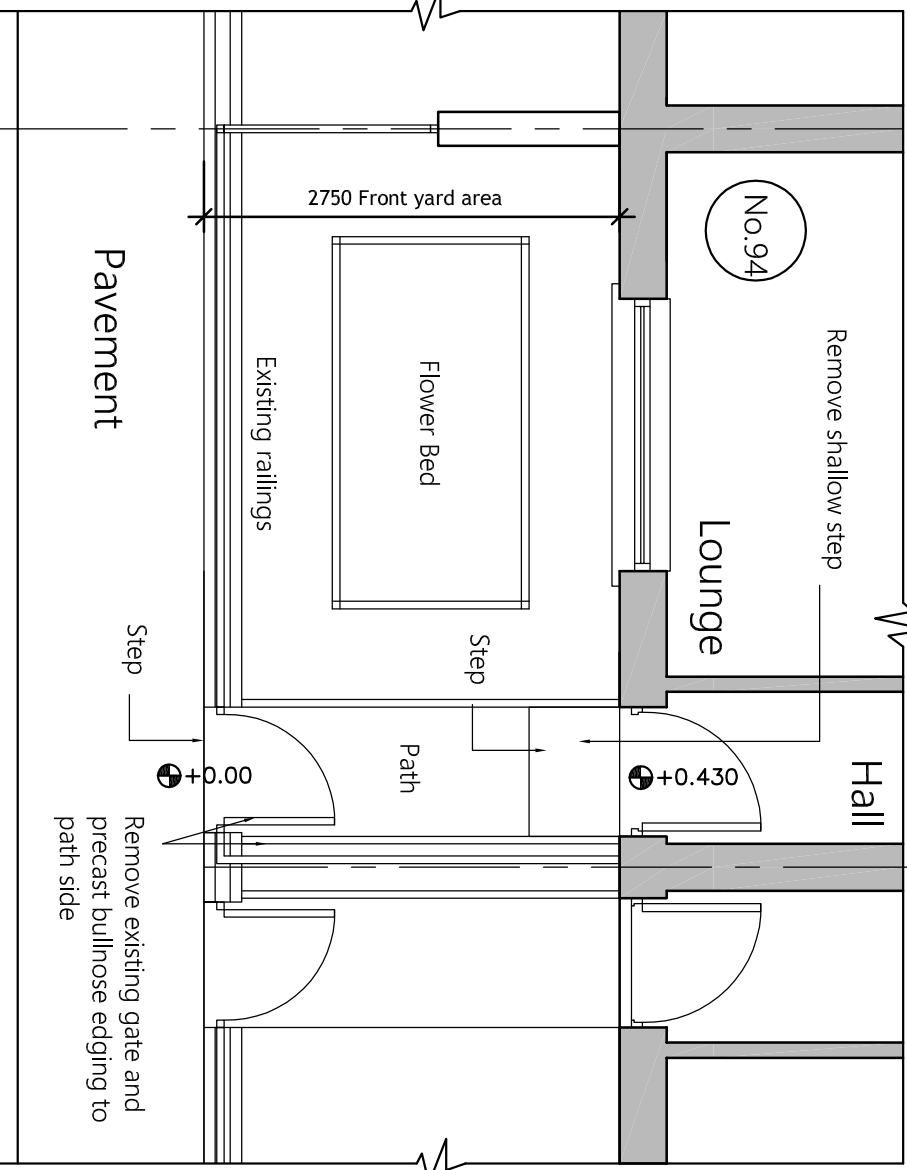

EXISTING LAYOUT
94 ALFRED STREET

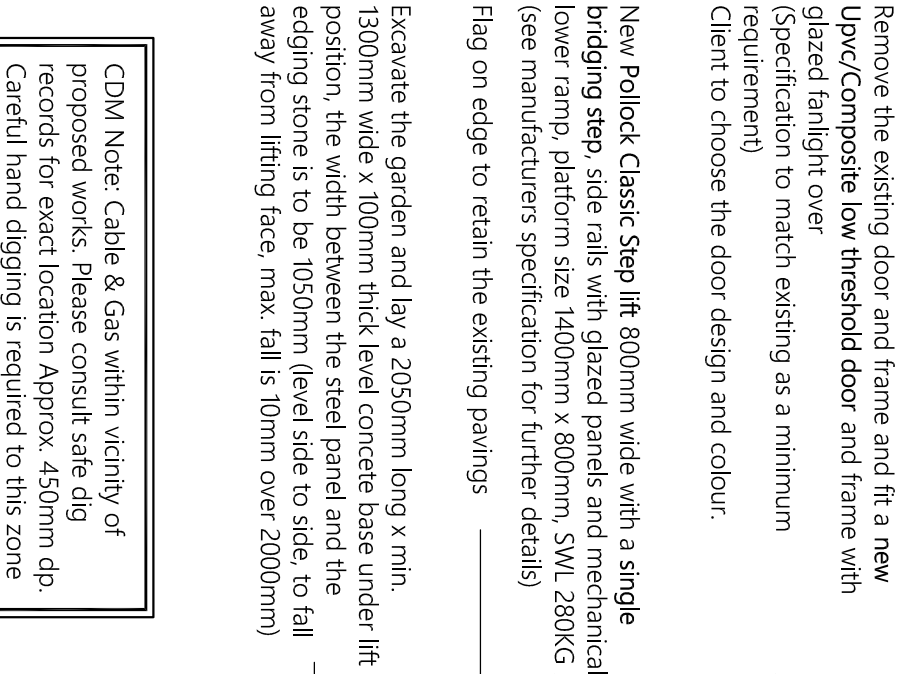

PROPOSED LAYOUT
94 ALFRED STREET

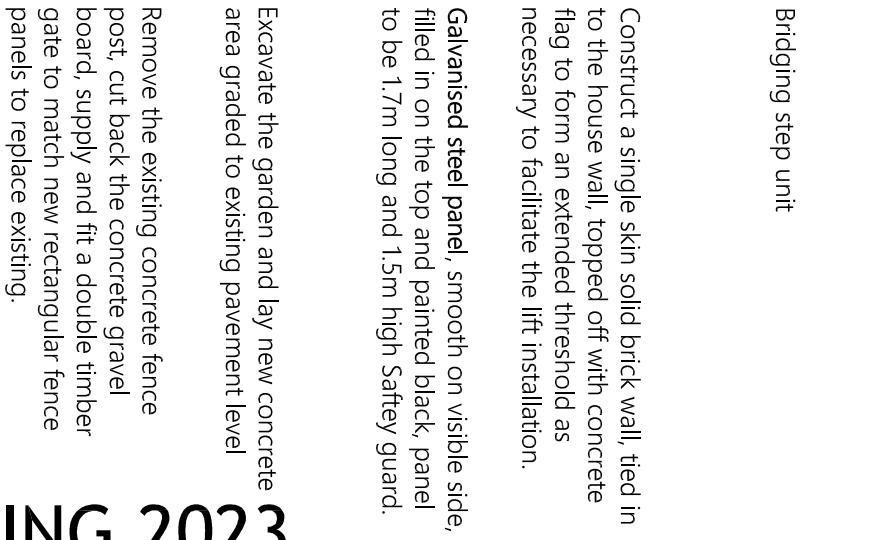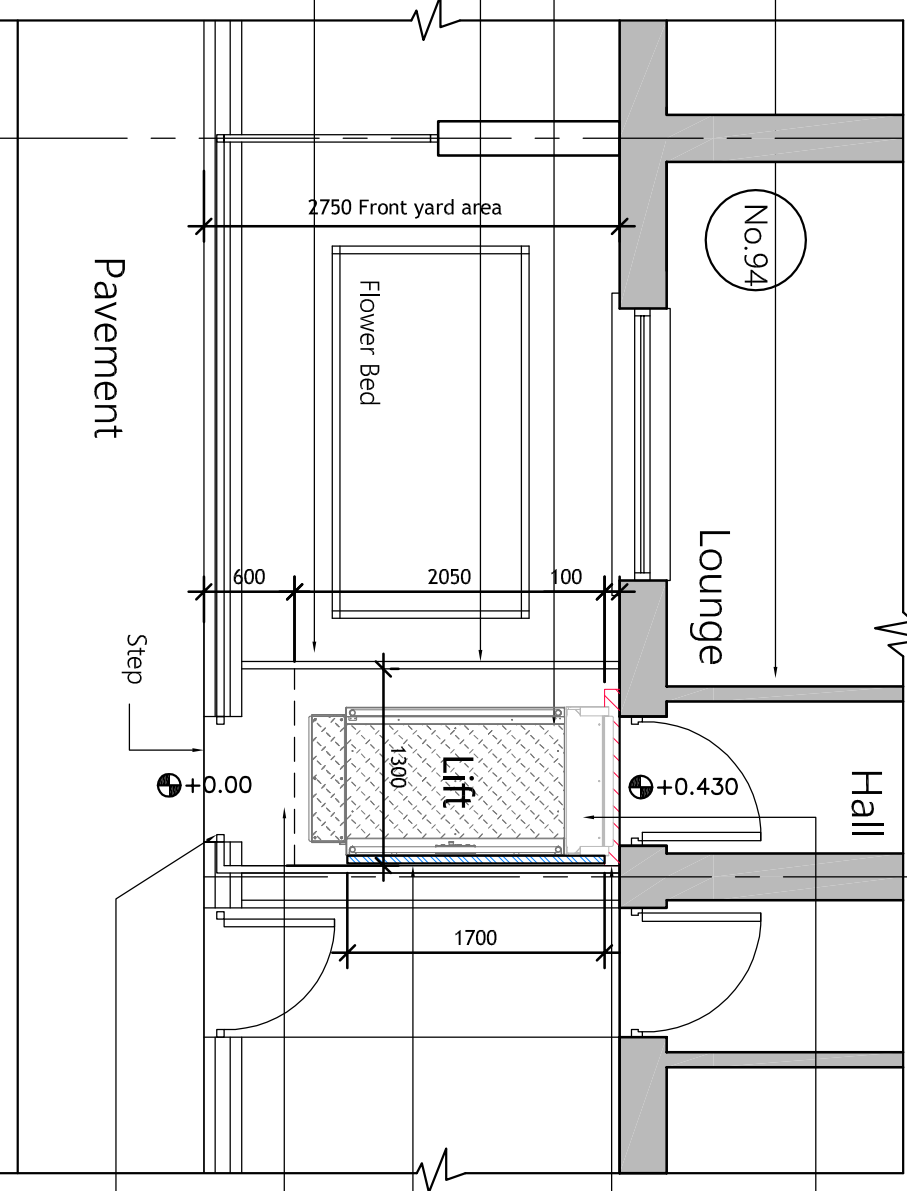

PLANNING 2023

REV	BY	DATE	NOTE	
Title				
Proposed Step Lift Installation and Associated Works				
94 Alfred Street				
Bury				
BL9 9ED				
UK				
Master M. Farooq				
Pollock Lifts Ltd.				
Design Line Huddersfield Ltd.				
62 Ton Lane, Croston Moor				
Huddersfield, W.Yorks HD4 3QZ				
Telephone/Fax: 01484 64484				
Mobile: 07830 151721				
E-mail: info@designlinearchitectural.co.uk				
Date	July 23	Drawn	SB	Checked
Scale	1:50/1:100	Project No.	DL821	Dwg. no.
				01
				Rev



DESIGN AND PROJECT PLANNING ON BEHALF OF:-

GENERAL NOTES:

1. THIS DRAWING SHALL BE READ IN CONJUNCTION WITH ALL RELEVANT STRUCTURAL, AND MECHANICAL SERVICES DRAWINGS WHERE REFERENCED.
2. ALL MEASUREMENTS WHERE SHOWN TO BE CHECKED ON SITE AND VERIFIED PRIOR TO CONSTRUCTION AND ON SITE ASSEMBLY. THIS DRAWING IS COPYRIGHT AND PROPERTY OF DESIGN LINE AND SHALL NOT BE REPRODUCED OR COPIED IN ANY WAY WITHOUT PRIOR PERMISSION.
3. IF YOU HAVE RECEIVED THIS DRAWING IN PDF FORMAT NEVER ASSUME IT IS TO SCALE ALWAYS CHECK WITH THE AUTHOR.
3. PLEASE DO NOT SCALE FROM THIS DRAWING IF IN DOUBT ALWAYS ASK. FIGURED DIMENSIONS TO BE TAKEN IN PREFERENCE TO SCALED DIMENSIONS.

