


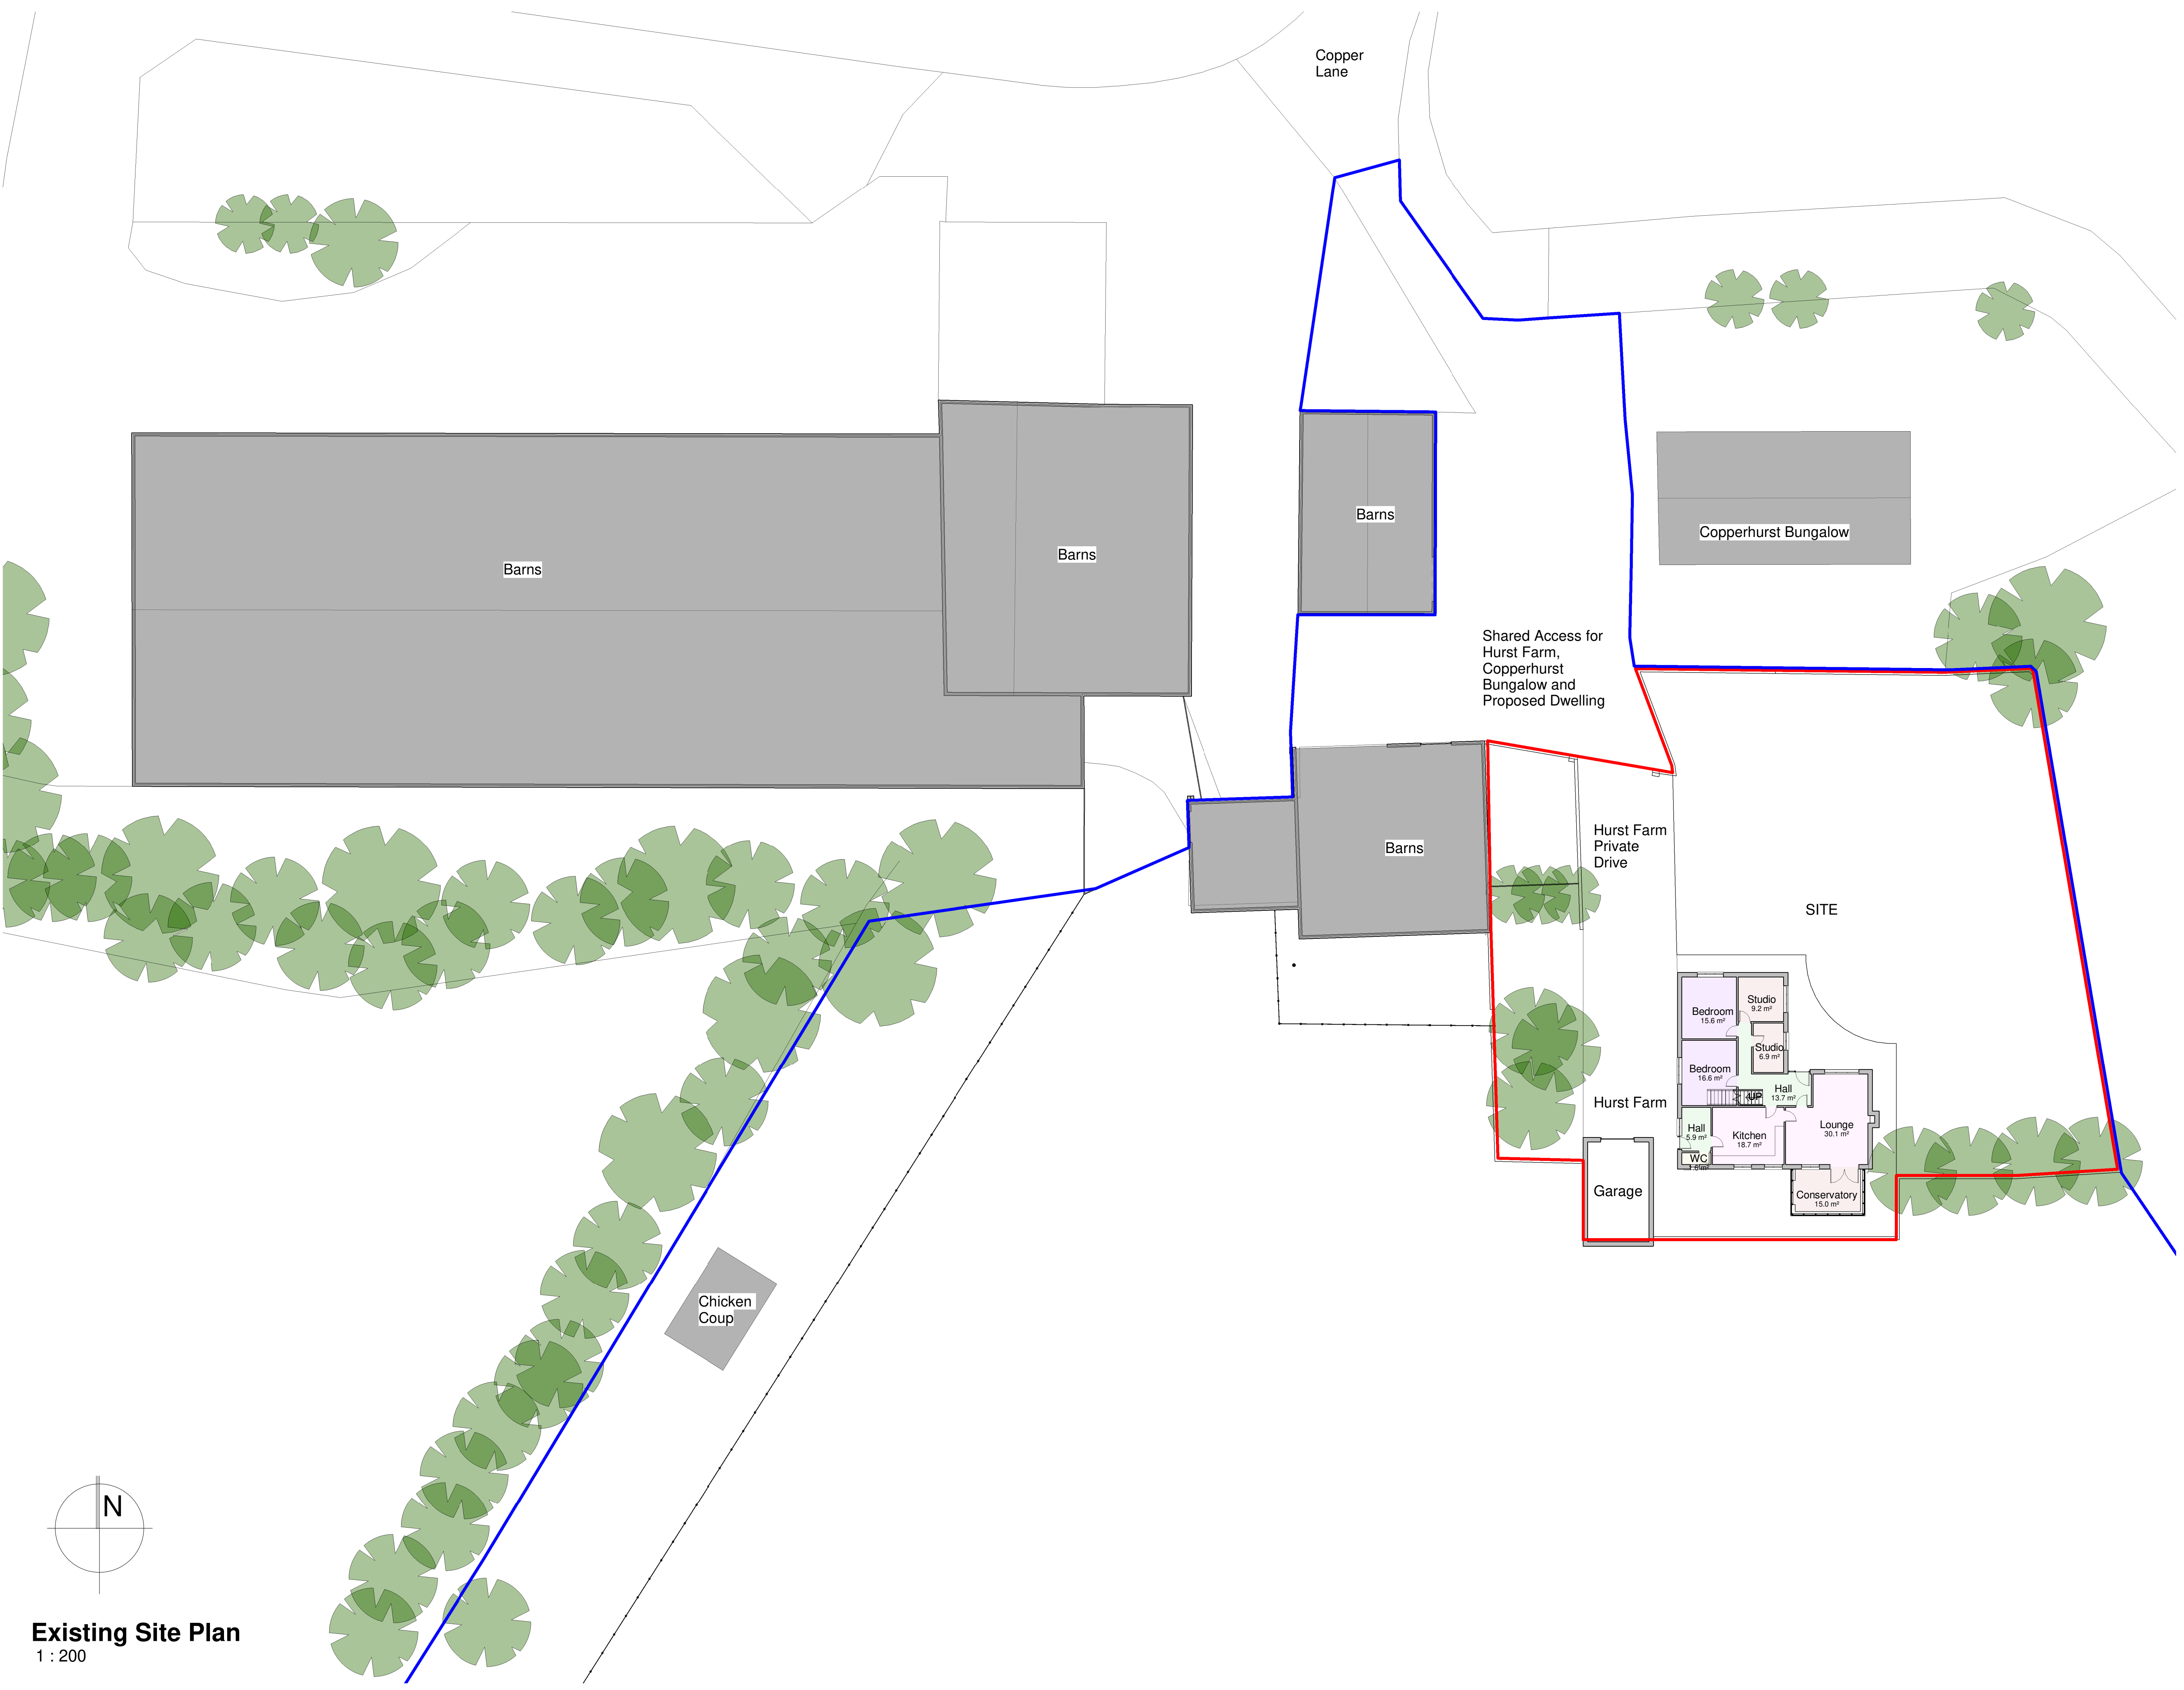

Notes

The Contractor is to check all dimensions and conditions on site before commencing. Do not scale from this drawing.

Scale Bars

TO BE USED ONLY AS GUIDANCE

1:100

mm

0

1000

2000

3000

4000

5000

1:200

mm

0

1000

2000

3000

4000

5000

1:500

m

0

10

20

30

40

50

60

70

1:1250

m

0

10

20

30

40

50

60

70

KEYPLAN

Ownership Boundary Line

Site Boundary Line

Client

Mr & Mrs Howarth

Job

Hurst Farm - Extension

Drawing

Existing Site Plan

Drawn By

19014 - 1001

Date

12/10/2020

Scale

1 : 200

Sheet

@ A1

3D Coord

AH

Approved

Approver

Feasibility

Tender

Construction

Design

Contract

As Built

Creative Architecture Ltd

0787 668 5559

Drawing Package for Planning Application Purposes Only.

Not Construction Issue

Drawings and models powered by

BIM using AutoDesk Revit®