


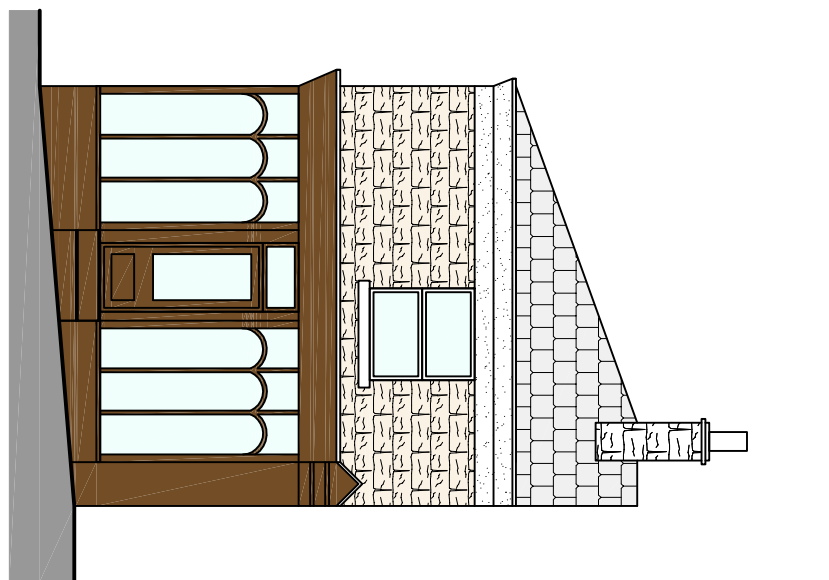
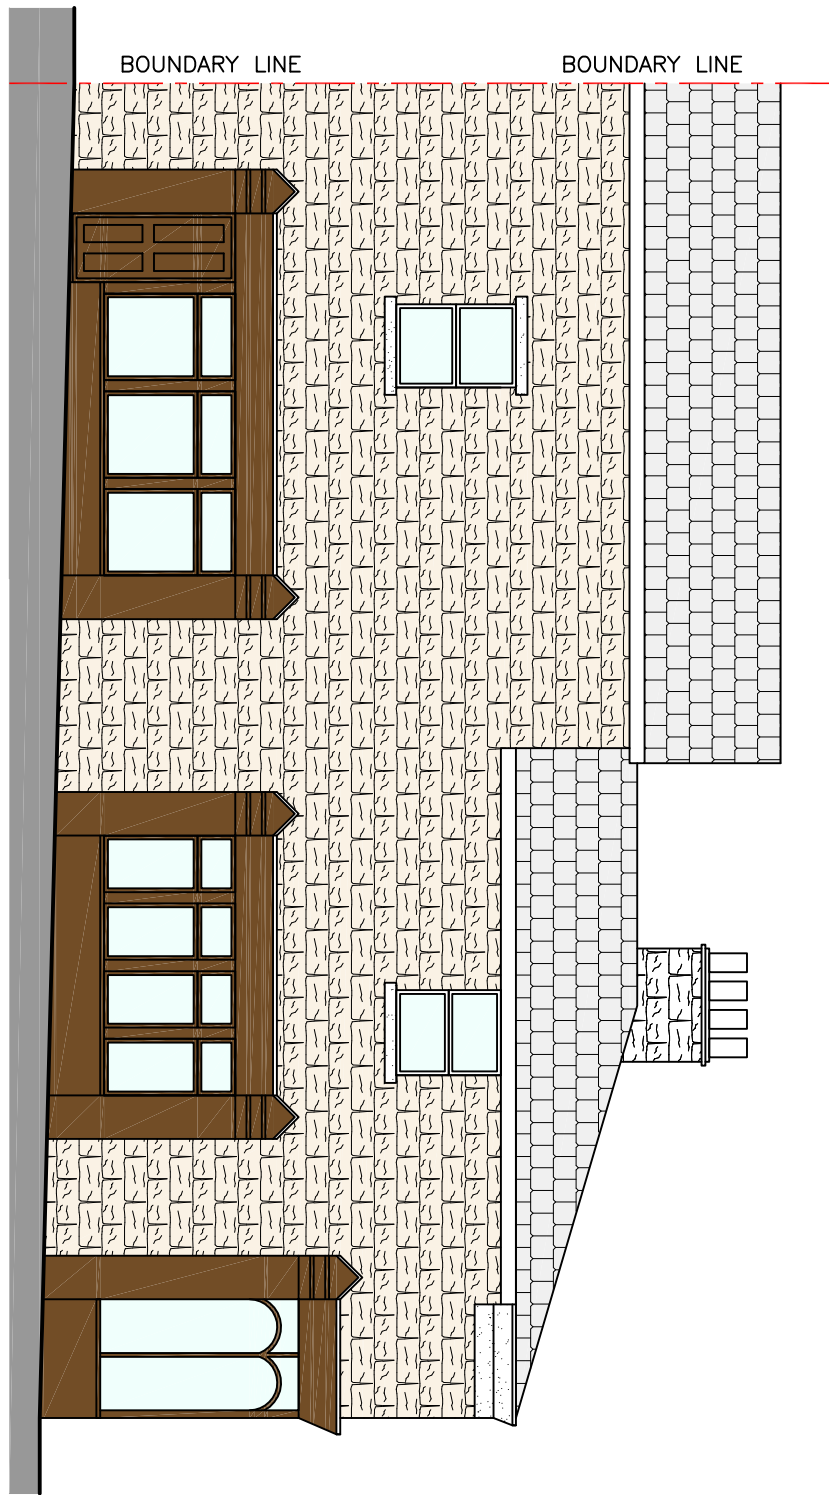


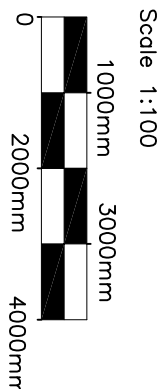



PROPOSED FRONT ELEVATION

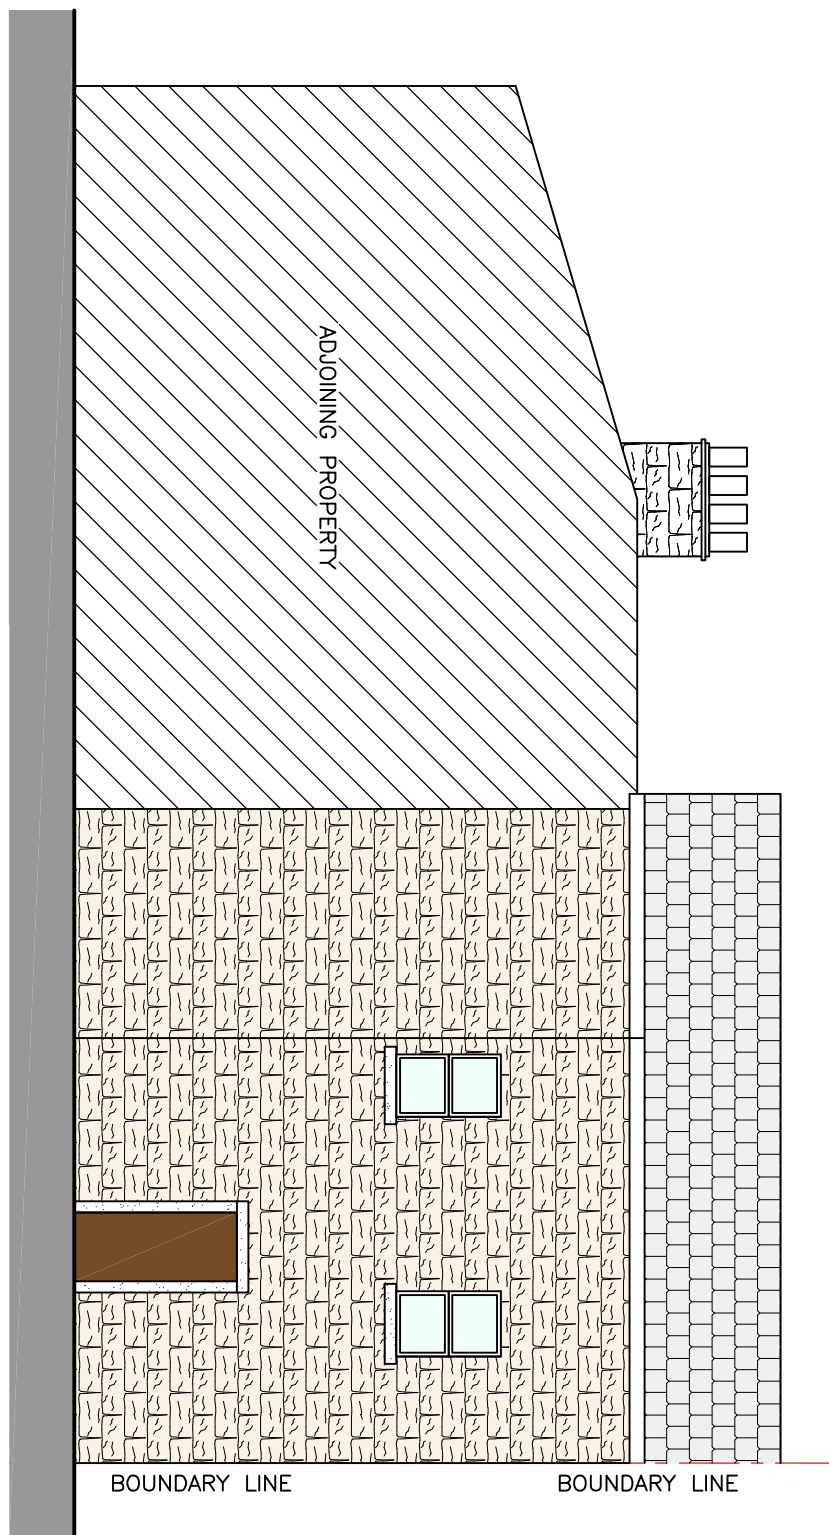



PROPOSED SIDE ELEVATION

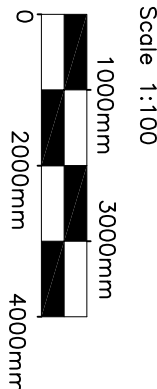



PROPOSED SIDE ELEVATION

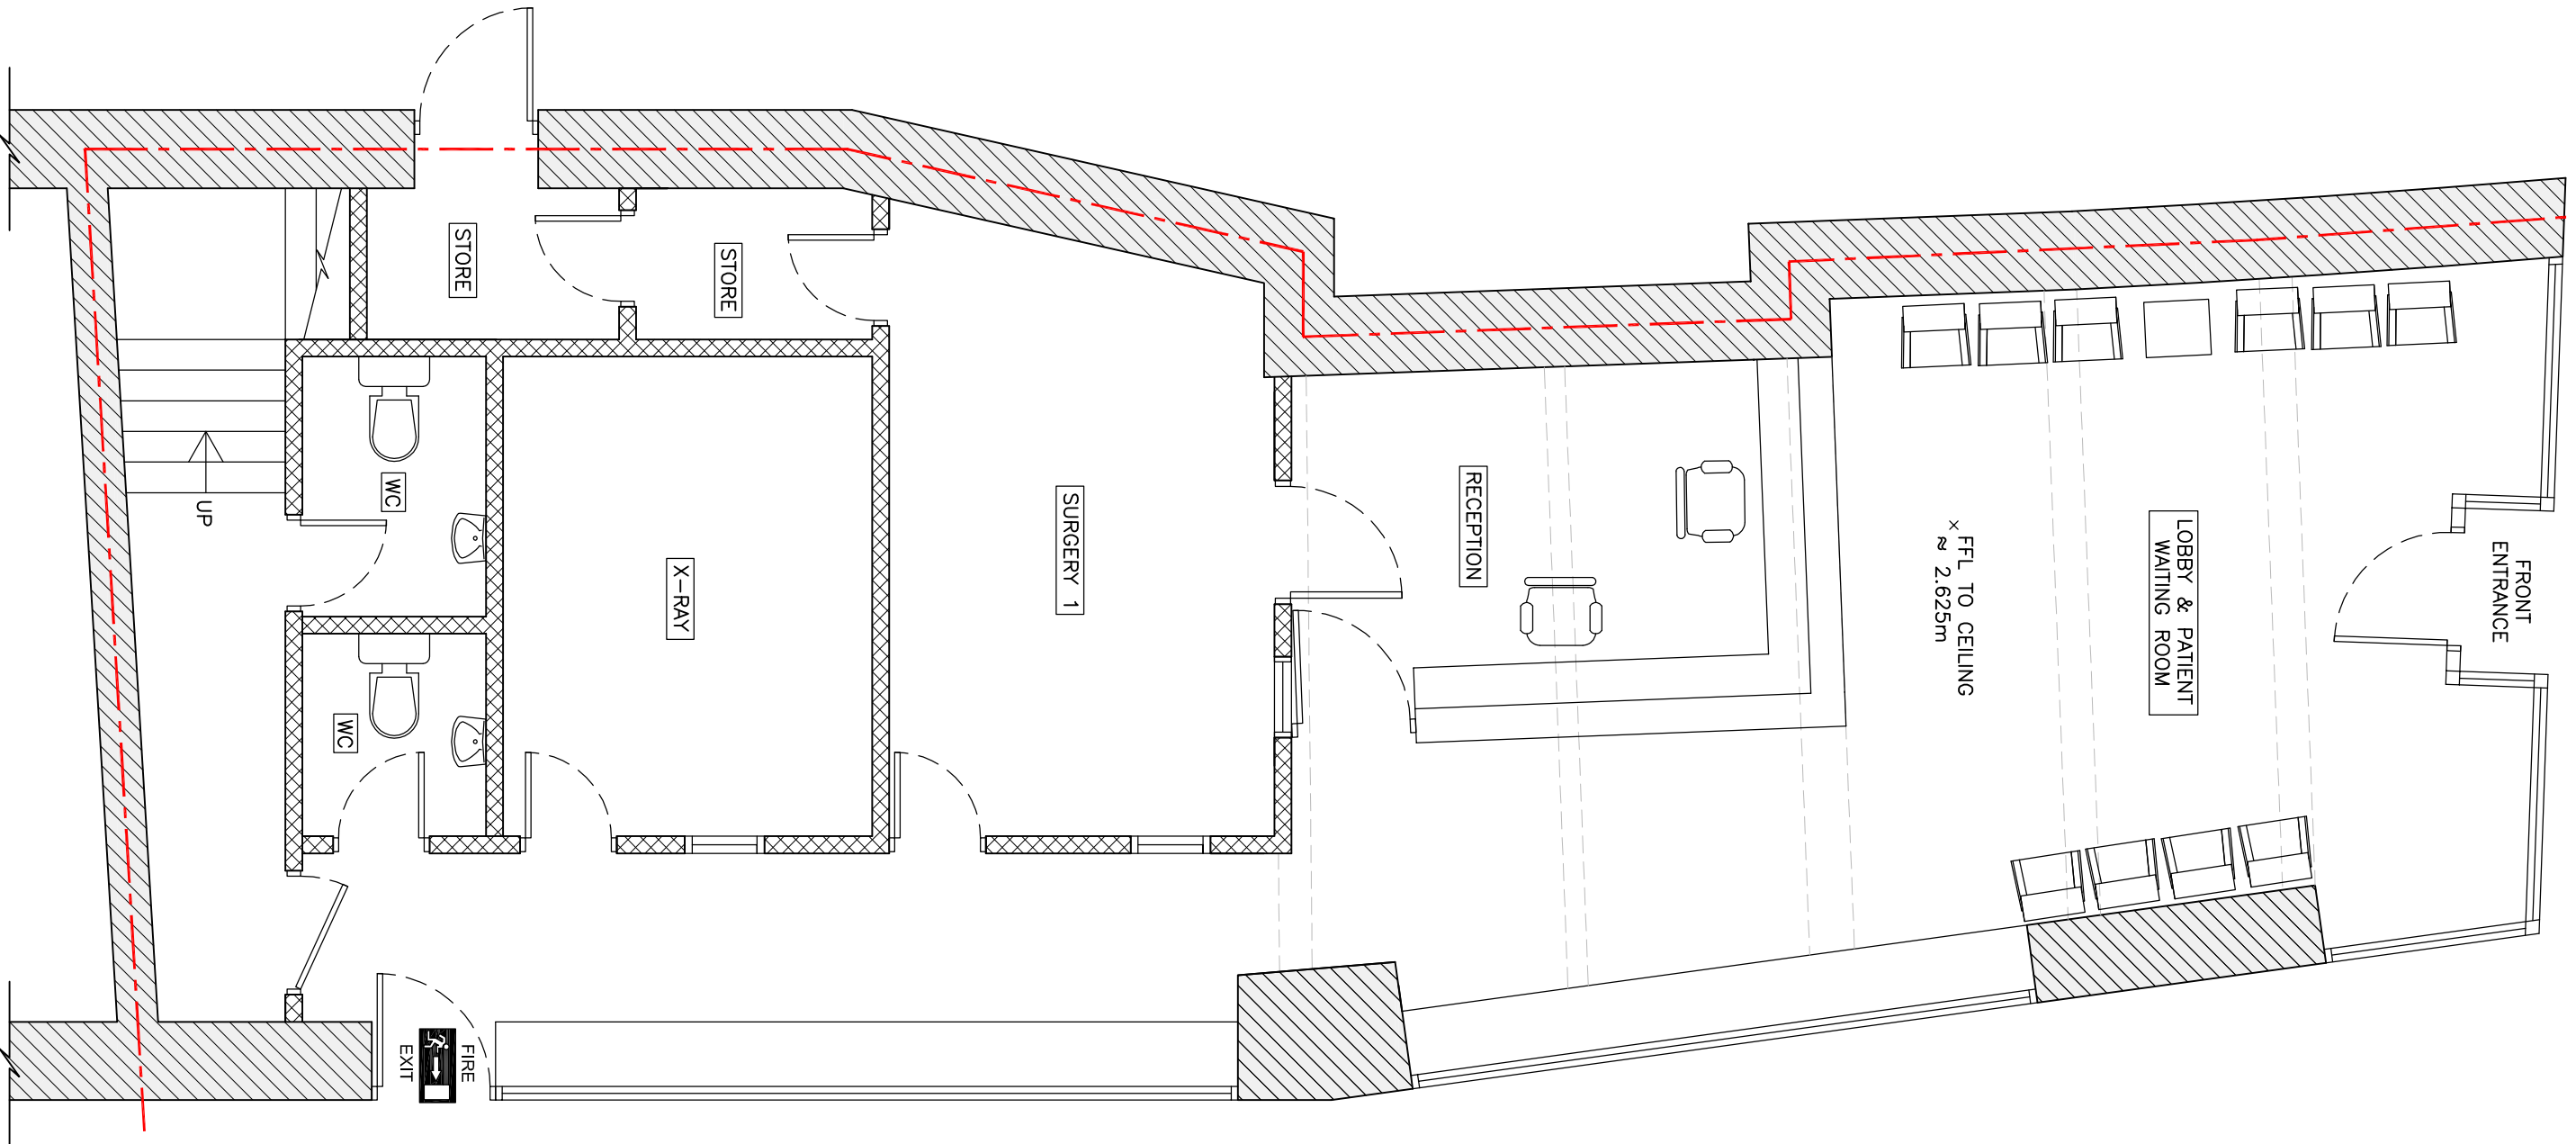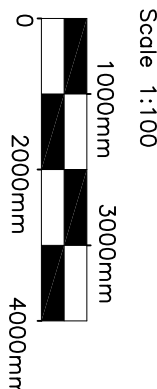



PROPOSED GROUND FLOOR PLAN

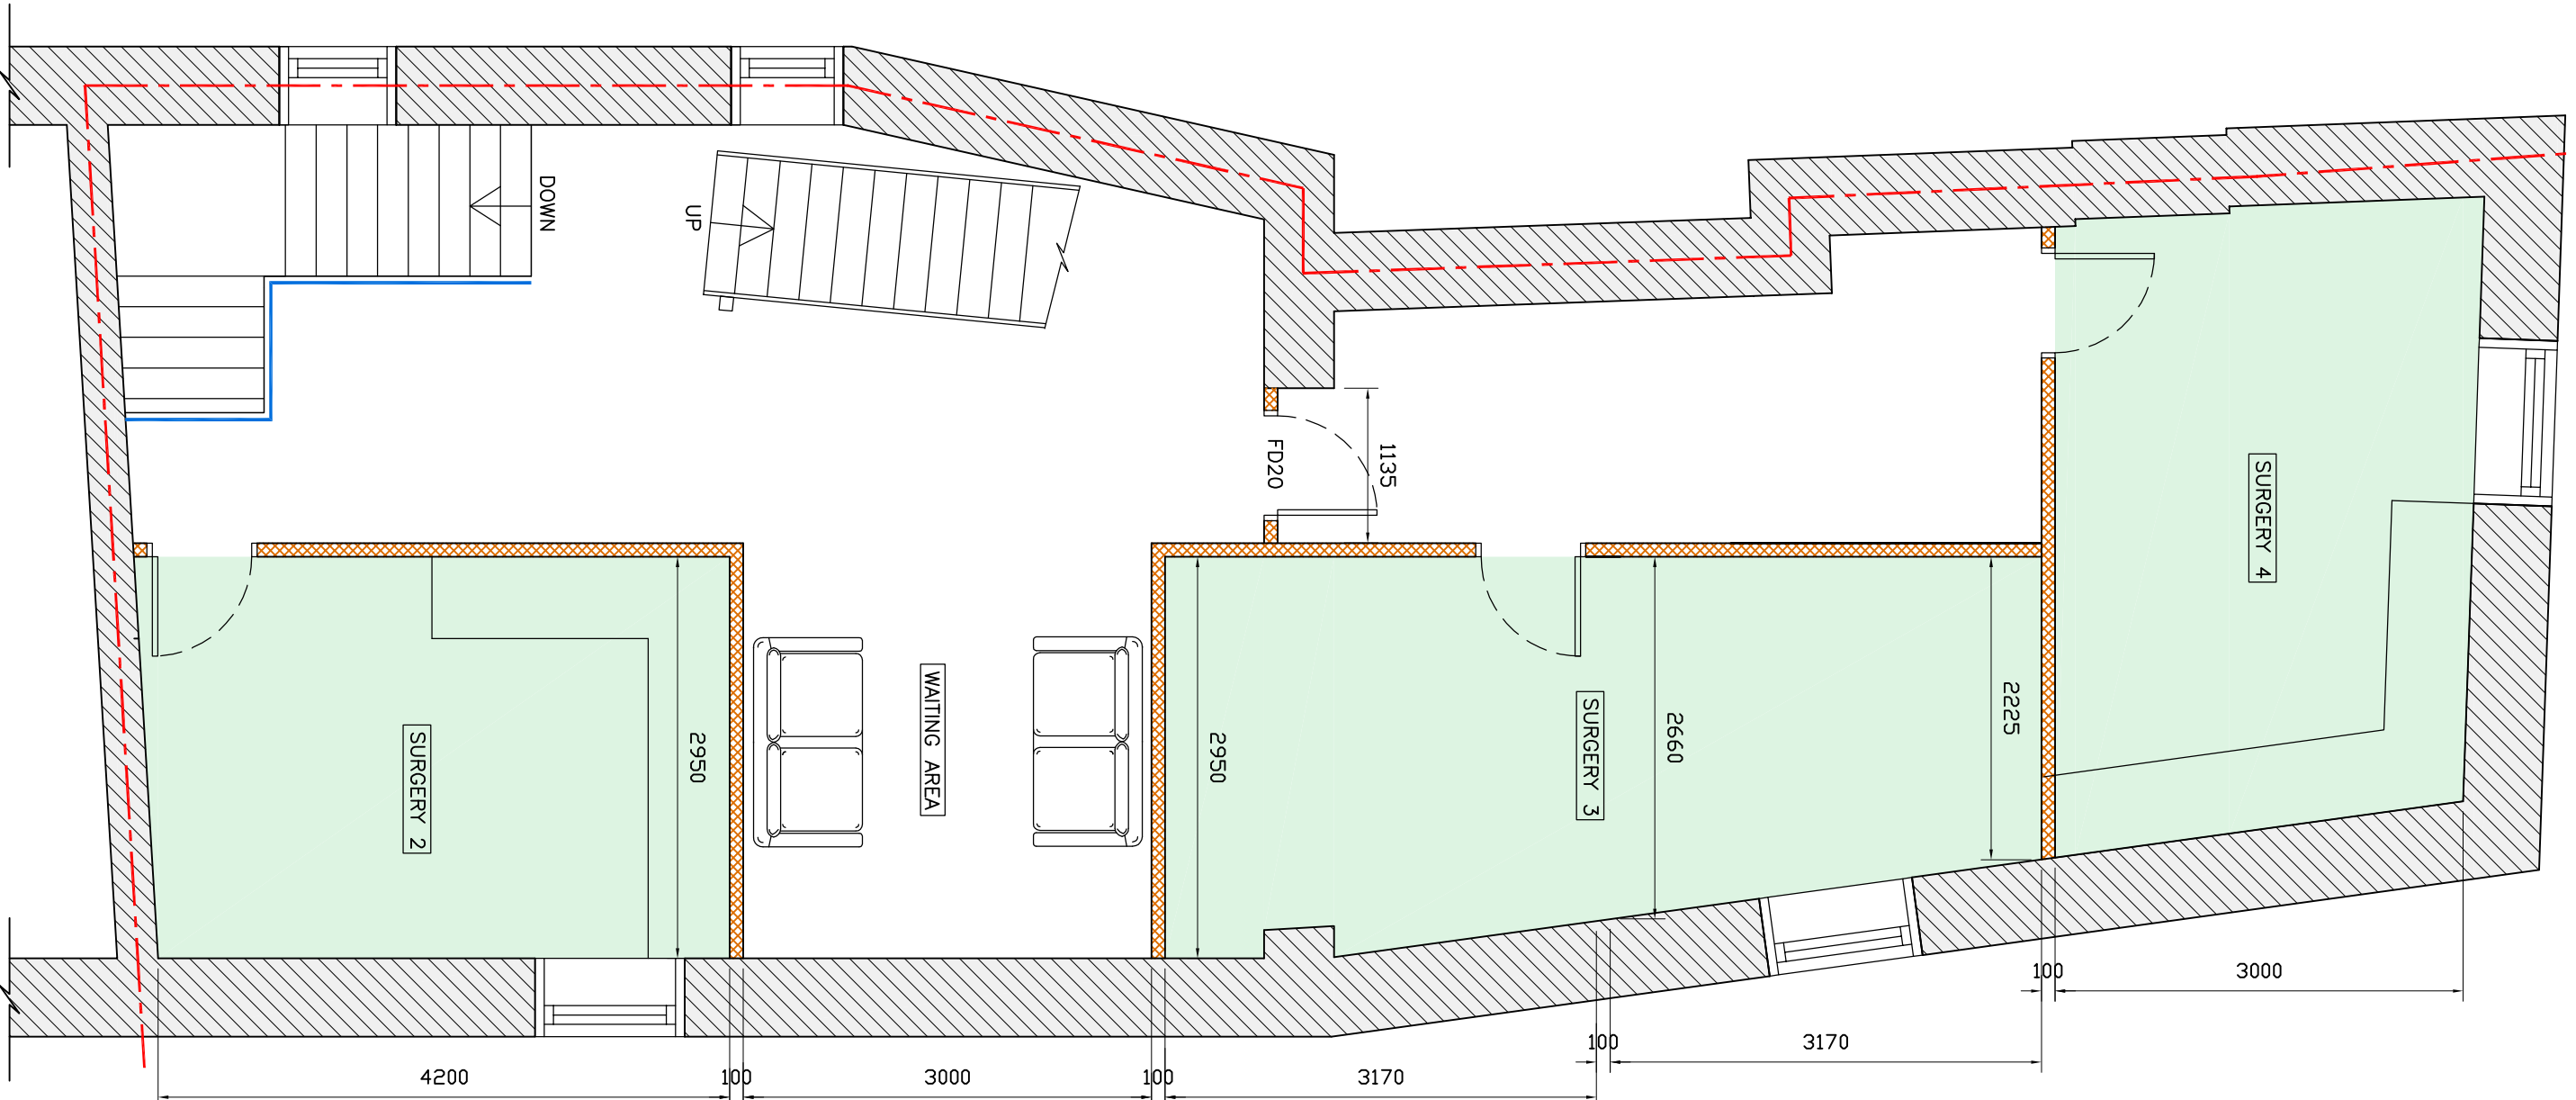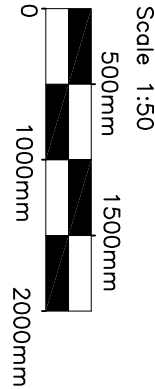



PROPOSED FIRST FLOOR PLAN

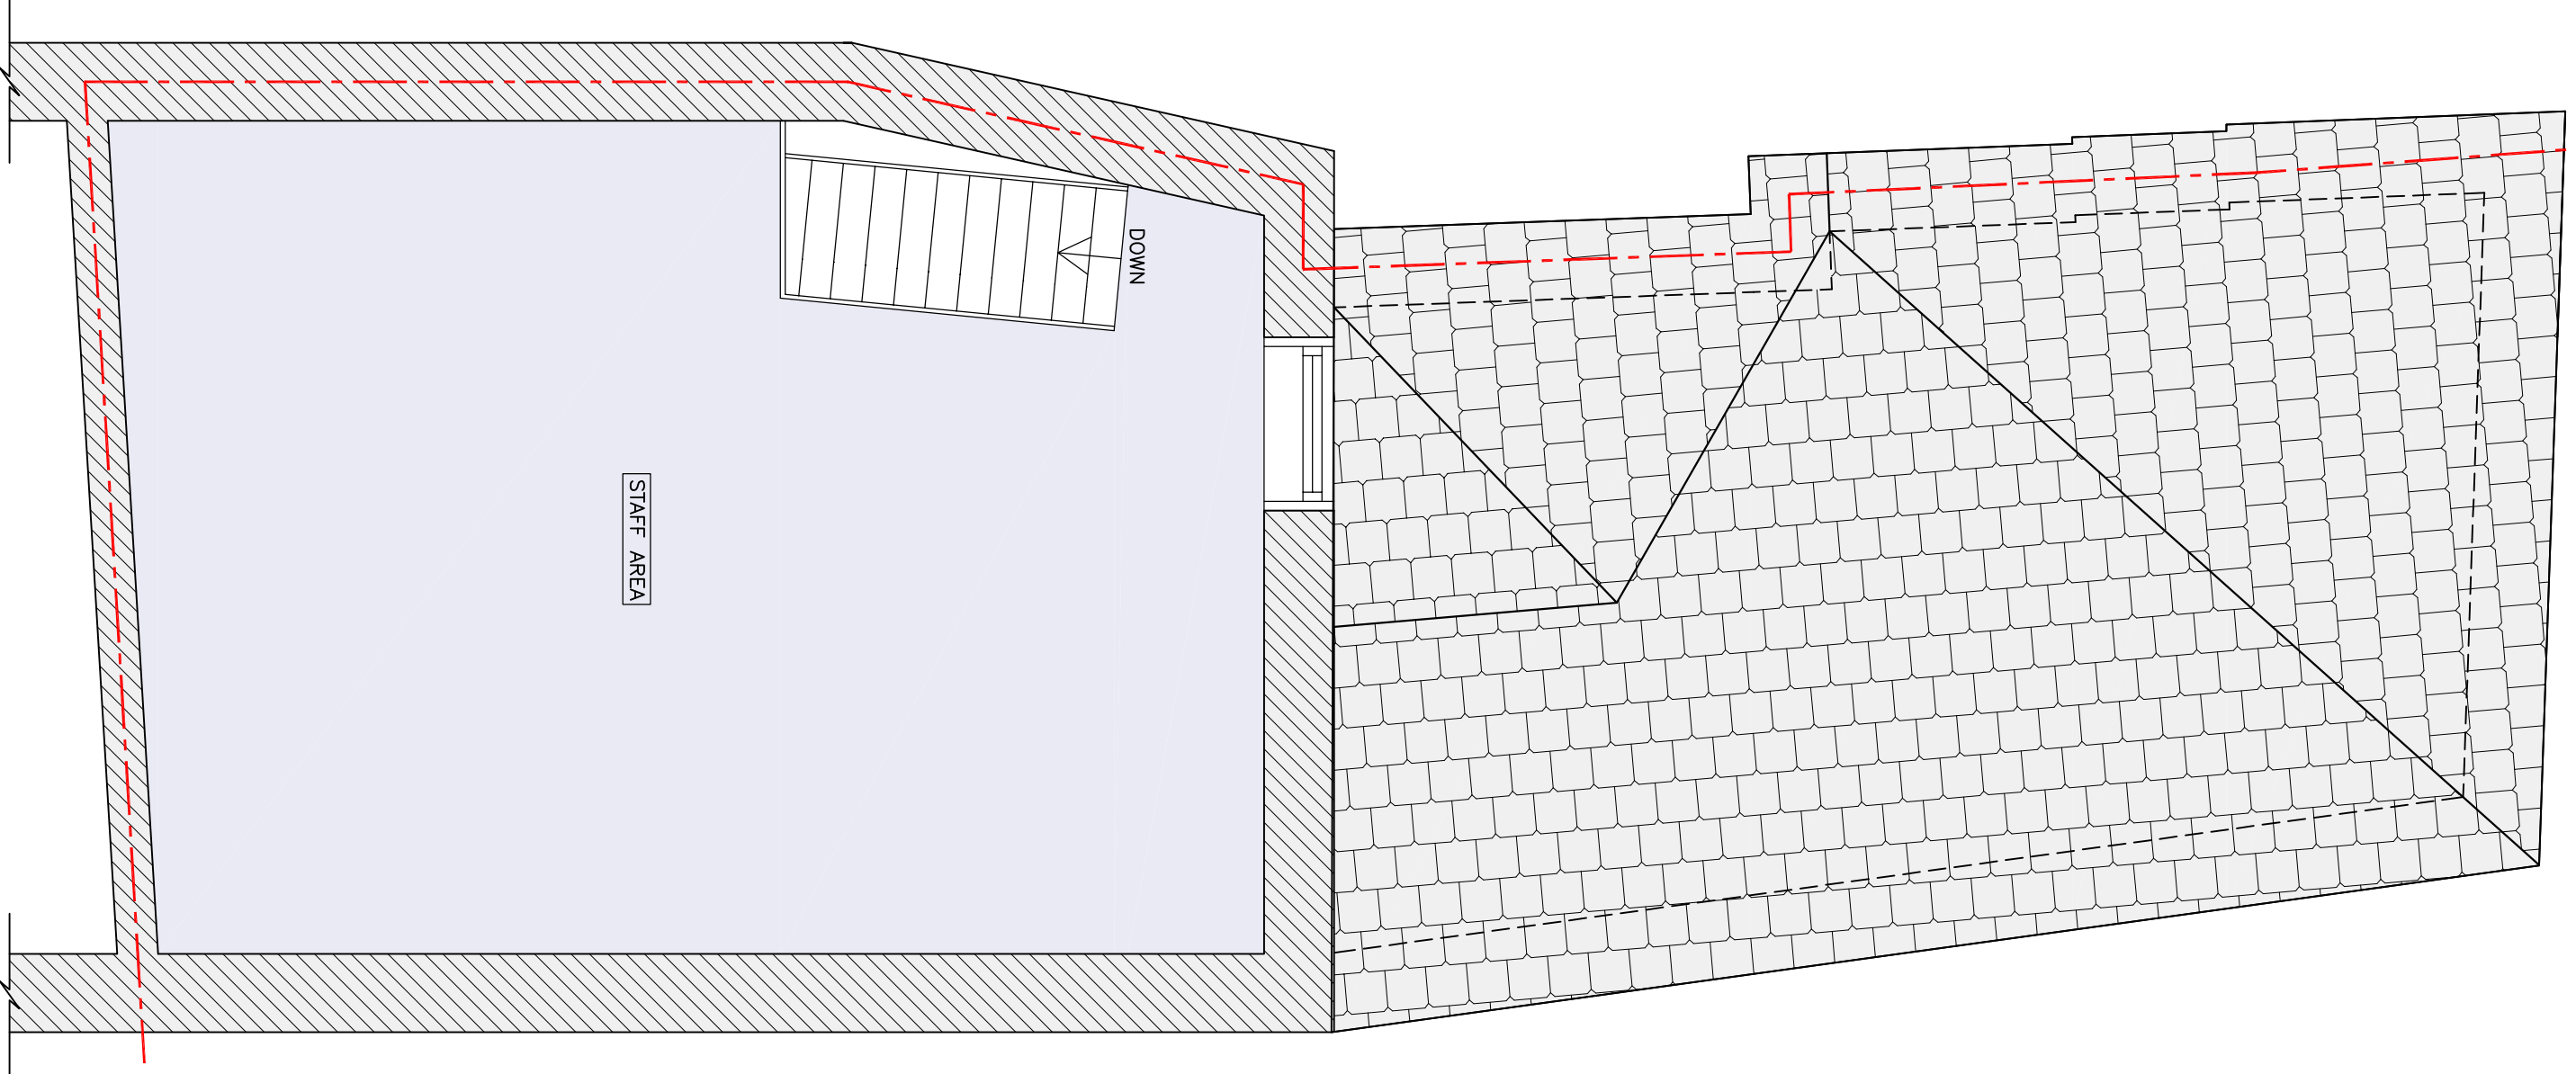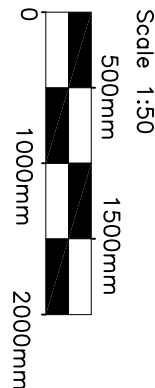


PROPOSED SECOND FLOOR PLAN

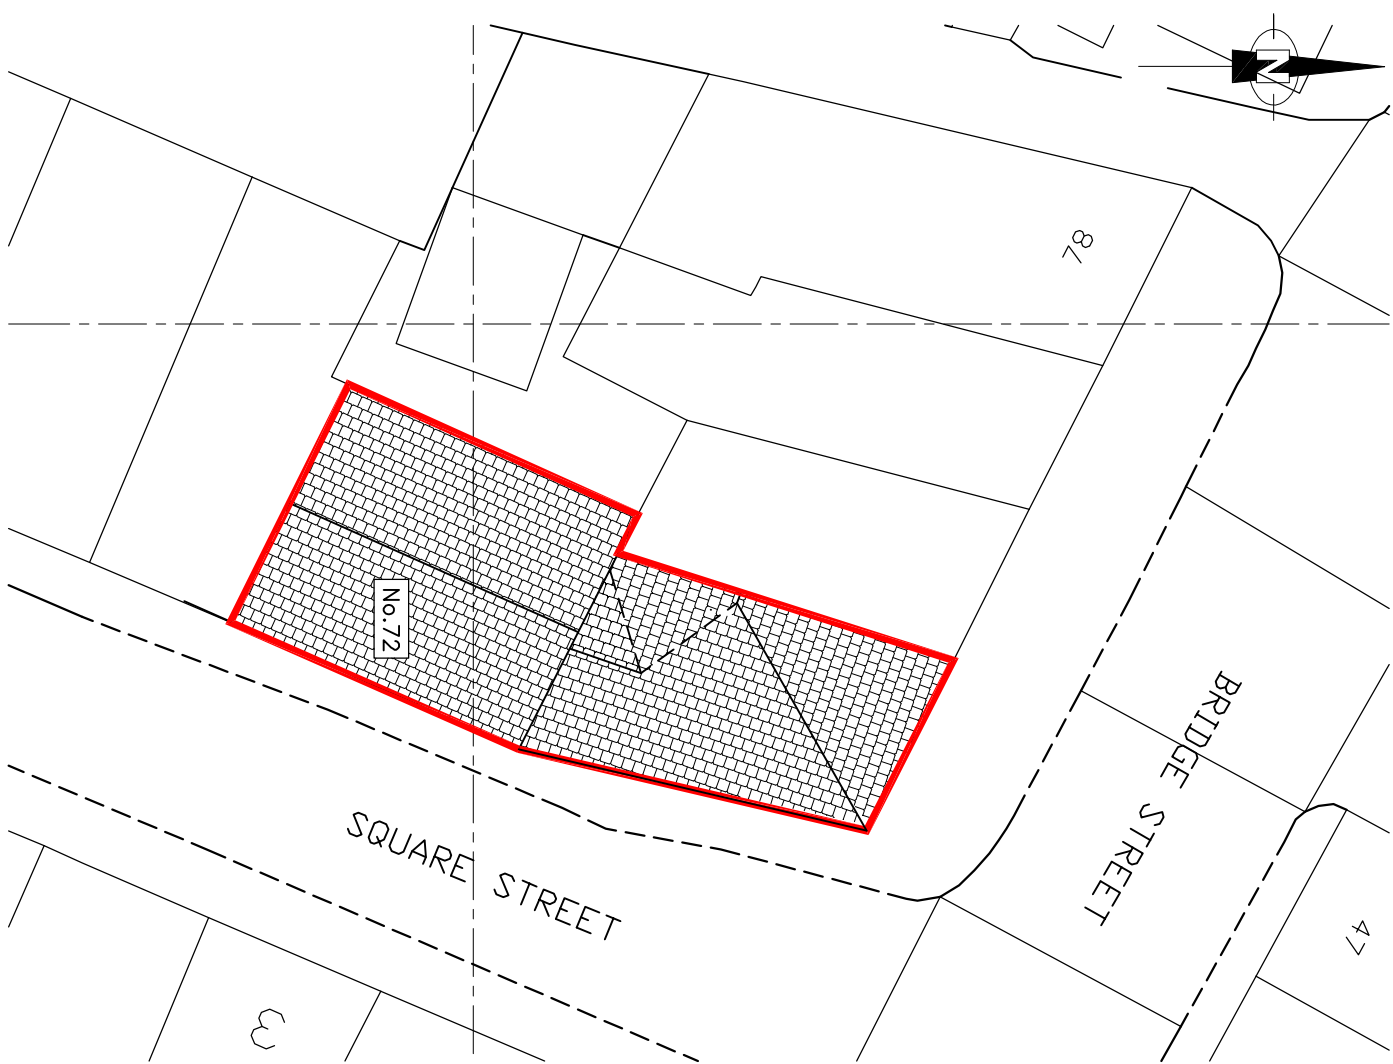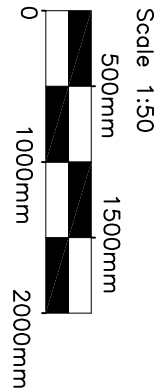

PROPOSED SITE PLAN

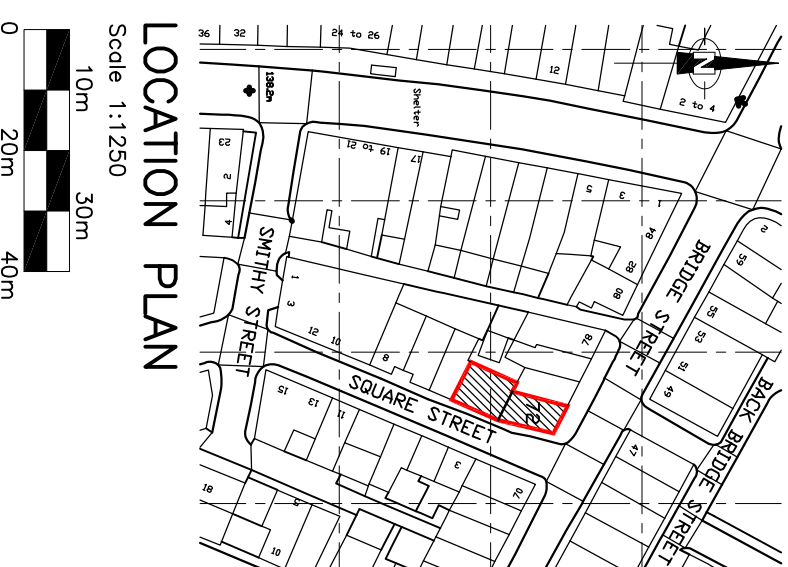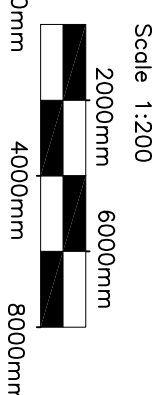

LOCATION PLAN

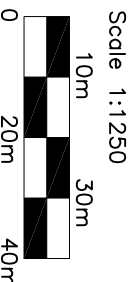

GENERAL NOTES:

- 1) This drawing to be read in conjunction with all other drawings and documentation relating to this project.
- 2) Figured dimensions take preference over scaled dimensions
- 3) The Engineer is to be notified immediately of any discrepancies between the information shown and that found on site.
- 4) All dimensions are to be verified on site by the contractor prior to ordering materials and starting work.
- 5) Workmanship and material are to comply with current building regulations, British Standards, and codes of practice applicable to the construction industry and good building practice.
- 6) The contractor is entirely responsible for the method of construction and the means of access to the site and the structure and that of any adjacent structures or services that are within influencing distance of the works being carried out.
- 7) All proprietary items to be fixed in accordance with manufacturers instructions and specifications.
- 8) All works to be carried out to approved risk assessments and method statements.

| A   | FIRST ISSUE | 23.02.2022 | AS       |
|---|-------------|------------|----------|
| REV   | DESCRIPTION | DATE       | BY       |
| THE COPYRIGHT OF THIS DRAWING AND DESIGN IS OWNED BY T&S DESIGN. NO PART OF THIS DRAWING OR DESIGN IS TO BE REPRODUCED OR USED IN ANY WAY WITHOUT THE WRITTEN APPROVAL OF T&S DESIGN. |             |            |          |
| CLIENT<br>RAMSBOTTOM DENTAL SURGERY<br>72 BRIDGE STREET<br>RAMSBOTTOM<br>BURY<br>BL0 9AG                                                                                              |             |            |          |
| PROJECT<br>PROPOSED RENOVATIONS<br>TO DENTAL PRACTICE   |             |            |          |
| TITLE<br>PROPOSED PLANS<br>AND ELEVATIONS   |             |            |          |
| CHECKED   | DATE        | DRAWN      | SCALE    |
| A.C   | Feb 2022    | R.S        | As shown |
| PROJECT No.   | DRAWING No. | REV        |          |
| TS 8594   | 02          | A          |          |

T&S

Design

Services

CIVIL & STRUCTURAL ENGINEERS

www.tandsdesign.co.uk

Email: info@tandsdesignservices.co.uk