


Notes

GENERAL NOTES

THE CONTRACTOR IS ADVISED TO VISIT THE SITE PRIOR TO ALL LOCAL CONDITIONS & RESTRICTIONS LIKELY TO AFFECT THE EXECUTION OF THE WORKS. NO CLAIMS ARISING FROM FAILURE TO DO SO WILL BE CONSIDERED.

THIS DRAWING IS TO BE READ IN CONJUNCTION WITH ALL OTHER DRAWINGS, SCHEDULES & SPECIFICATIONS RELATING TO THE PROJECT AND ANY DISCREPANCIES NOTIFIED TO THE CONTRACT ADMINISTRATOR IMMEDIATELY.


THE CONTRACTOR IS TO CHECK ALL DIMENSIONS ON SITE PRIOR TO COMMENCING WORKS OR ORDERING ANY MATERIALS. DO NOT SCALE OFF DRAWINGS..

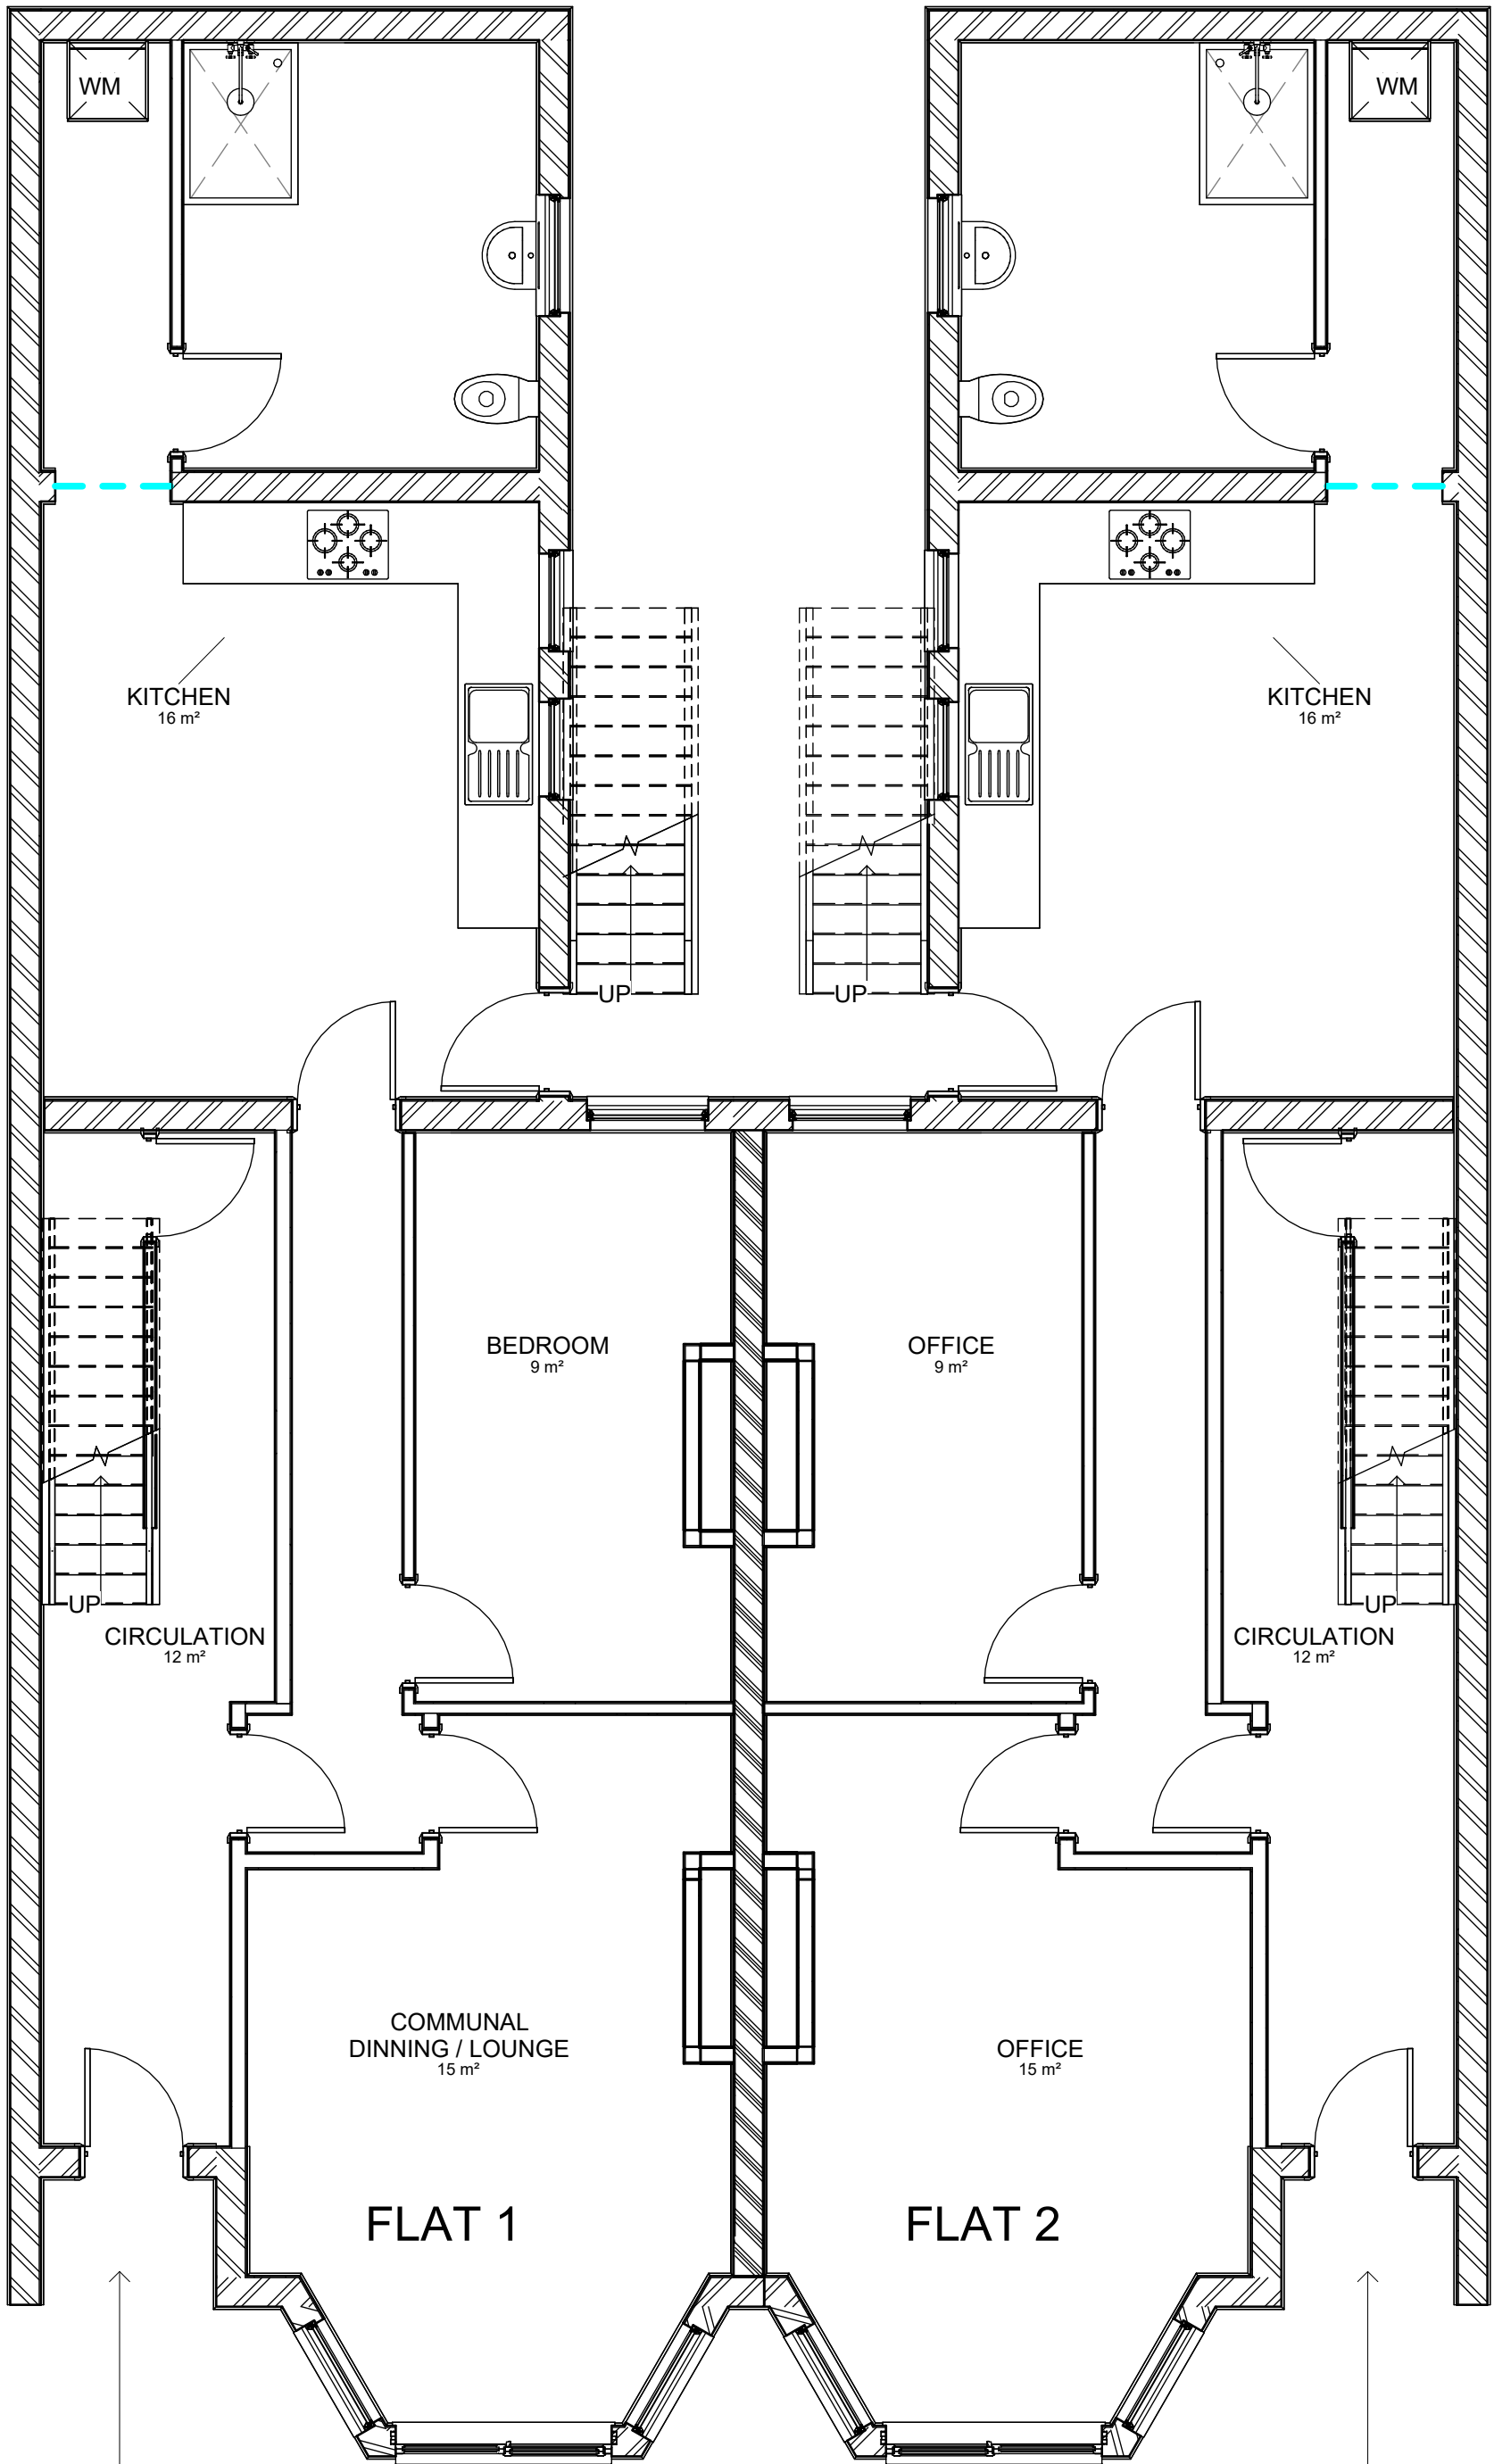


116 FLATS ENTRANCE

114 FLATS ENTRANCE

1 GF EXISTING
1 : 50

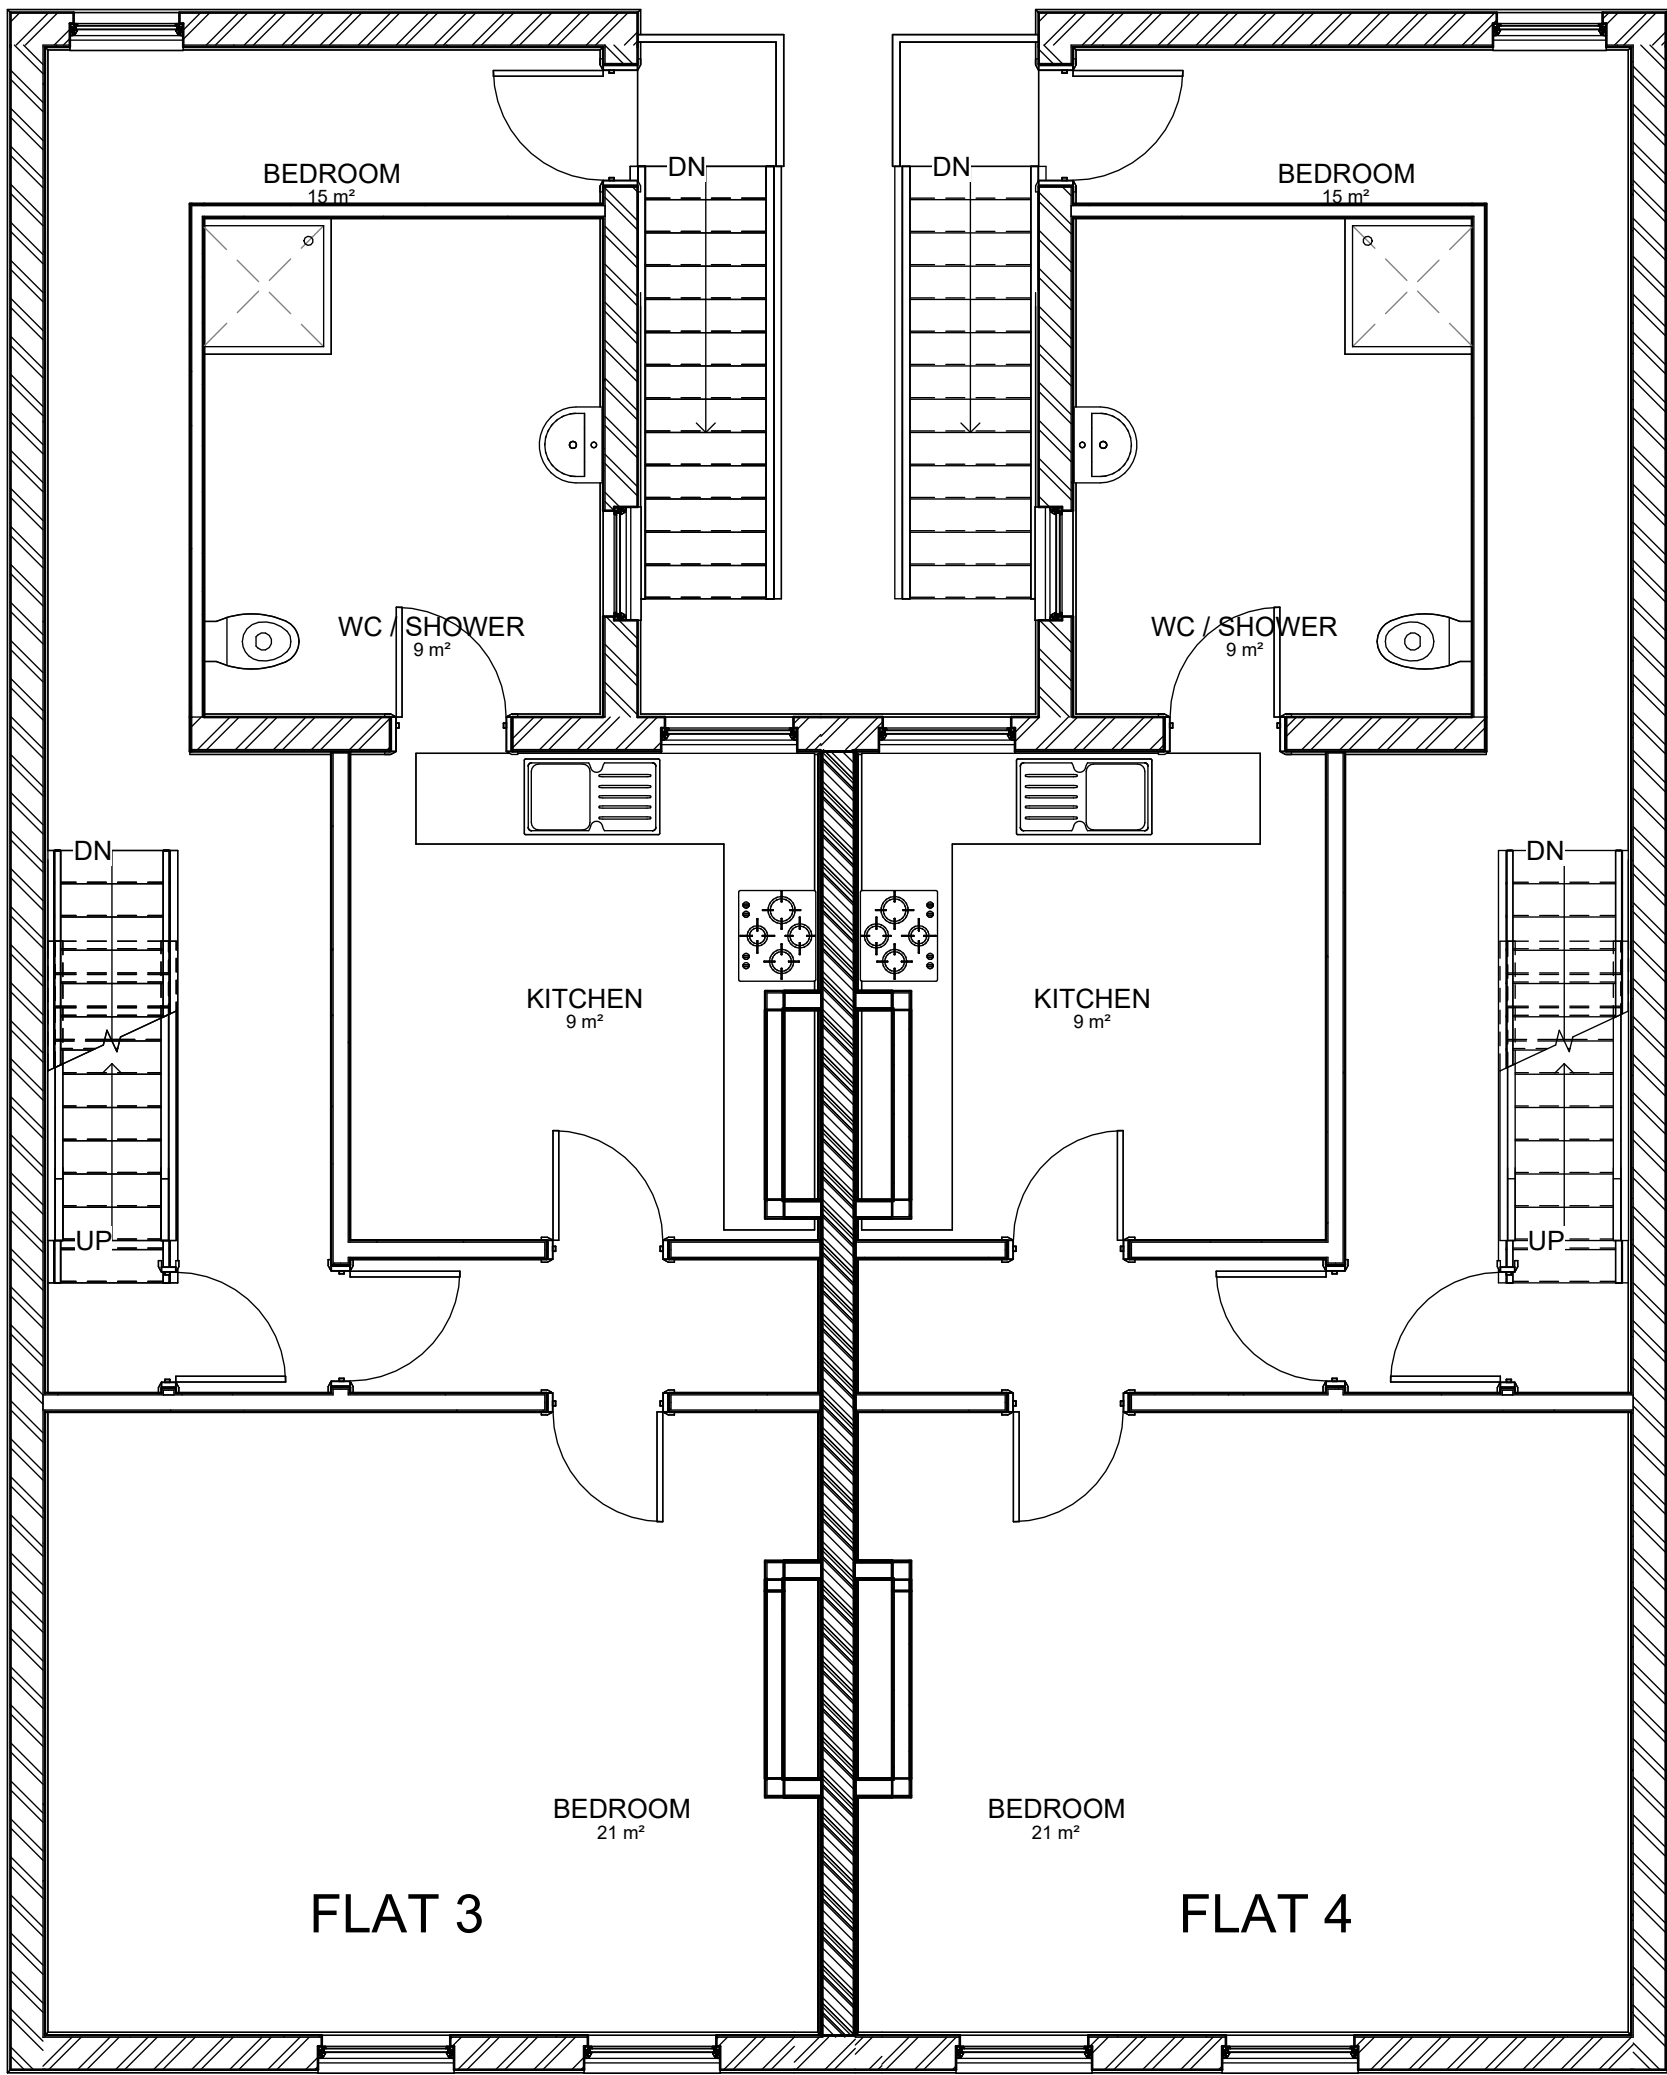

2 1ST FLR EXISTING
1 : 50

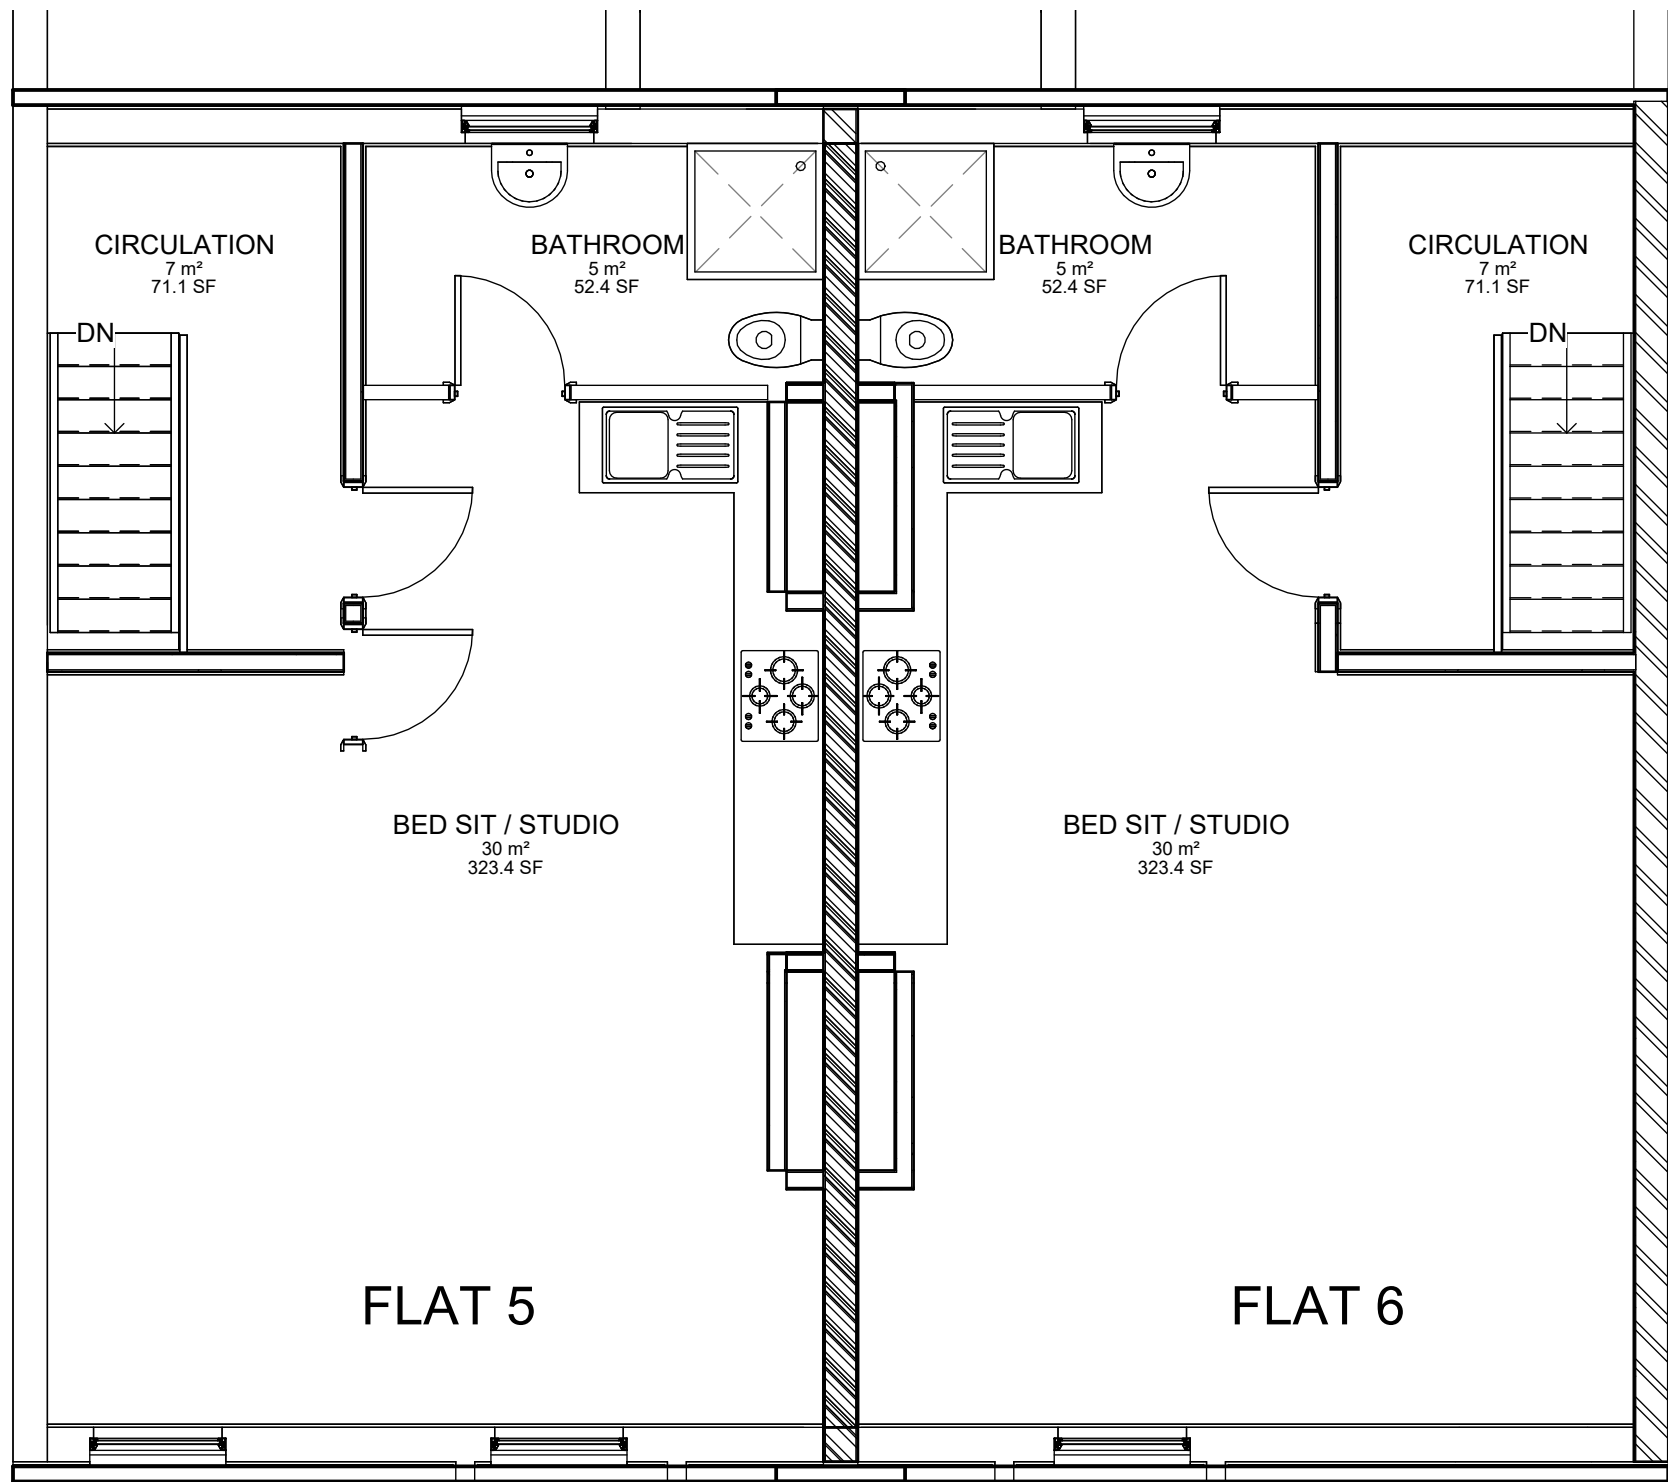

3 Level 2 EXISTING
1 : 50

Rev	Description	Date	Dr	App
original by		date created	by	by
NK		08/02/2023	NK	



client name		
S KOSER		
project		
114 - 116 FLAT 1 - 5 WALMESLEY ROAD , BURY FLAT FLOOR PLANS		
drawing		
EXISTING GF 1ST AND FLOOR PLAN		
computer file		plot date
C:\Users\TRADE\Dropbox\NKAR0114 Walmsley\114 - 116 WALMESLEY FLATS.rvt		
project number		scale
2021.0042.2247		1 : 50 @A1
drawing number		rev
A101		issue status

This drawing is to be read in conjunction with all related drawings. All dimensions must be checked and verified on site before commencing any work or producing shop drawings. The originator should be notified immediately of any discrepancy. This drawing is copyright and remains the property of NK Architectural.