


Dimensioning

Figured dimensions only to be taken from these designs and drawings. Work to annotated dimensions only. All dimensions to be checked on site. Architectural designers to be informed immediately of any discrepancies before work proceeds. Drawings are to be read in conjunction with relevant specifications, structural engineers and service engineers' drawings.

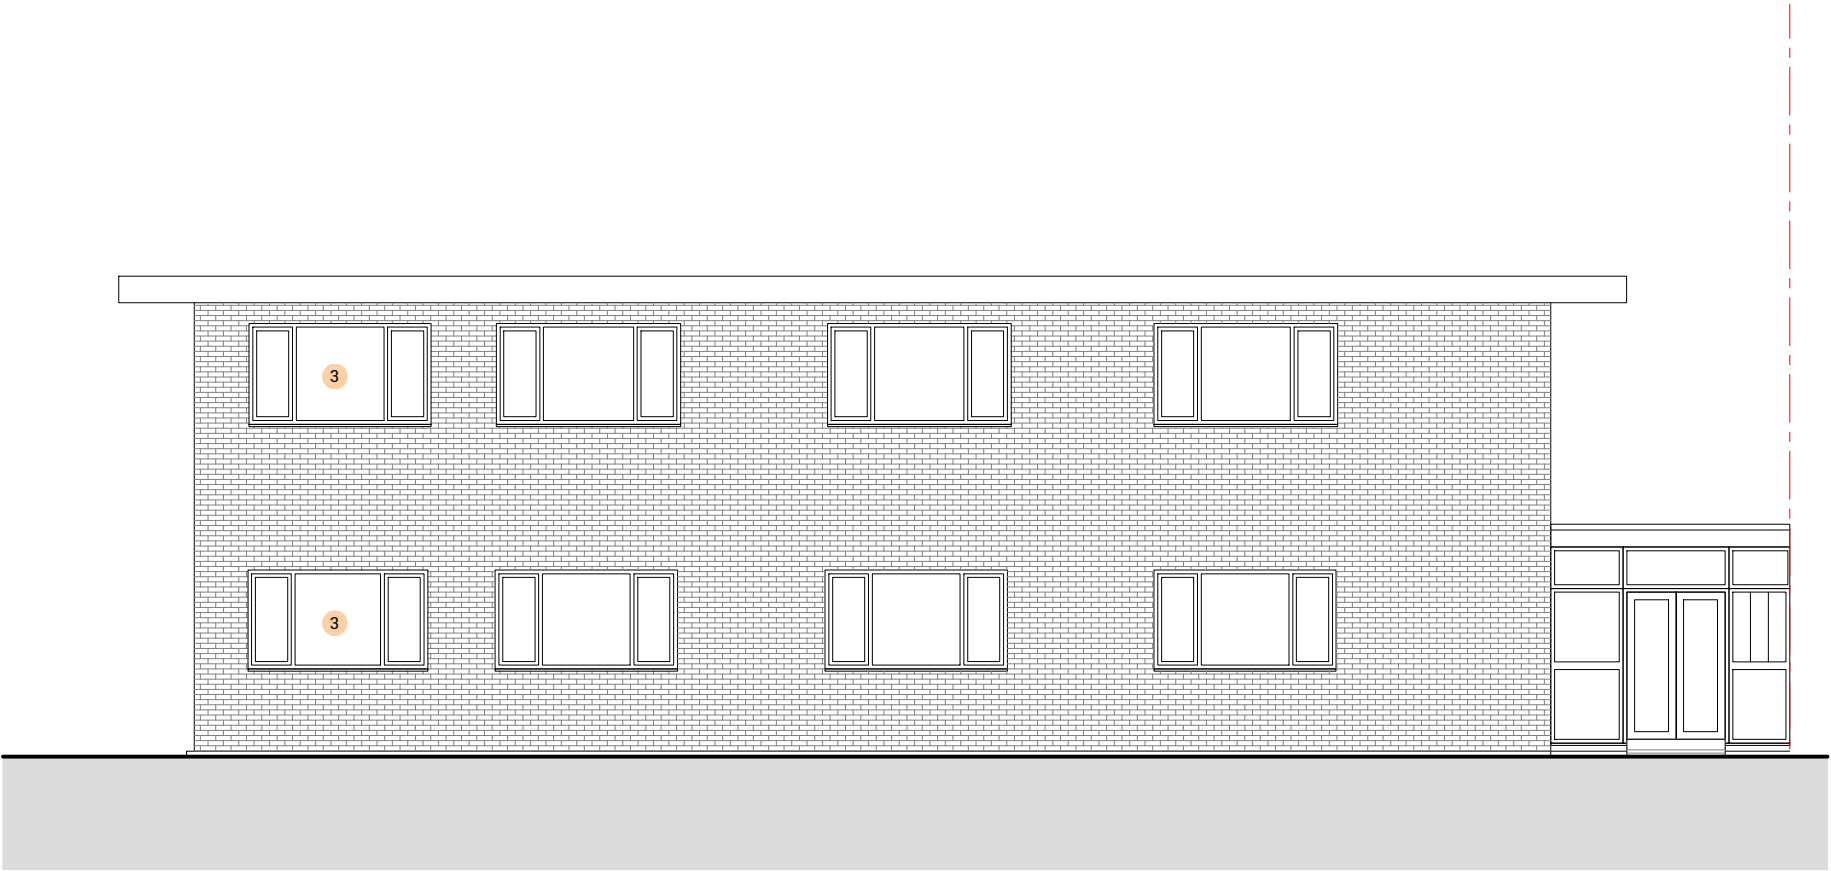


PROPOSED FRONT ELEVATION

1:100 @ A3



- Key
- 1 Brickworks to match existing
 - 2 Roof Tiles to match existing
 - 3 PVC Window to match existing
 - 4 PVC Window to match existing (Obscure Glazing)

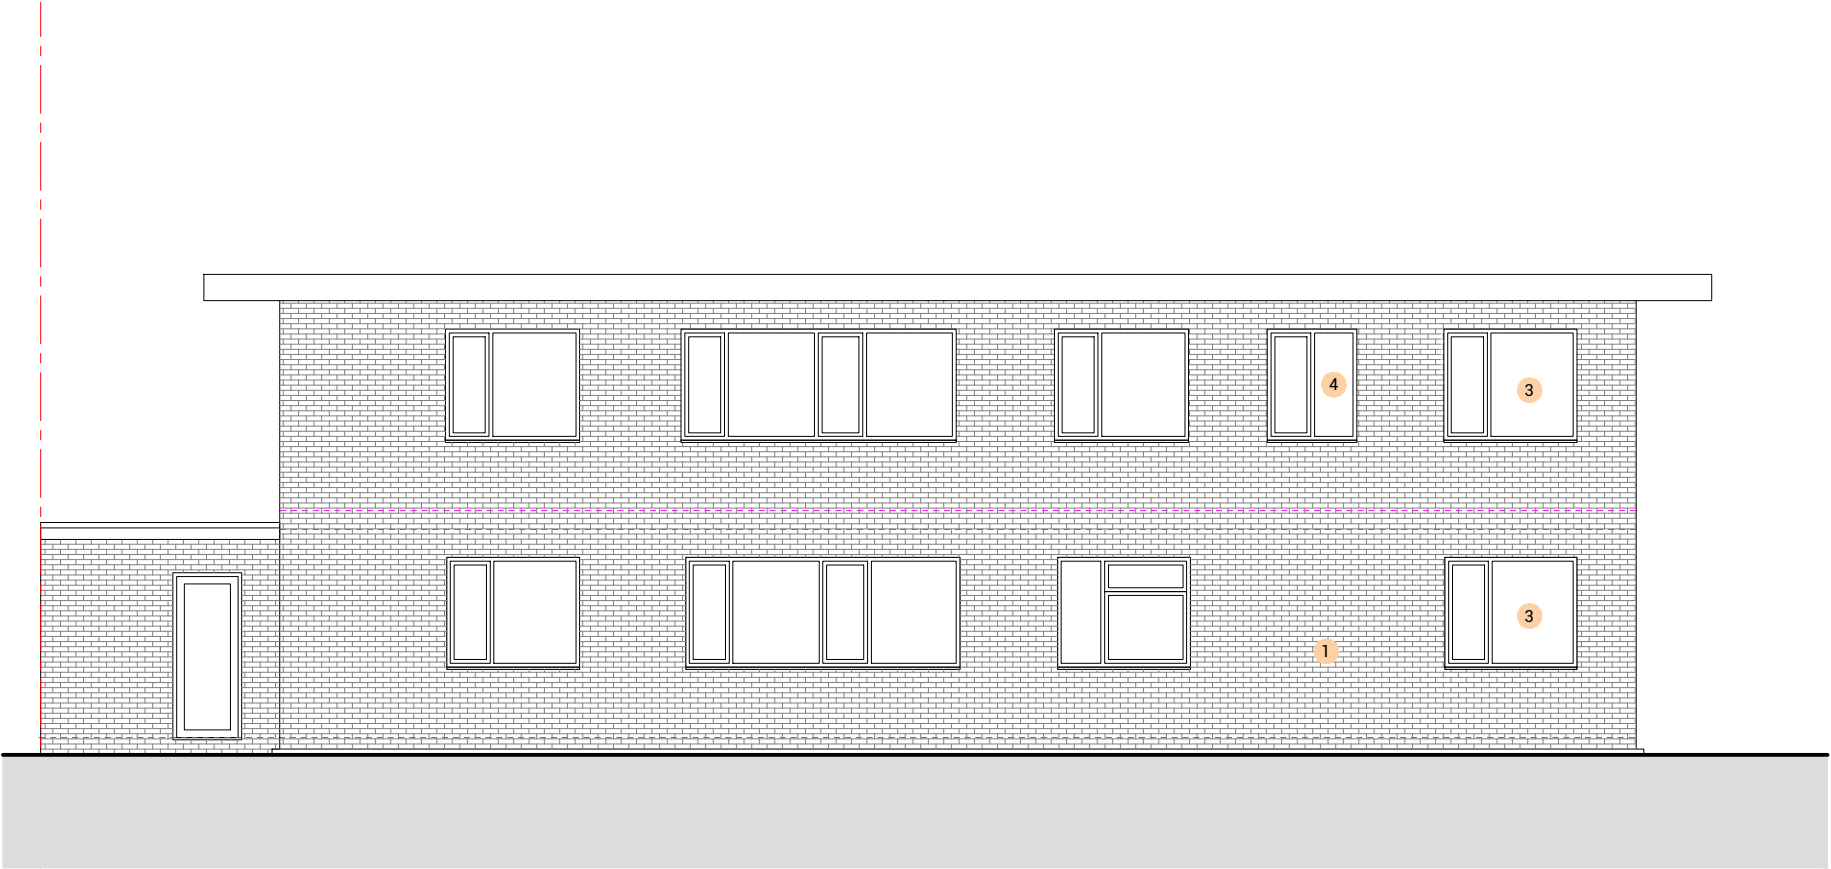

PROPOSED REAR ELEVATION

1:100 @ A3

Rev	Date	Description
-	26/06/25	Issued to client for comments



S A L E E M
ARCHITECTS

Architecture | Masterplanning | Graphics

CLIENT:
Property Owner

PROJECT:
7-9 Bury Road
Radcliffe
M26 2UG

TITLE:
Proposed Elevations

SCALE:
1:100 @ A3

DRAWING NO.
Sheet 8

REV:

DATE:
June 2025