


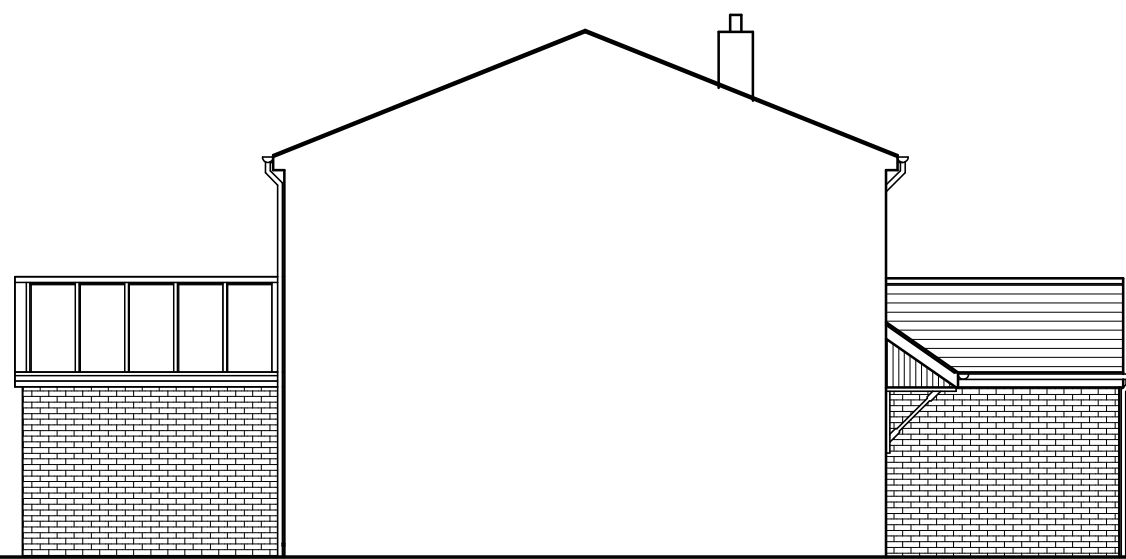
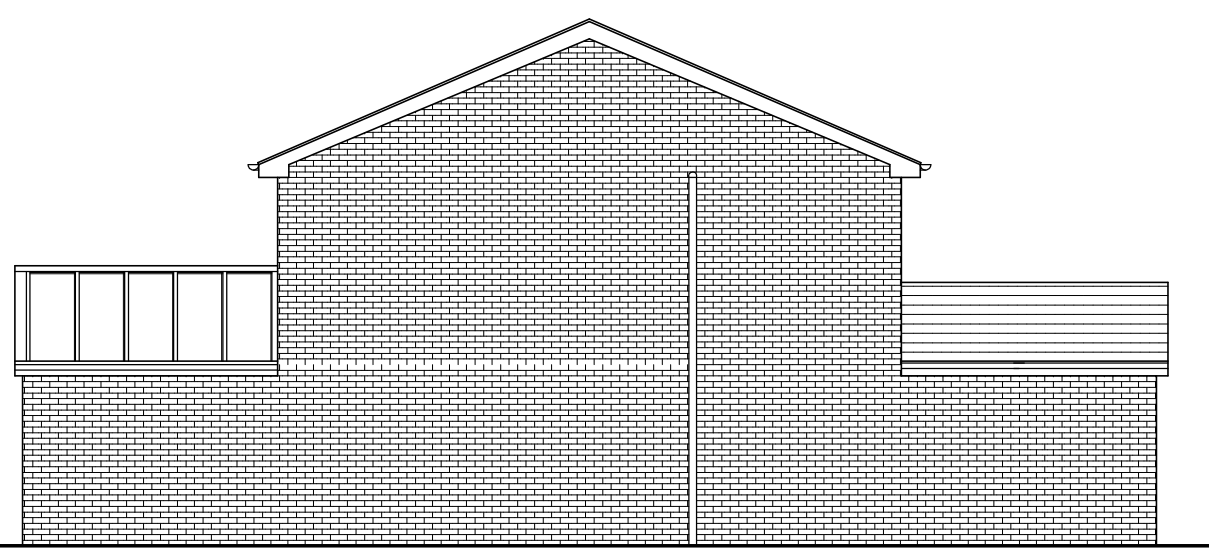


 



PROPOSED VIEW AT BOUNDARY BETWEEN
No. 6 AND No. 4 (UNCHANGED)

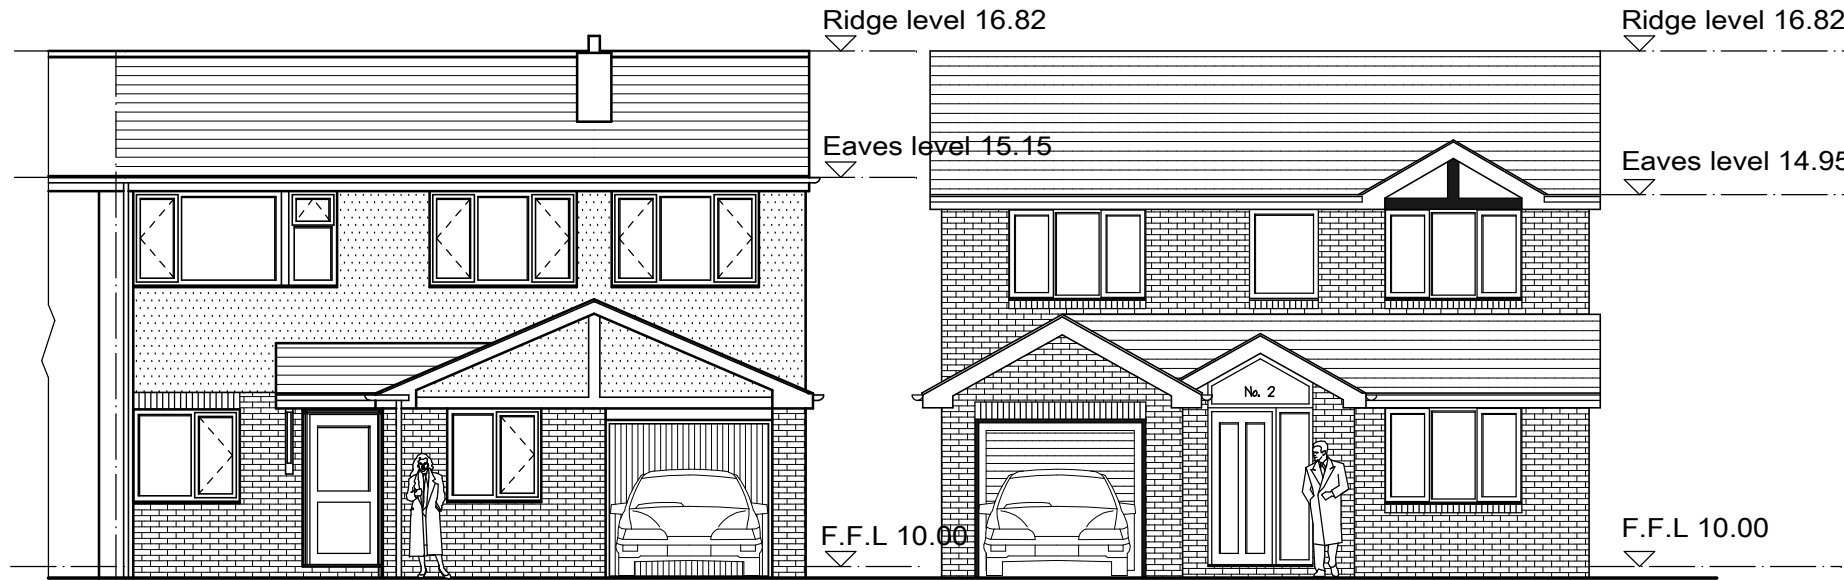


No. 2 PROPOSED GABLE (SOUTH WEST)
ELEVATION

 



No. 2 & No. 4 PROPOSED FRONT (SOUTH EAST)
ELEVATIONS

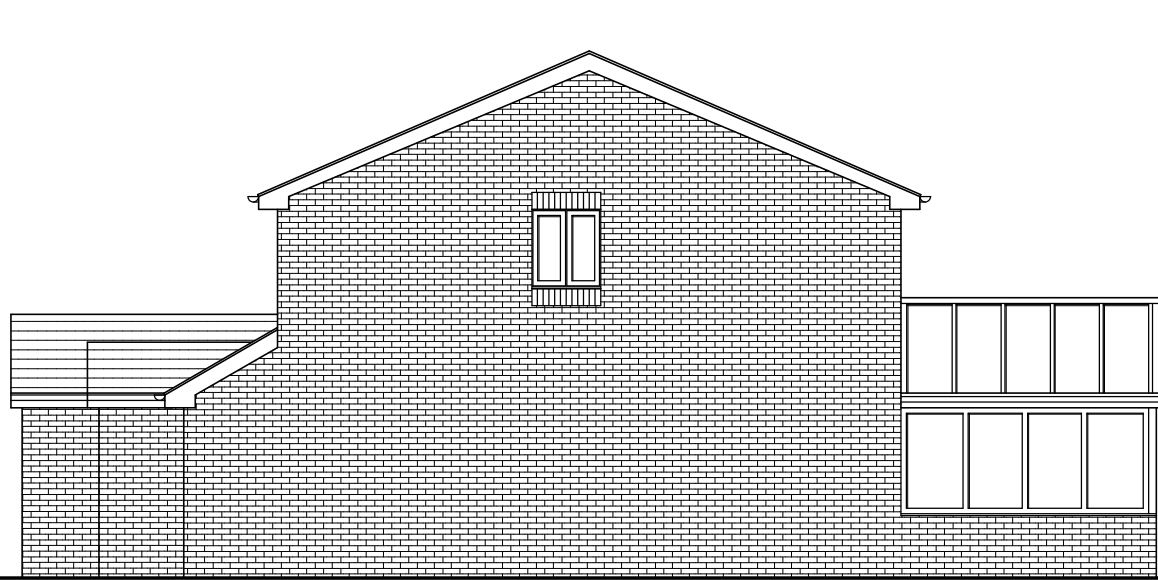 


No. 2 PROPOSED GABLE (NORTH EAST)
ELEVATION

 

No. 2 & No. 4 PROPOSED REAR (NORTH WEST)
ELEVATIONS

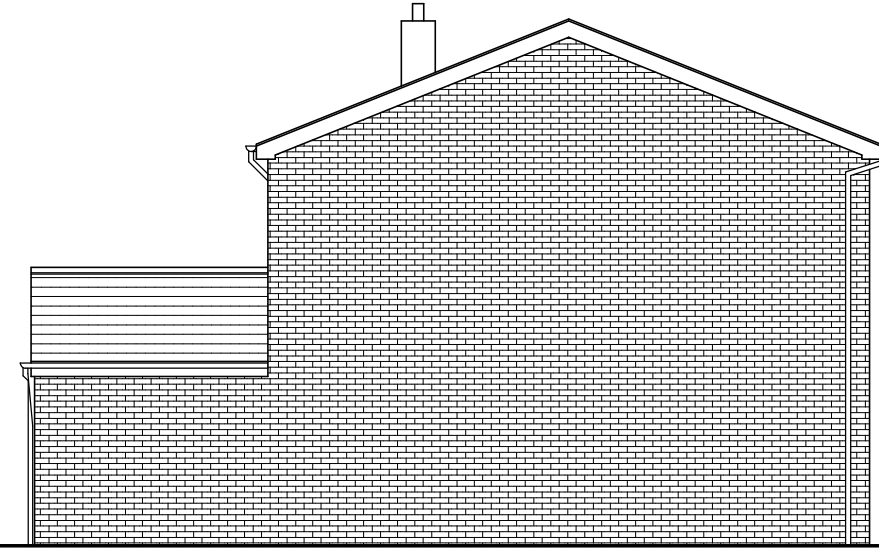 

No. 4 PROPOSED GABLE (NORTH EAST)
ELEVATION

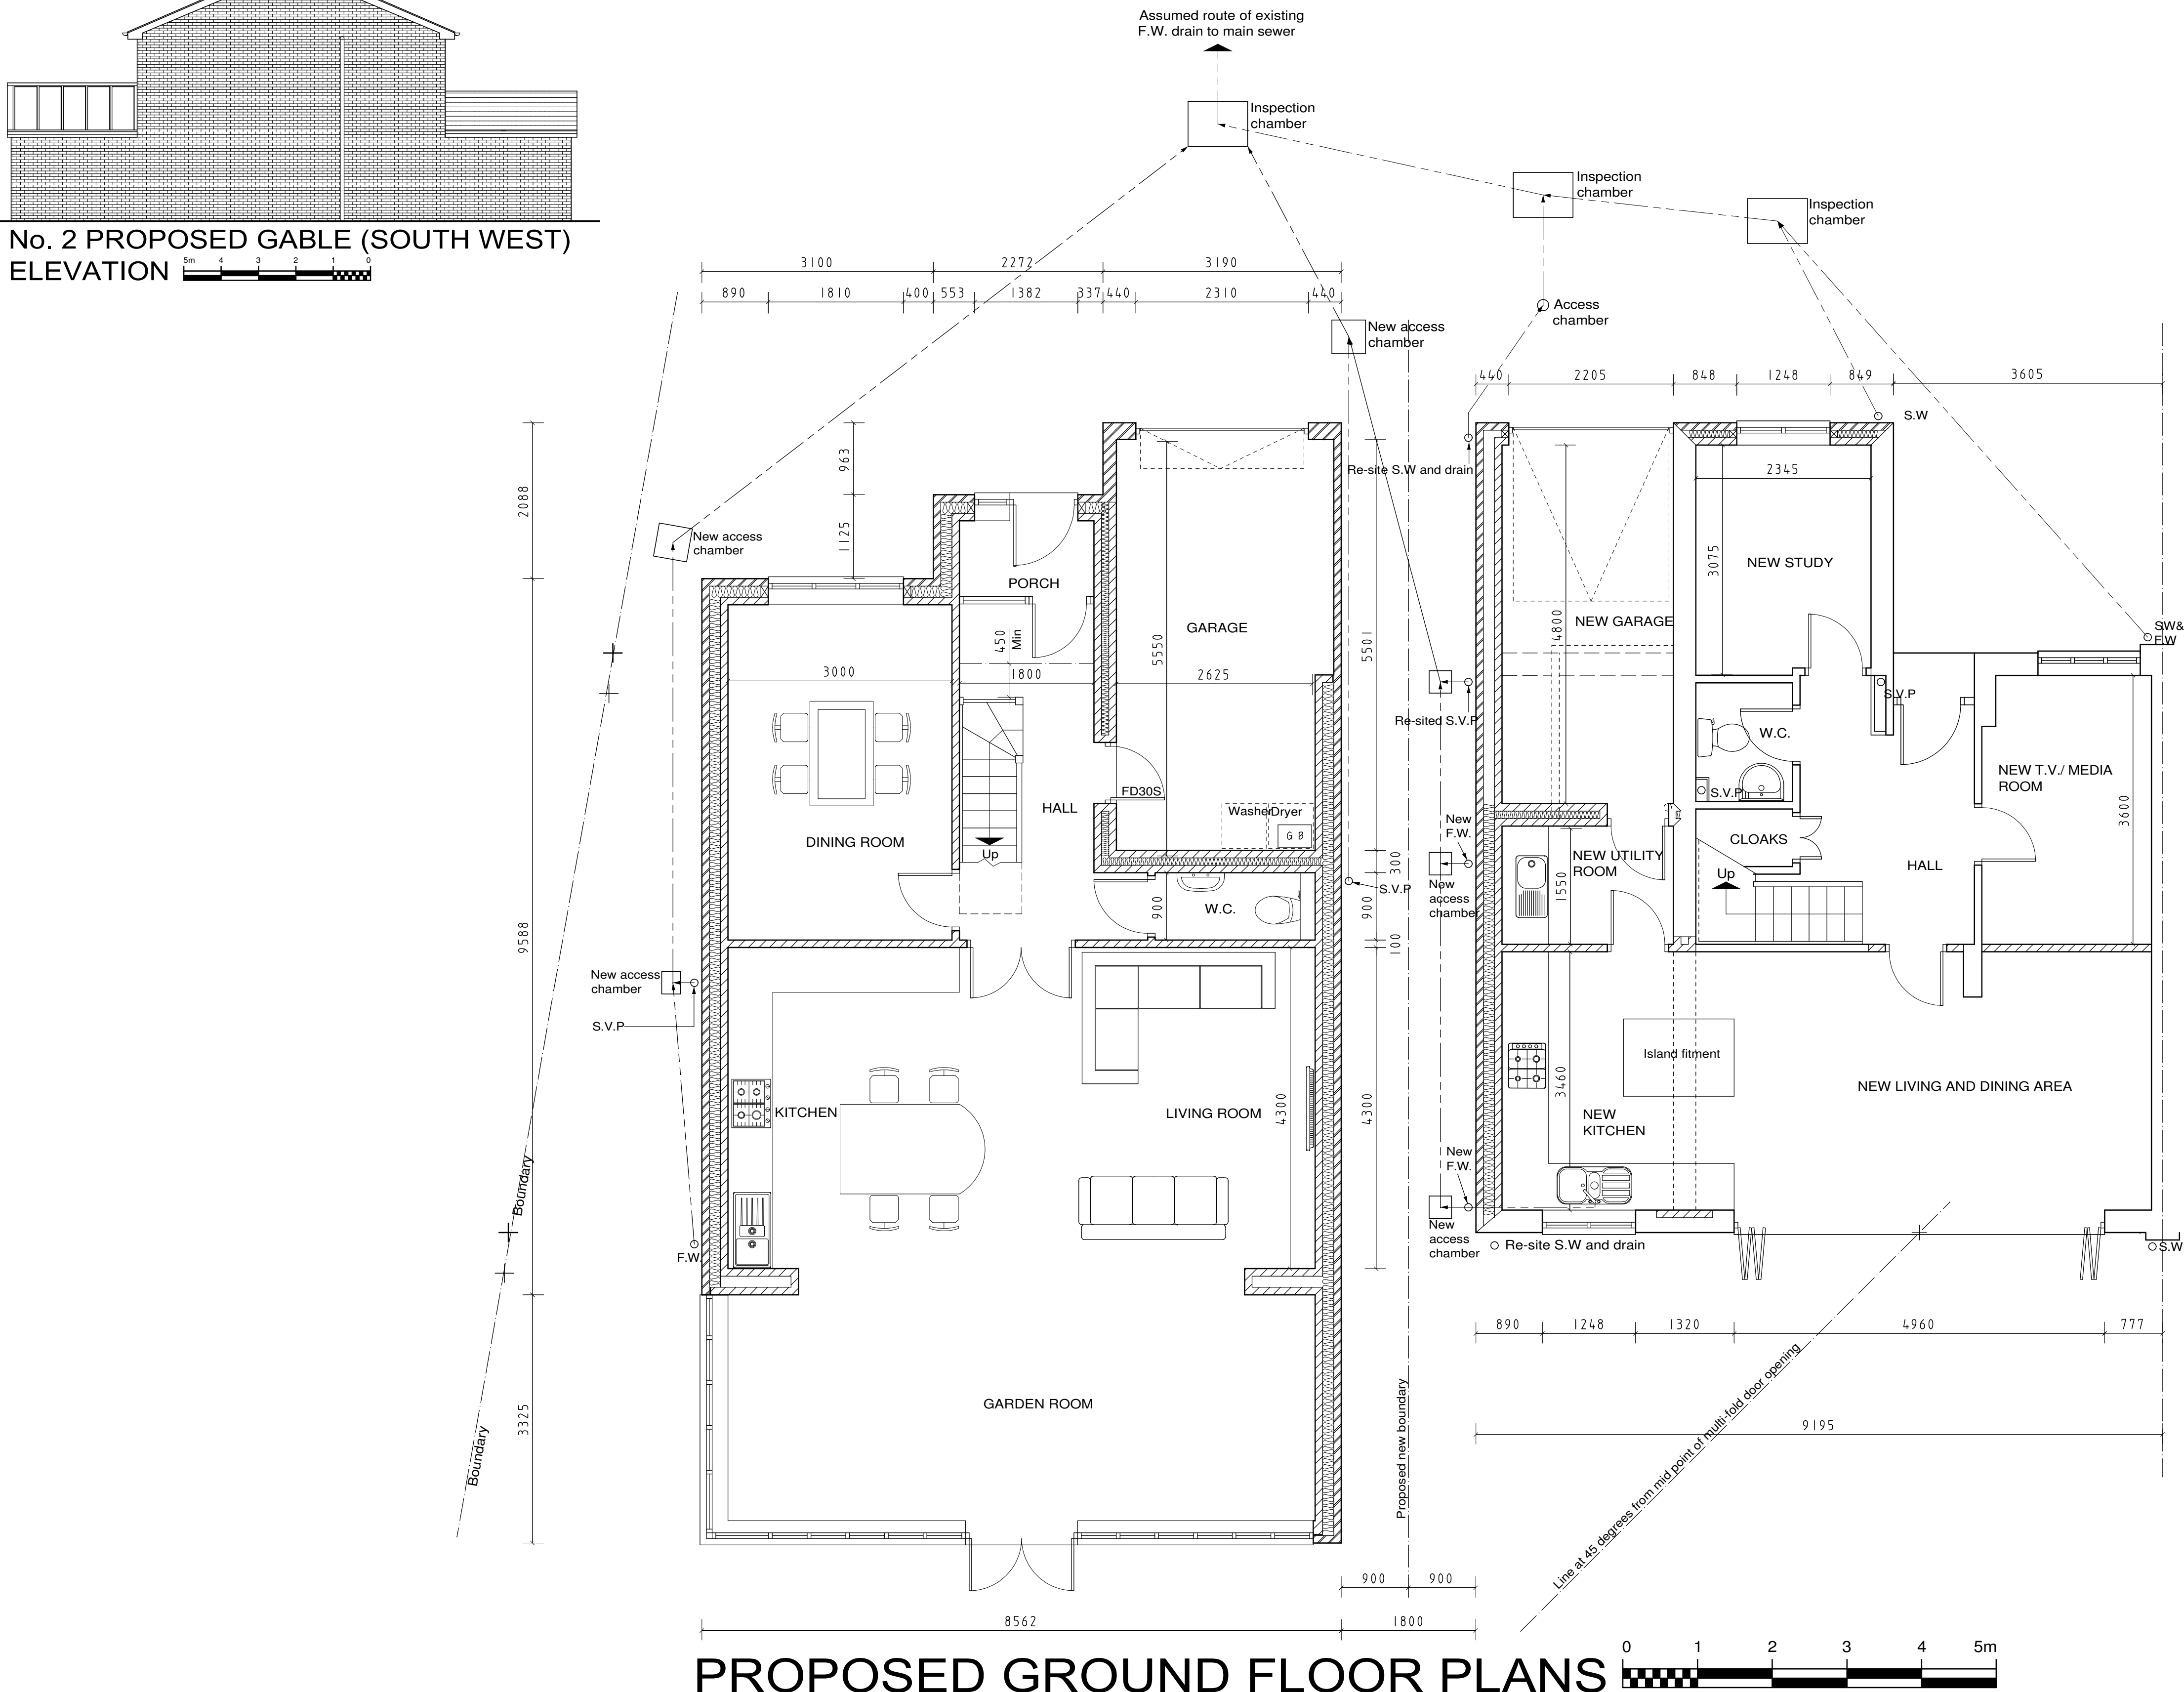

PROPOSED GROUND FLOOR PLANS



GENERAL NOTES
Nash Building Consultants Limited assert the copyright for the content of this drawing.
No part of this drawing may be reproduced, stored in a retrieval system, or transmitted, in any form, or by any means, without the prior permission of Nash Building Consultants Limited.
The contents of this drawing have been prepared solely for the purpose of obtaining Planning consent and/or Building Regulation Plan Approval (based on regulations applicable at time of issue of the drawing). Whilst the contents of this drawing have been prepared with due diligence, any discrepancy/ies identified by third parties, must be referred to Nash Building Consultants Limited for further consideration, prior to execution of related works.
All dimensions stated on this drawing are in millimetres, unless otherwise stated.
All dimensions must be checked on site, prior to commencement of related works and any discrepancy/ies must be referred to Nash Building Consultants Limited.
This drawing must be read in conjunction with Building Regulation Specification No. 2020/881-10

REVISION DETAILS
REV A: Elevations added (20/03/2024)

NASH BUILDING CONSULTANTS LIMITED
ARCHITECTURAL DESIGN
PLANNING
BUILDING REGULATIONS
INTERIOR DESIGN
Heathcroft 38, Heath Lane, Lowton, Warrington, WA3 1JA
Tel No 01942 722002 / 07879 633662
Email: gordon@gordonnash.co.uk

CLIENT: MR. M. MURPHY
PROJECT: REPLACEMENT DWELLING AT 2, KESTREL CLOSE AND ALTERATIONS TO RETAINED DWELLING, AT 4, KESTREL CLOSE, WHITEFIELD M45 6SB
DRG. TITLE: PROPOSED ELEVATIONS AND GROUND FLOOR PLANS
DRAWING No: 2020/881-04
ISSUE DATE: 20/01/2023
REV: A
SCALE: 1/100 & 1/50 A1