


18-20 ST MARY'S PLACE~



PROPOSED FRONT/SOUTH ELEVATION (1:100)



PROPOSED SIDE/WEST ELEVATION (1:100)

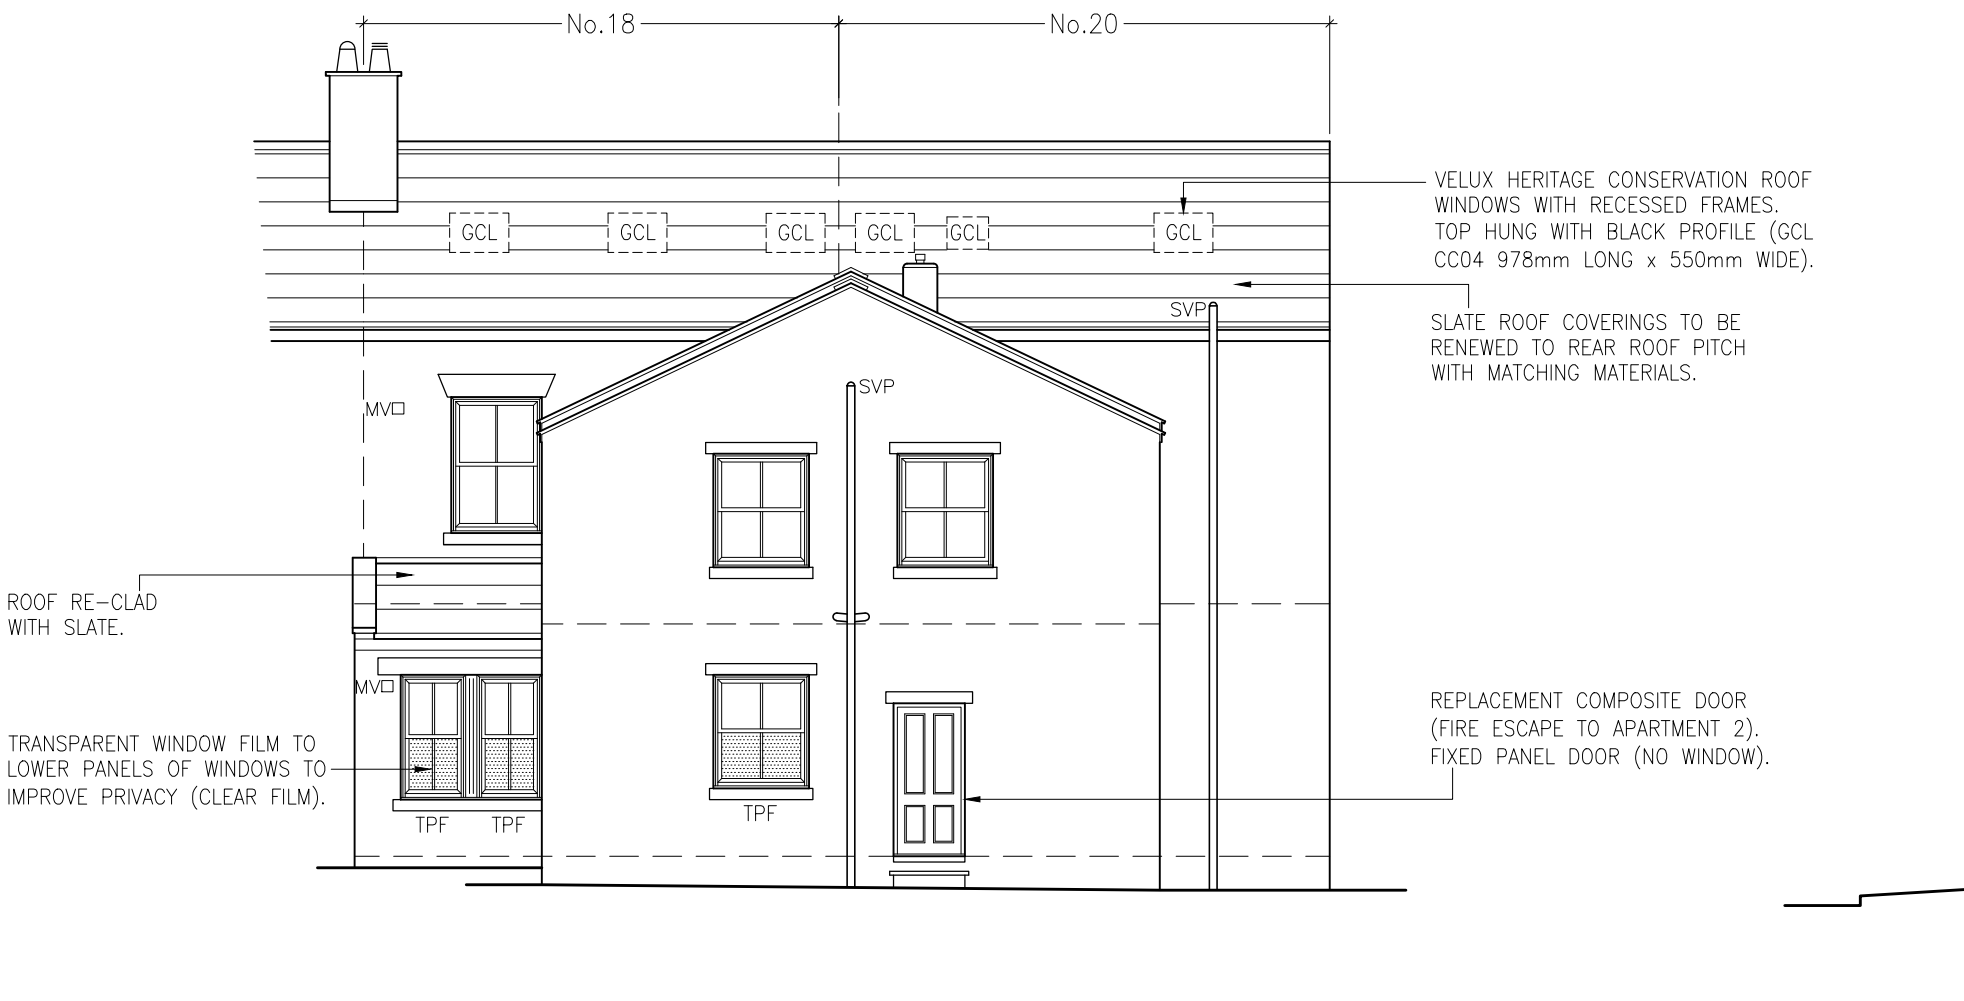

PROPOSED REAR/NORTH ELEVATION (1:100)



PROPOSED SIDE/EAST ELEVATION (1:100)

Notes:			Notes:			Notes:			Amendments:			Project:		
WINDOW DETAILS:			MECHANICAL VENTILATION ABBREVIATIONS:			EXTERNAL DRAINAGE ABBREVIATIONS:			A 02.05.23 JPE PROPOSED COMMUNAL DOOR TO SHARED EXTERNAL AREA RELOCATED TO EXISTING WINDOW POSITION AND INDICATED TO SIDE/EAST ELEVATION.			Title		
EXISTING TIMBER WINDOWS TO BE RETAINED. WINDOWS TO BE REFURBISHED, DECORATED AND SERVICED.			MV – MECHANICAL EXTRACT VENT			SVP – SOIL & VENT PIPE			B 03.05.23 JPE EXTERNAL MECHANICAL VENTS & FOUL DRAINAGE PIPES SHOWN TO ELEVATIONS.			PROPOSED CHANGE OF USE FROM OFFICES TO 9No. ONE BED APARTMENTS AT 18–20 ST MARY’S PLACE, BURY, BL9 0DZ~		
GLAZING DETAILS:			WV – FIXED WALL VENT			SP – SOIL PIPE			C 30.05.23 JPE PRODUCT REFERENCE/CODE UPDATED FOR CONSERVATION ROOF WINDOWS.			Client		
DRAWING REF: OBS – WINDOWS TO BATHROOMS & EN-SUITES TO HAVE OBSCURE GLAZED UNITS WITH OBSCURATION LEVEL OF AT LEAST 3 ON THE PILKINGTON SCALE OF 1–5 (WHERE 1 IS CLEAR & 5 IS COMPLETELY OBSCURE).			FV – BOILER FLUE VENT			SS – SUB-STACK						HENMORT DEVELOPMENTS LIMITED		
DRAWING REF: TPF – WHERE INDICATED GROUND FLOOR WINDOWS TO HAVE TRANSPARENT PRIVACY FILM INSTALLED TO LOWER PANELS OF WINDOWS.												Dwg. No.		
												22/1289/204C – PROPOSED ELEVATIONS		
												Date		
												20.02.2023		
												Plot Scale		
												A2@1:100		
												Drawn by		
												JPE		
												Status		
												PLANNING		