


0 1 2 3 4 5 10m

SCALE BAR

NOTE: THIS DRAWING IS COPYRIGHT AND IS SENT TO YOU IN CONFIDENCE.
IT MAY NOT BE REPRODUCED USED OR DISCLOSED IN WHOLE OR IN PART WITHOUT THE
PRIOR WRITTEN PERMISSION OF THE ARCHITECT.
IT IS THE CONTRACTORS RESPONSIBILITY TO READ THIS DRAWING IN CONJUNCTION WITH ALL
OTHER RELEVANT INFORMATION AND THE CONTRACT DOCUMENTS AND TO CHECK ALL
DIMENSIONS AND REPORT ANY DISCREPANCIES TO THE ARCHITECT PRIOR TO CONSTRUCTION.

REVISION NOTES

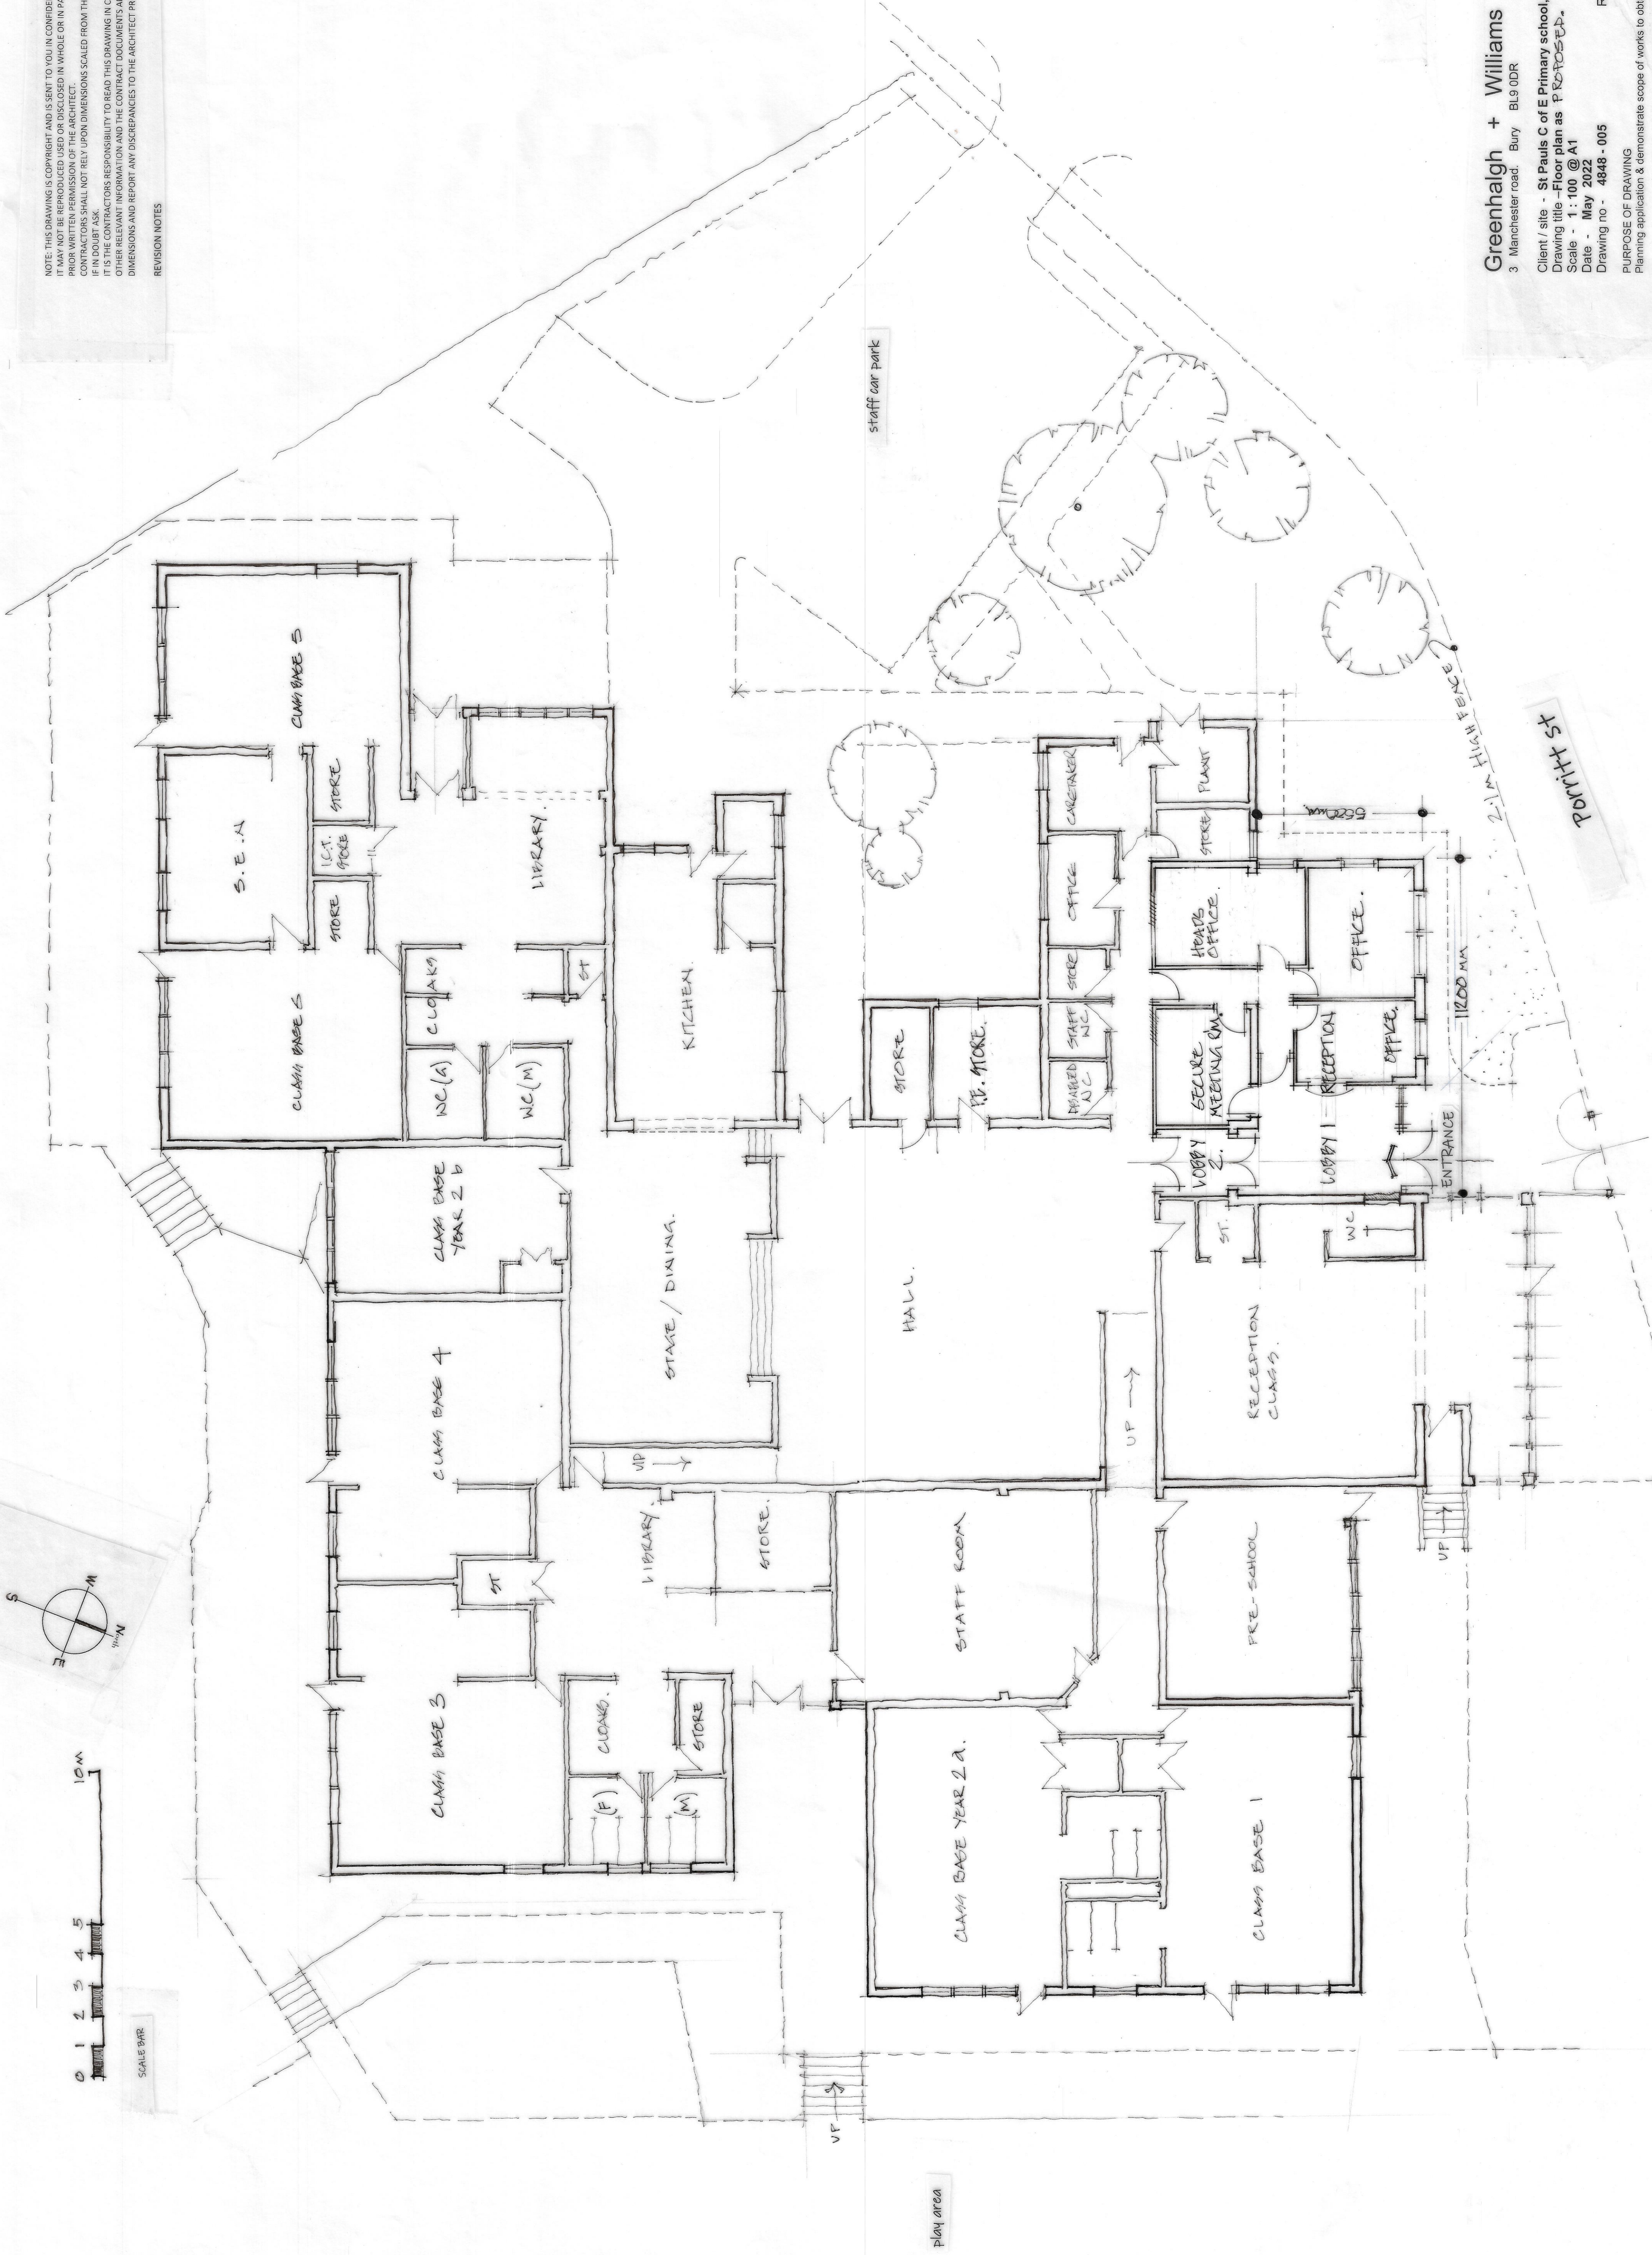

Greenhalgh + Williams architects
3 Manchester road, Bury BL9 0DR Tel: 0161 764 6995

Client / site - St Pauls C of E Primary school, Bury, BL9 6LJ
Drawing title - Floor plan as presented.
Scale - 1:100 @ A1
Date - May 2022
Drawing no - 4848 - 005

Rev

PURPOSE OF DRAWING
Planning application & demonstrate scope of works to obtain budget estimates