



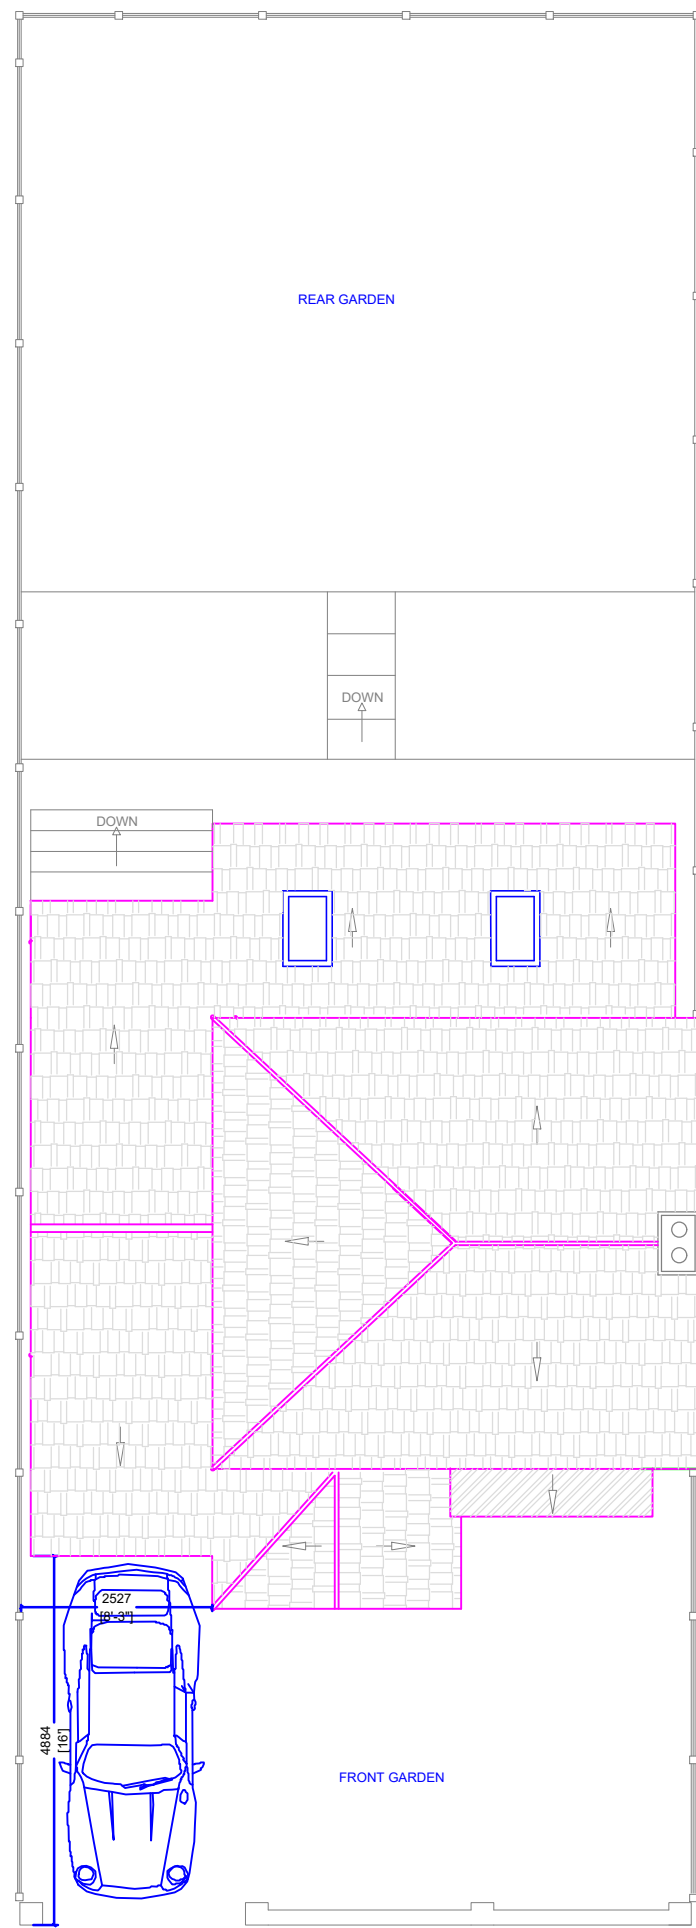


Proposed Site Plan


Note, The site is situated where there are no restrictions to street parking however one car to the household which can be parked on parking space in front garden

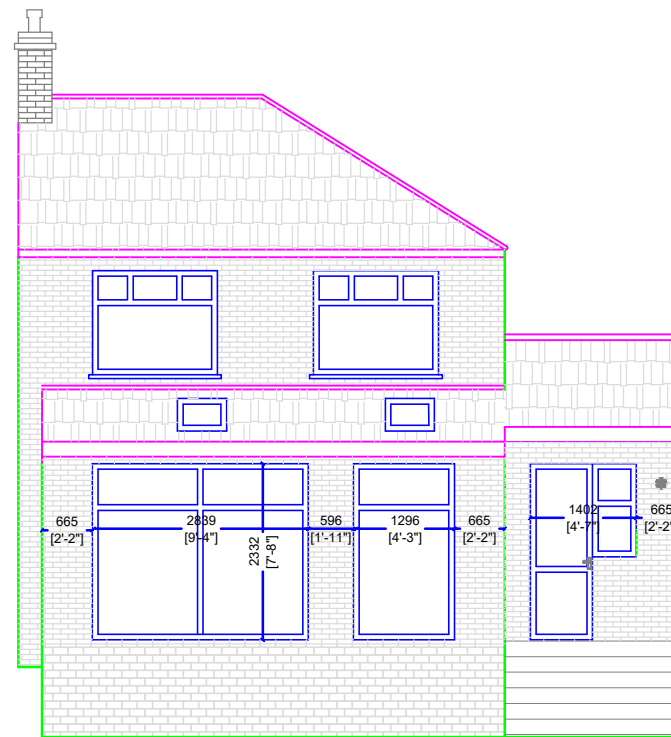

Proposed Rear Elevation

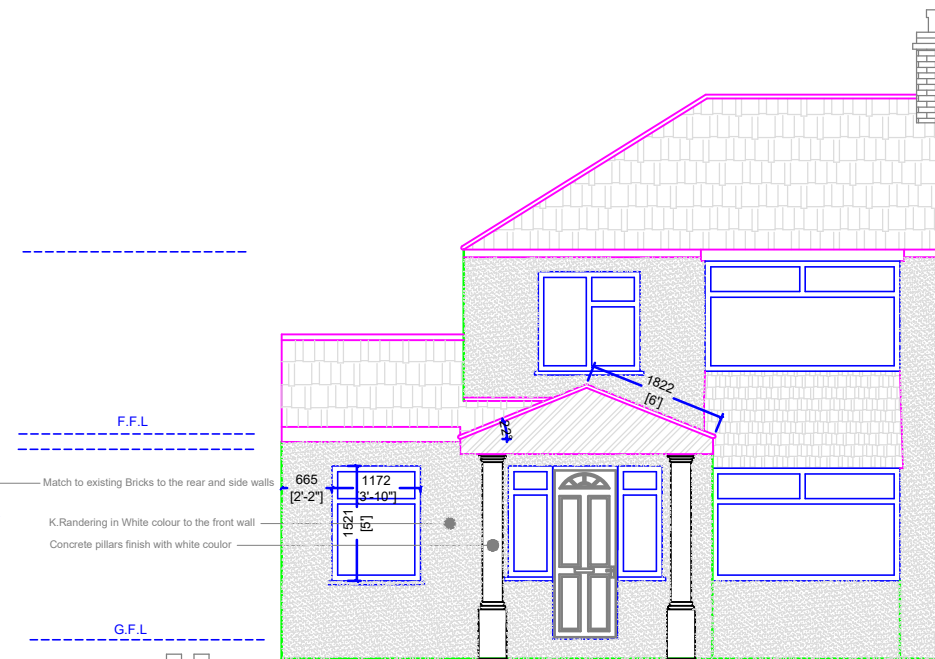


Proposed Front Elevation

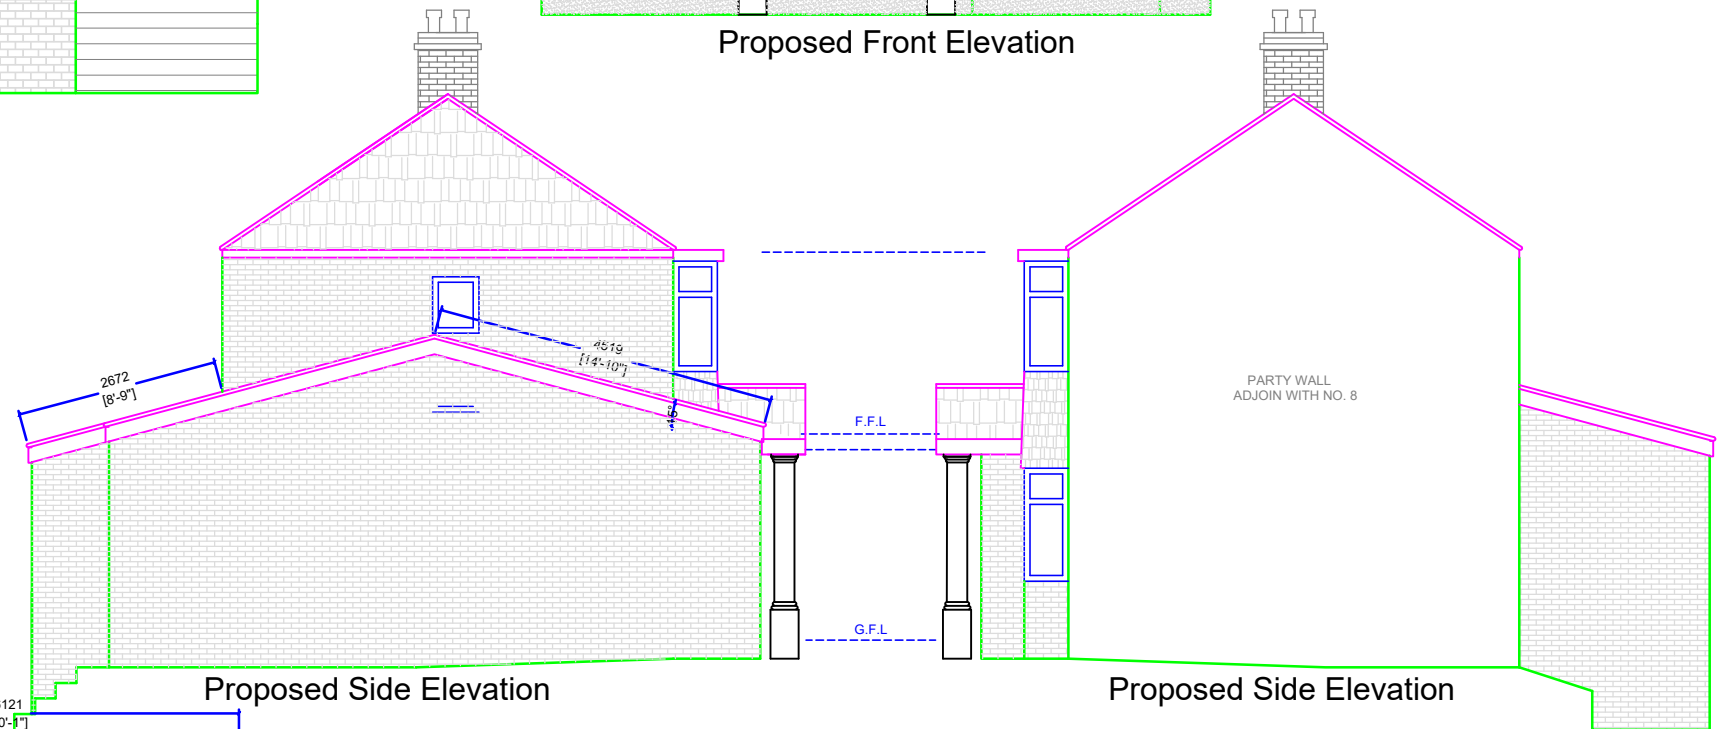


Proposed Side Elevation

Proposed Side Elevation

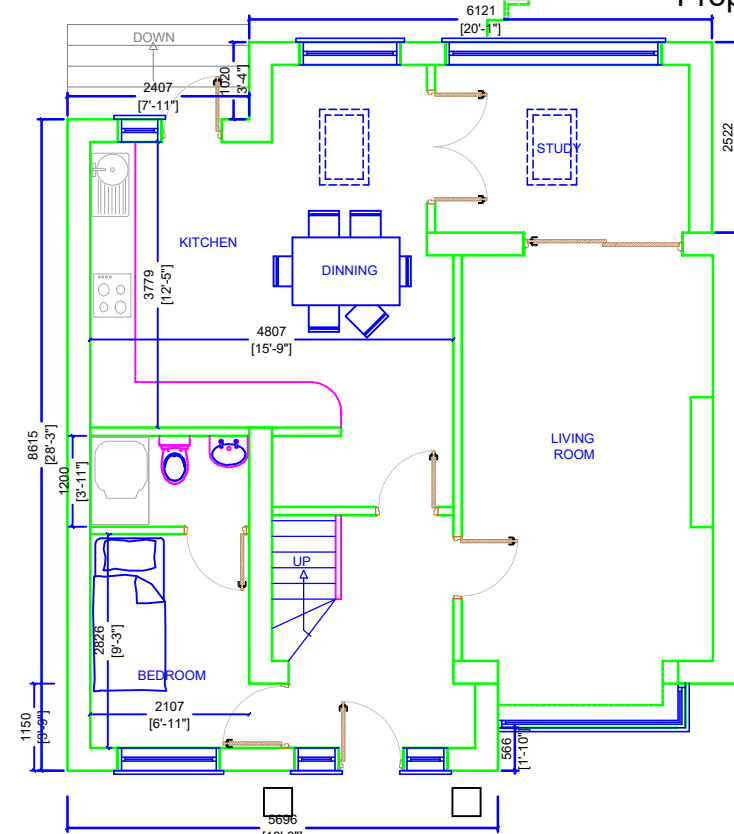

Proposed Ground Floor Plan

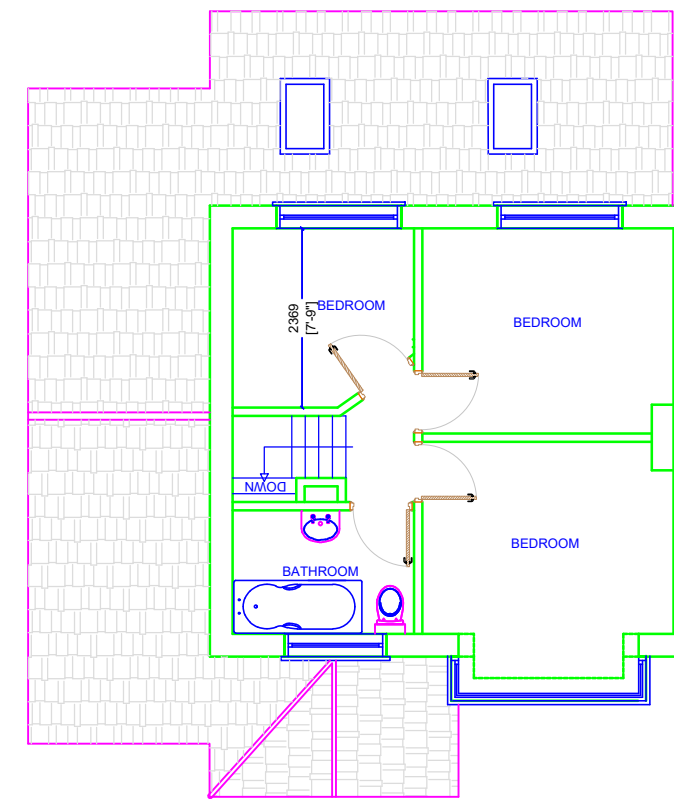

Proposed First Floor Plan

This drawing is the property of IPS Architects and copyright is reserved by them.
This drawing is not to be copied or disclosed by or to any unauthorized person without the prior written consent of IPS Architects.

Do not scale from this drawing.

All dimensions are to be checked on site prior to construction, manufacture of any components and ordering of materials and equipment.

Any discrepancies are to be reported to the architects for clarification.

All materials and workmanship to be accordance with the current British Standards and codes of practice.

This drawing is to be read in conjunction with all relevant Architectural Structural Engineers, Mechanical Engineers, Electrical Engineers and Specialists drawings and specifications.

I Planning Services email: ipsuk@live.co.uk		2A Cook Street, Bury, Lancashire, BL9 0RP, 0161 8717405	
Proposed Floor plans and Elevations of 10 Rhiwlas Drive, Bury, BL9 9DD			
Scale : 1 : 100 on A3		All Dimensions in Meters	
Ref.: IPS/R/10/BL99DD		Date : 03/03/2023	
REV:		Proposal	
SHT 2 of 2			

