




SECOND FLOOR PLAN

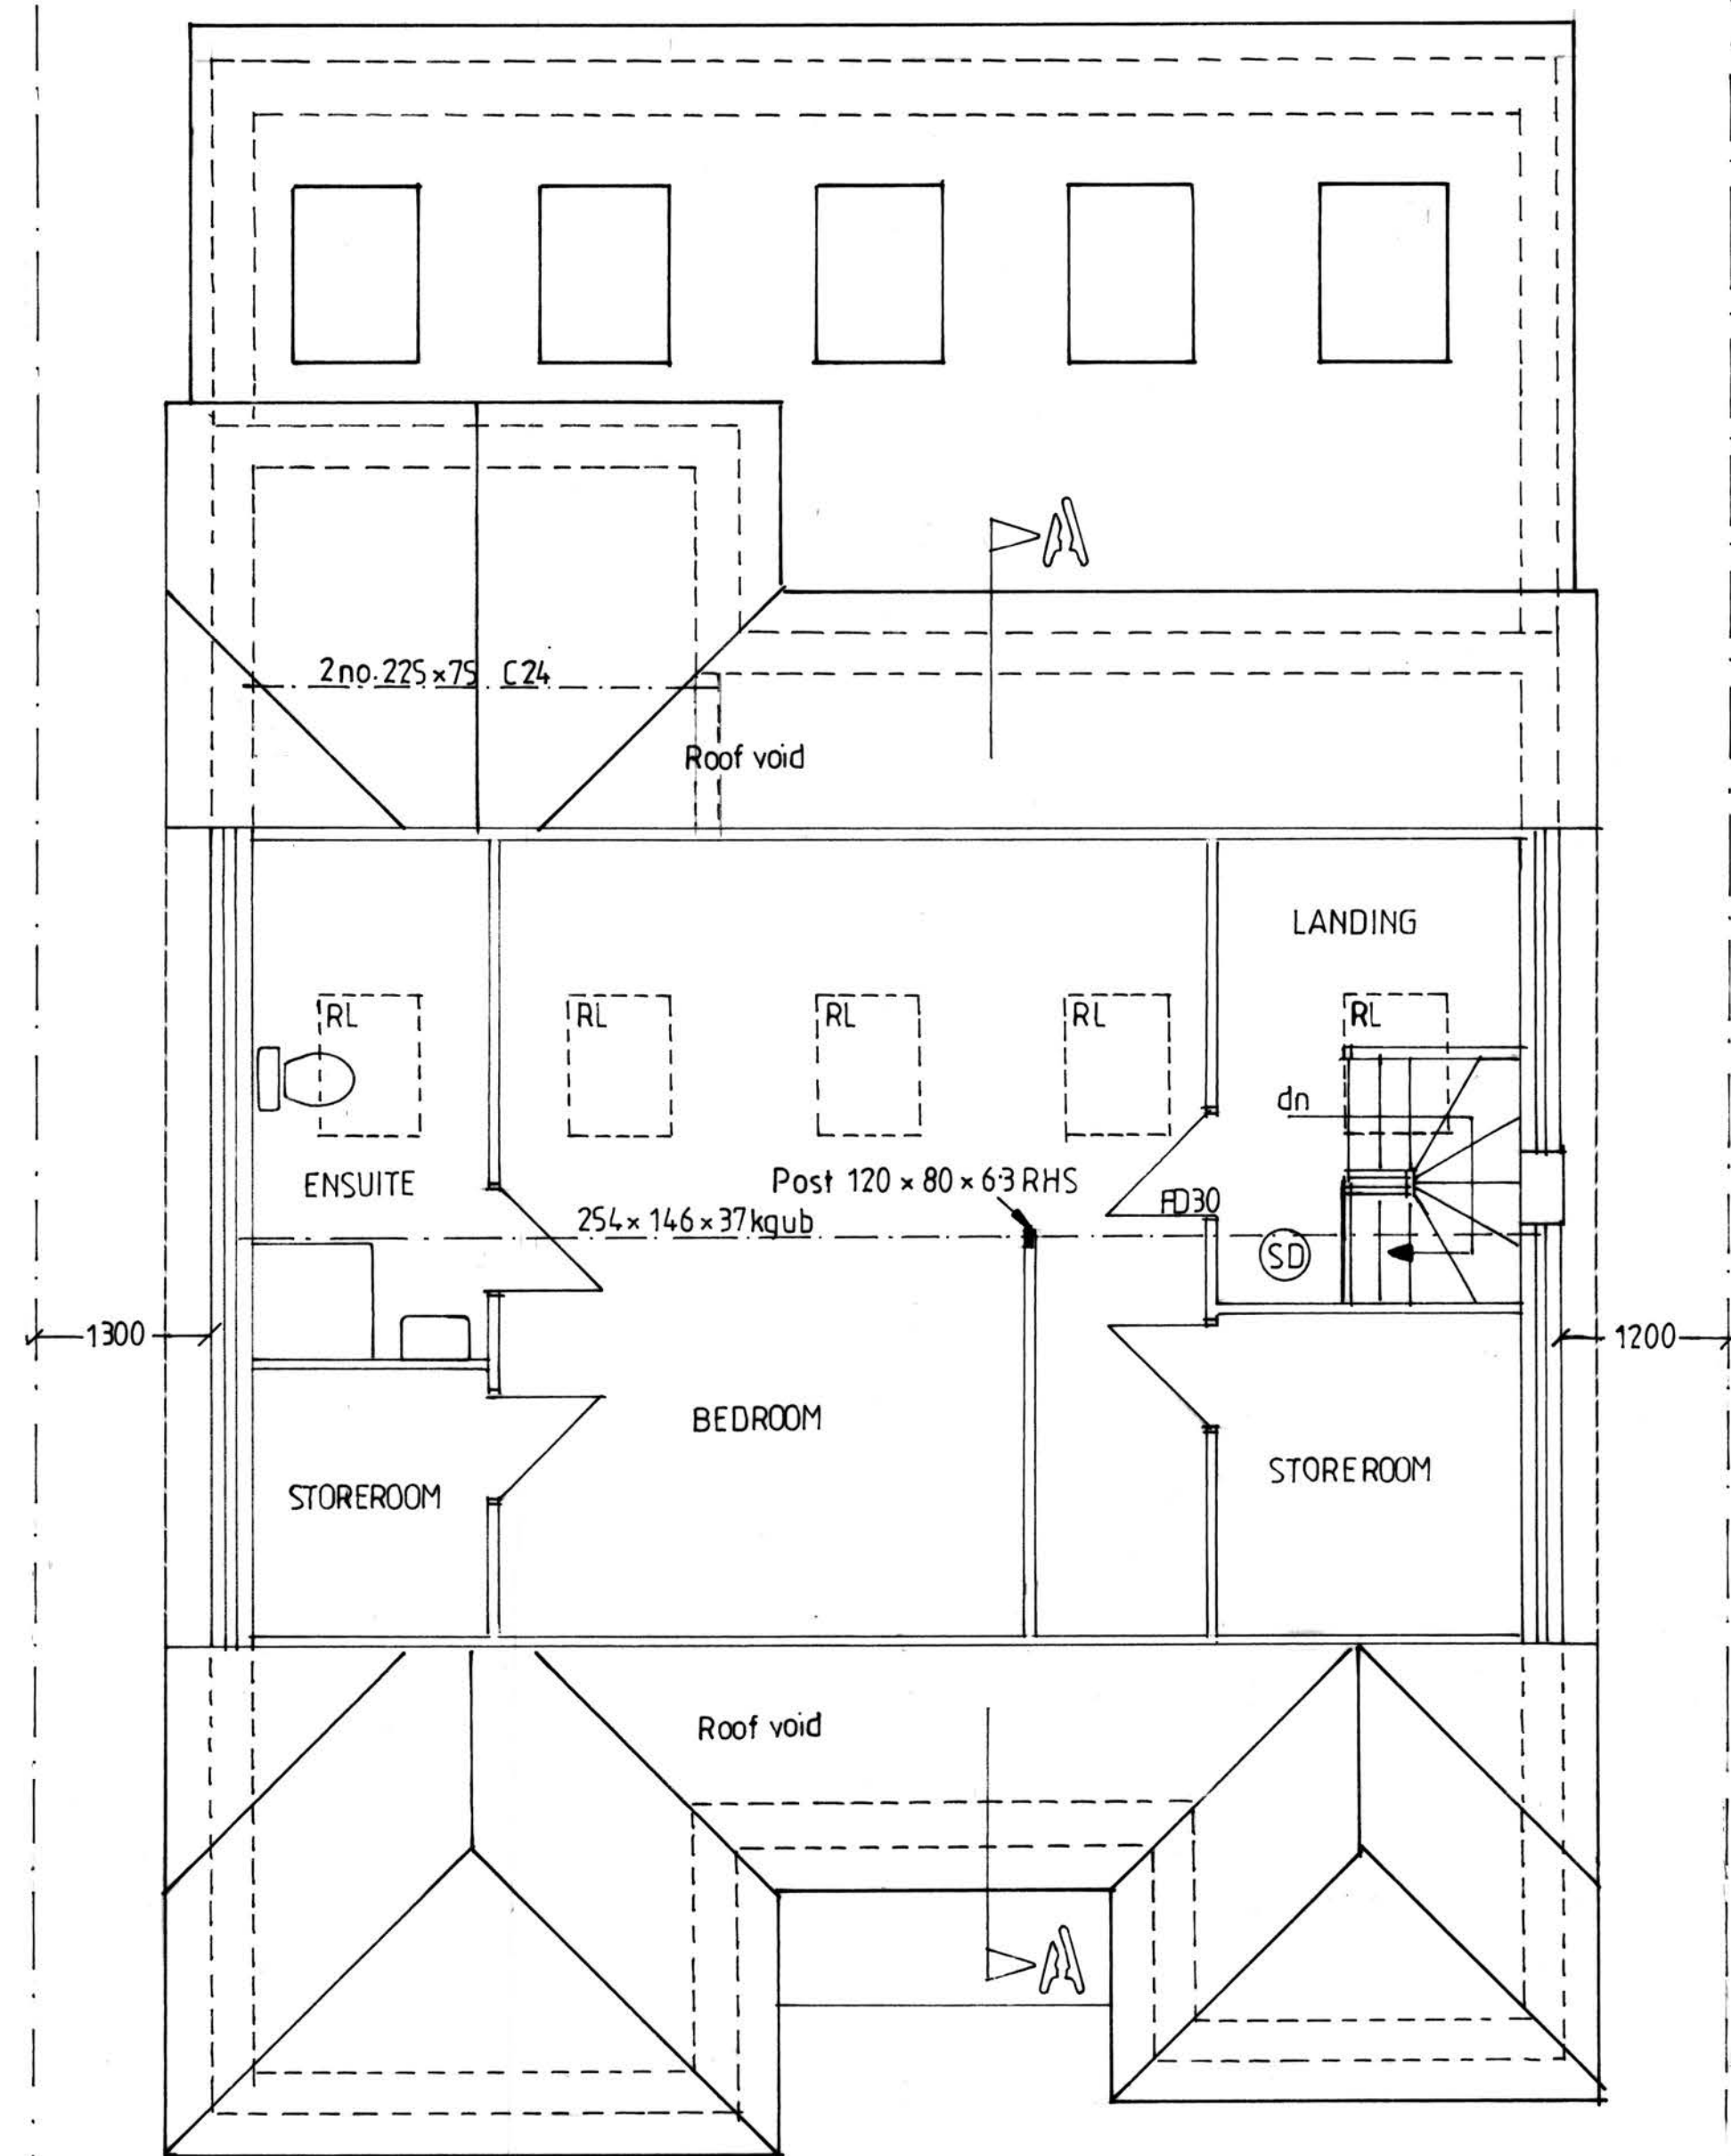


REAR ELEVATION

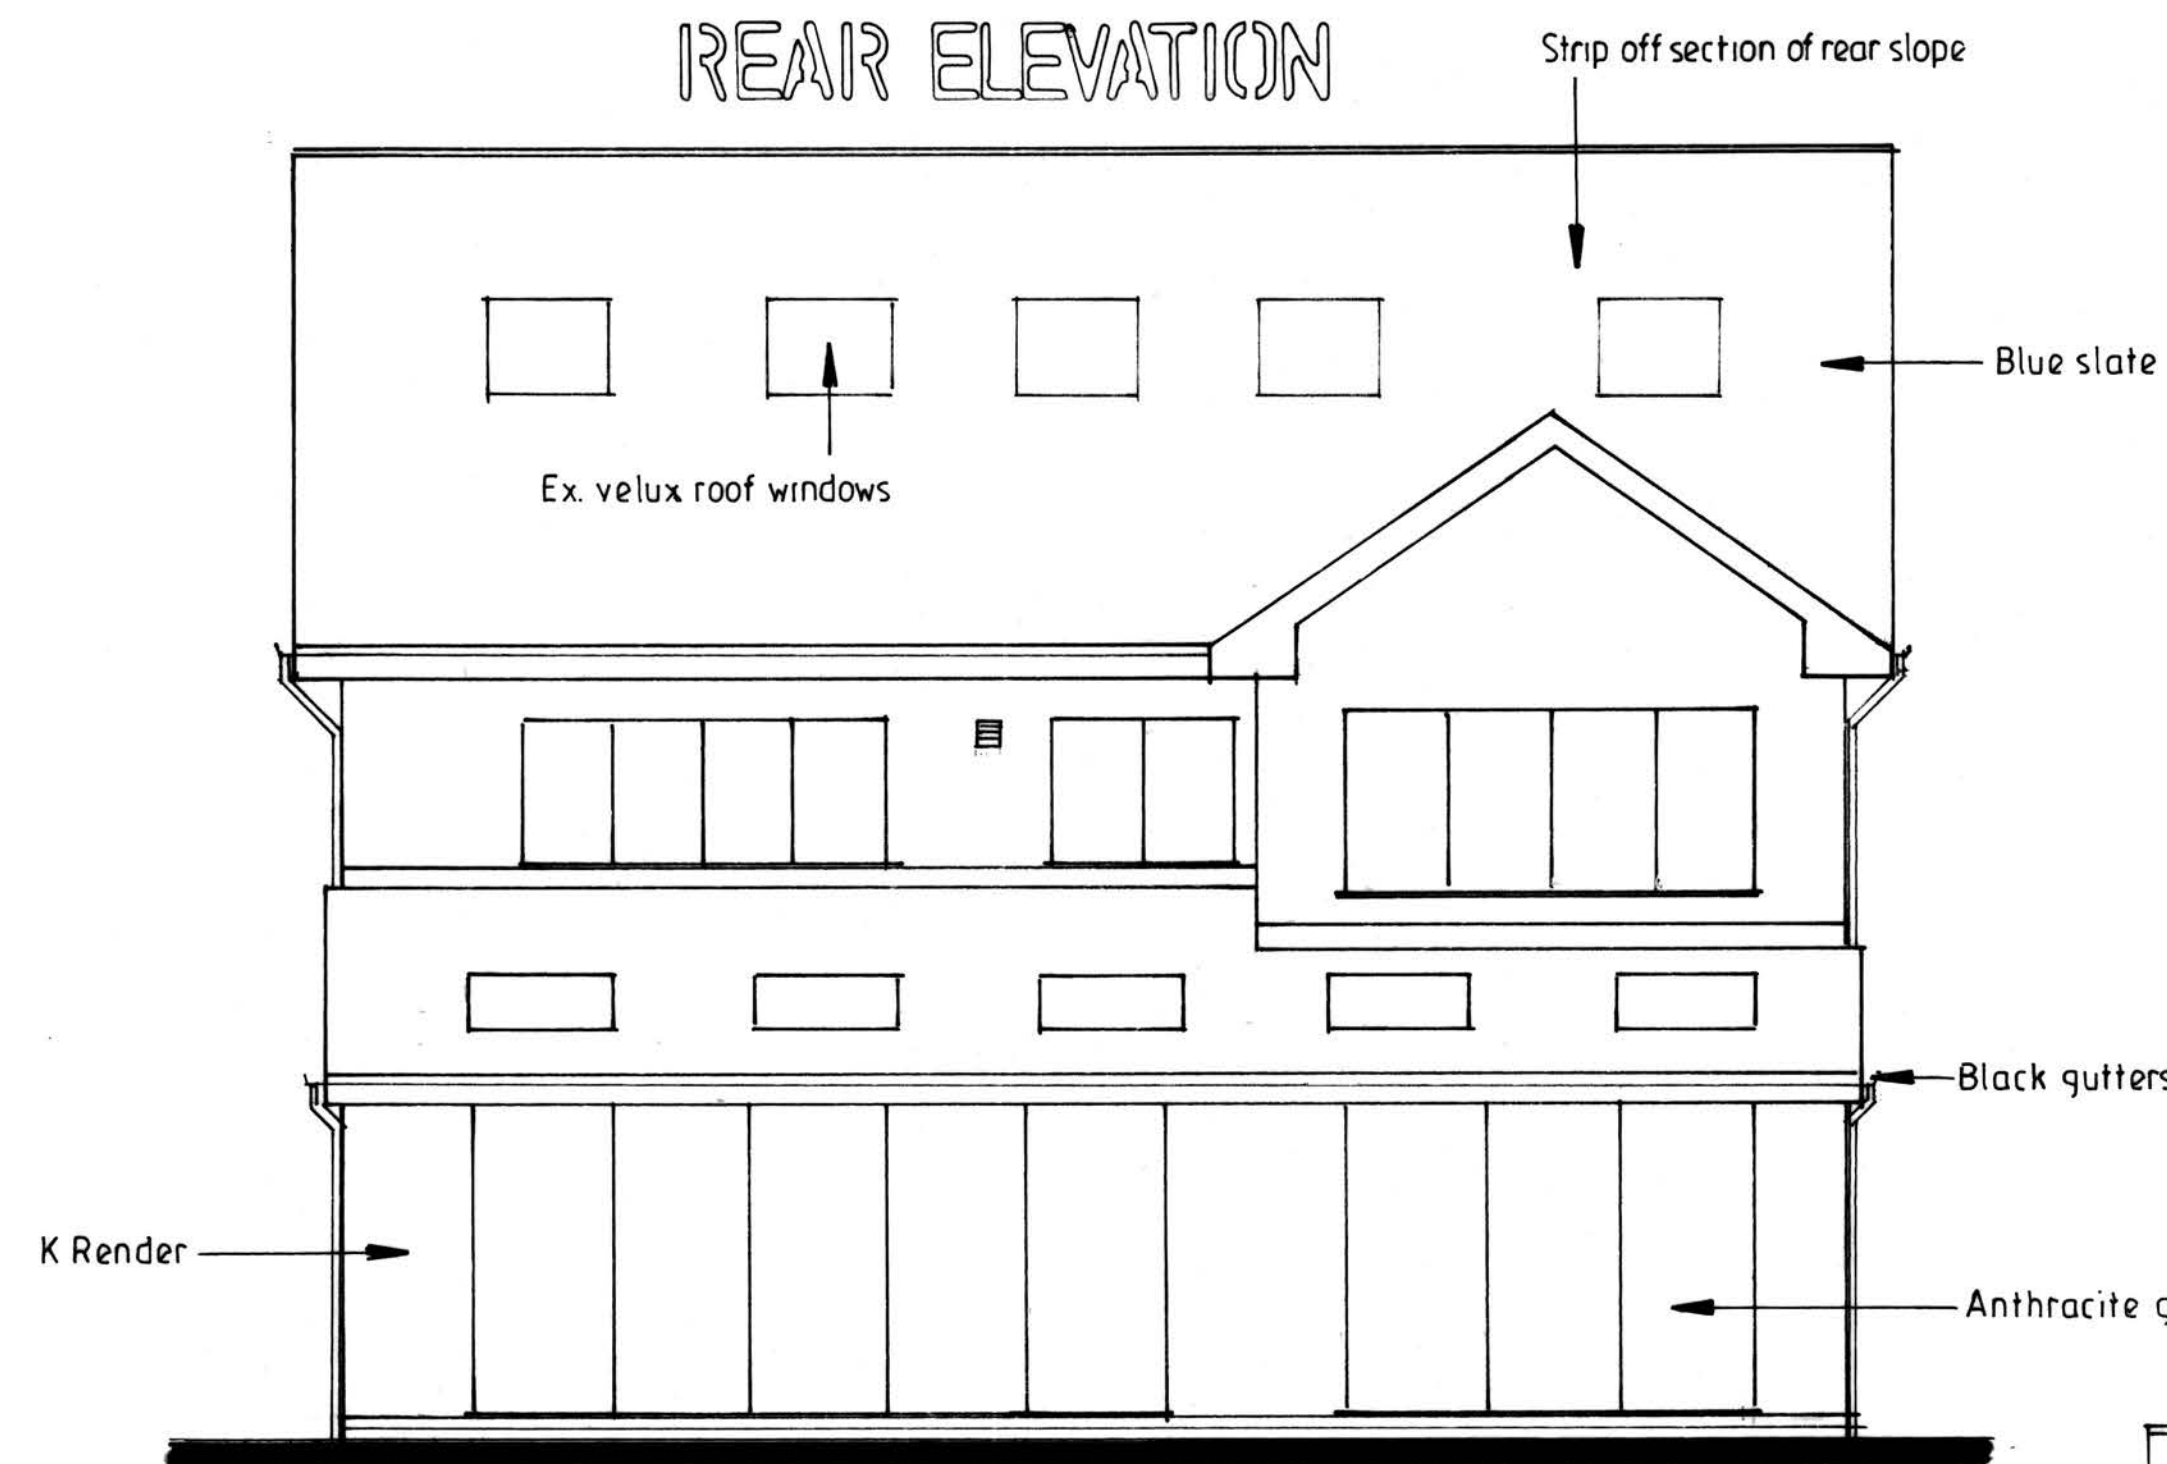


SITE PLAN 1:500

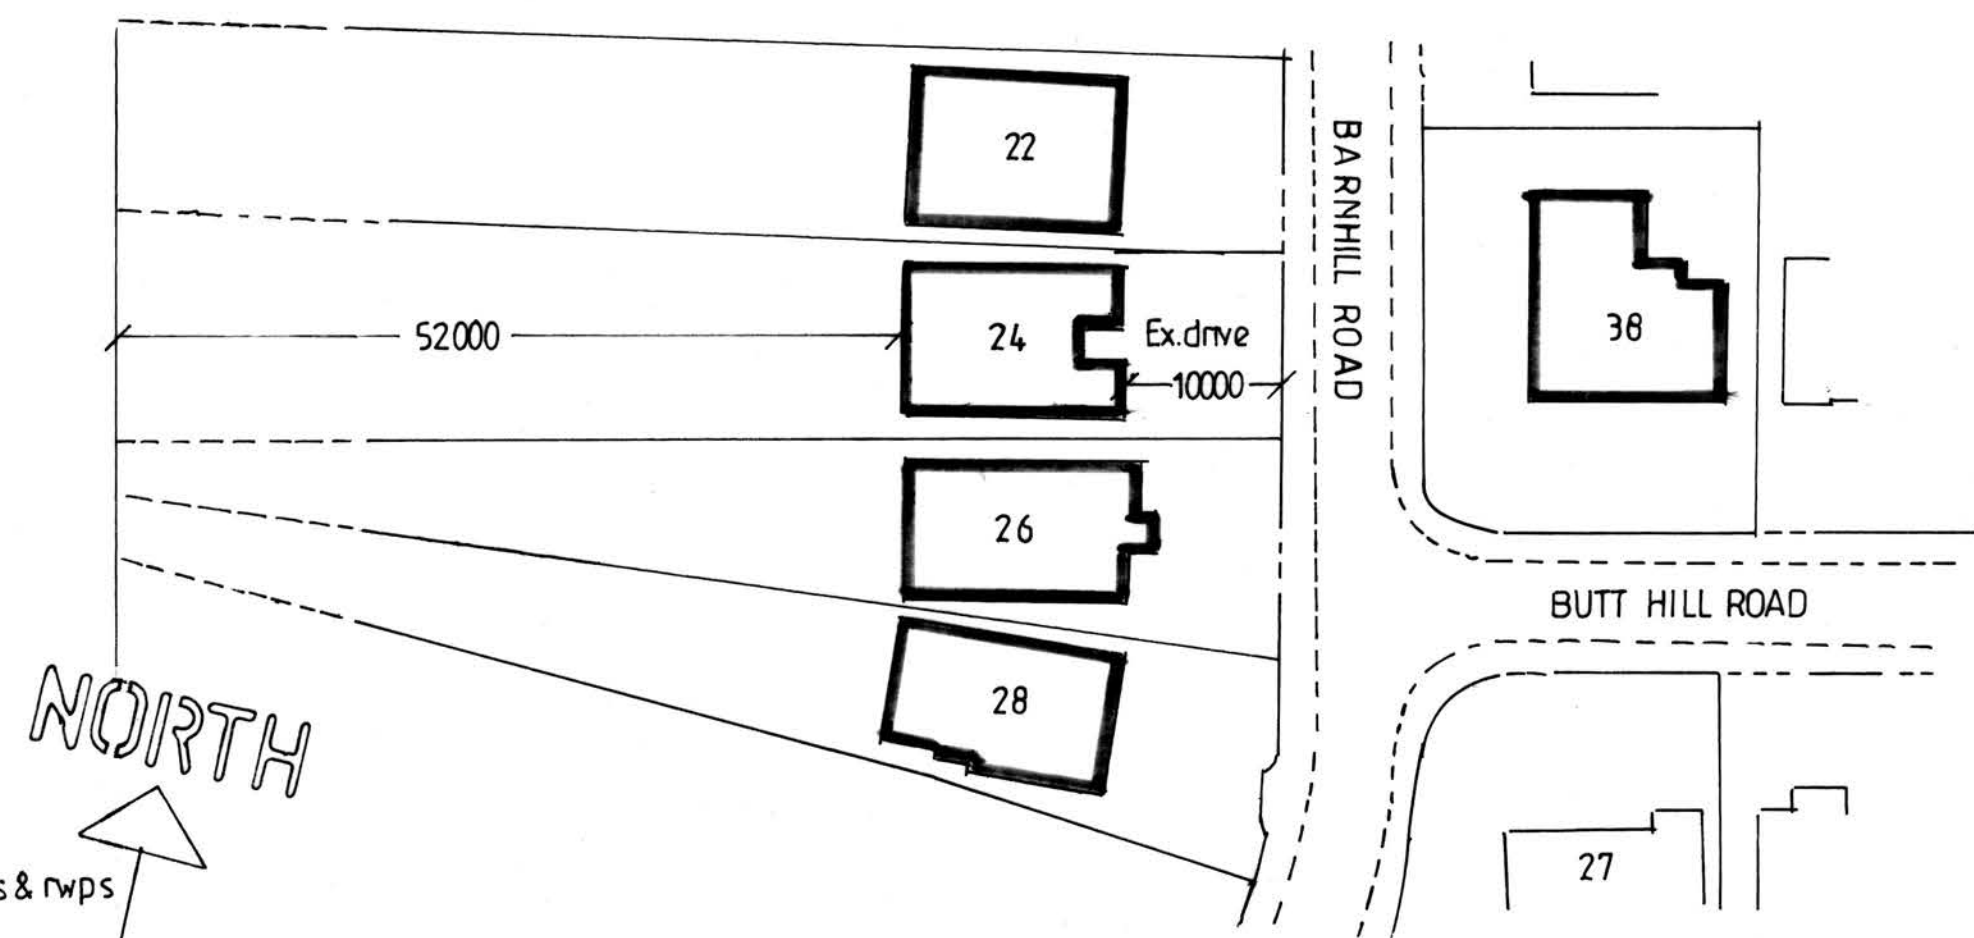

ROOF PLAN 1:100

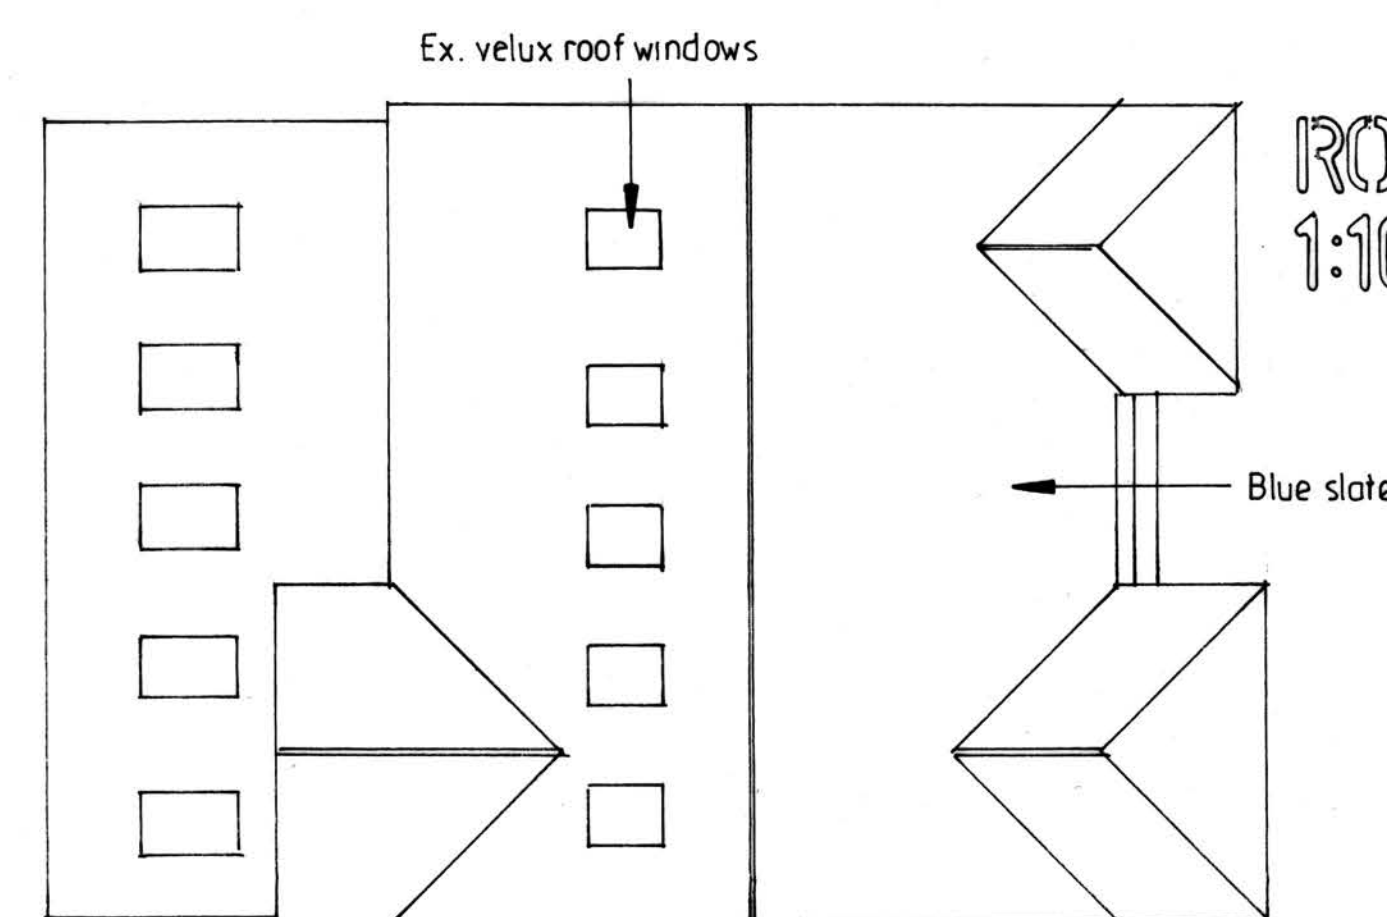


SIDE ELEVATION

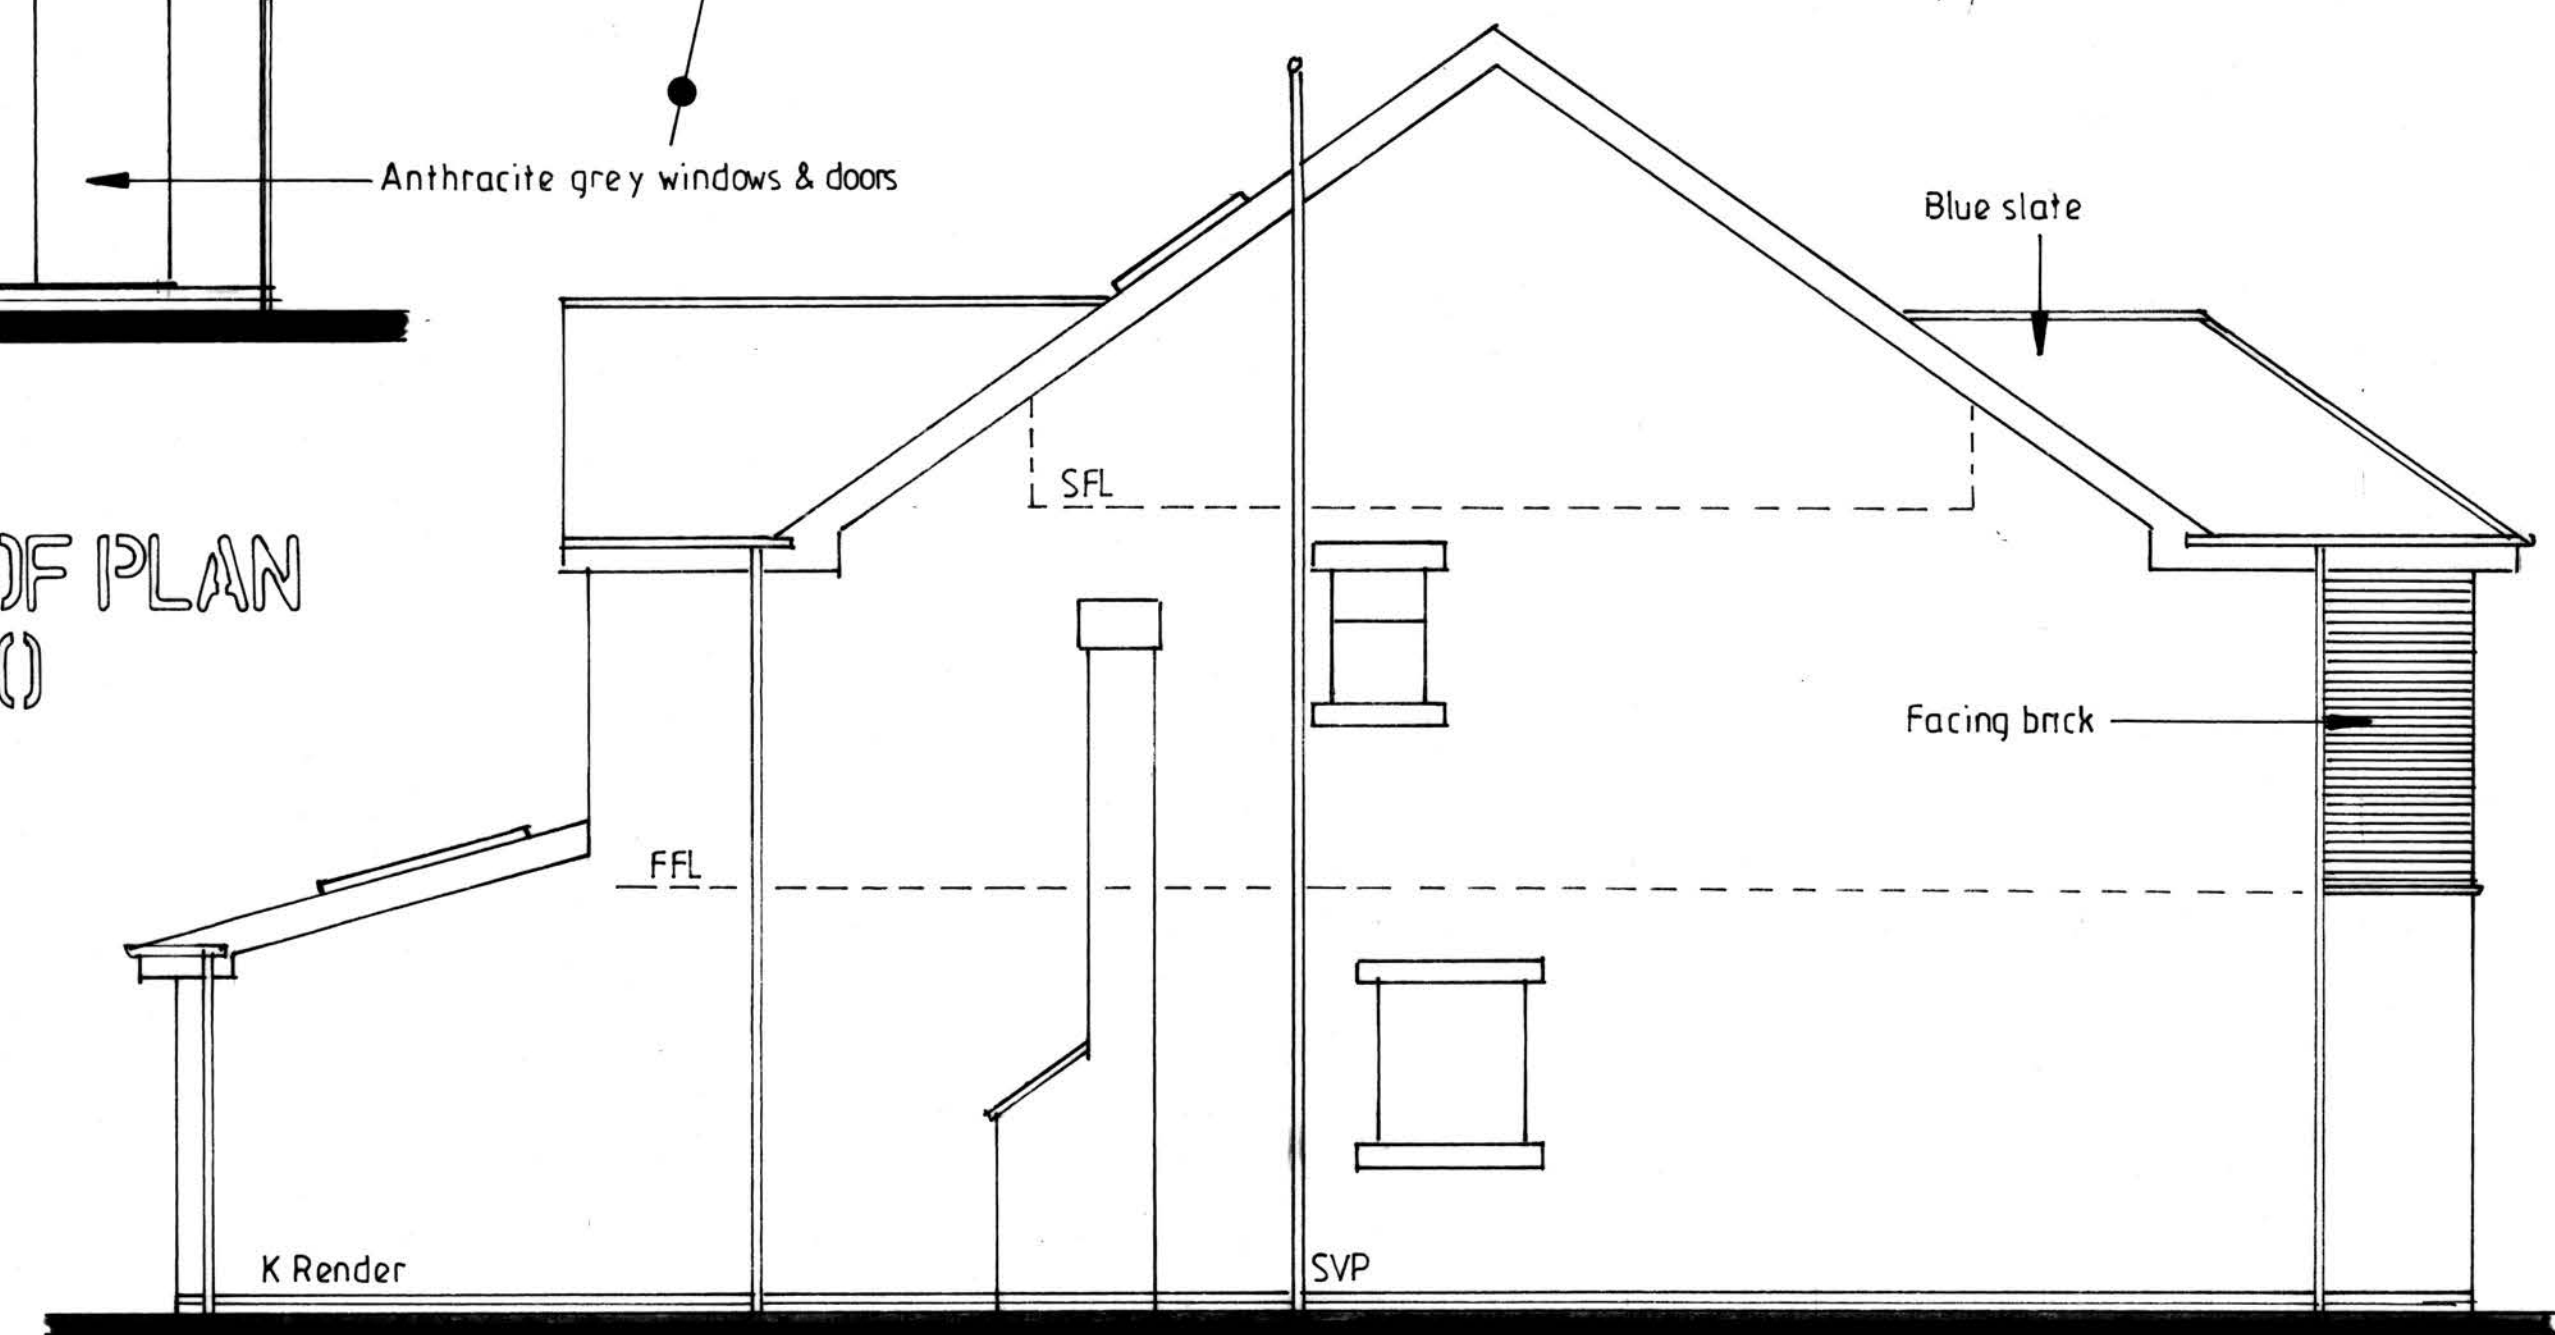


EXISTING FLOOR PLAN, ELEVATIONS & SECTION 1:50



SECTION A-A

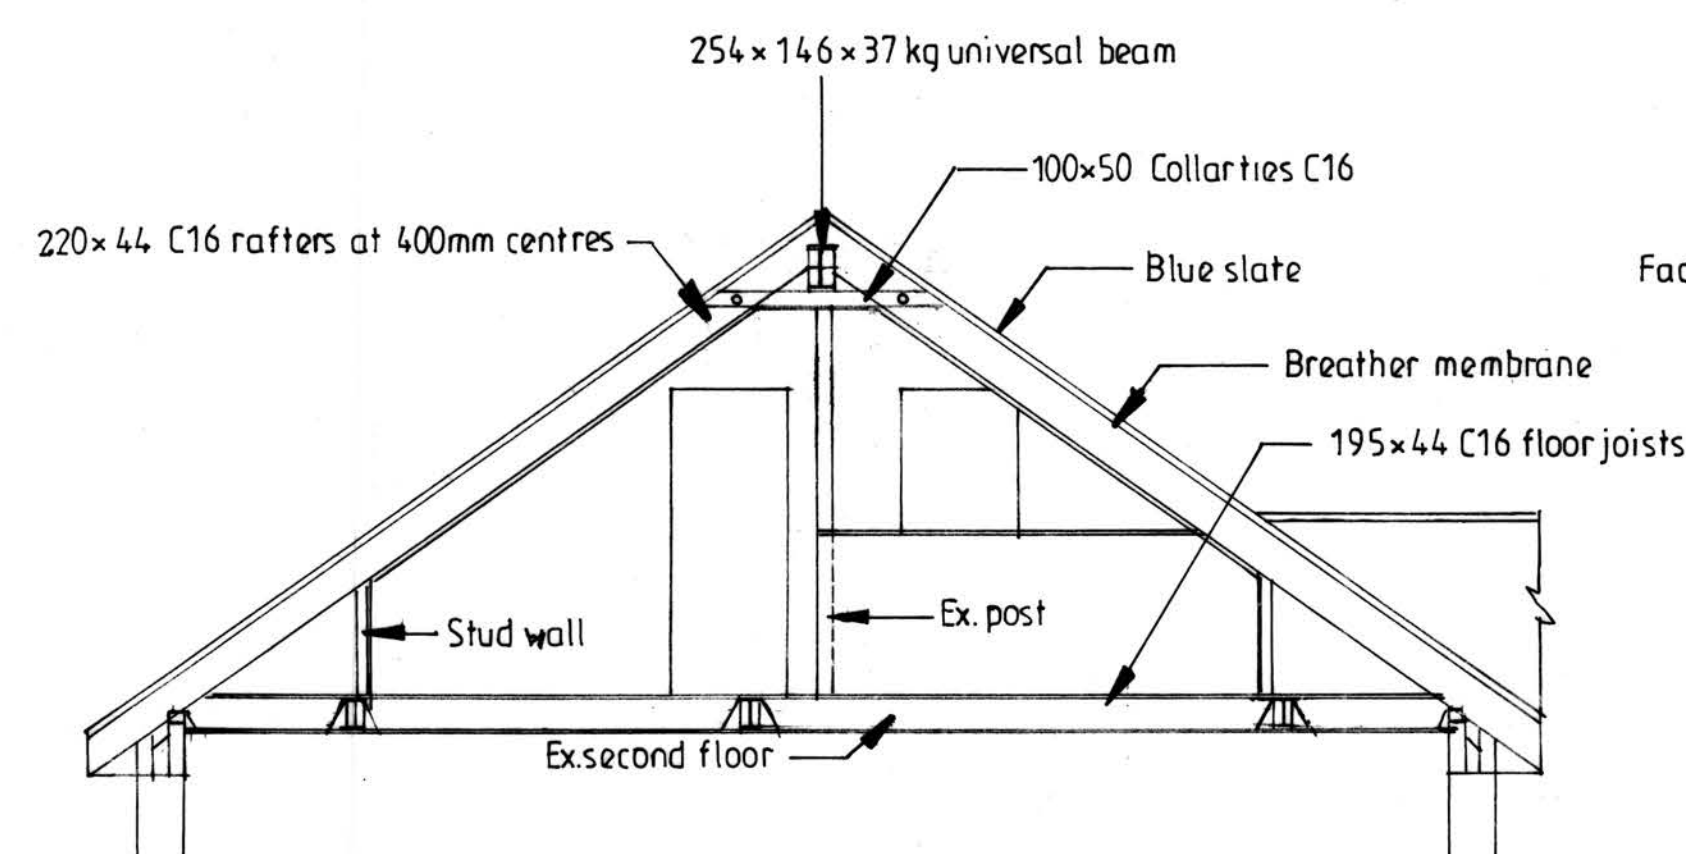

SIDE ELEVATION

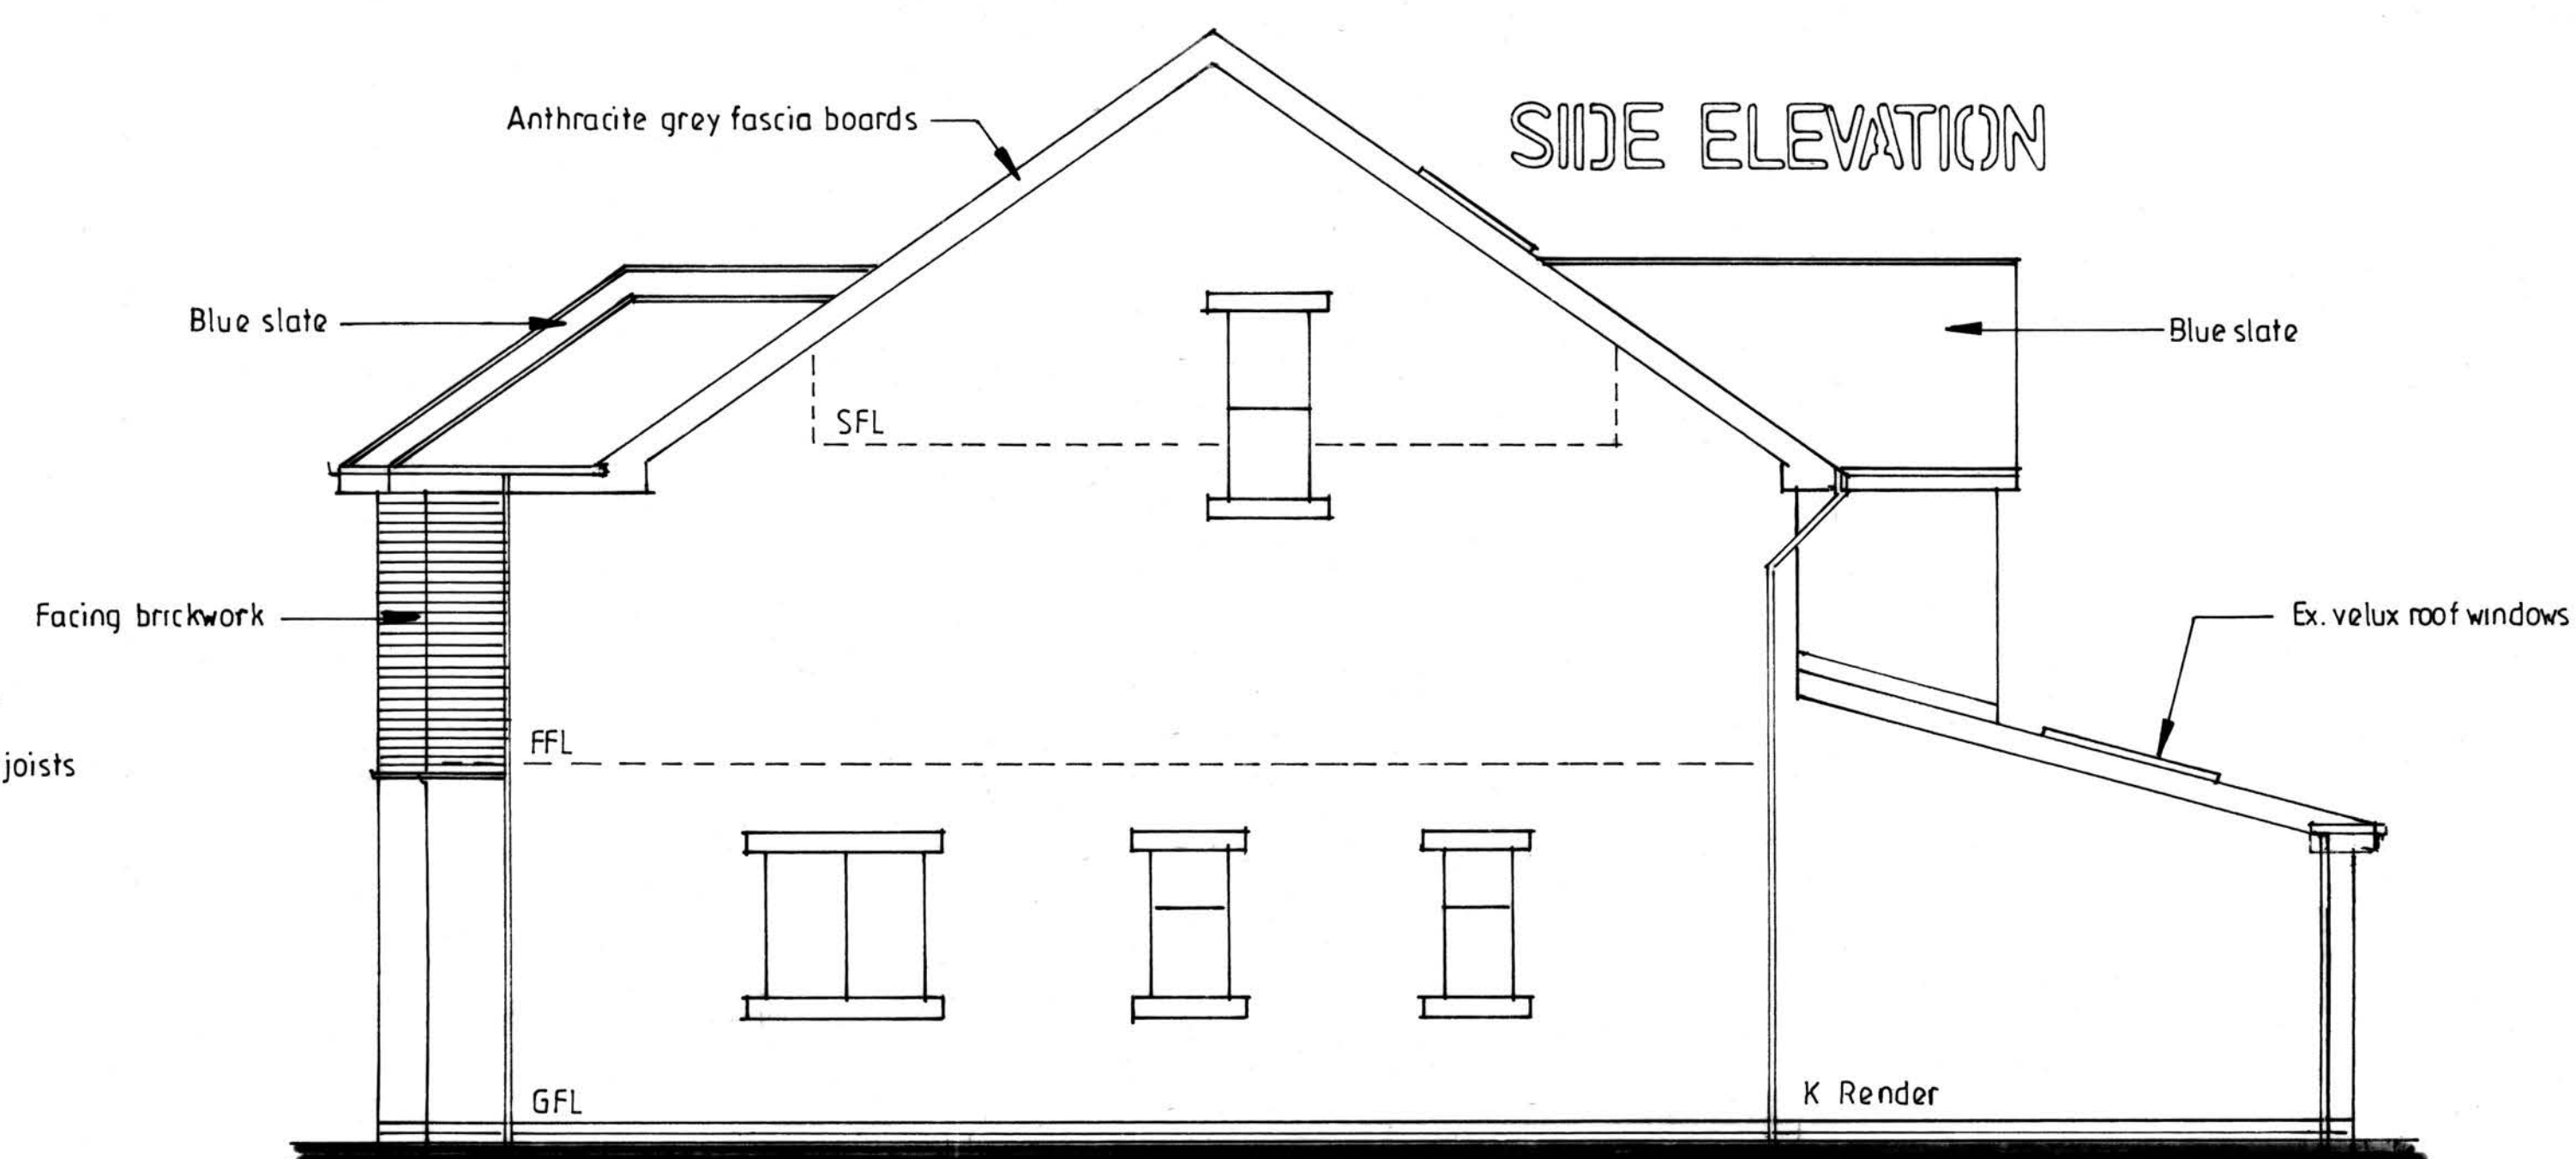

SIDE ELEVATION

PROPOSED REAR
DORMER TO EXISTING
SECOND FLOOR

FOR MRS AMANDA KELLY
AT 24 BARNHILL ROAD
PRESTWICH
M25 9NH

ADRIAN HUGHES
ARCHITECTURAL SERVICES

SCALE 1:50 1:100

DATE OCT. 2024

DRAWING NO.

1/27/2024