





SECOND FLOOR PLAN

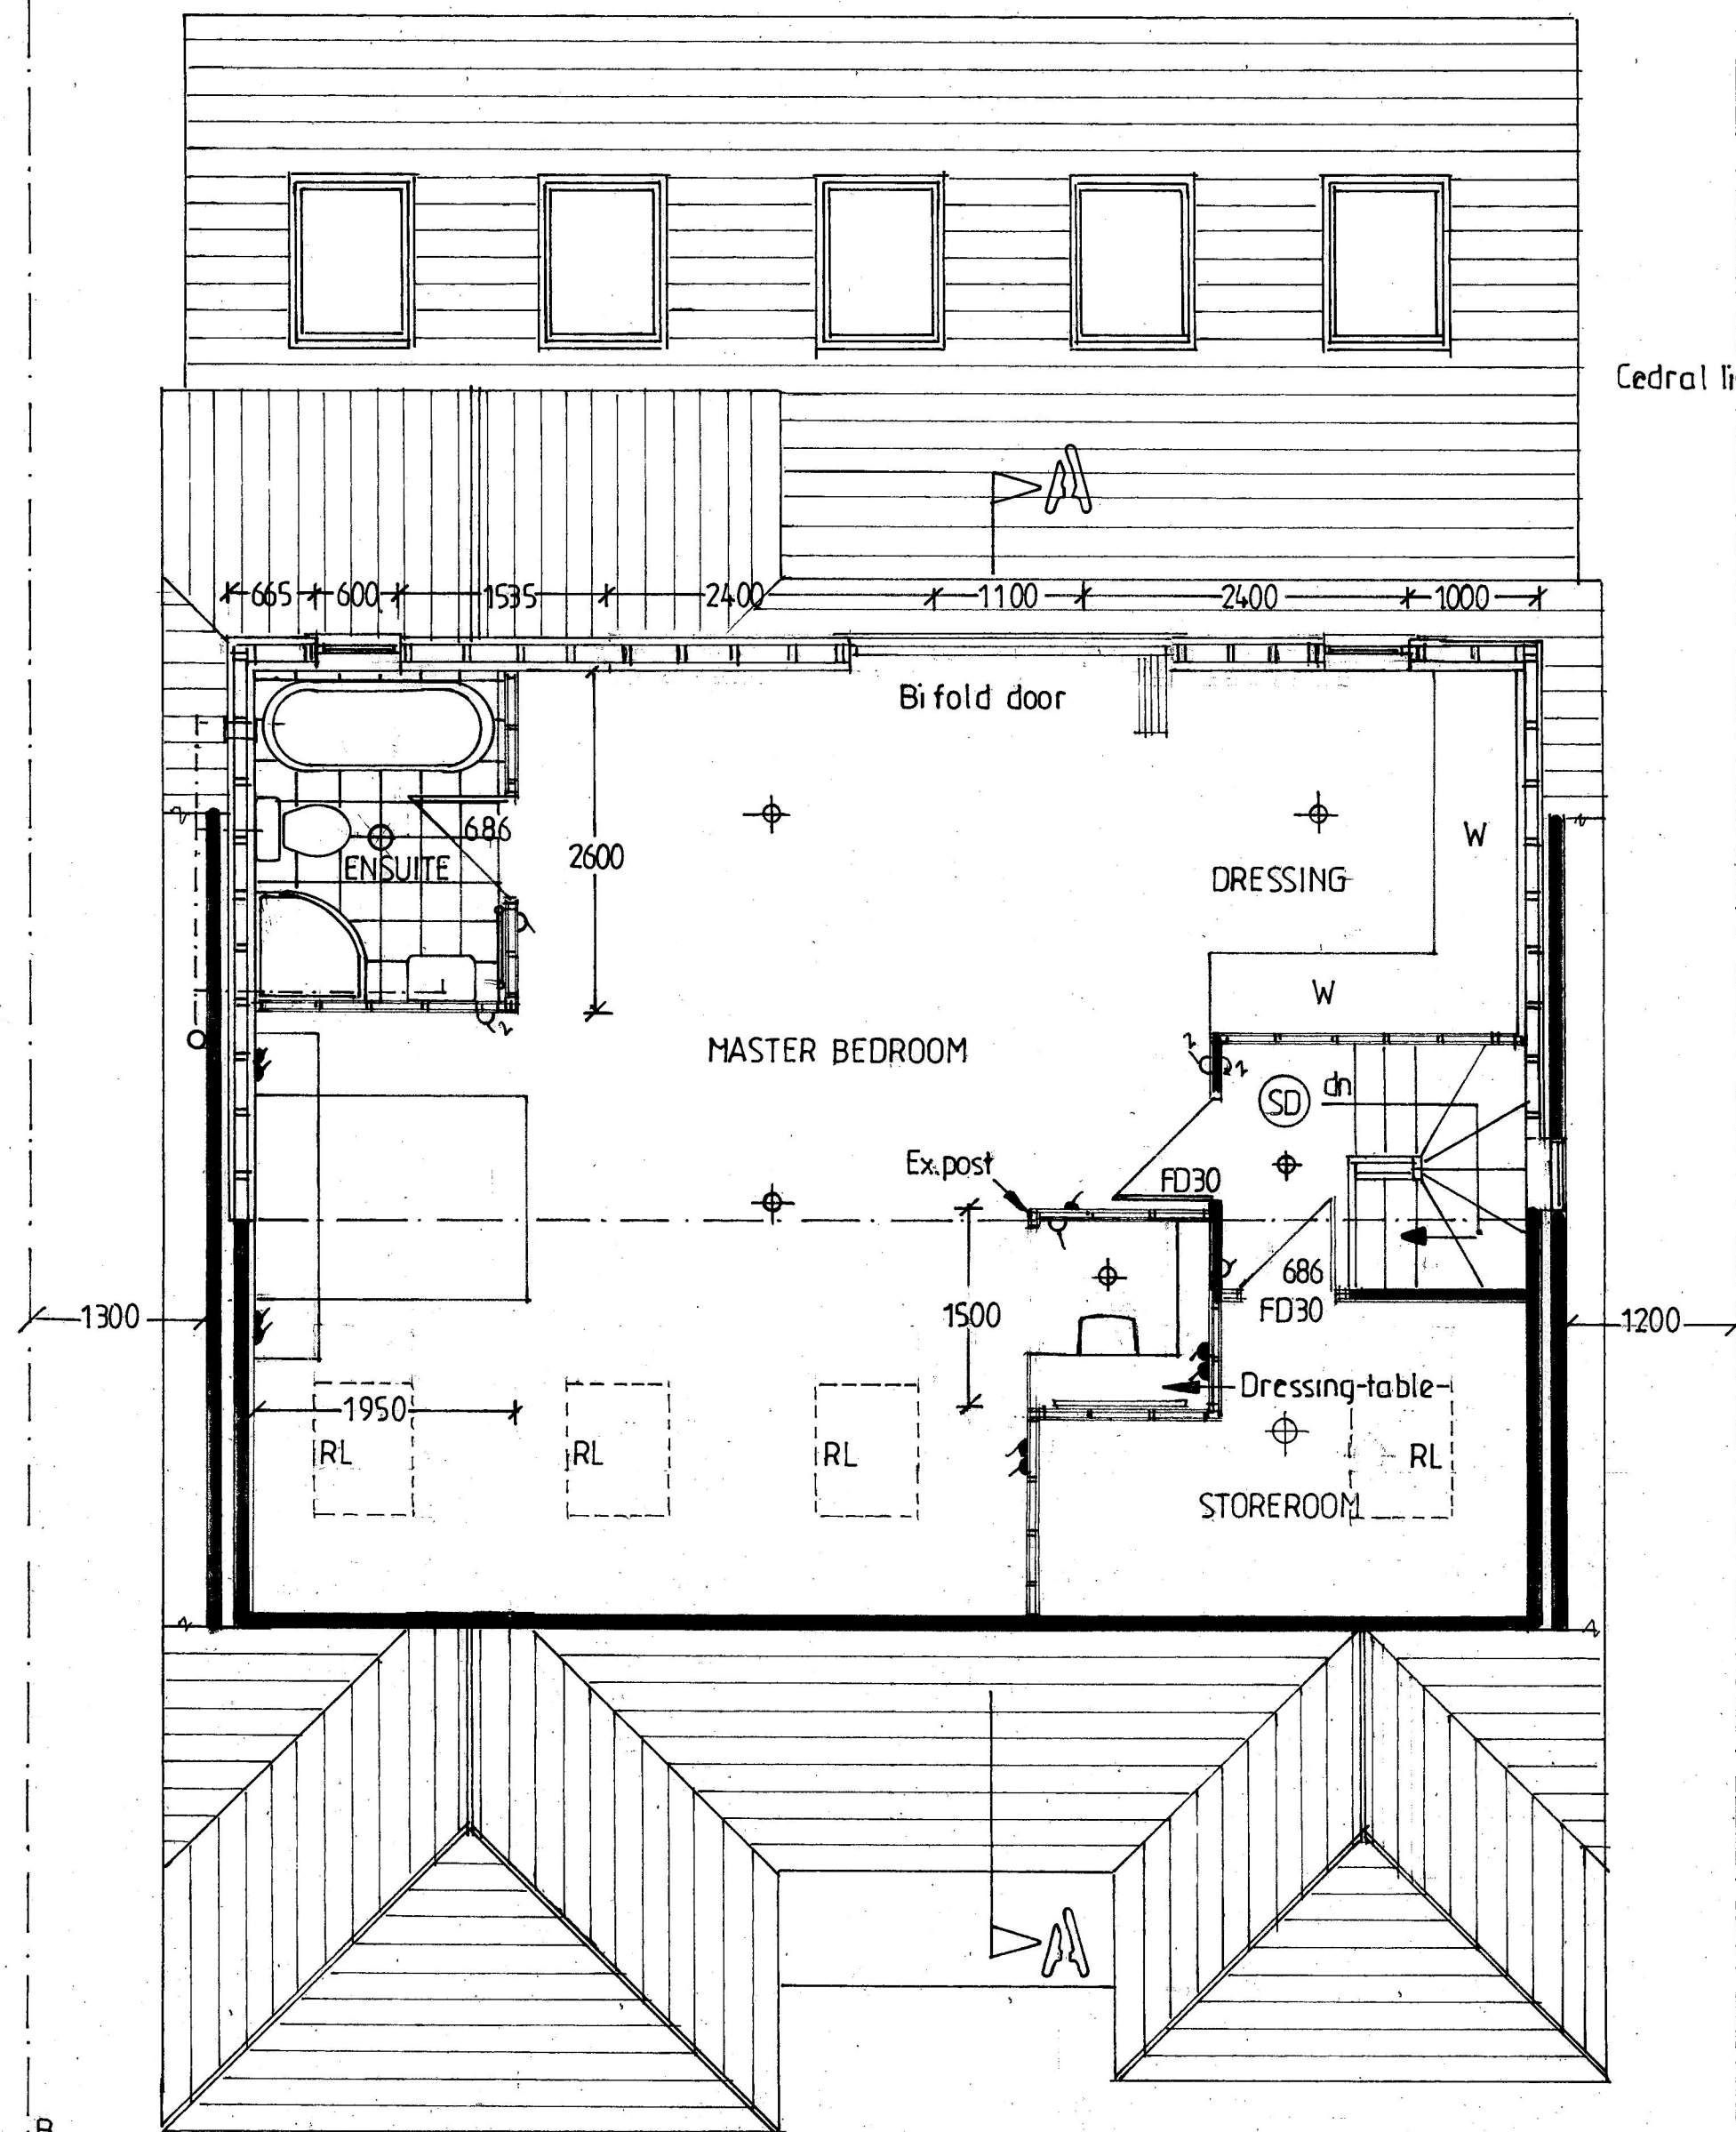


REAR ELEVATION

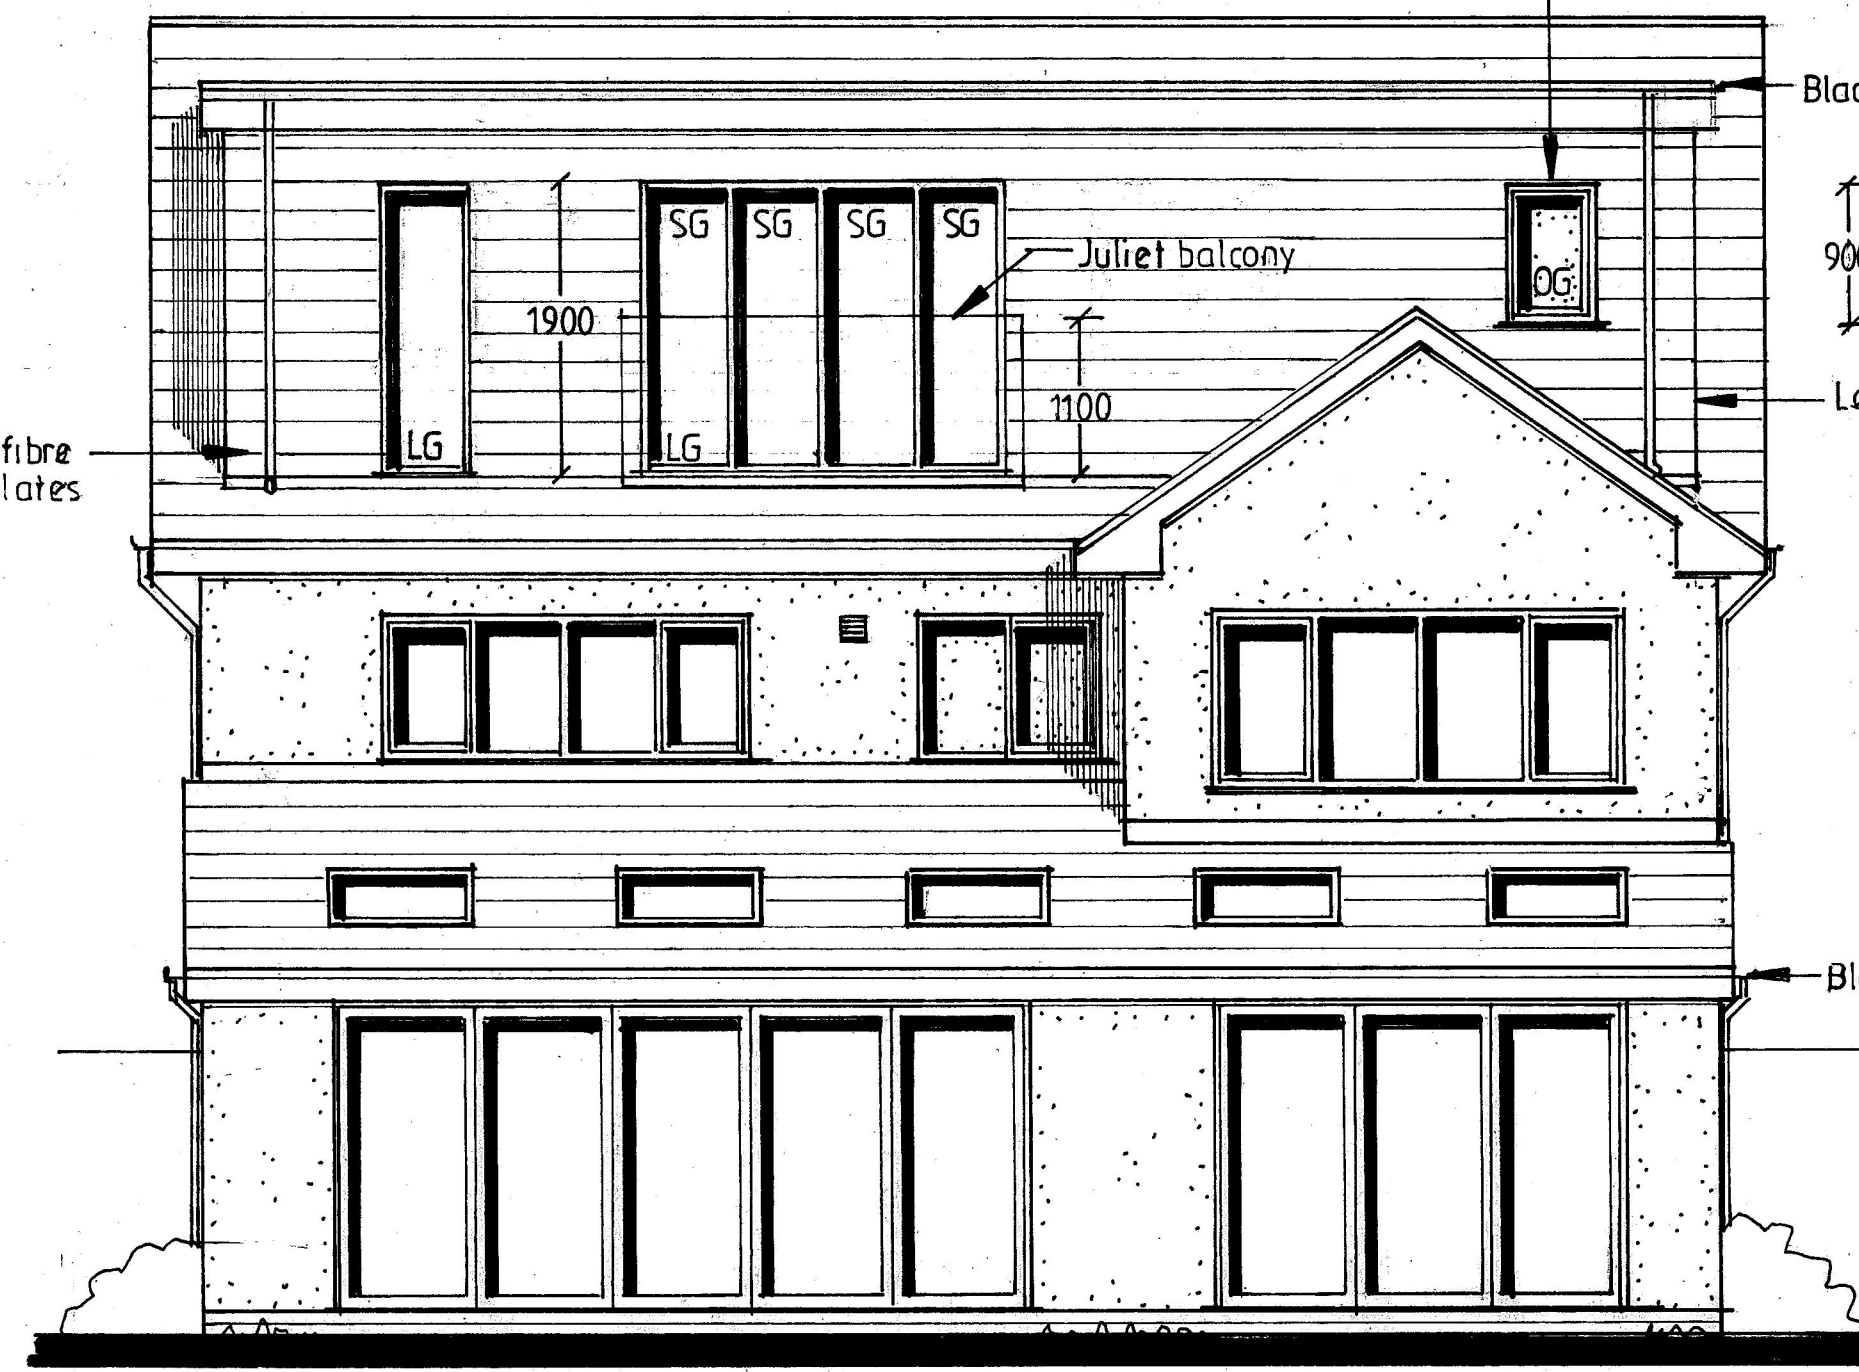

SITE PLAN 1:500

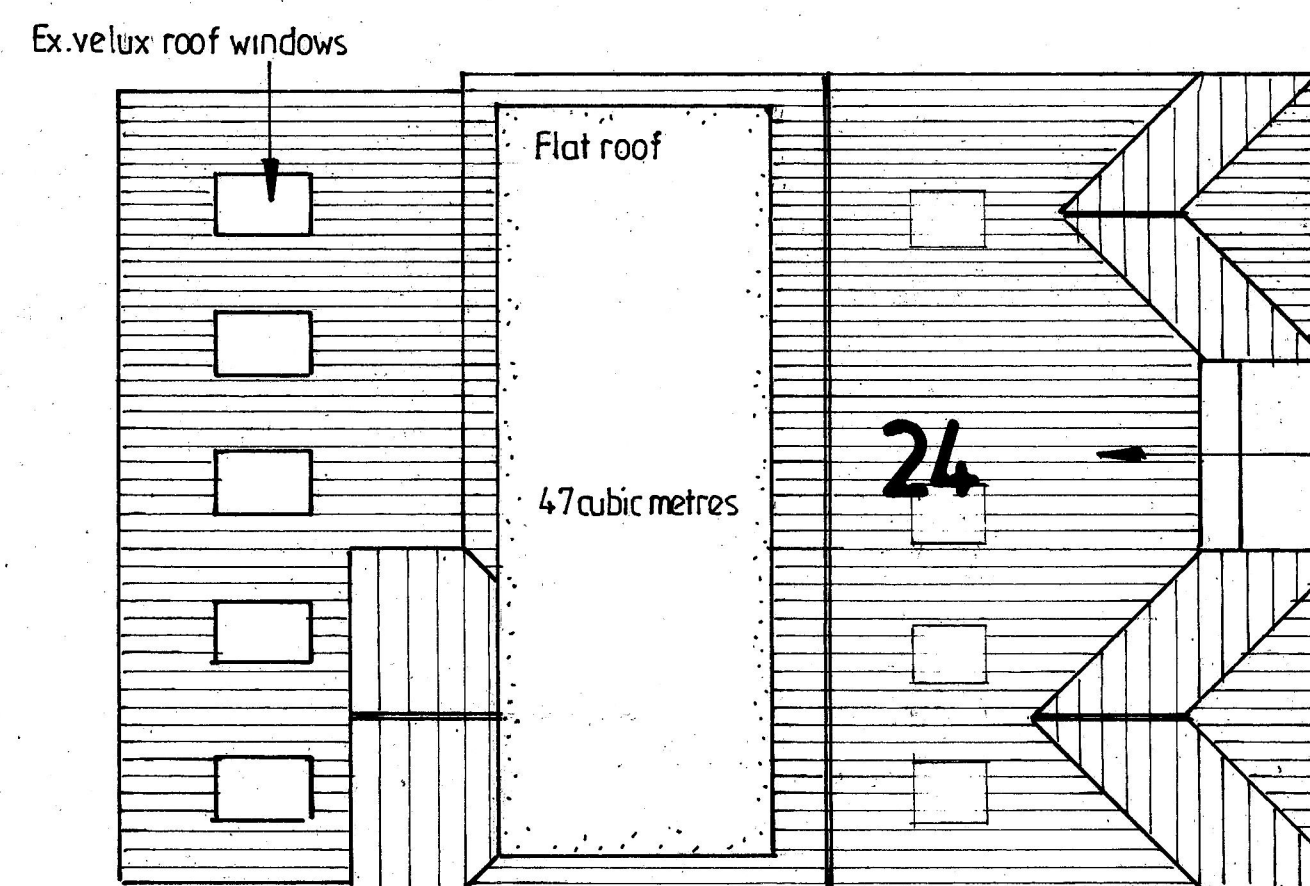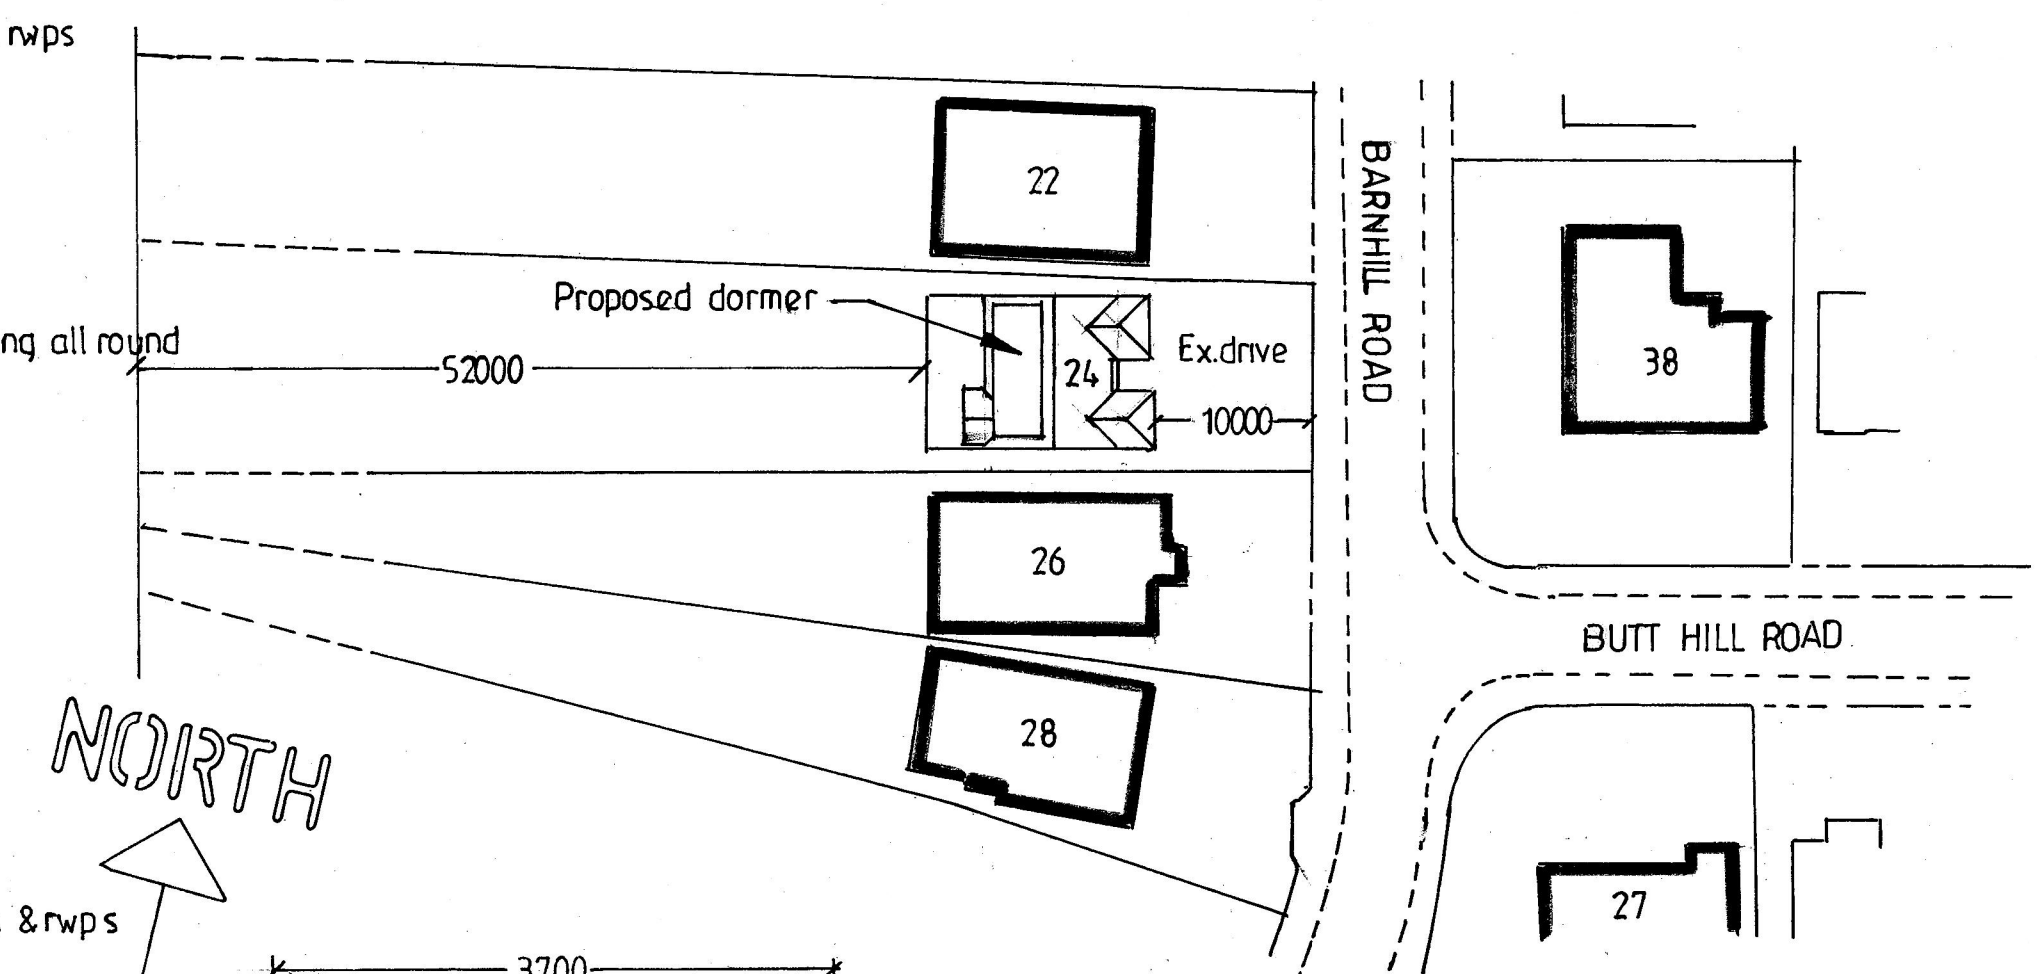


ROOF PLAN 1:100


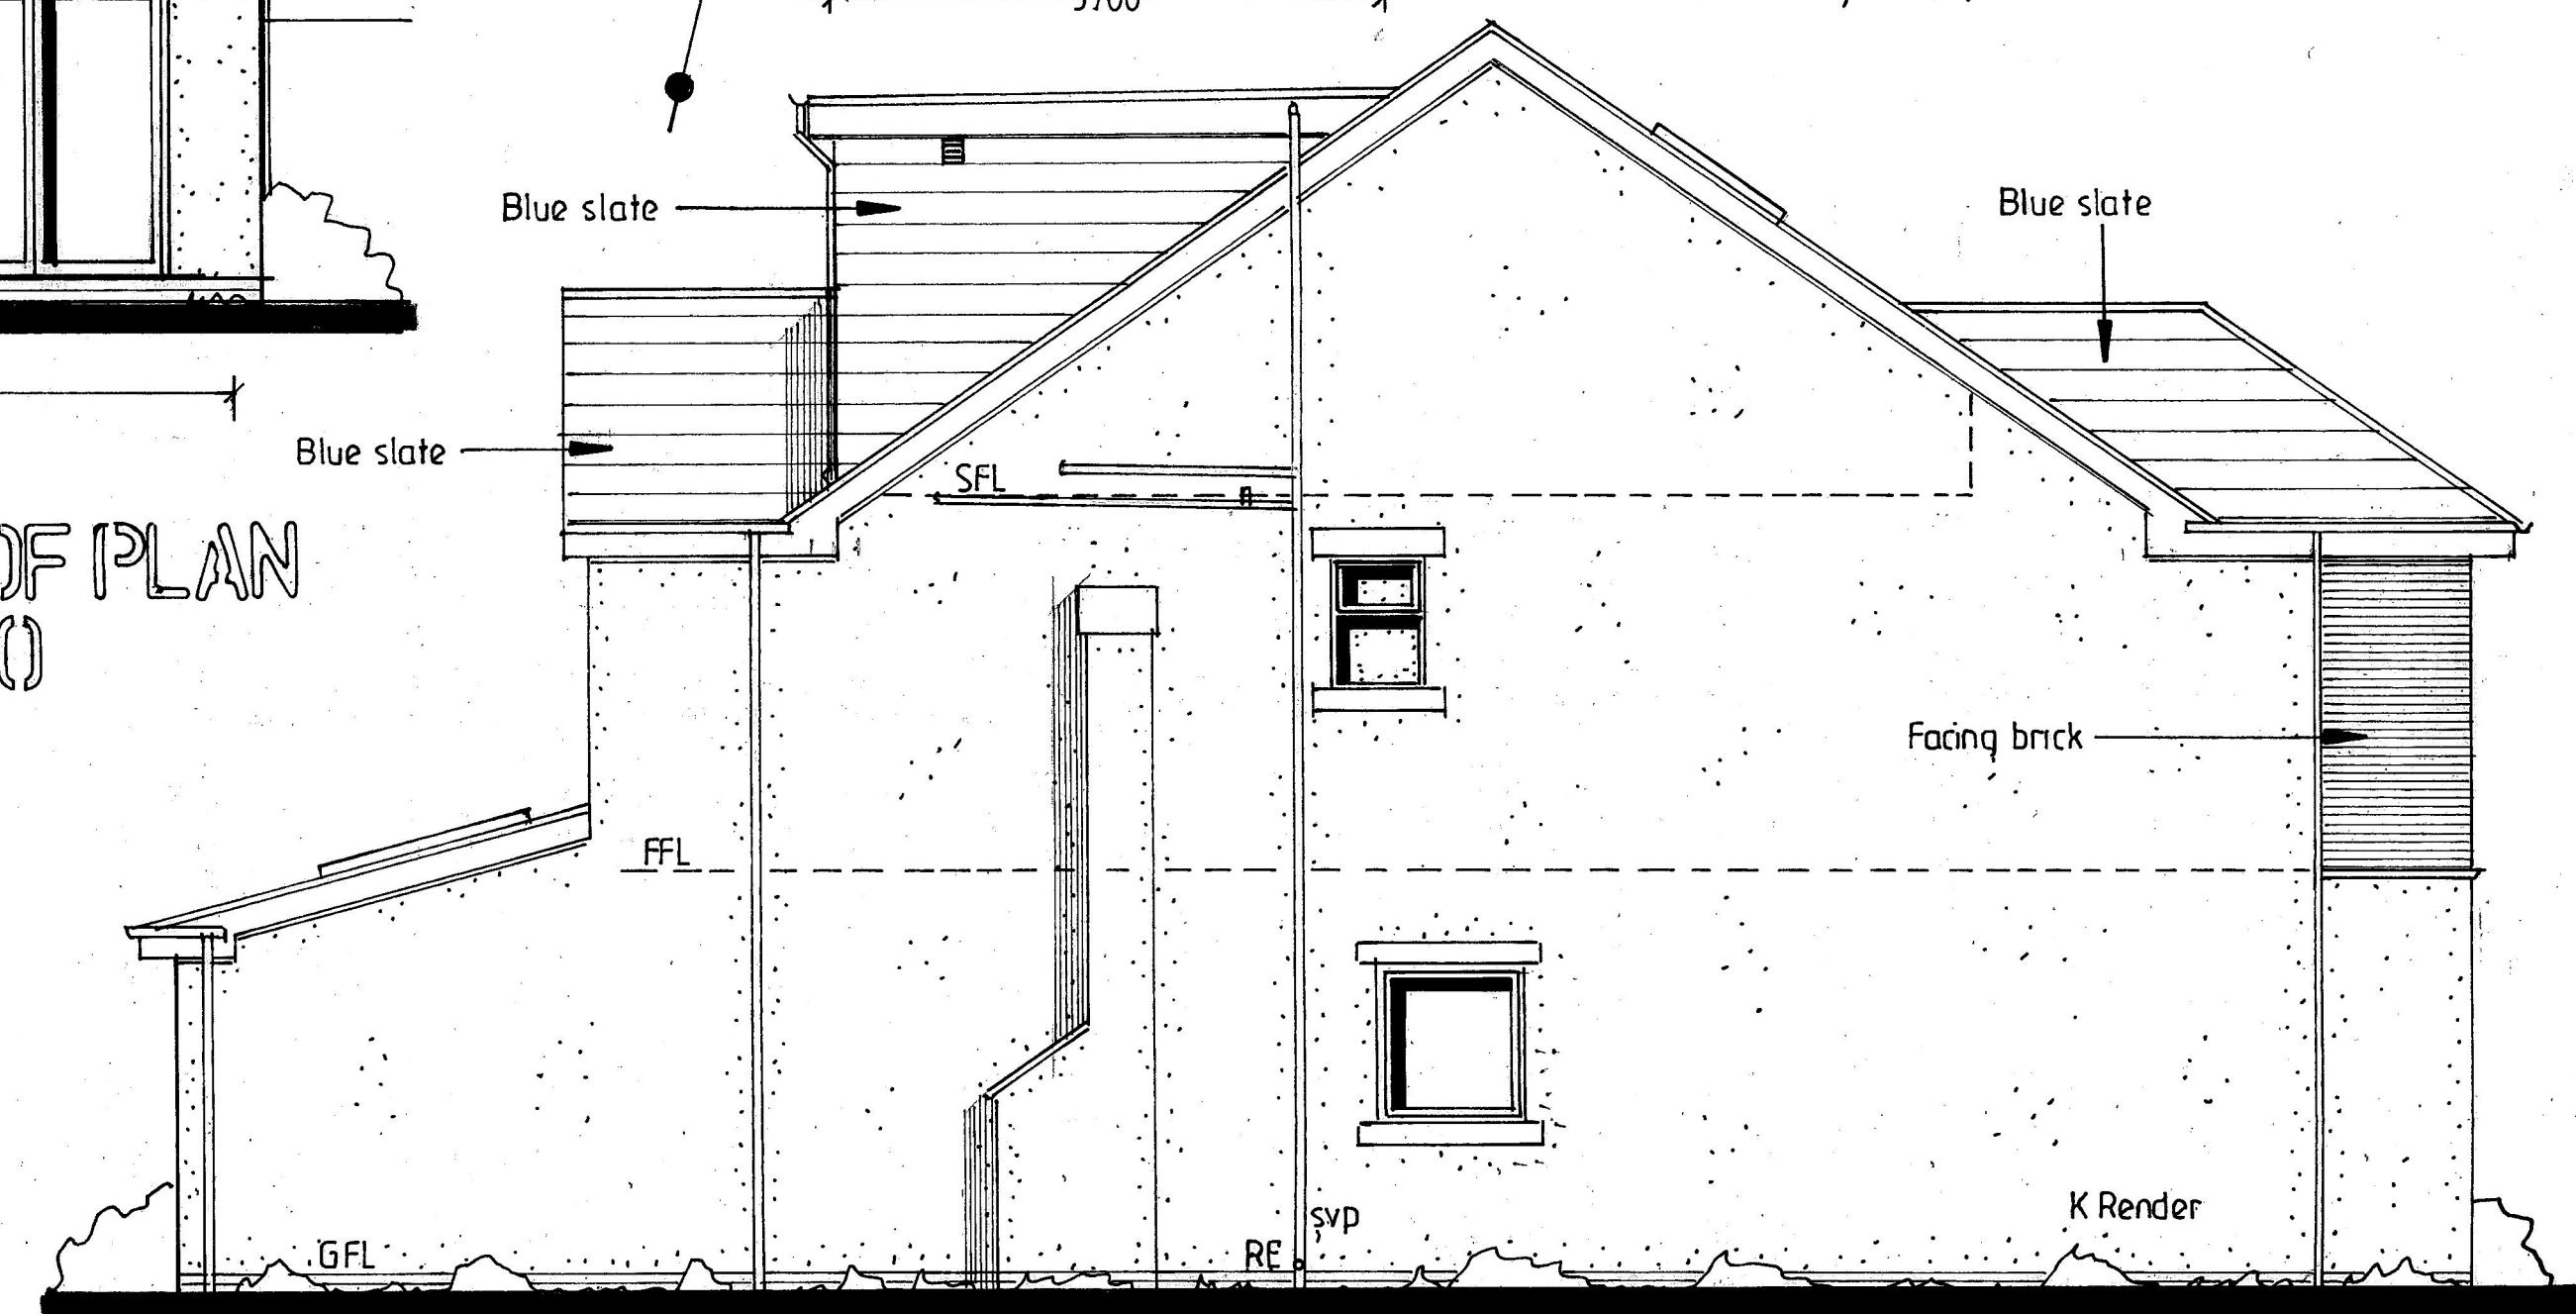


SIDE ELEVATION


PROPOSED FLOOR PLAN, ELEVATIONS, SECTION & ROOF PLAN 1:50

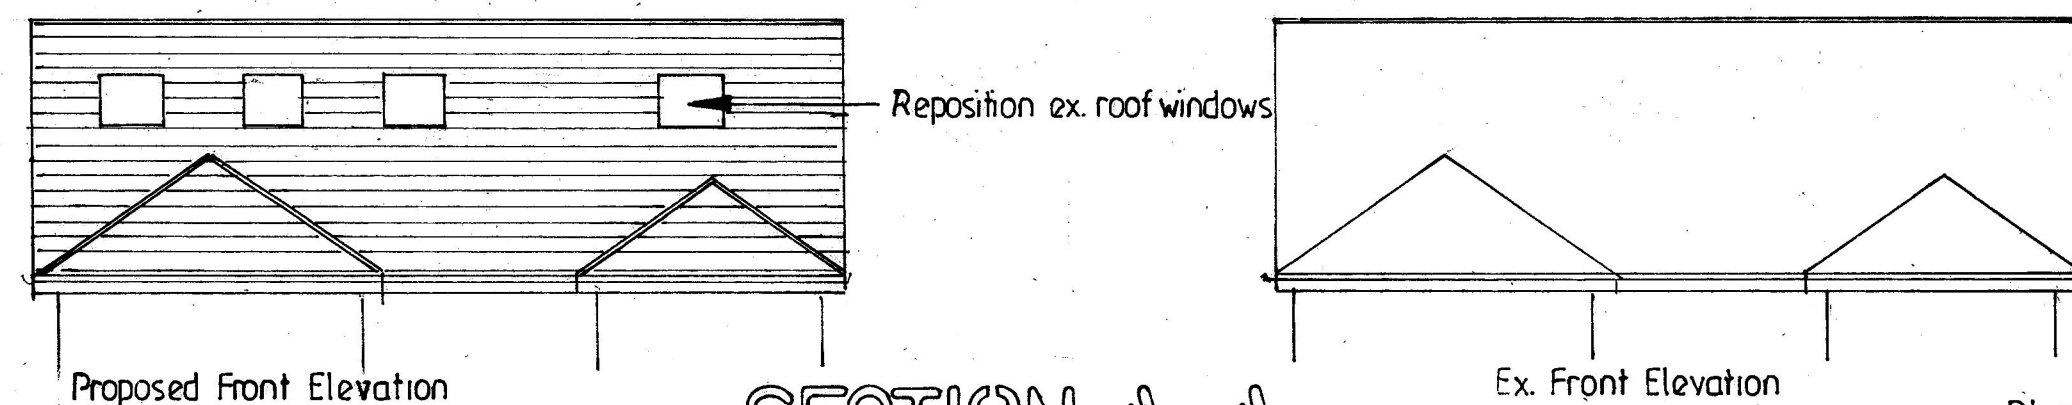

SECTION A-A

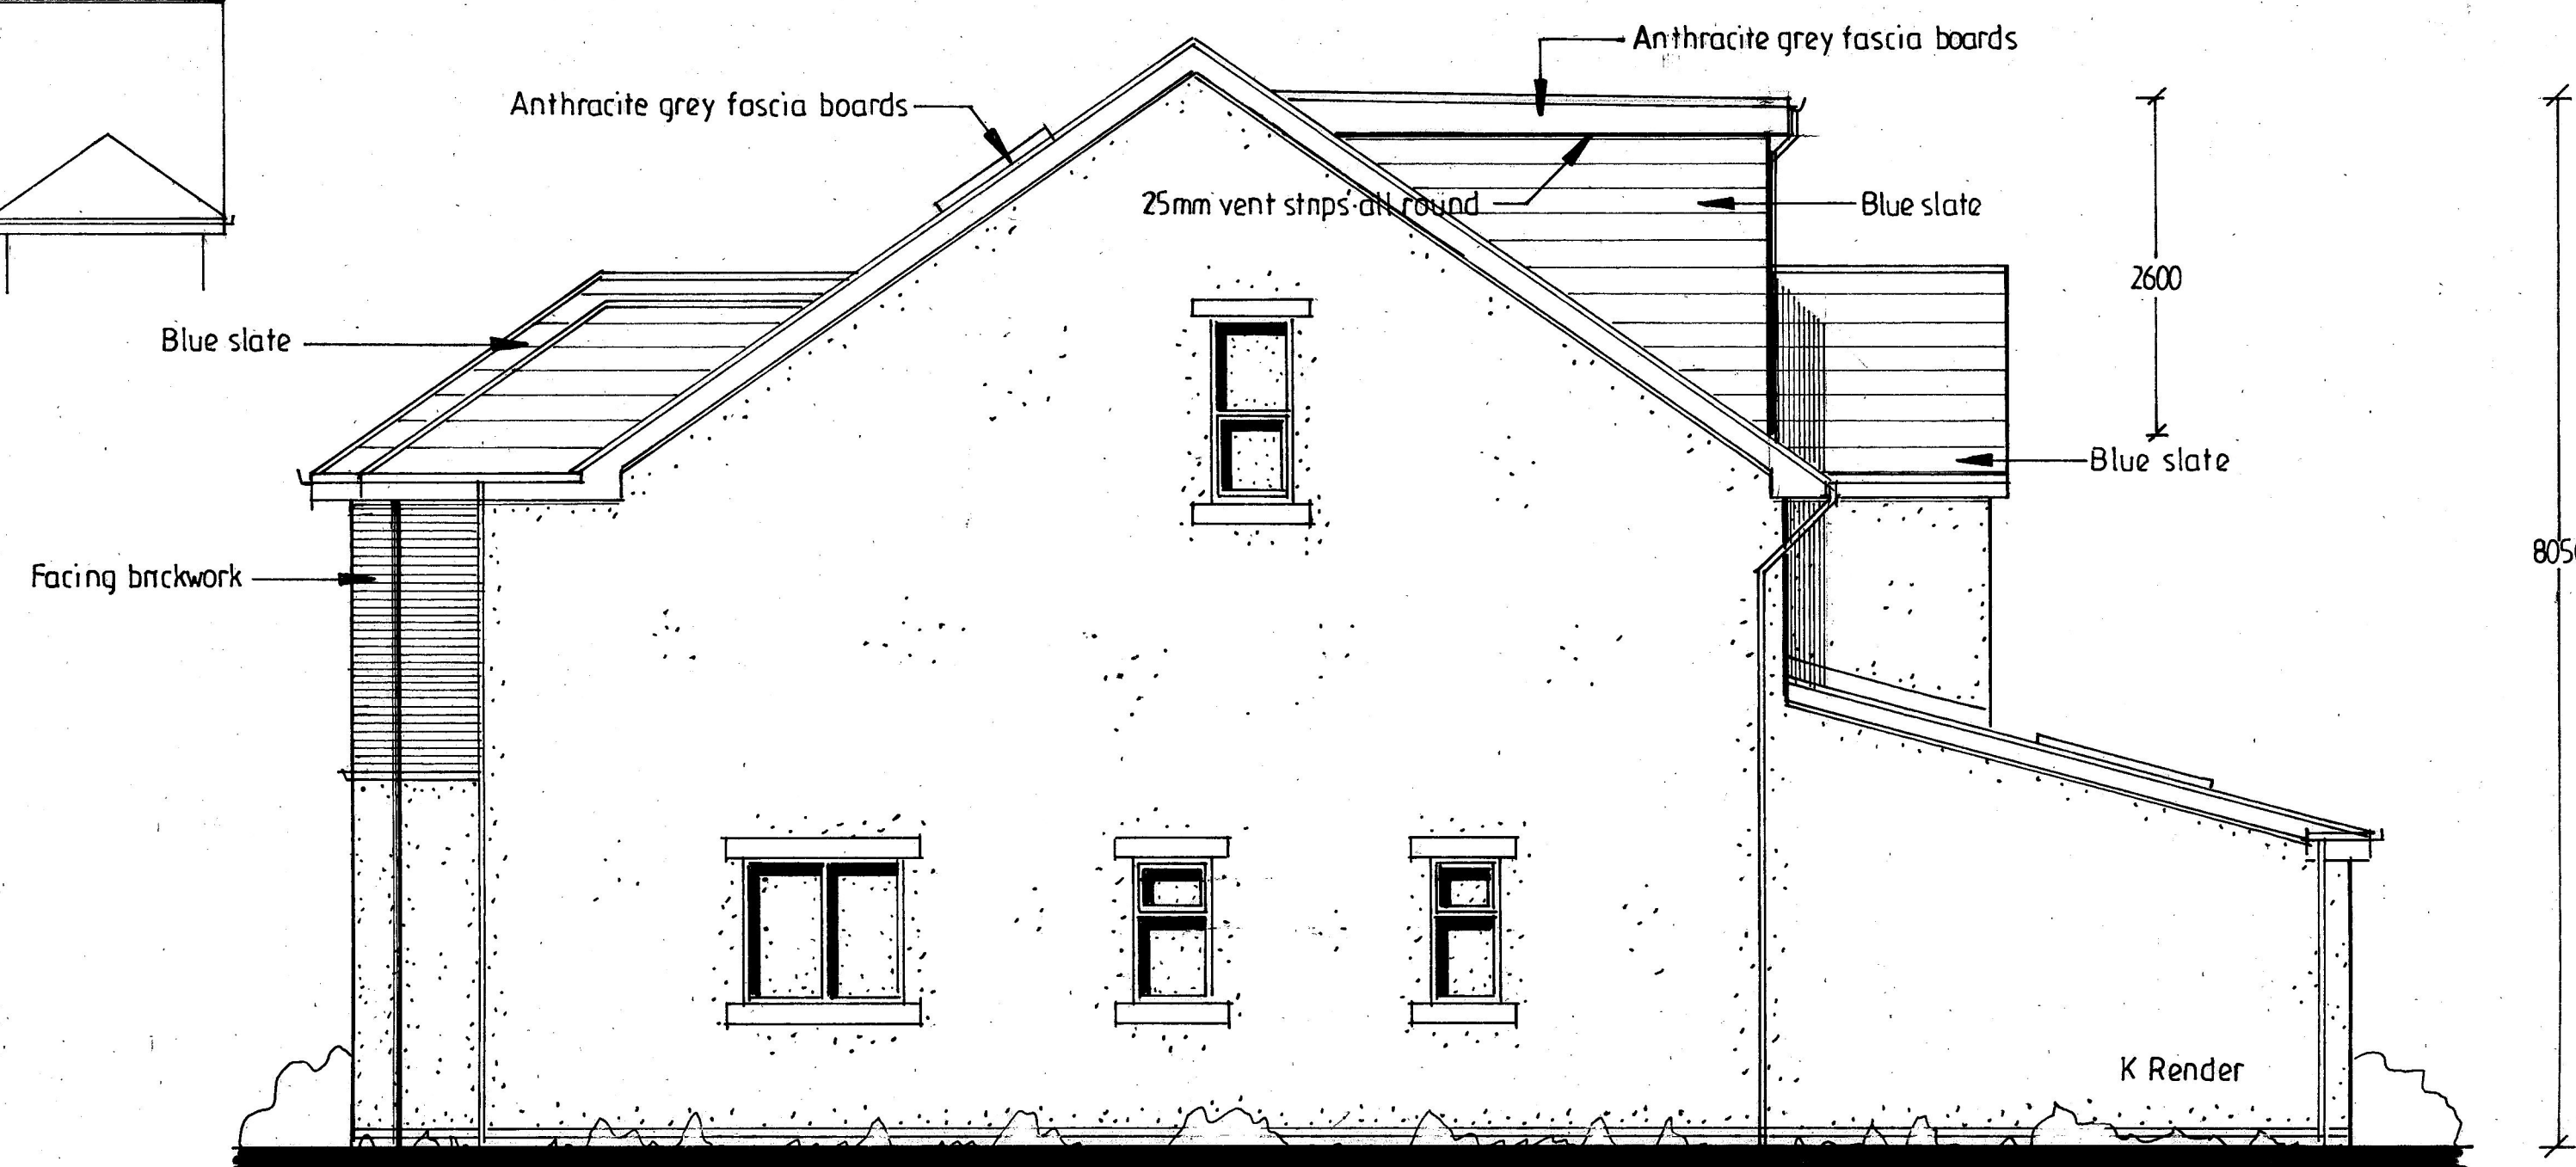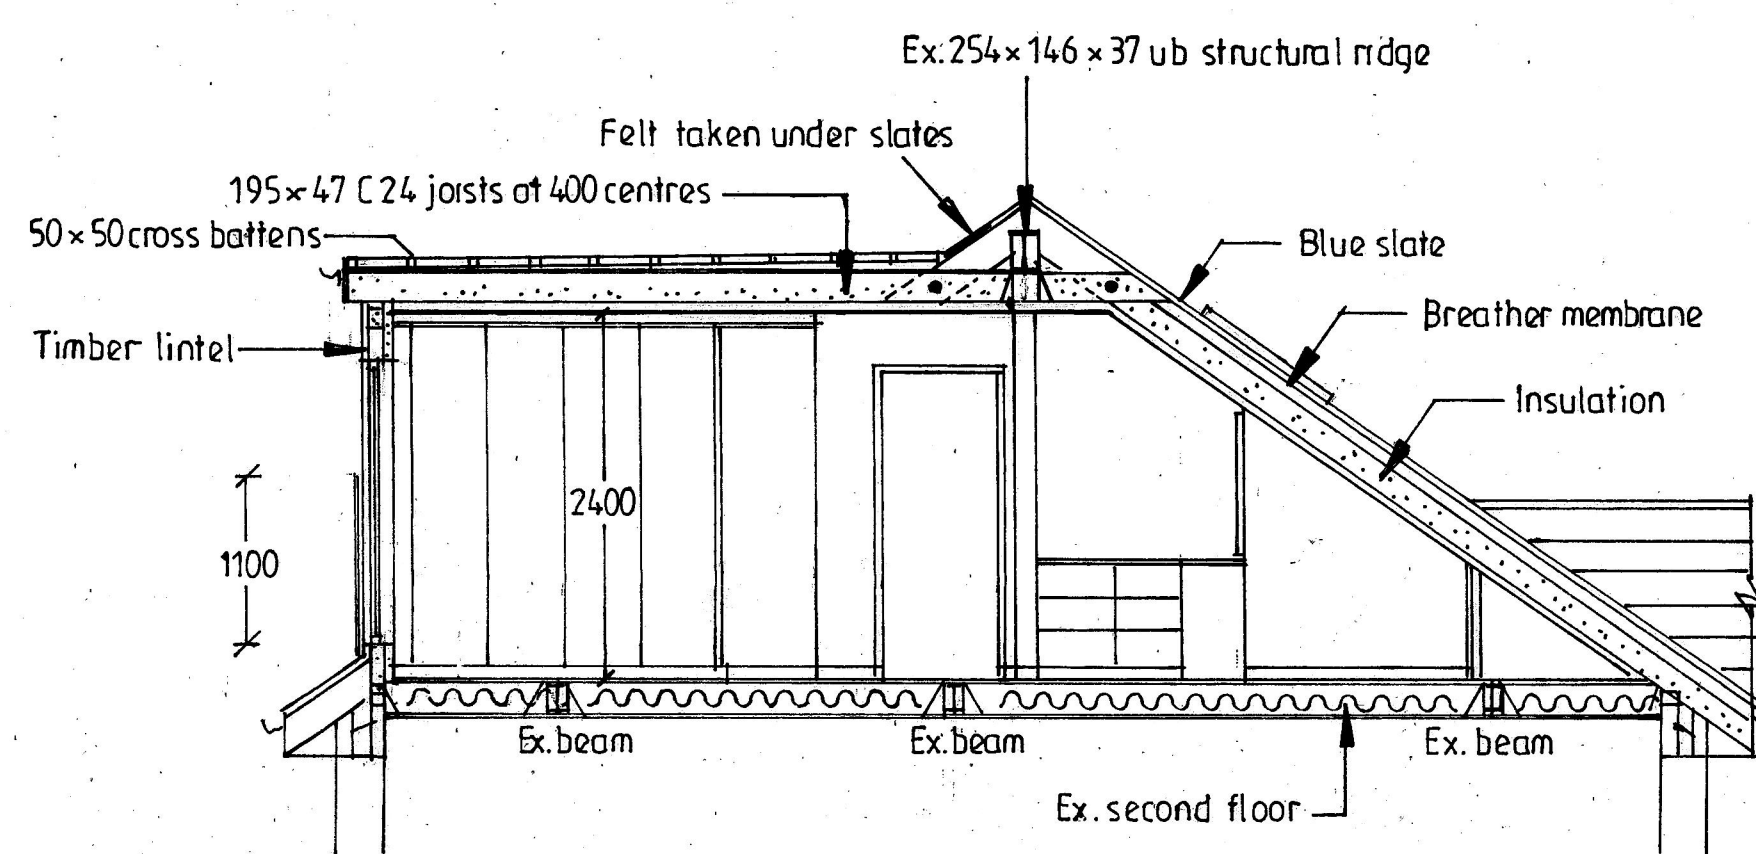

SIDE ELEVATION

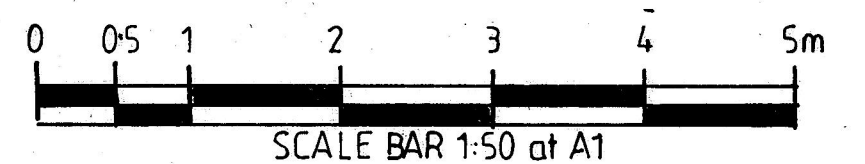

PROPOSED REAR DORMER TO EXISTING SECOND FLOOR

FOR MRS AMANDA KELLY
AT 24 BARNHILL ROAD
PRESTWICH
M25 9NH

ADRIAN HUGHES
ARCHITECTURAL SERVICES

SCALE 1:50 1:100

DATE OCT. 2024

DRAWING NO.

2/27/2024