




EXISTING FRONT ELEVATION




EXISTING REAR ELEVATION

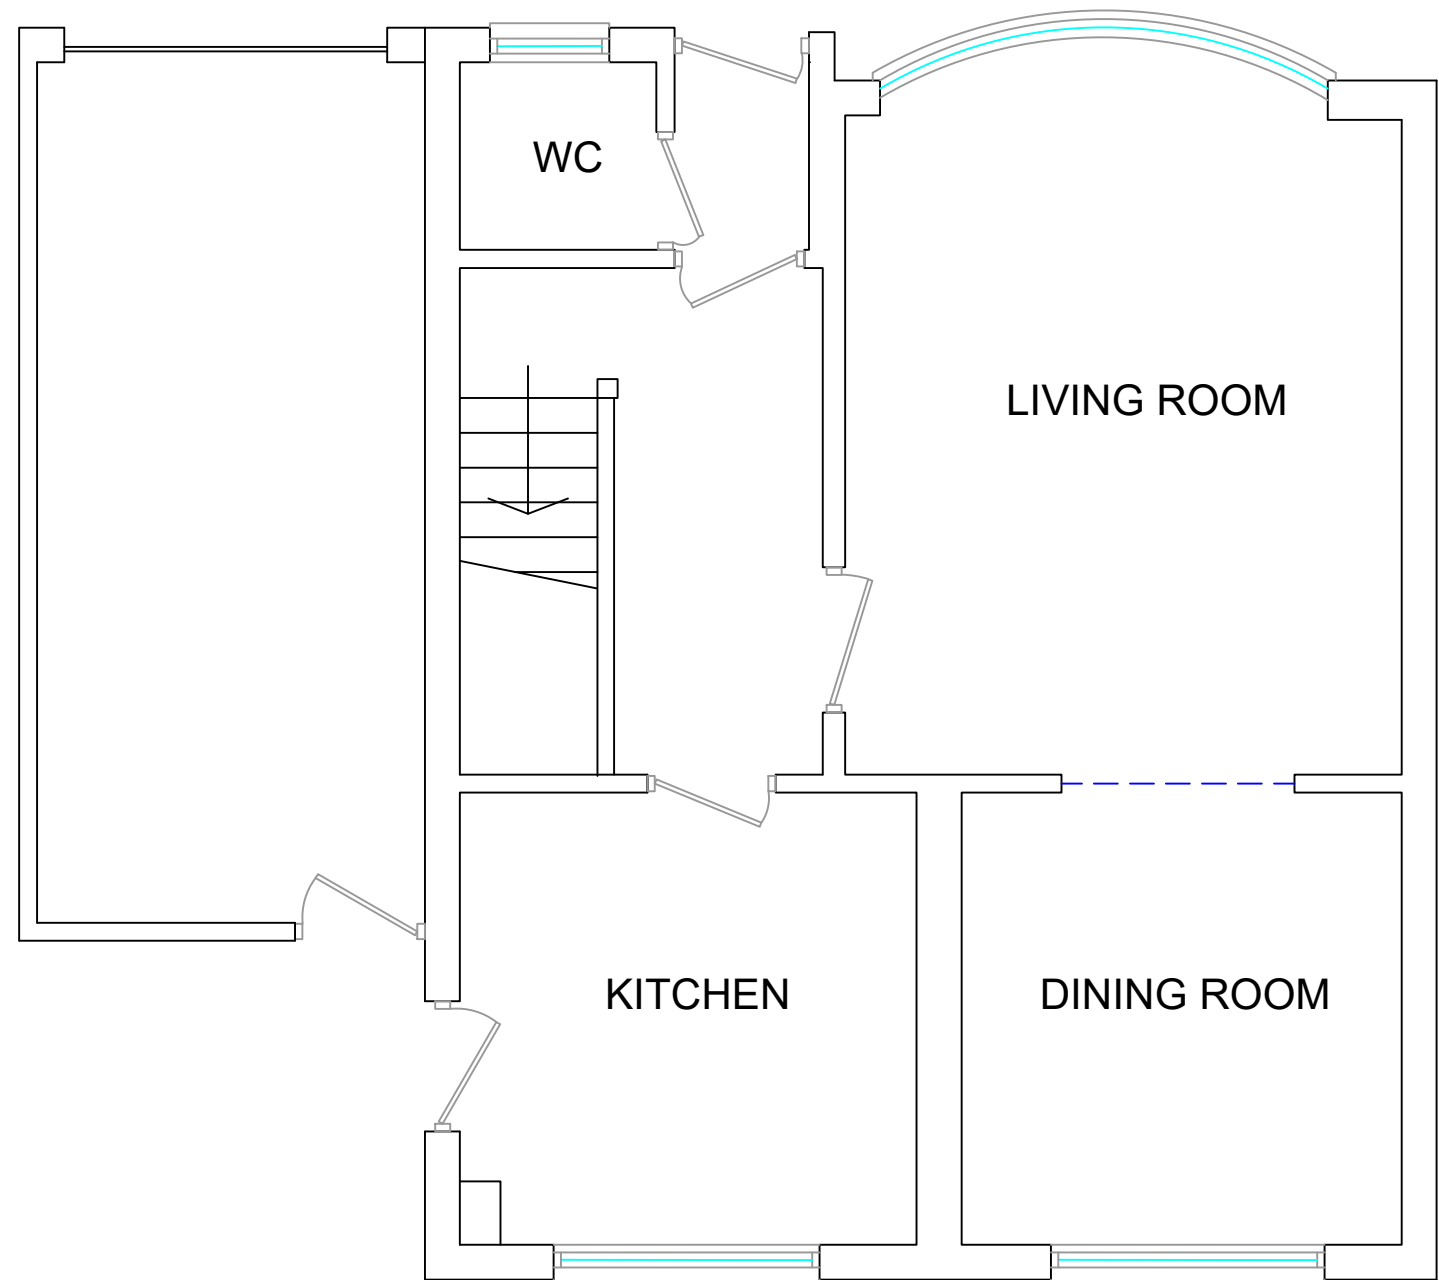


EXISTING GROUND FLOOR




EXISTING RIGHT GABLE ELEVATION

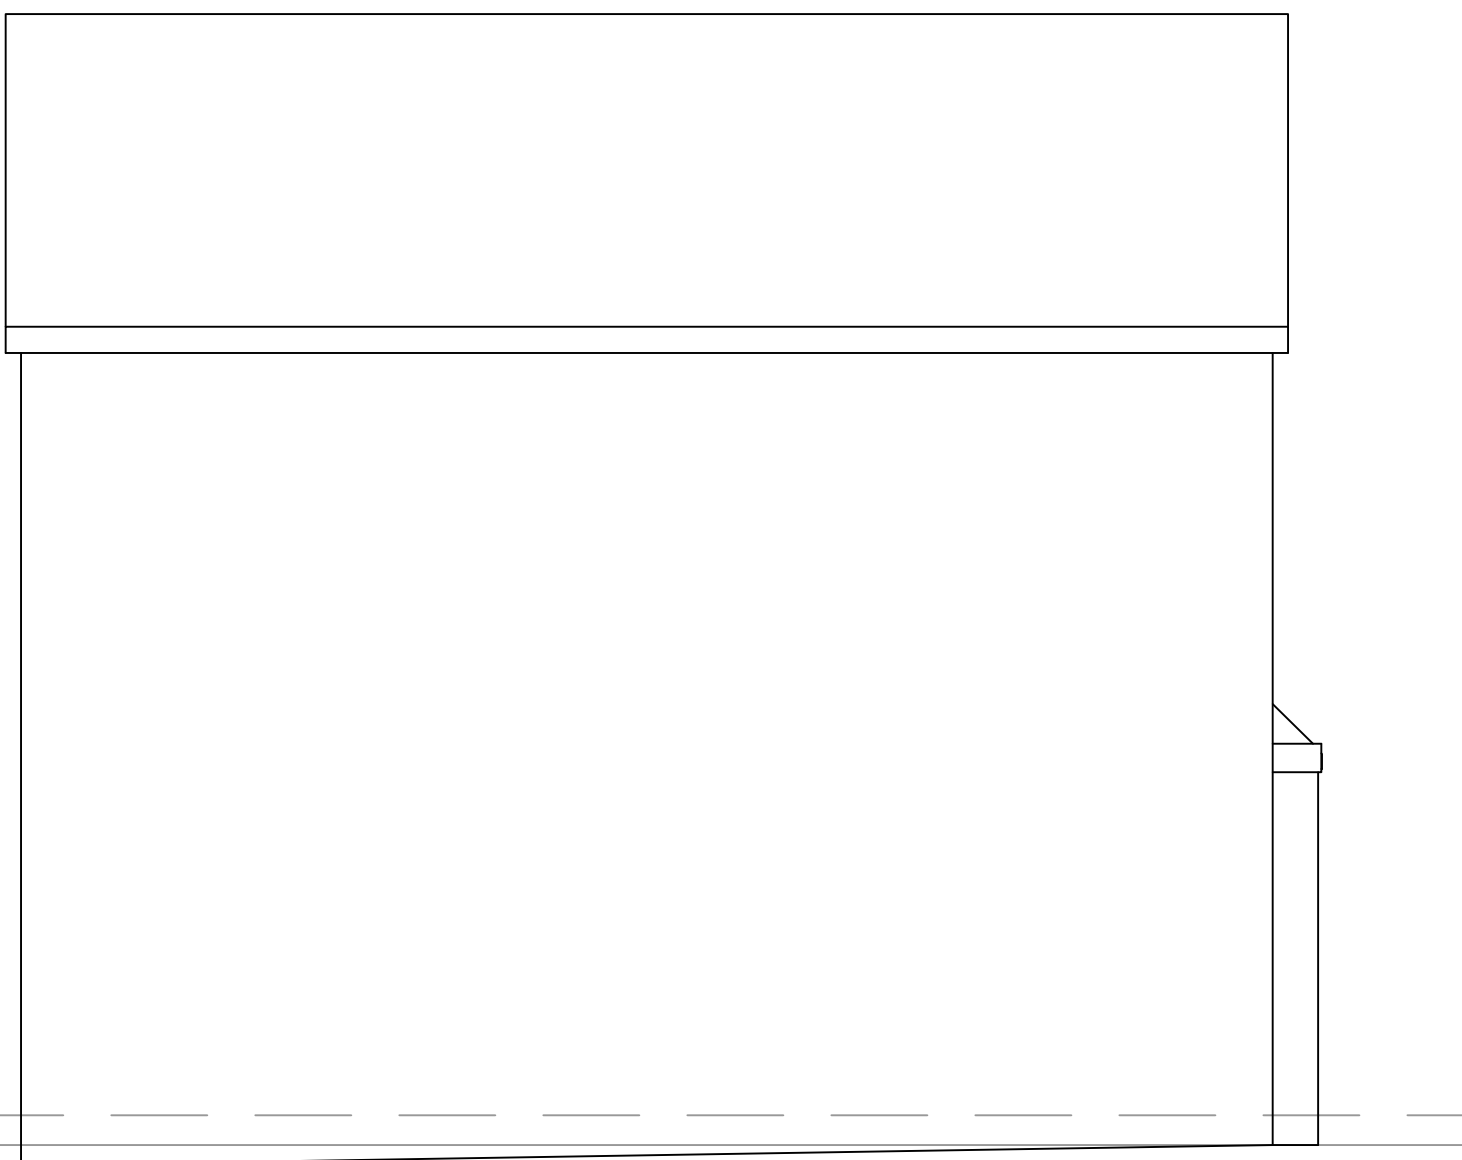

EXISTING LEFT GABLE ELEVATION

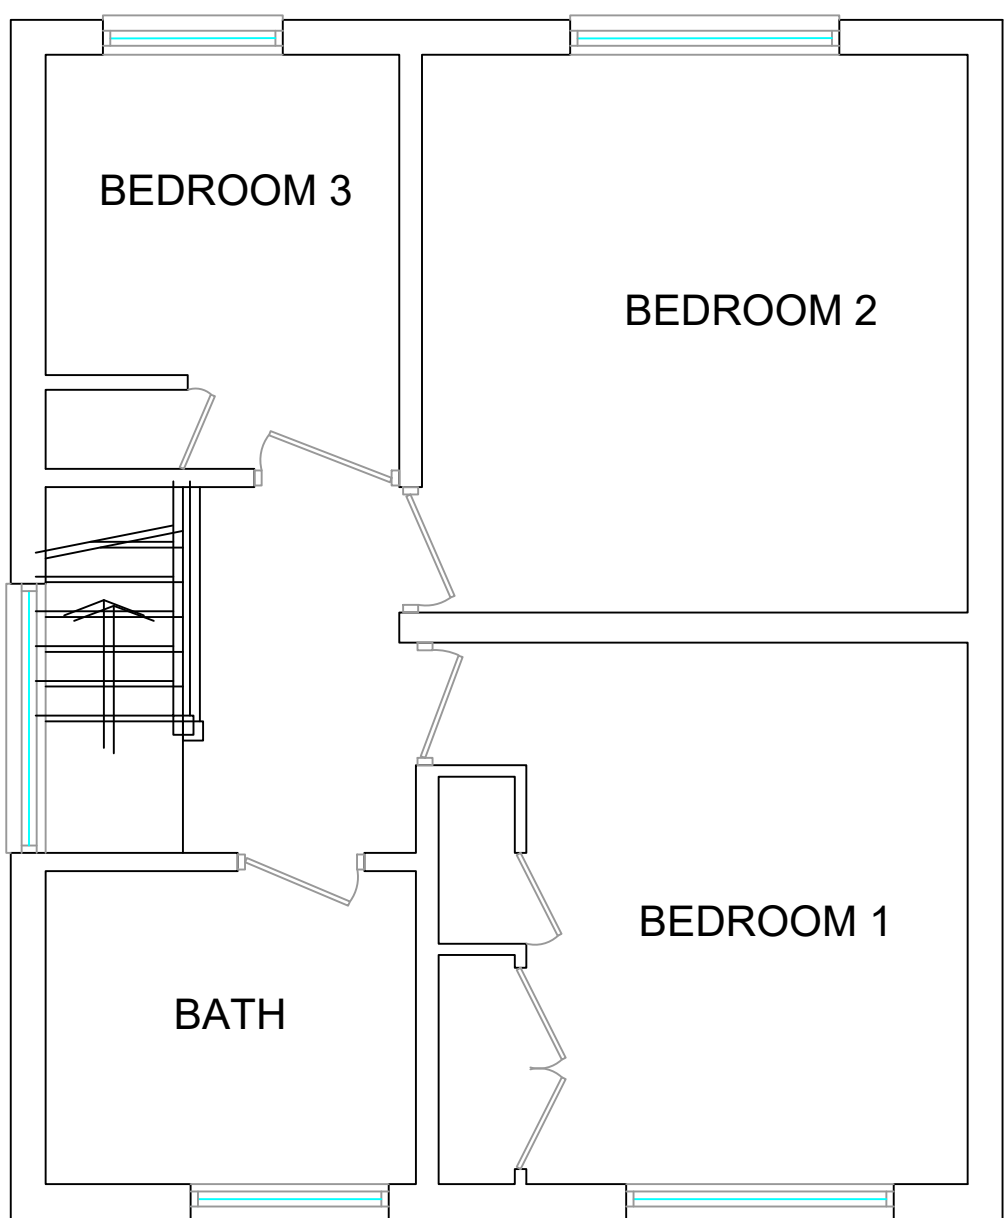

EXISTING FIRST FLOOR

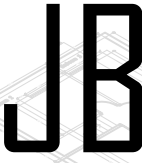Amendments	
 DESIGNS Rebecca Beech 36 Brown Street Radcliffe 07748282112 jbdesignservices@yahoo.co.uk	
Client: Miss Rowley	
Address: 73 Lowercroft Road, Bury	
Scale: 1:50@A1	
Drawing: Existing Plans and Elevations	
Date: Oct 2021	