

Millet Street

Back Millet Street


Sankey Street

A58 Bolton Street



01 Rear compound parking Jan 2023
no's added

Rev Description Date

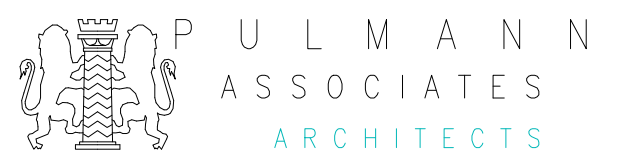

www.pulmann.co.uk
t: 01706 651012 f: 0161 427 9111 e: mail@pulmann.com
Bridge House 18A Bridge Street Milnrow Lancashire OL16 3ND

Planning

Project: Nissan Bury
Client: RRG Group Ltd
Site: Bolton Street
Bury
BL9 0EY

Drawing: Proposed Site Plan

Drg No: M22-04-PR01 Rev: 01

Scale: 1:200 Paper: A1 Date: Oct 2022