




1 Front Elevation
Scale: 1:100



2 East Side Elevation
Scale: 1:100



3 Rear Elevation
Scale: 1:100

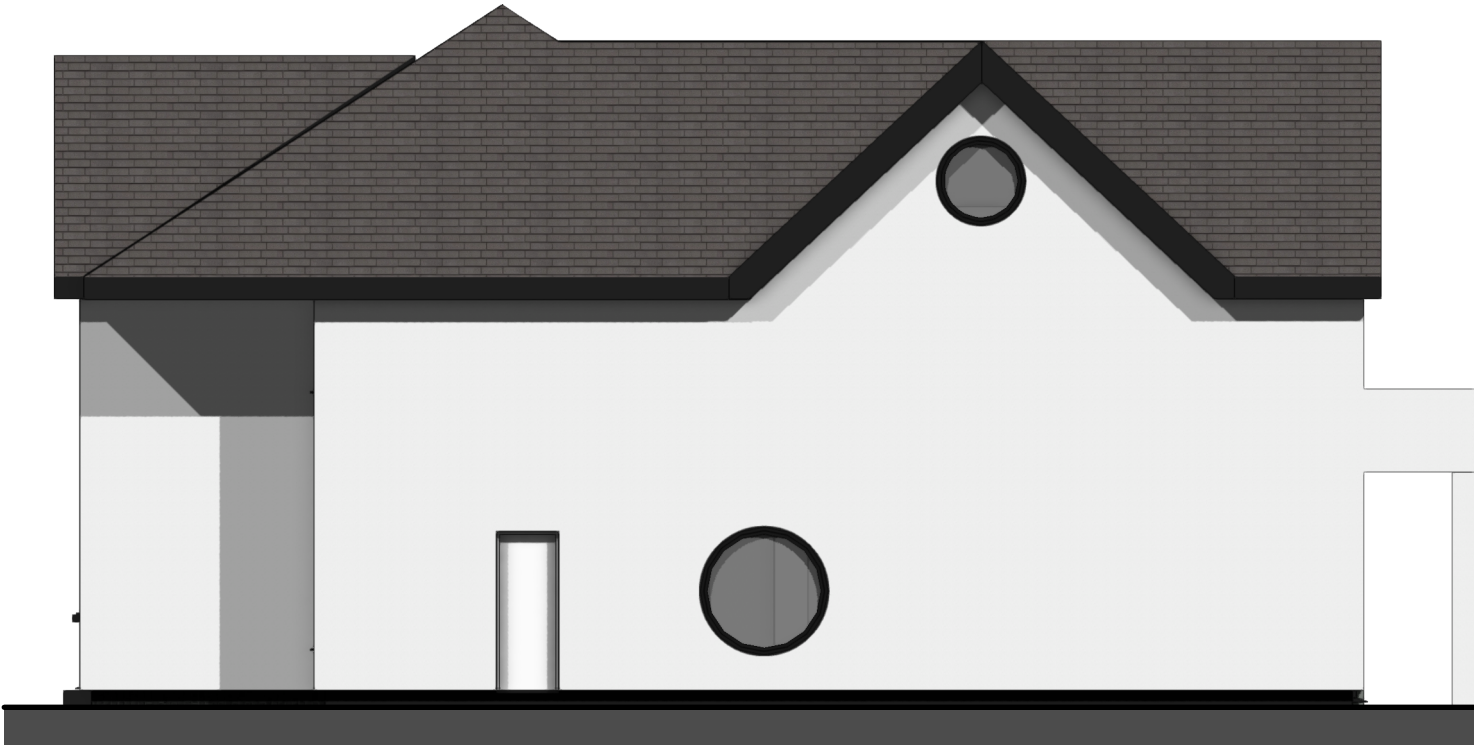

4 West Side Elevation
Scale: 1:100

COPYRIGHT OF ATELIER MB LTD
DO NOT SCALE FROM THIS DRAWING
DIMENSIONS TO BE CHECKED ON SITE

Site Plan
1:1000

Rev	Note	DRN	CHK
25 Ringley Road			
Existing Elevations			
scheme	2020		
drwg no.	E(200)		
revision			
scale	1:100 @ A3		
date first drawn	Jun 22		
drawn	RJD		
SK sketch E existing P proposed T tender C construction FI final issue			
www.ateliermb.co.uk			
t 0161 236 0051			
e architect@ateliermb.co.uk			

Atelier MB
Urban Architects