



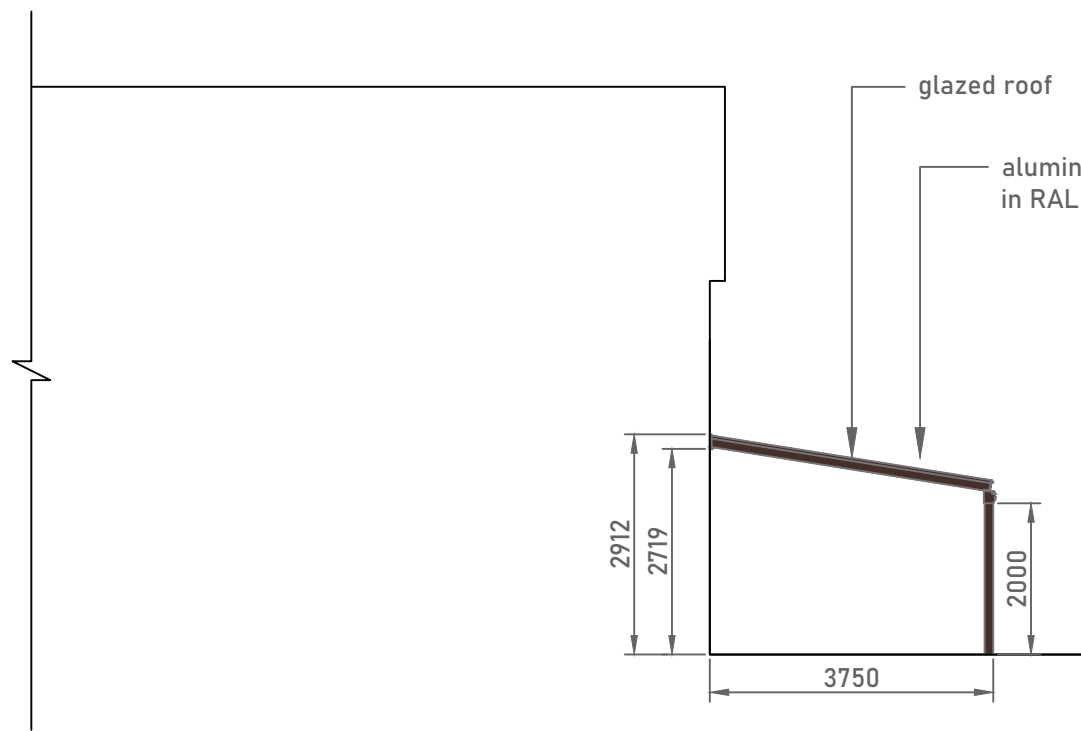


SIDE SECTION (A)



REAR ELEVATION (B)

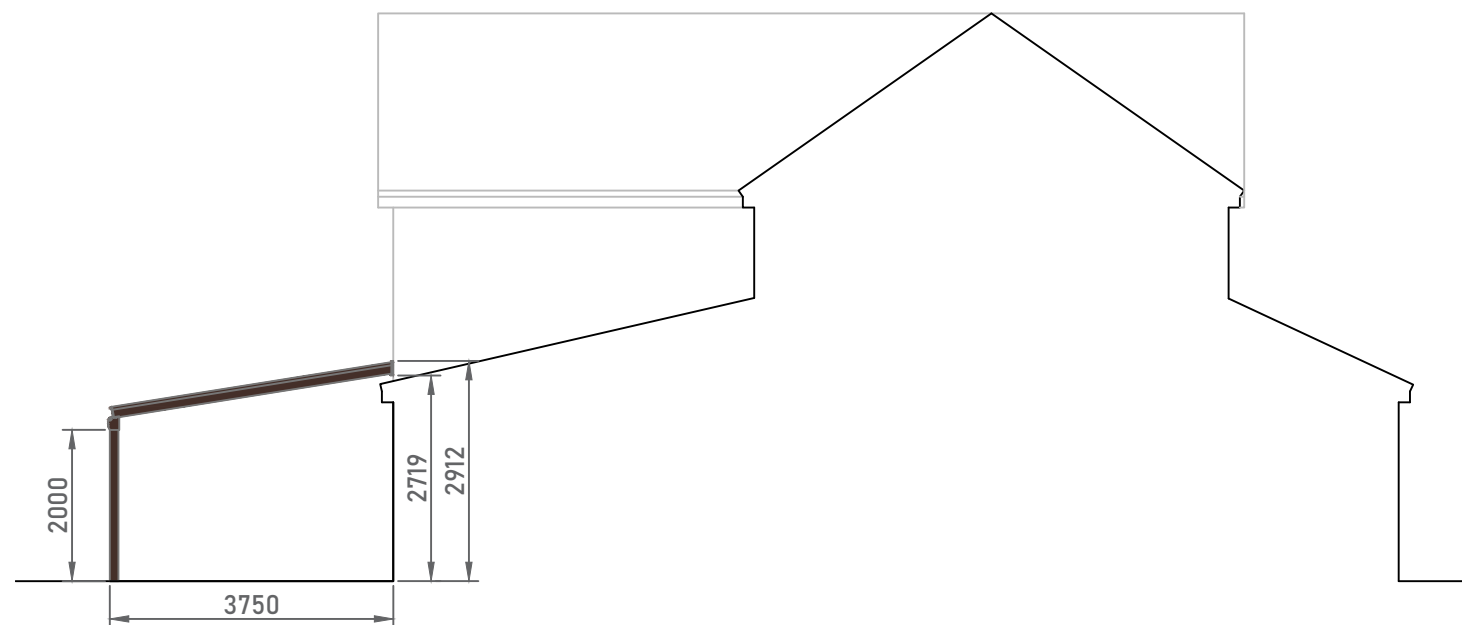

SIDE SECTION (C)

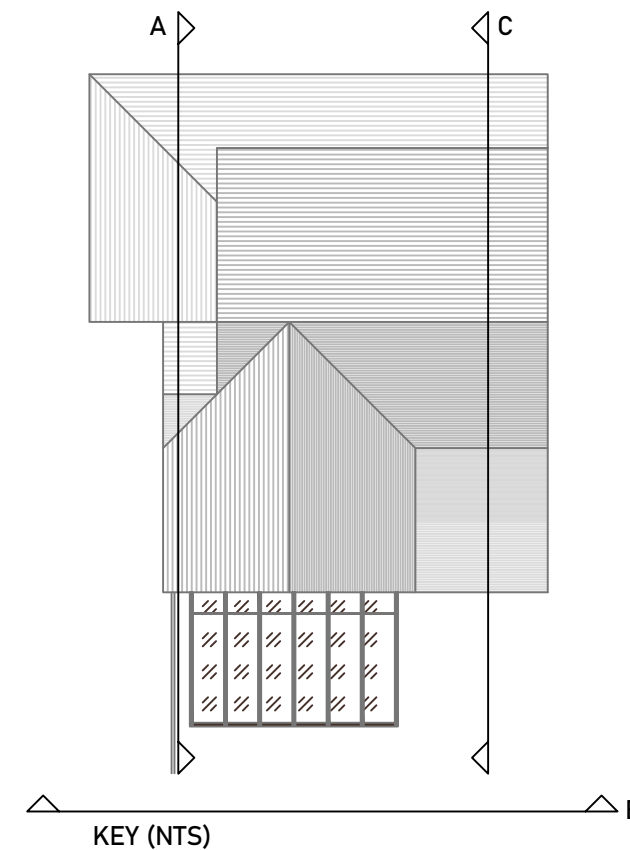

SCALE- 1:100 @ A3

Single storey glass roof located on the rear elevation of the property in the private garden. The structures will feature aluminium powder coated posts and profiles in RAL 8017 'Chocolate Brown'

no.	revision/issue	date
-	-	-

eden VERANDAS

Eden Verandas Ltd.
Unit 13, Southwood Business Park,
Armstrong Mill,
Farnborough,
GU14 0NR
01252451580
www.edenverandas.co.uk info@edenverandas.co.uk

Mr & Mrs Burgess,
2 Gleneagles Way,
Ramsbottom,
Bury, Lancashire,
BL0 9QN

Sections & Elevations
As Proposed

PLANNING

job no.	drawing no.
34841	34841-04
date	
24/02/2022	
scale	
1:100 @A3	