




OS based LOCATION PLAN 1:1250

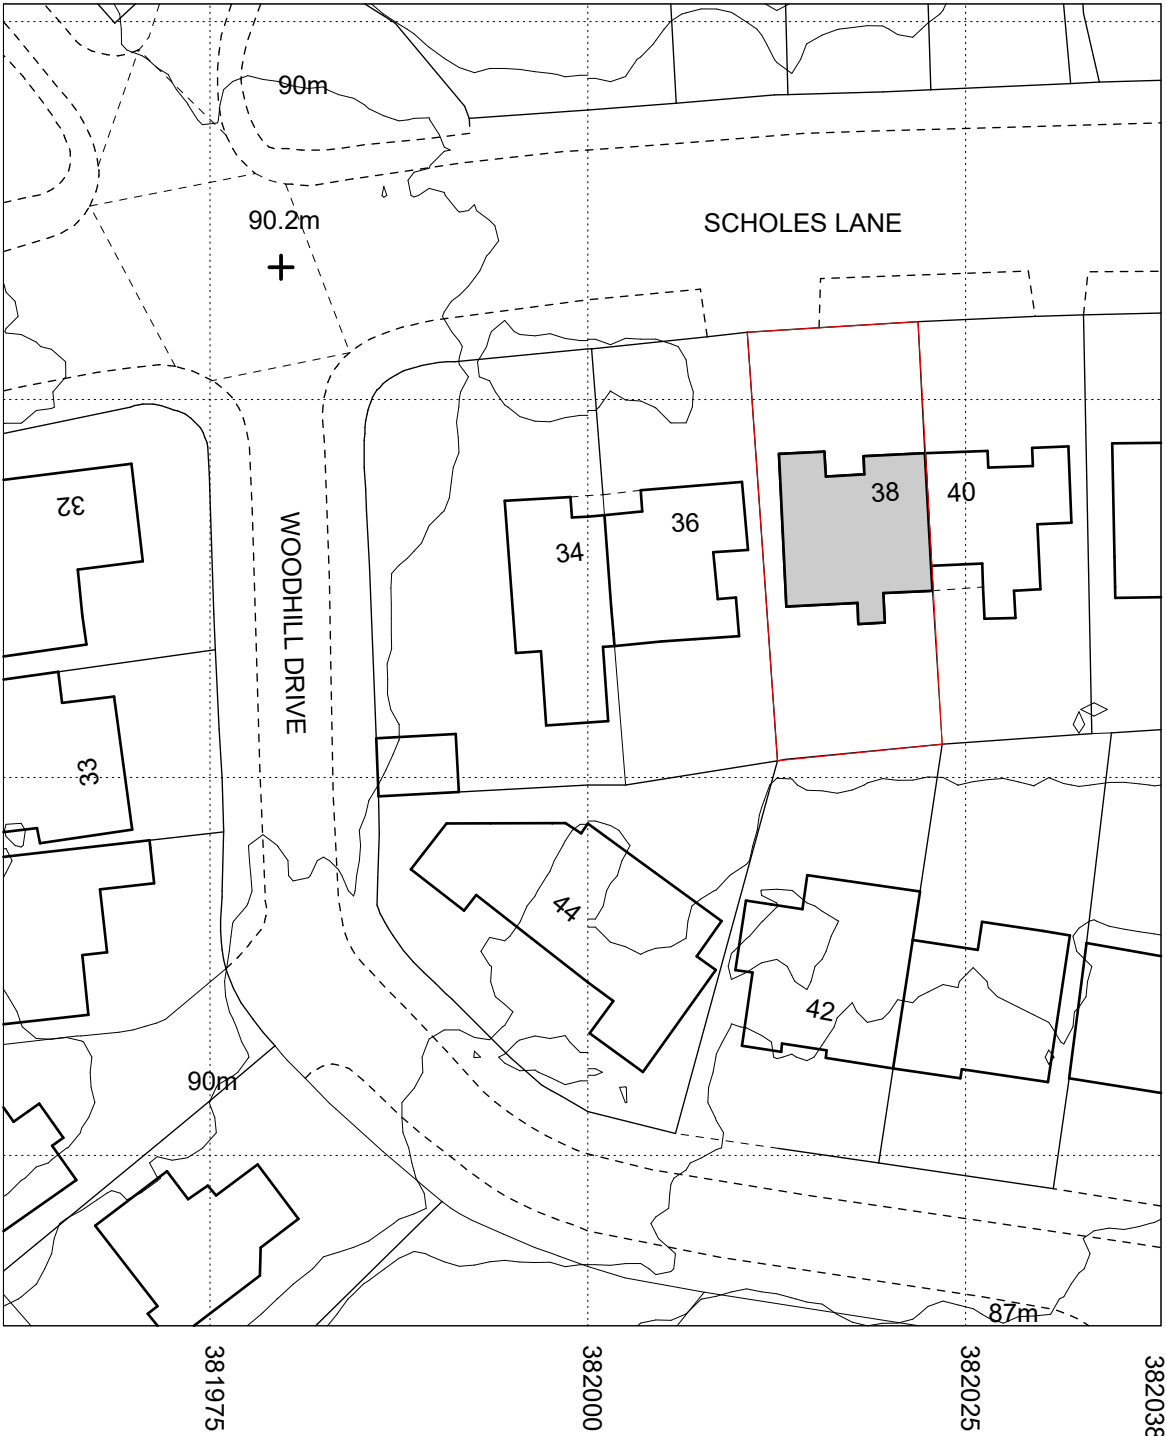

SD8103  
403201  
403200  
403175  
403150  
403125  
403114  
SD8103  
381961  
381975  
382000  
382025  
382038



© Crown copyright 2021 Ordnance Survey 100053143

SITE PLAN 1:500



**DO NOT SCALE FROM THIS DRAWING**  
Figured dimensions only are to be taken from this drawing. All dimensions are to be checked on site before any work is put in hand.  
If in doubt, ask.

Legends & Notes:

|     |          |                     |       |
|-----|----------|---------------------|-------|
|     |          |                     |       |
|     |          |                     |       |
| P01 | 27.05.22 | Issued for Planning | PMB   |
| Rev | Date     | Descriptor          | Athr. |

**Workshop**  
ARCHITECTS

Workshop design studio ltd  
Email info@workshopstudio.uk

Project:  
38 Scholes Lane  
Prestwich  
M25 0AY  
Client:  
Jess Ludlam

Drawing Title:

**Location Plan**

Scale 1:1250/ 1:500 @A3

(Project number)DWG number\_Revision

199 (00) 01 P01