



All dimensions to be checked on site by user - any discrepancies, errors or omissions to be reported to the Client before / during the course of the works. In the absence of a structural survey any structural issues and/or defects identified before or during the course of the works is to be reported to the Client. This drawing has been produced for Planning Approval only and does not constitute full working drawings for the building regulations approval.

Rev.	Description	Date	By

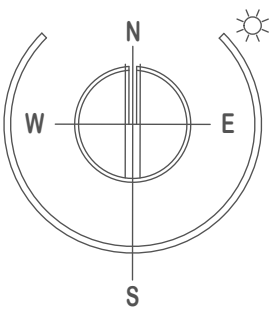

Scale bar 1 : 500 Block Plan

 

JPL Design and Construct Ltd.

www.jpldesignandconstruct.co.uk
E-mail jp@jpldesignandconstruct.co.uk
12, Ormskirk Close, Seddons Farm,
Bury, BL8 2JG
Telephone 0161 272 0643

Client	Mr. & Mrs. S. Timperley, 5, Westgate Ave., Ramsbottom, BL0 9SS
Site	2, Croftlands, Ramsbottom, BL0 9SD
Project	Porch and fenestration amendment to front elevation; extended driveway
Title	Proposed Block Plan

All drawings are the Copyright of JPL Design and Construct Ltd. This drawing may not be copied by any 3rd. party without prior permission.

Scale at A3 As stated

Project no. TIM0004

Date 28.03.22.

Drawing no. BP01

Revision