
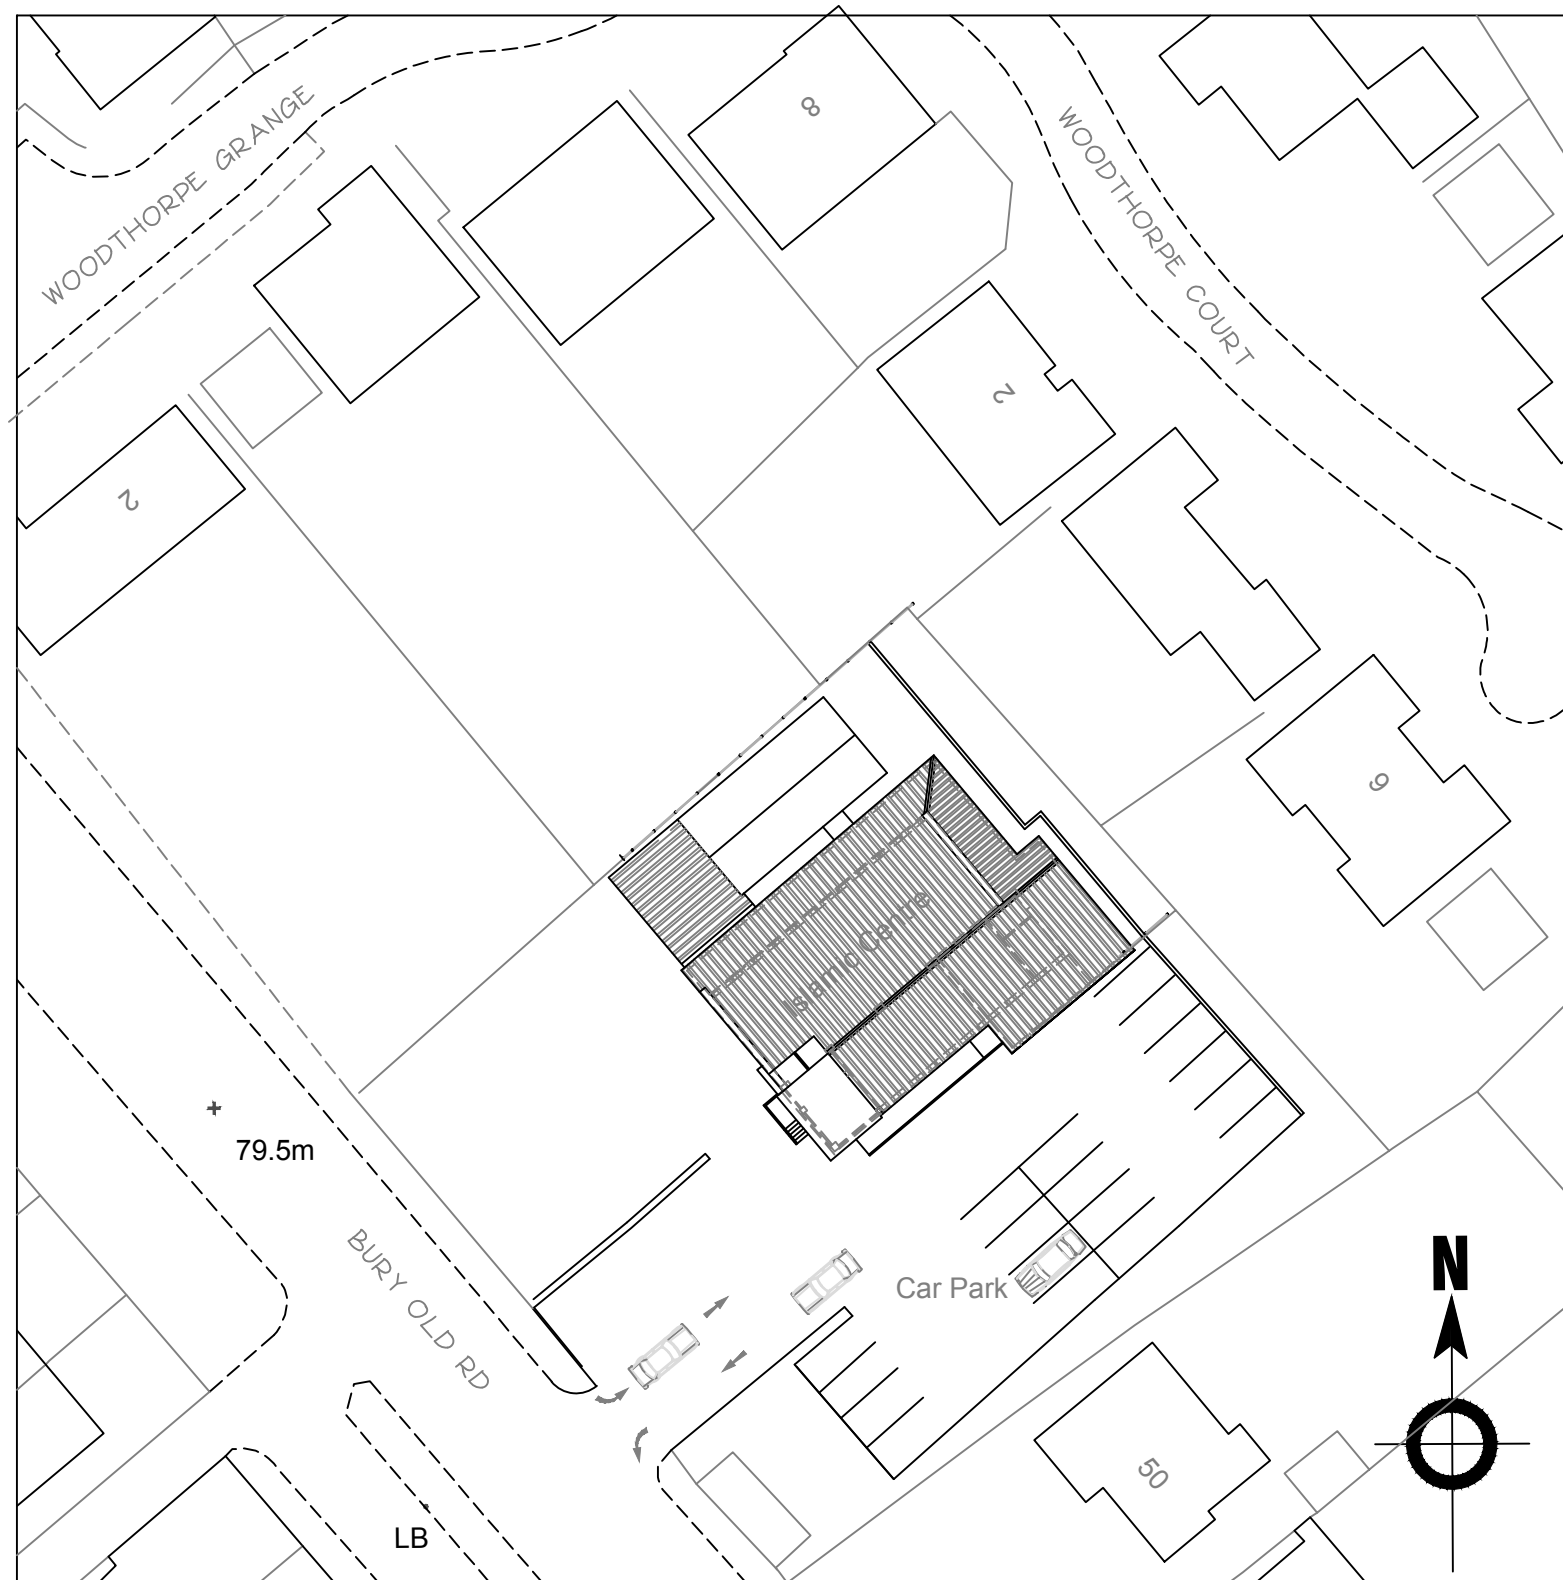


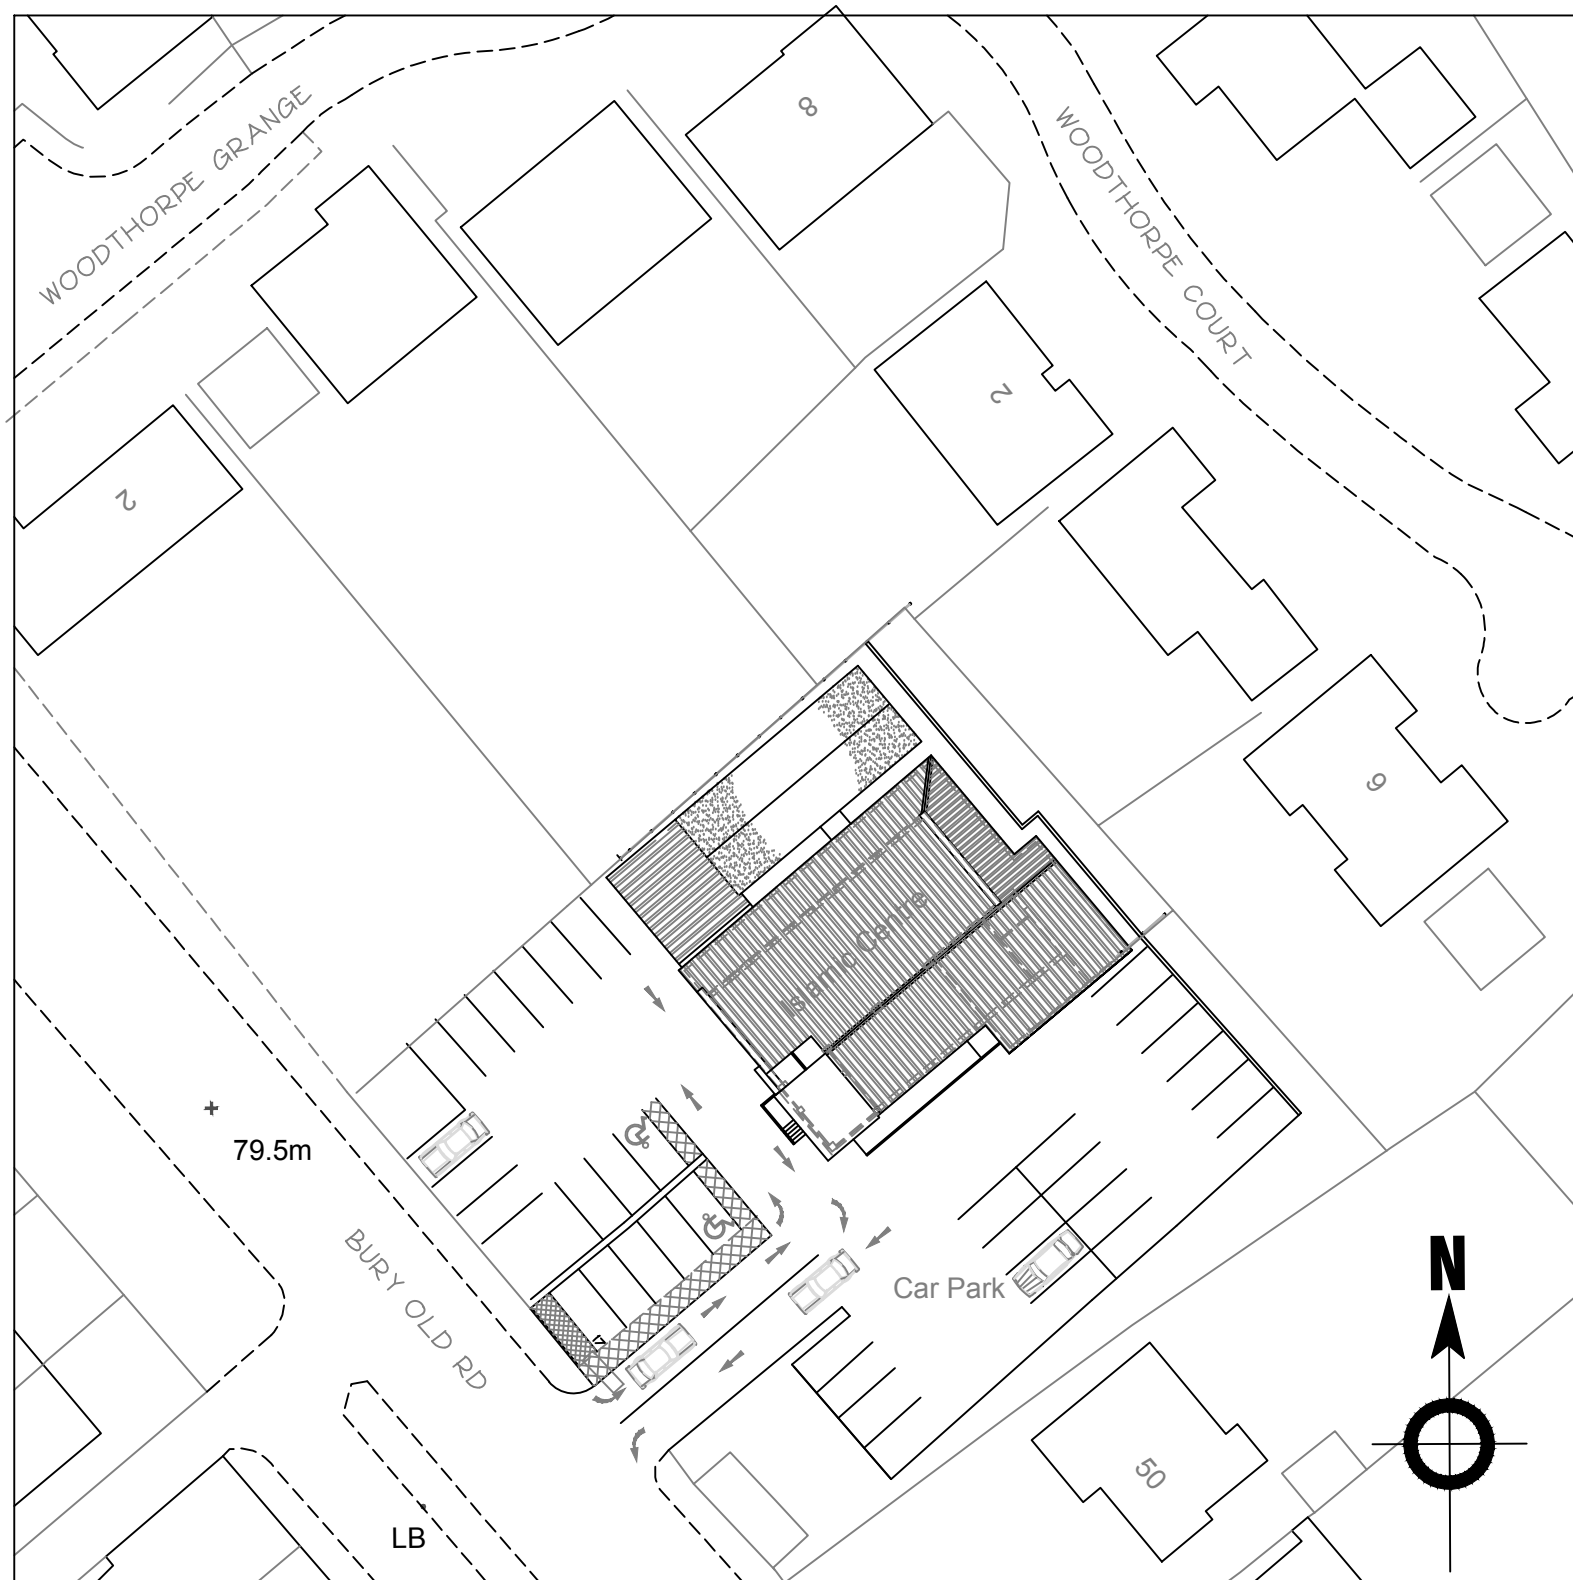

No reliance should be placed upon dimensions which are scaled off this drawing : please see annotations.

[illegible]

RETROSPECTIVE APPLICATION
FOR RETENTION OF EXISTING
PORTA CABIN FOR TEMPORARY
PERIOD OF 3 YEARS AND
ASSOCIATED EXTENSIONS AT:-
THE ISLAMIC CENTER,
52 BURY OLD RD, PRESTWICH,
MANCHESTER. M25 0ER.

EXISTING & PROPOSED SITE PLANS.

YOUNUS KHAN
ARCHITECTURAL CONSULTANT

YOUNUS KHAN B.A (HONS) ARCH. DIP. ARCH. DESIGN CONSULTANT
TEL + FAX BLACKBURN 01254 691988. MOBILE 07930 344601

date DEC 2021	drawn by	checked	rev
scale 1:500	project no. 3547	drawing no. 03	