




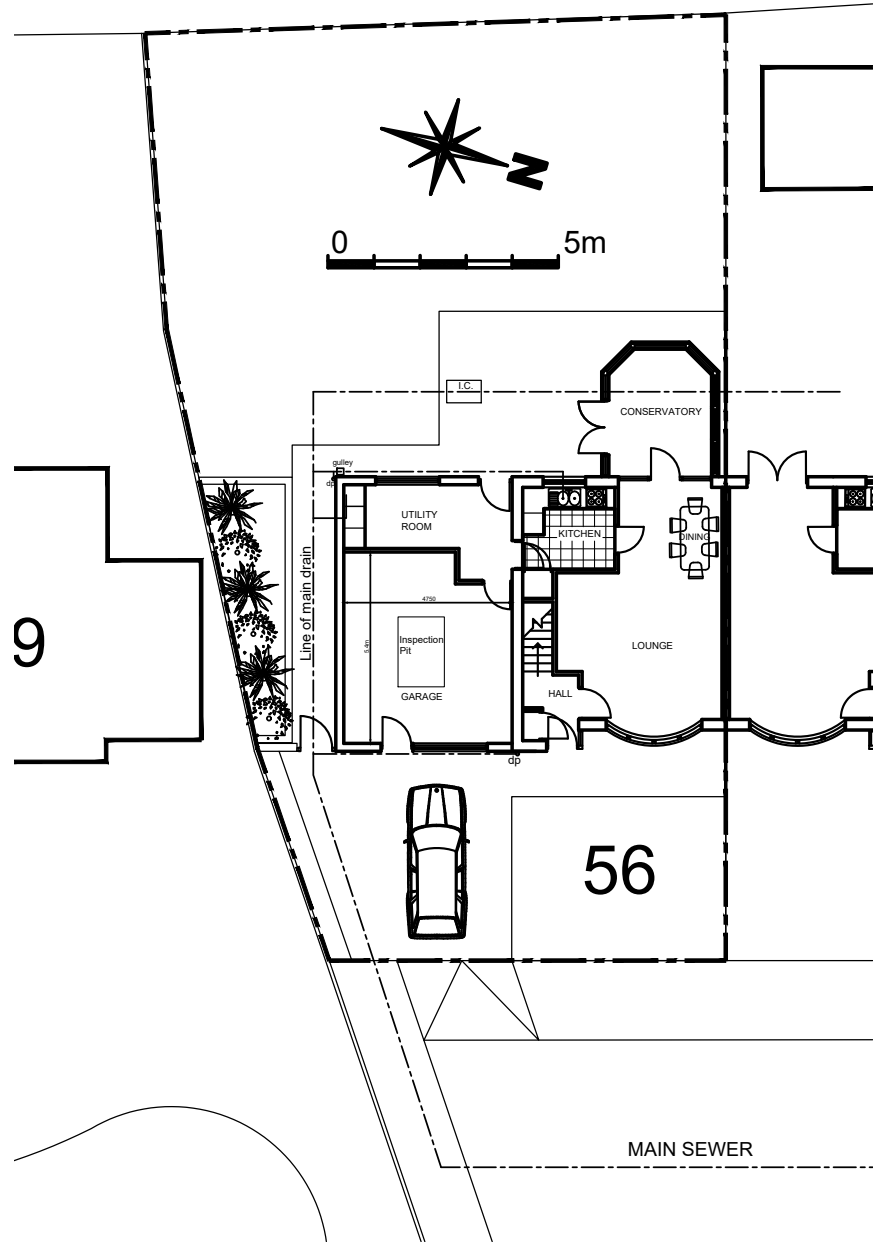


EXISTING SITE PLAN
SCALE 1:200 @A1

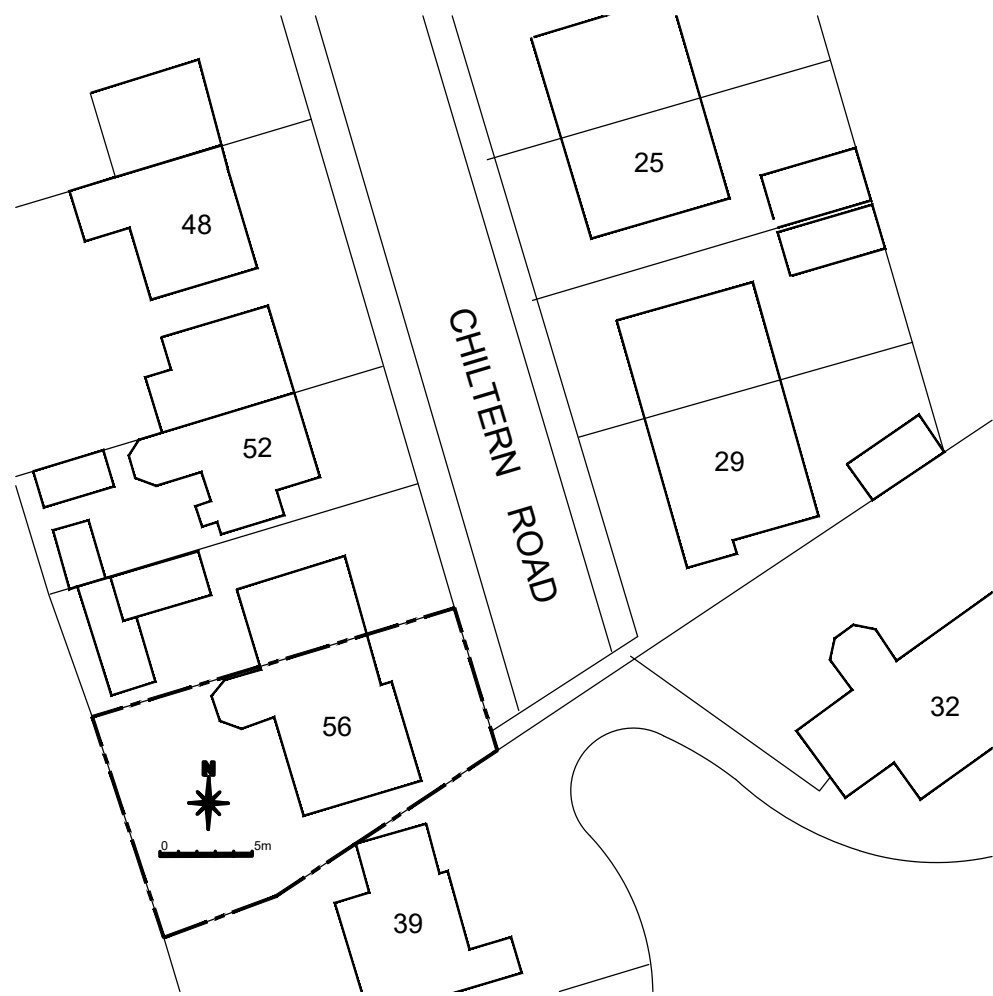

BLOCK PLAN
SCALE 1:500 @A1

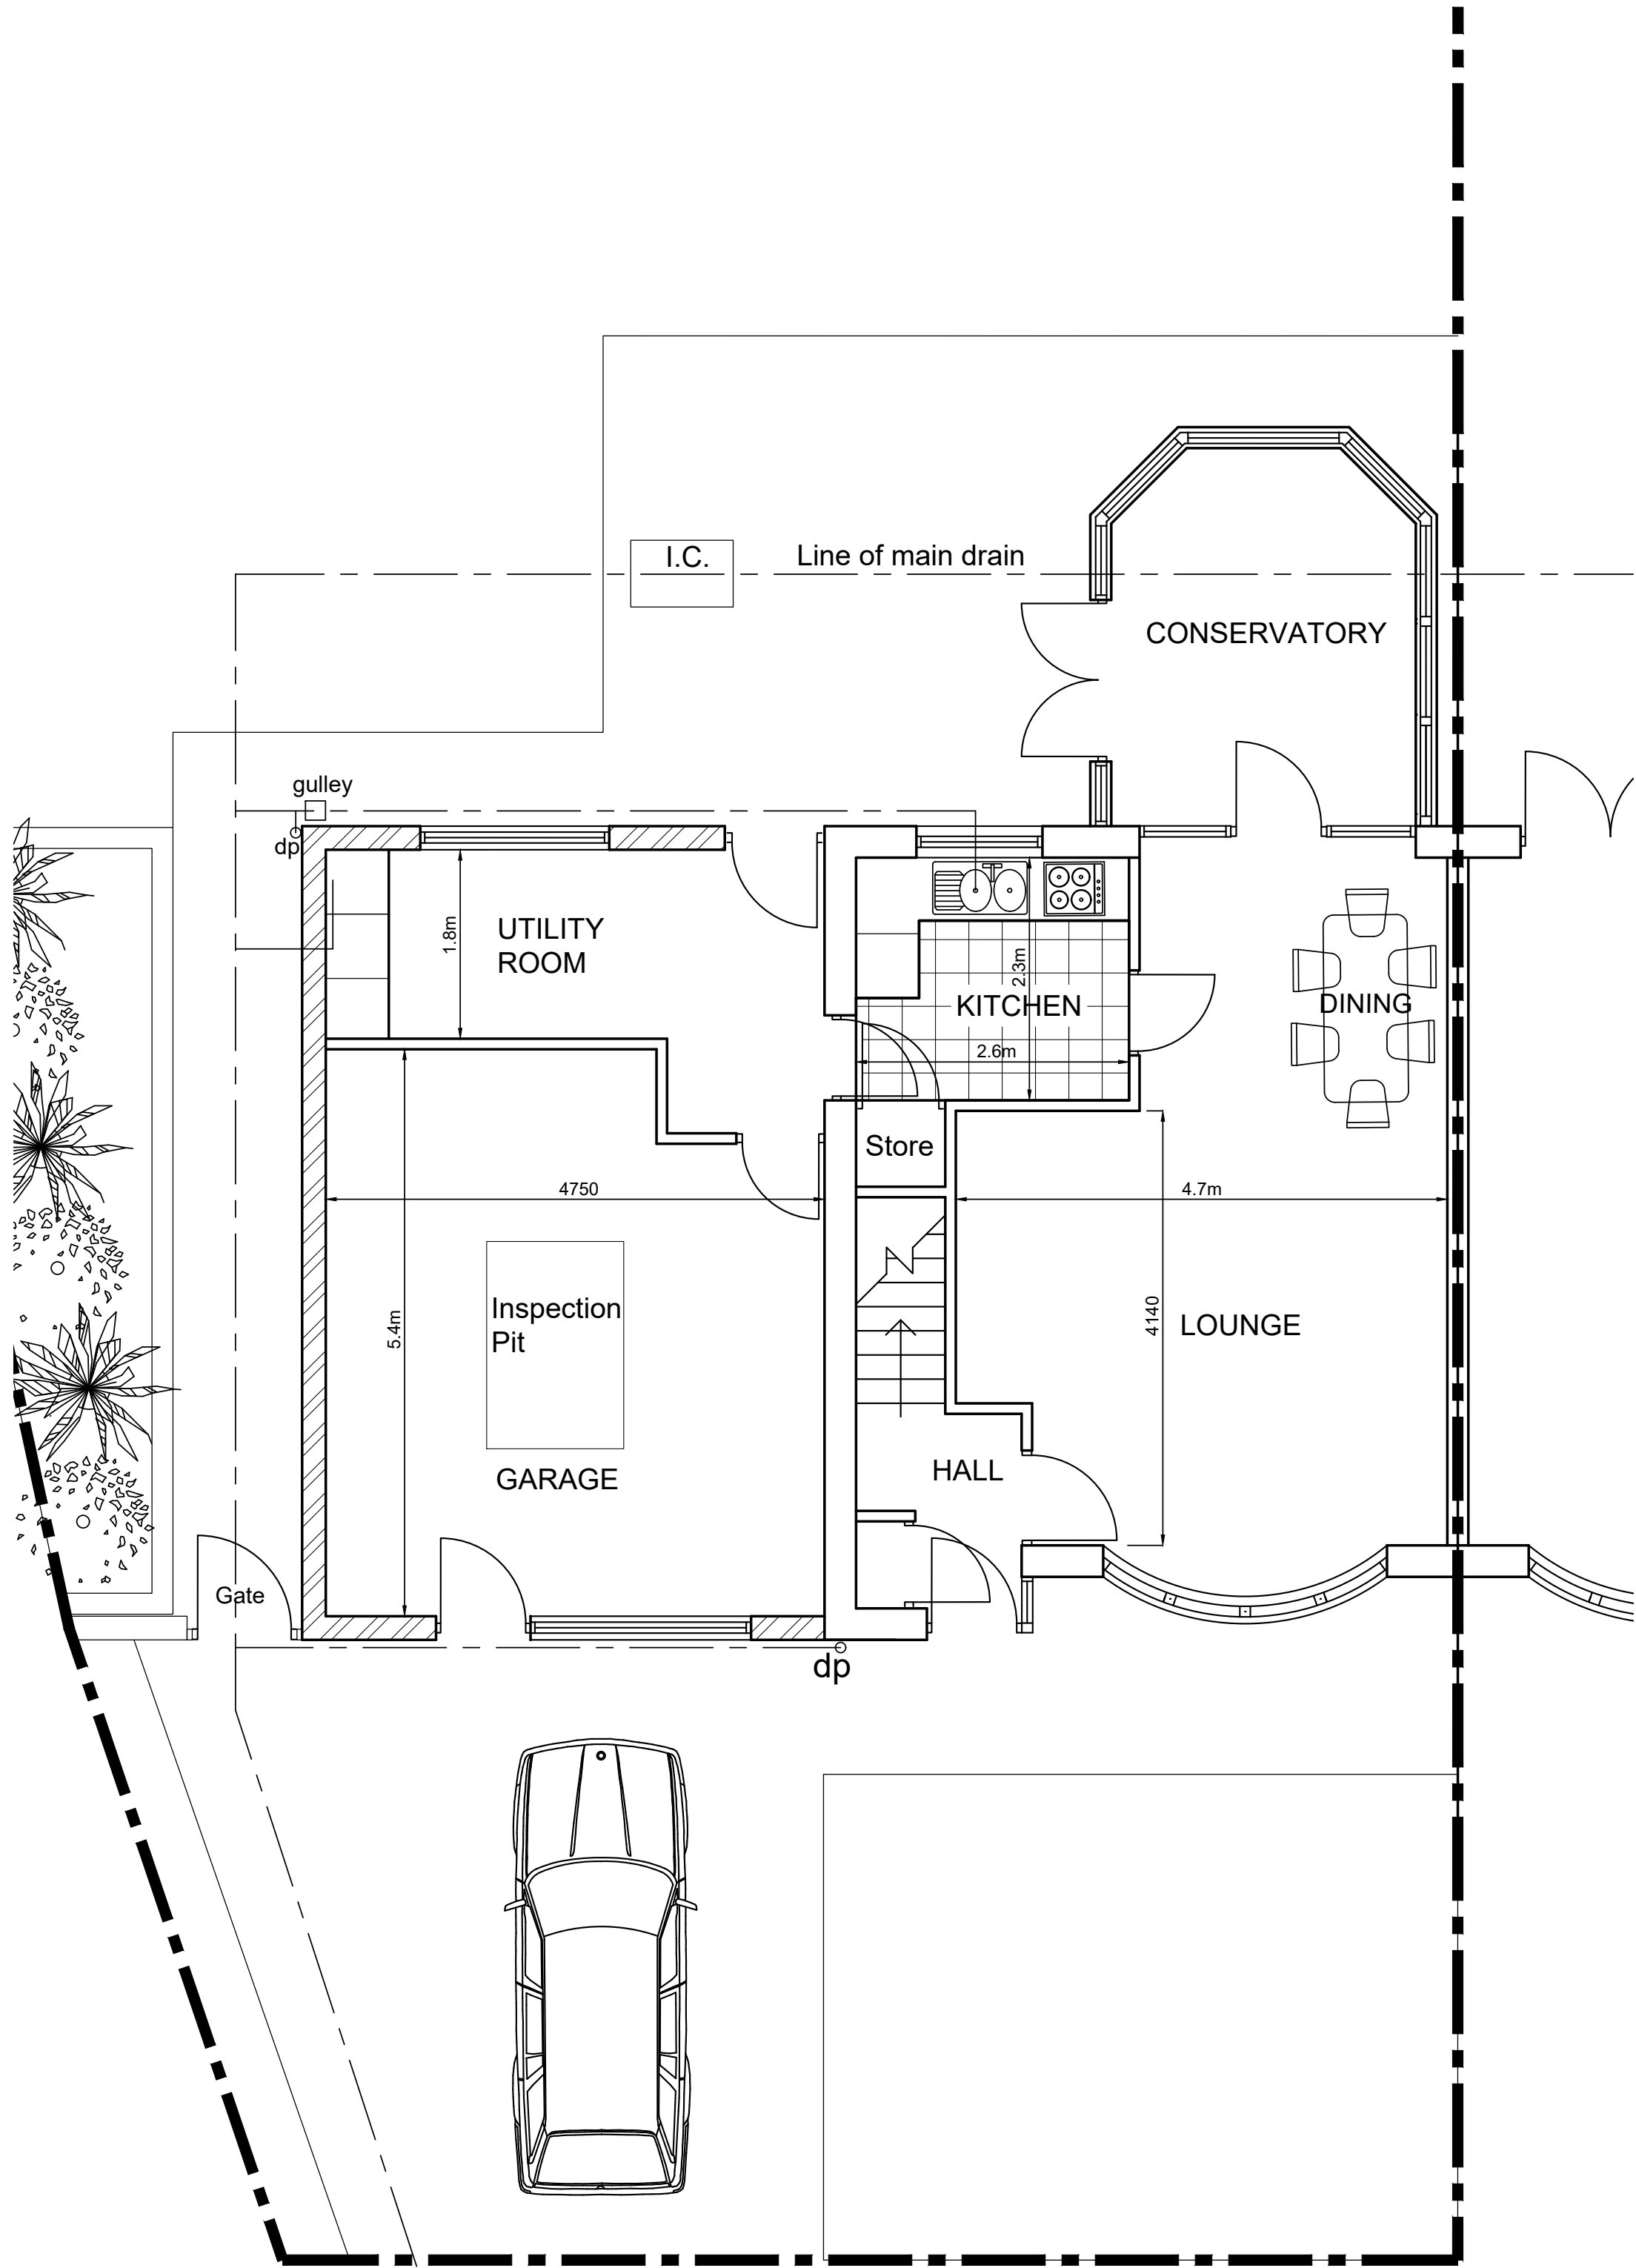

GROUND FLOOR PLAN

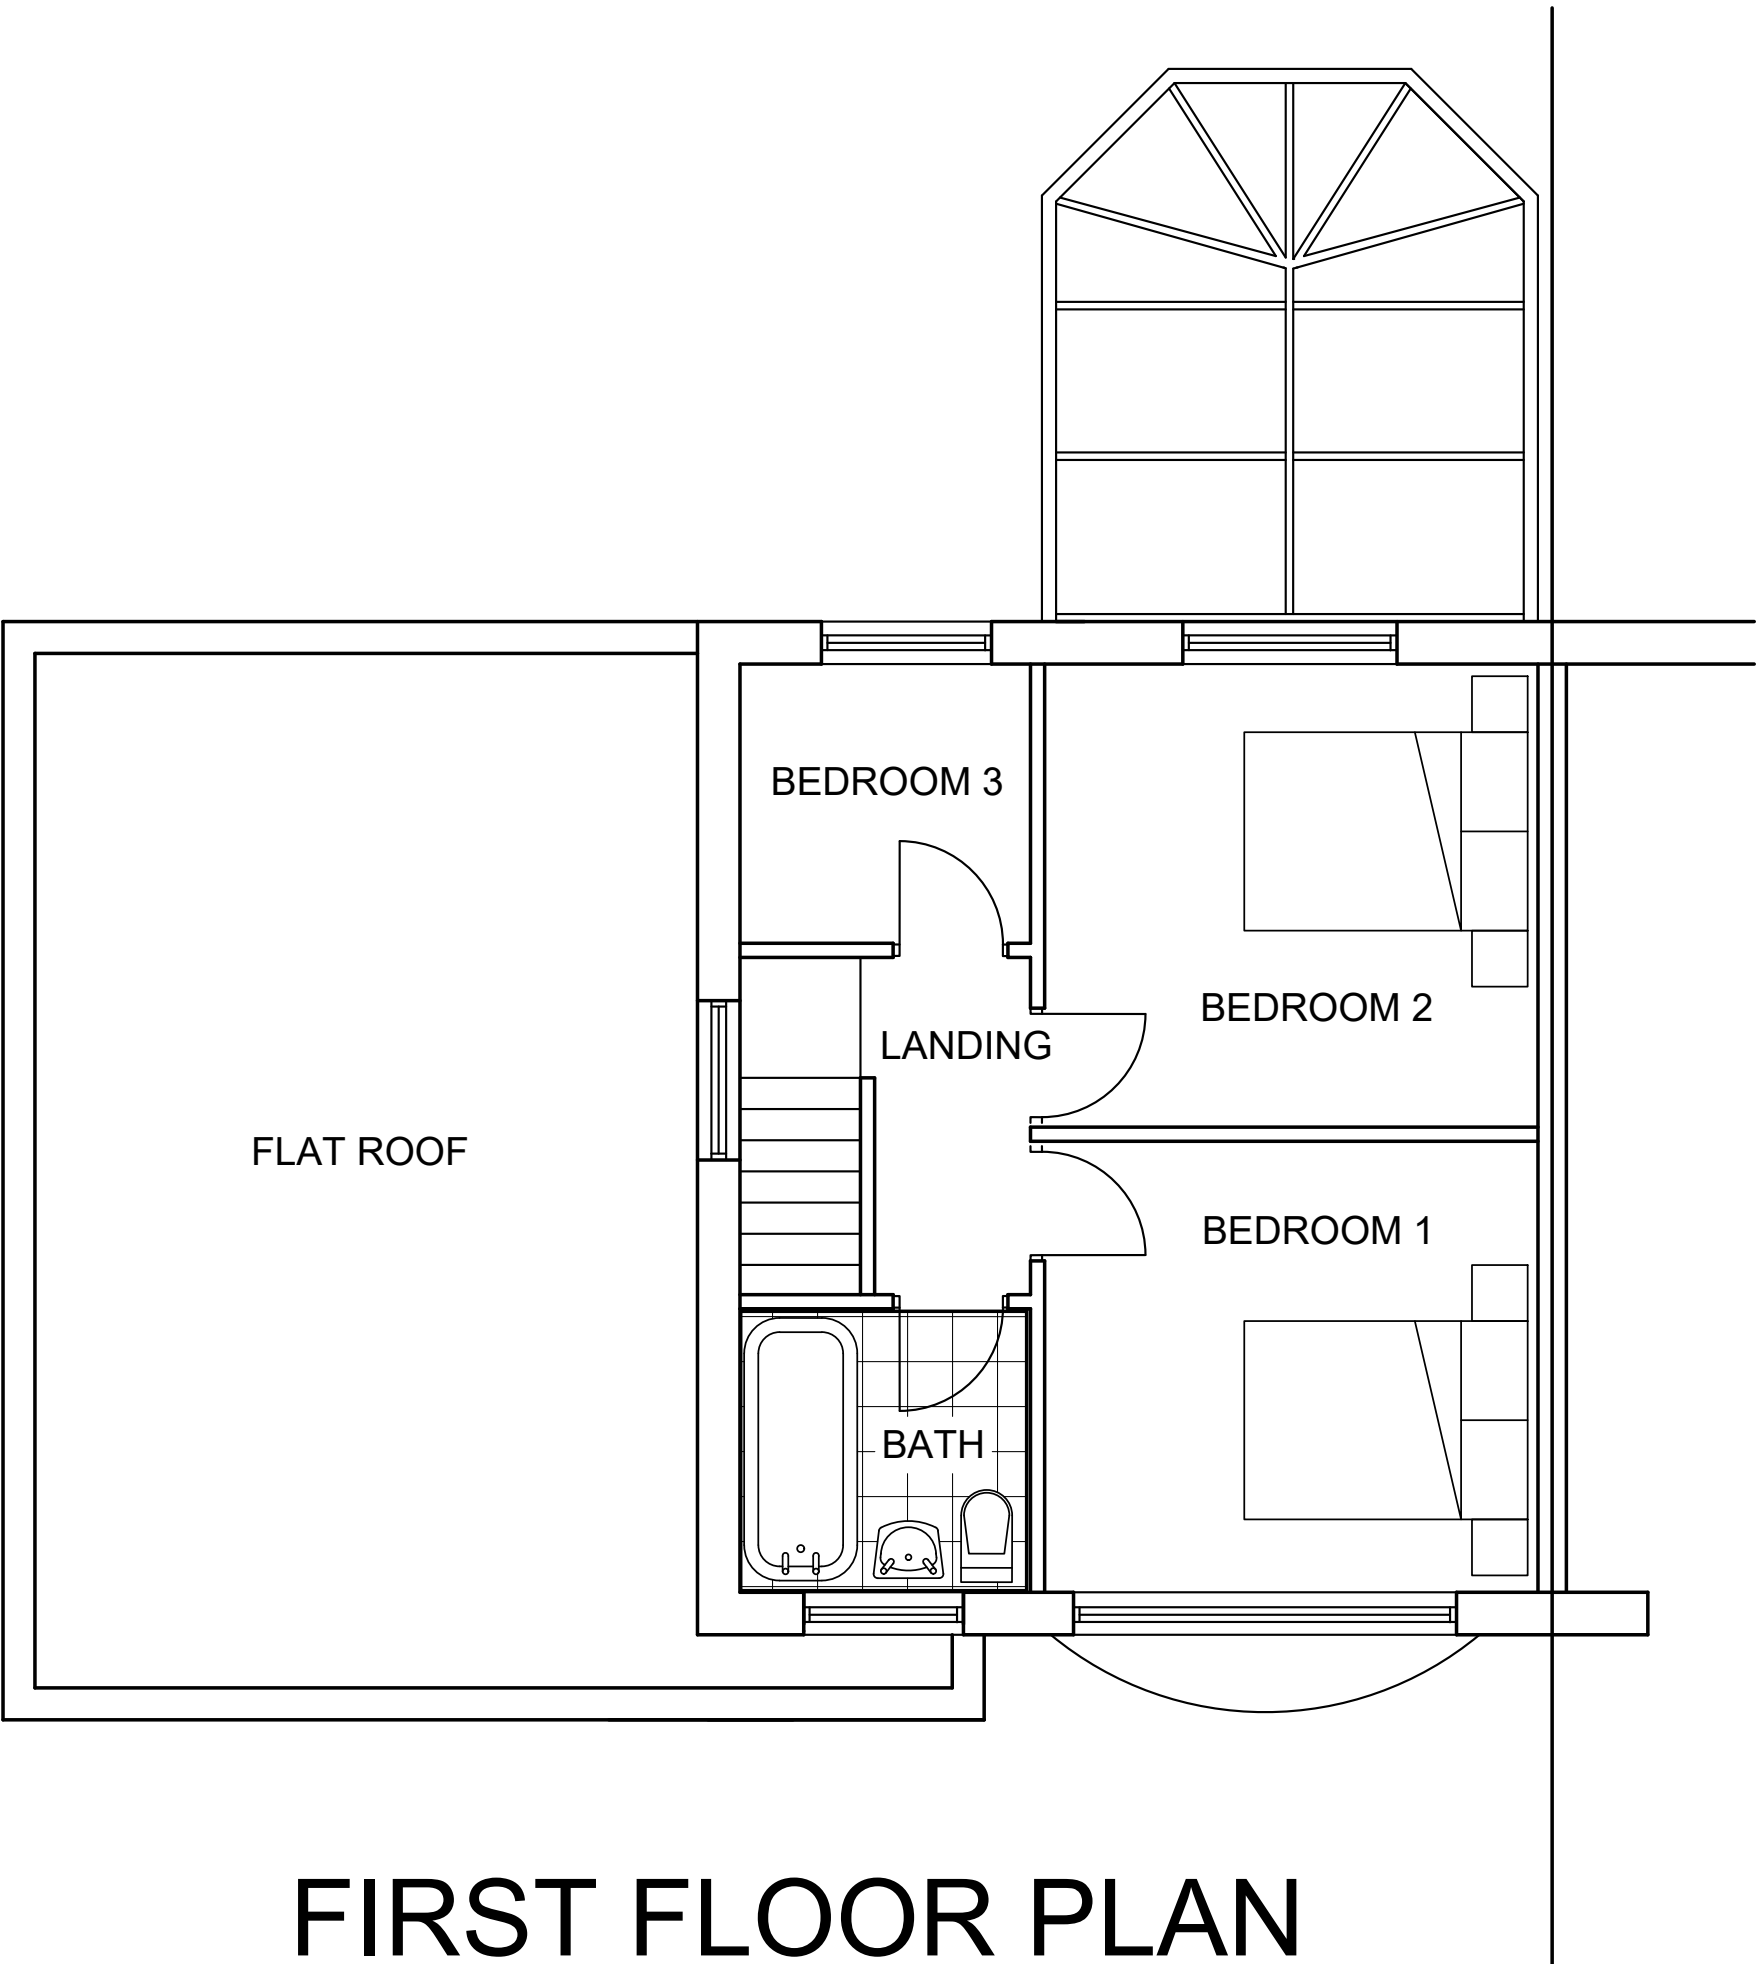

FIRST FLOOR PLAN

REV.	DATE	DETAILS
BM ARCHITECTURAL DESIGNS 128 GLOSSOP ROAD MARPLE BRIDGE STOCKPORT SK6 5EL email: benjamin.maguire10@gmail.com		
PROJECT	PROPOSED GARAGE CONVERSION AT 56 CHILTERN ROAD, RAMSBOTTOM, BURY BL0 9LF	
TITLE	EXISTING SITE PLAN AND PLANS	
CLIENT	MRS VIVIEN DUNN AND FAMILY	
SCALE	1:50 @A1	DATE: 09/ 2022 DRAWN: BM
STATUS	PLANNING	
DRAWING NO.	BM1022/CHIL/PL1	REV: