




SOUTH FACING ELEVATION AS PROPOSED
Scale 1:50



EAST FACING ELEVATION AS PROPOSED
Scale 1:50



NORTH FACING ELEVATION AS PROPOSED
Scale 1:50

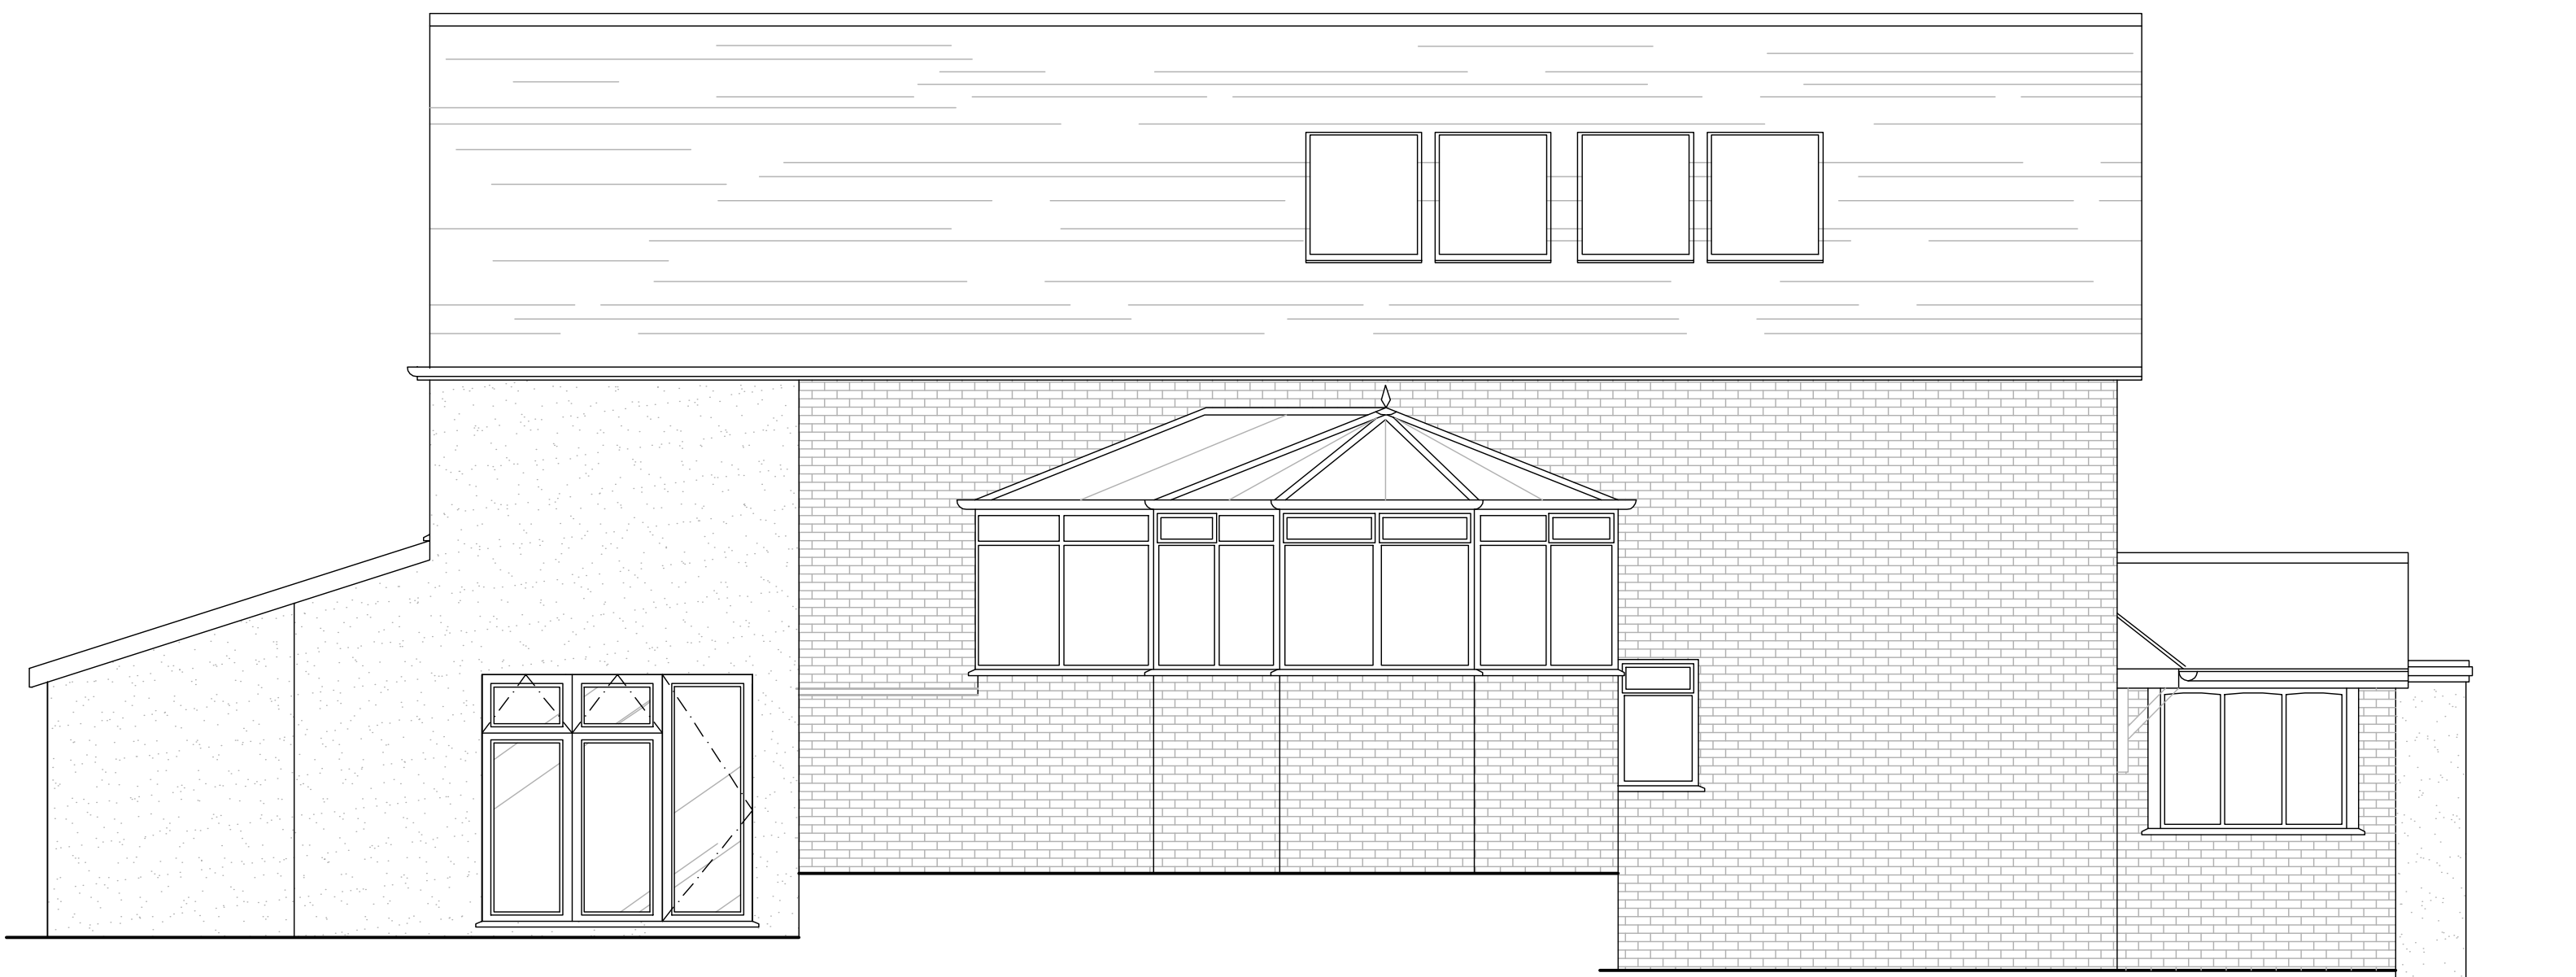

WEST FACING ELEVATION AS PROPOSED
Scale 1:50

All levels and dimensions must be checked on site by contractor prior to commencement of works. Any variations must be reported to JSA Design. All information herein is the copyright of JSA Design. Copying in full or in part is forbidden without the written permission from JSA Design.

SCALE 0 0.5 1.0 1.5 2.0 2.5 3.0 3.5 4.0 4.5 5.0
1:50

A 09.07.25 Roof pitch change to proposed front elevation extension (JPS)			
Client			
Mr & Mrs Crook			
Date	Mar 2022	Status	Proposed
Drawn	JPS	Checked	LAD
Scale	1:50	Size	A1
Rev.	A	Drawing No.	AC - 202
Drawing Title			
Proposed Elevations			
Project Title			
5 STONDELPH CLOSE ANSWORTH BL2 5SH			

