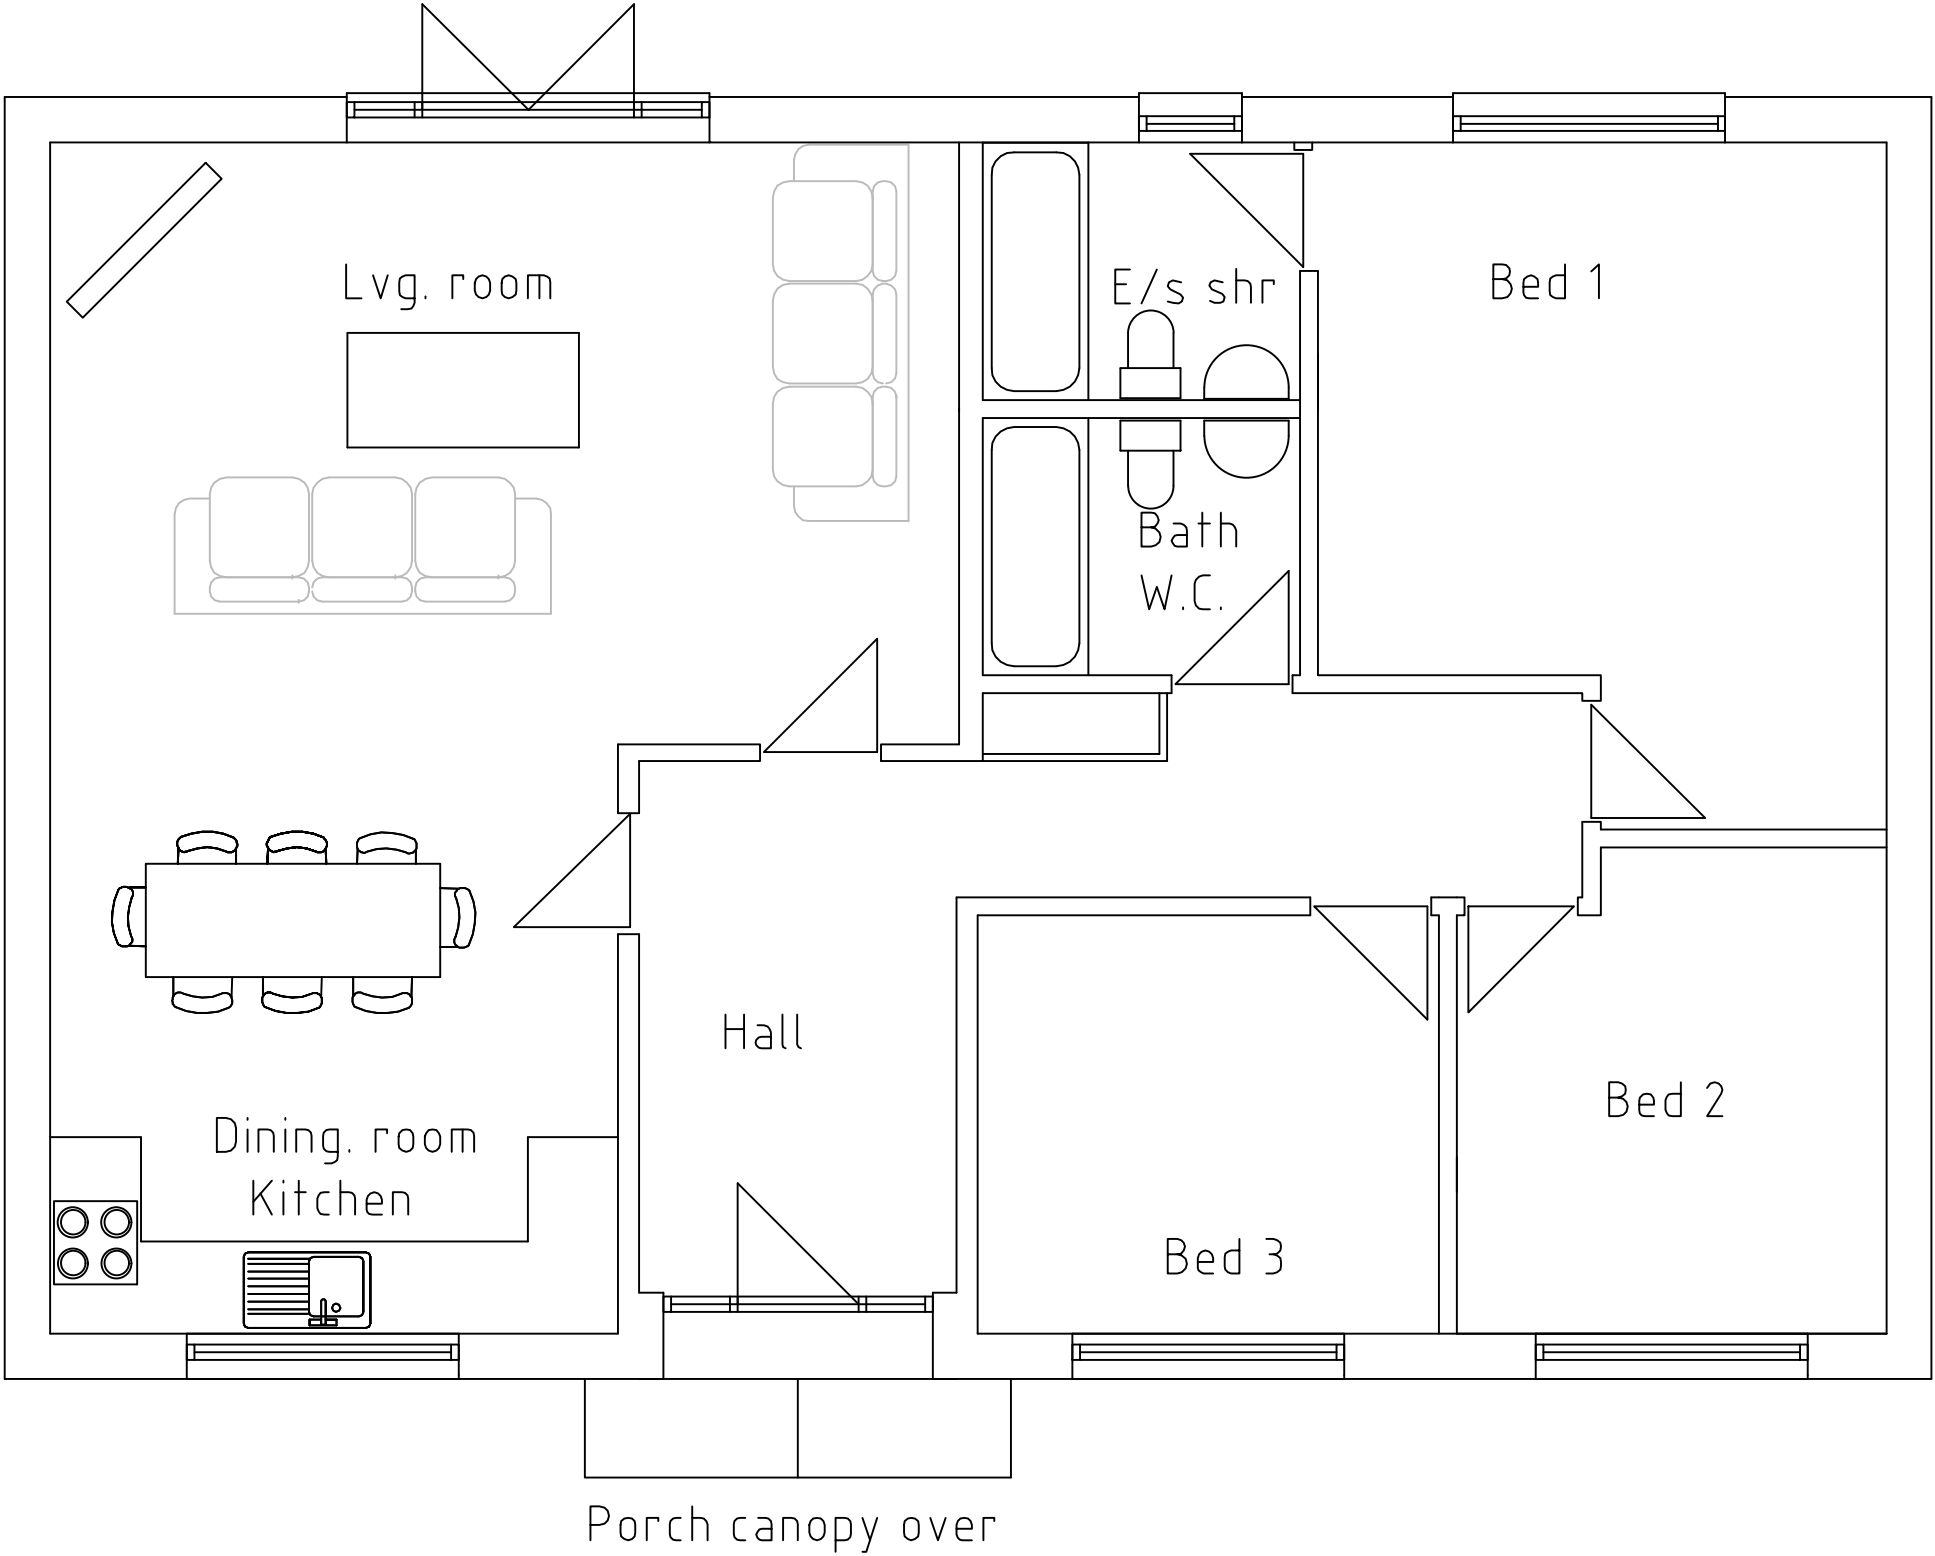
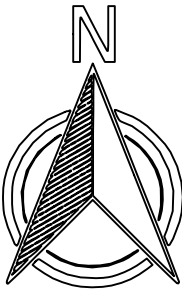


All levels and dimensions must be checked on site by contractor prior to commencement of works. Any variations must be reported to the client.

All information hereon is the copyright of the designer. Copying in full or in part is forbidden without the written permission from the designer.

Client	Mr Moghimi	Revision	b
Project	New dwelling at 13-14 Scholes Walk		
Title	Proposed Floor Plan	Drawing Number	835-02
Dwg Scale	MAHE Architecture		1:50 a3