


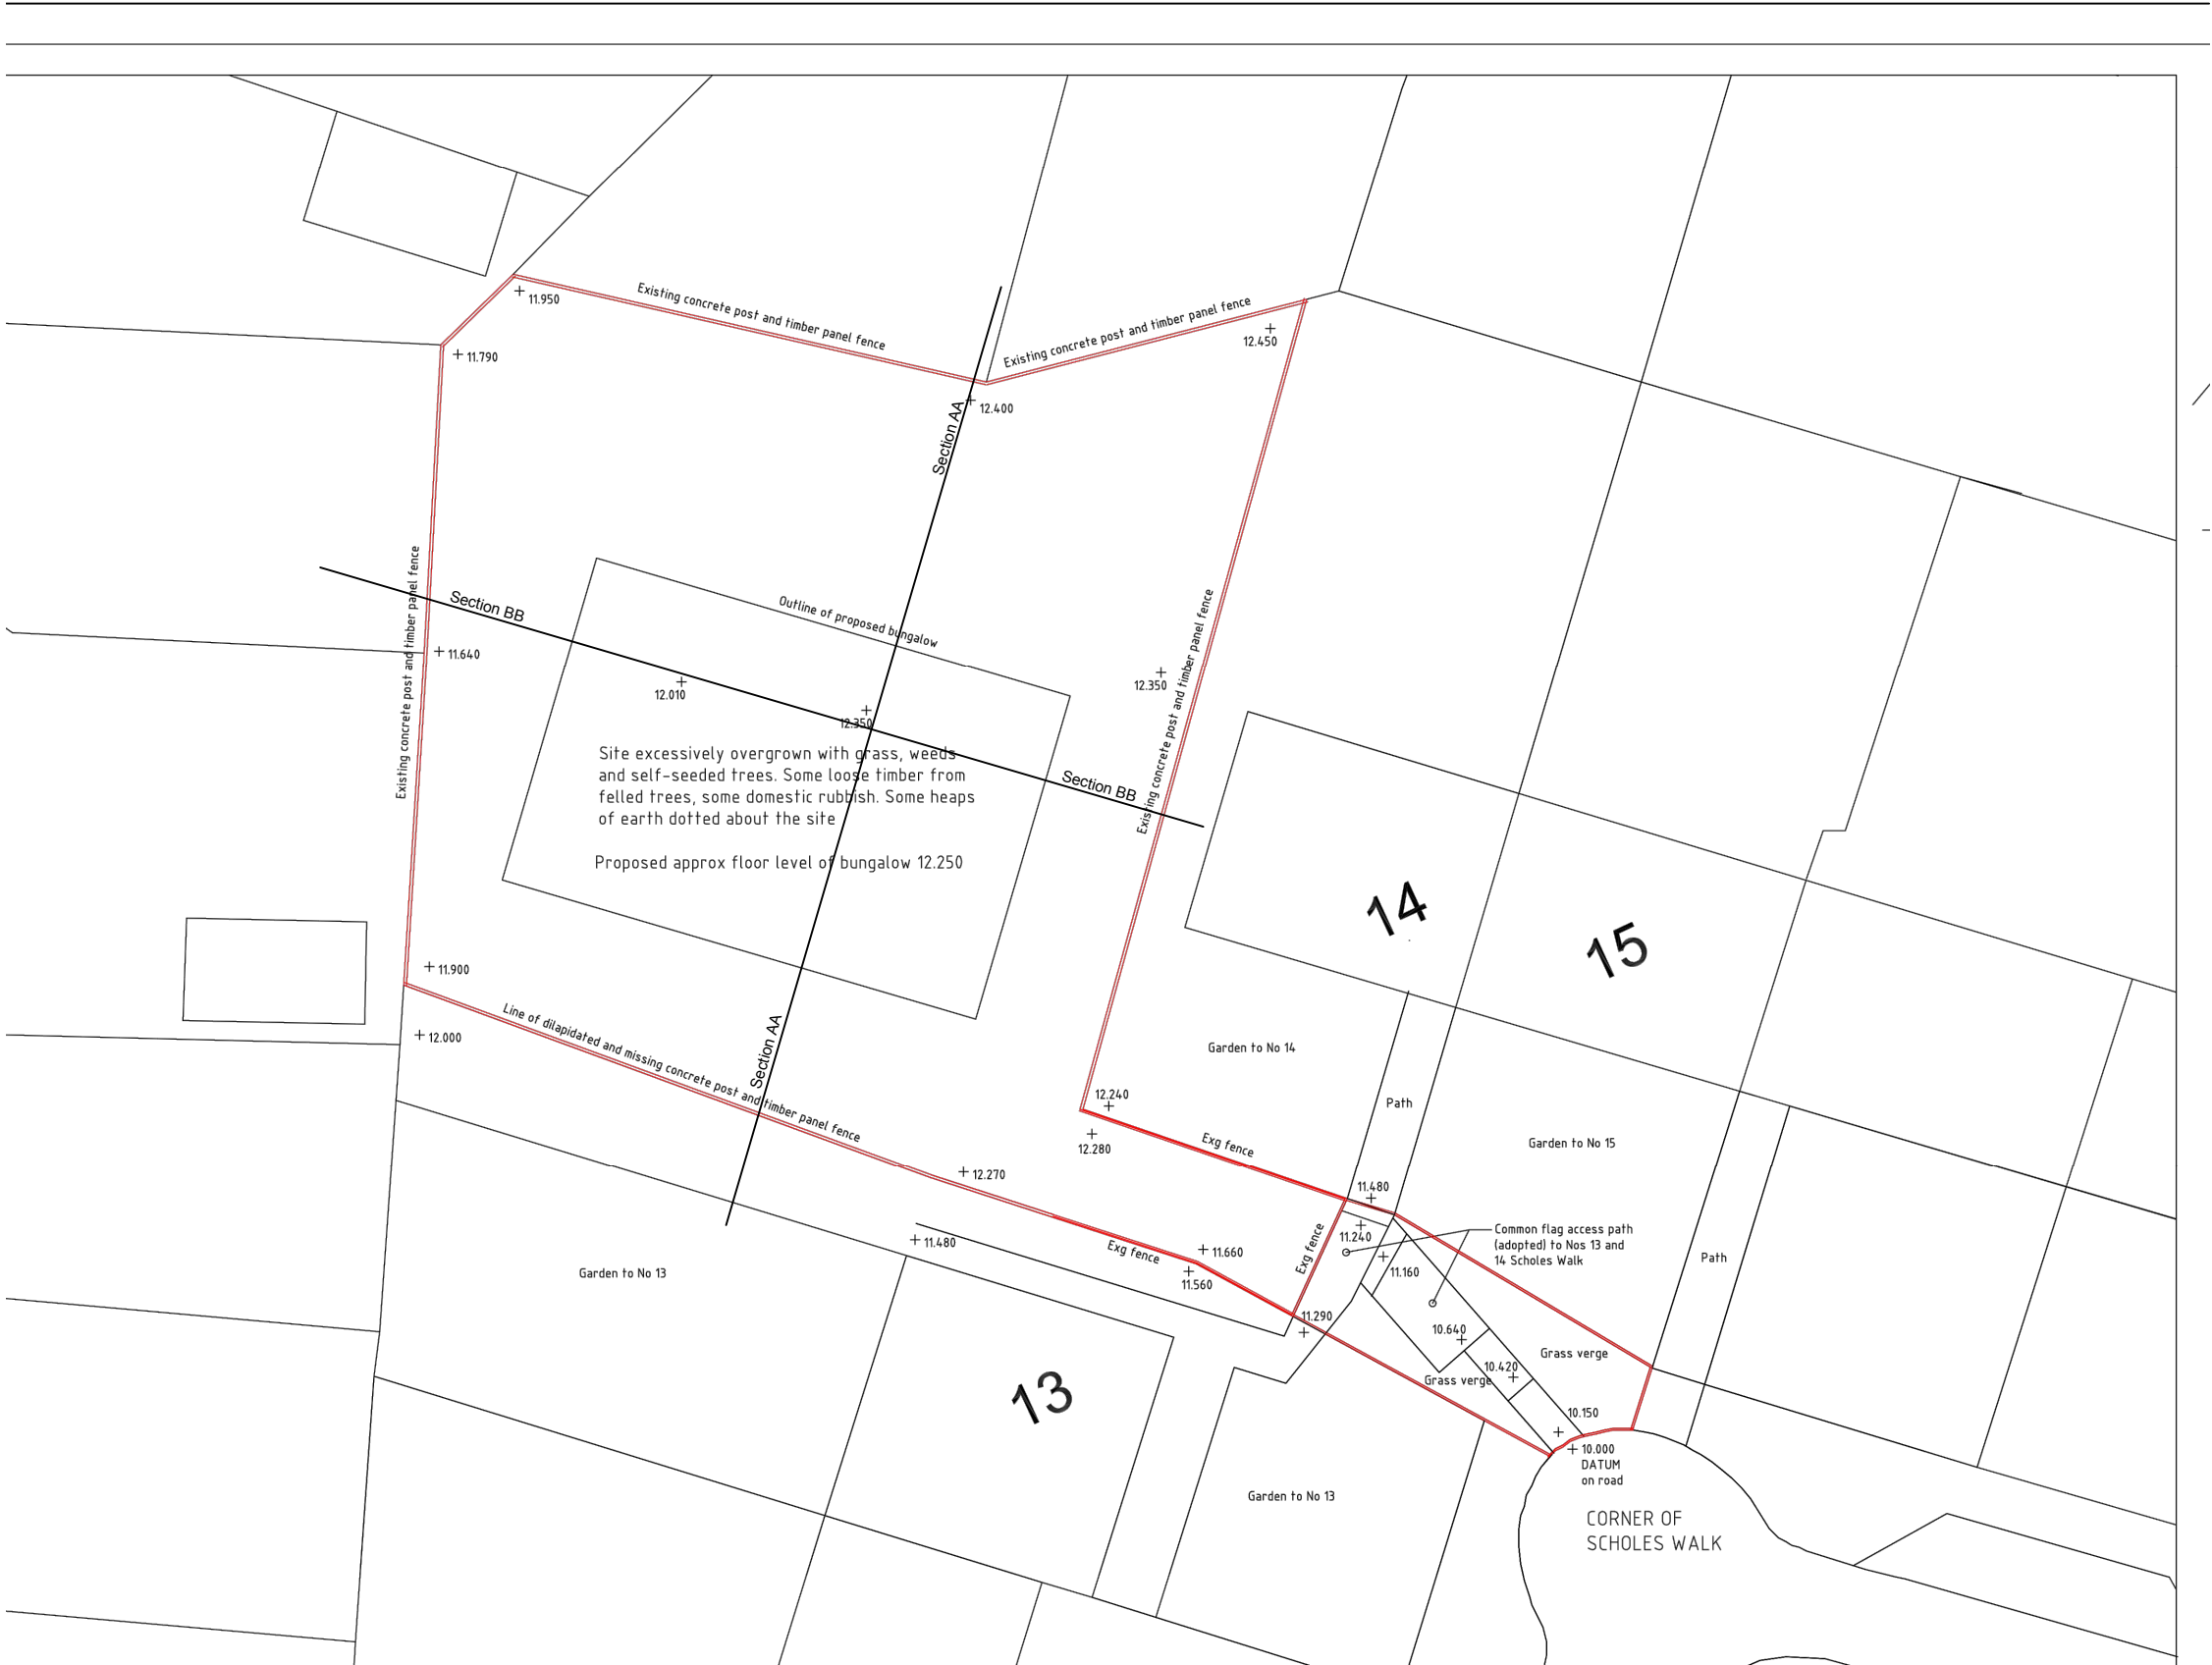

All information hereon in is the copyright of the designer  
Copying in full or in part is forbidden without the written  
permission from the designer.

|         |                                    |                |          |
|---------|------------------------------------|----------------|----------|
| Client  | Mr Moghimi                         | Revision       | b        |
| Project | New dwelling at 13-14 Scholes Walk | Drawing Number | 835-04   |
| Title   | Existing Site Plan                 |                |          |
|         |                                    | Drawn Scale    | 1:200 a3 |