




Location Plan (Scale - 1:1250)

0m 10 20 30 40 50 60m

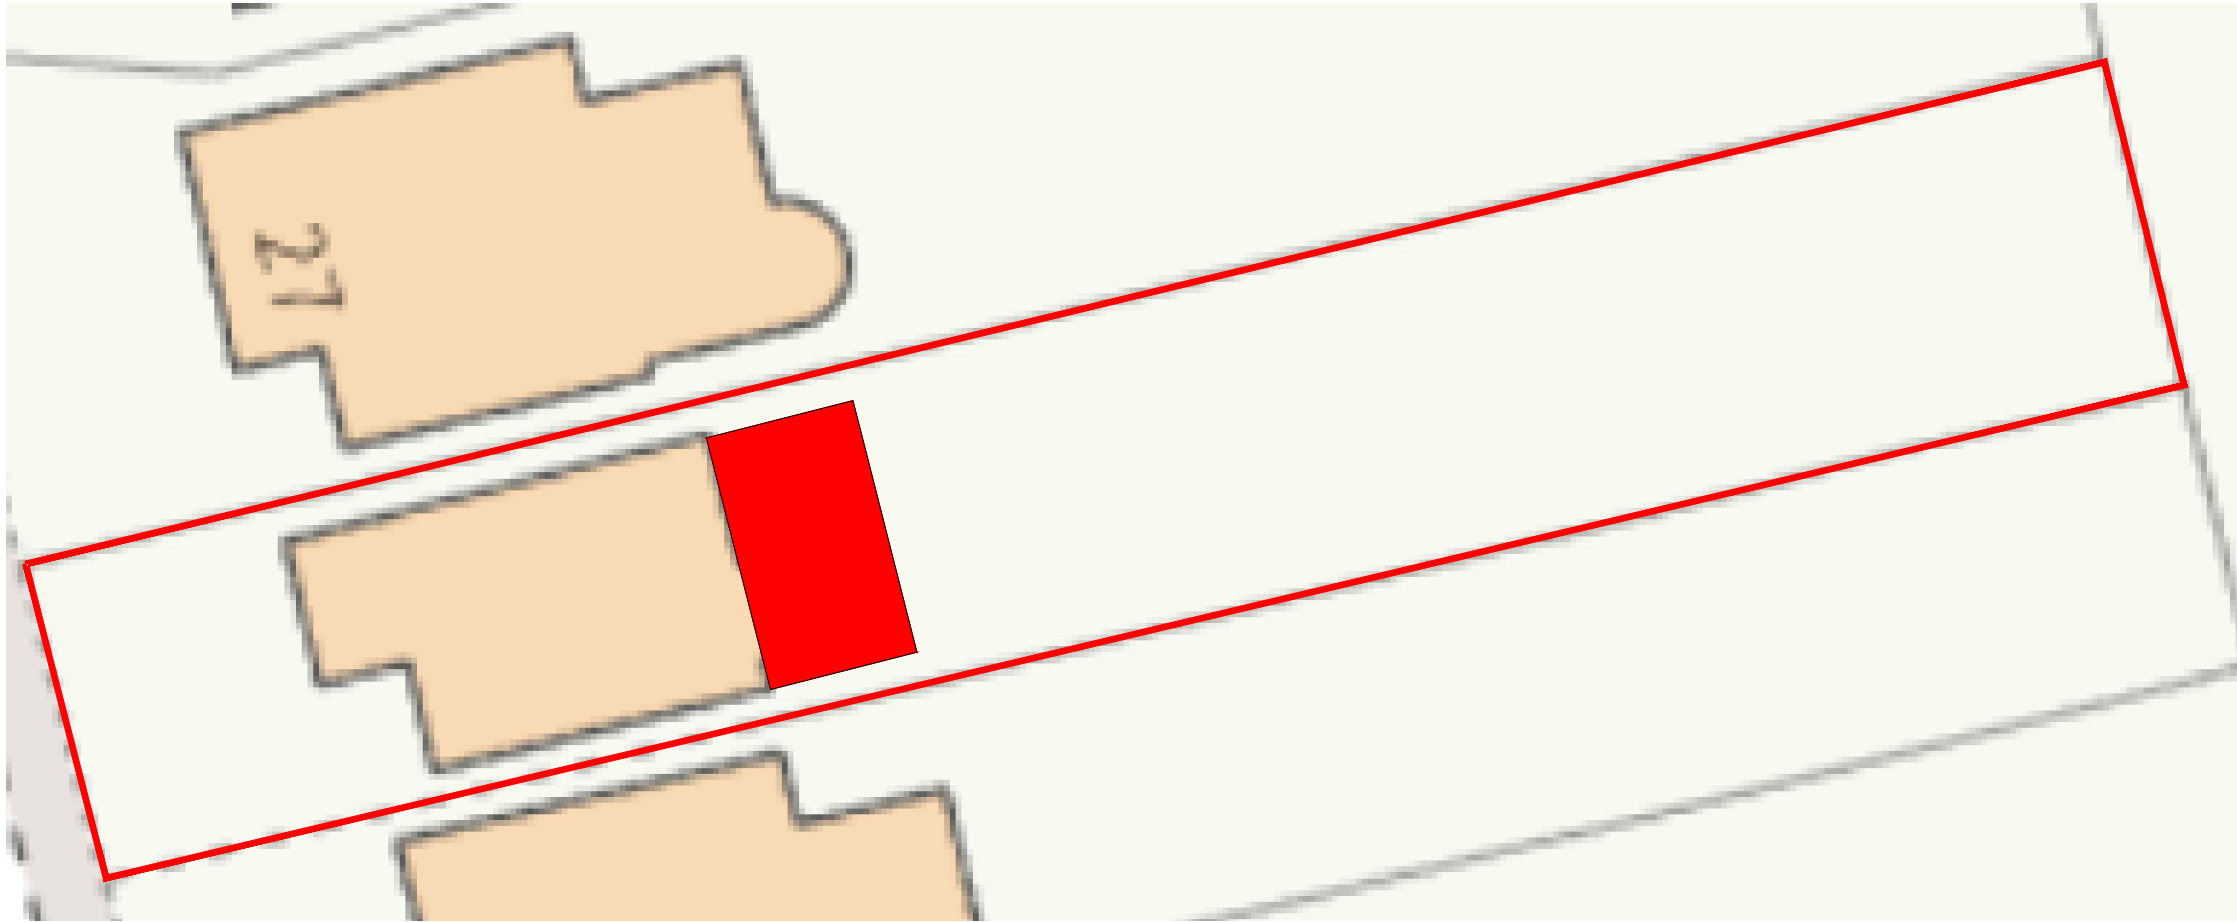

Site Plan (Scale - 1:200)

0m 2 4 6 8 10m

DO NOT SCALE FROM THIS DRAWING.
This drawing is to be read in conjunction with all related drawings. All dimensions must be checked and verified on site before commencing any work or material production. The originator should be notified immediately of any discrepancy.



Tel:07926826016
craig@ronsonbuildingdesign.co.uk

Rev	Date	Description
-----	------	-------------

Issued For : INFORMATION PURPOSES ONLY

Client
-

Project
25 Beryl Avenue

Scheme - Drawing Title
Location & Site Plan

-/	01	-	Date	18-06-2024
Project No.	Drawing No.	Revision	Scale	As Noted @ A3