


DO NOT SCALE FROM THIS DRAWING.
This drawing is to be read in conjunction with all related drawings. All dimensions must be checked and verified on site before commencing any work or material production. The originator should be notified immediately of any discrepancy.



Ronson
building design

Tel:07926826016
craig@ronsonbuildingdesign.co.uk

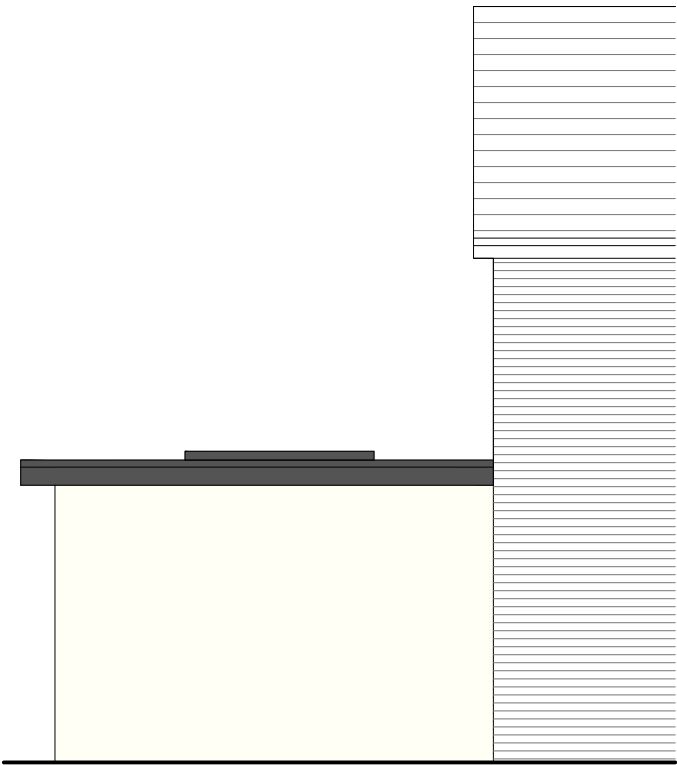


Side Elevation




Rear Elevation

Spec & details of external doors to client spec. Units to be "A rated".

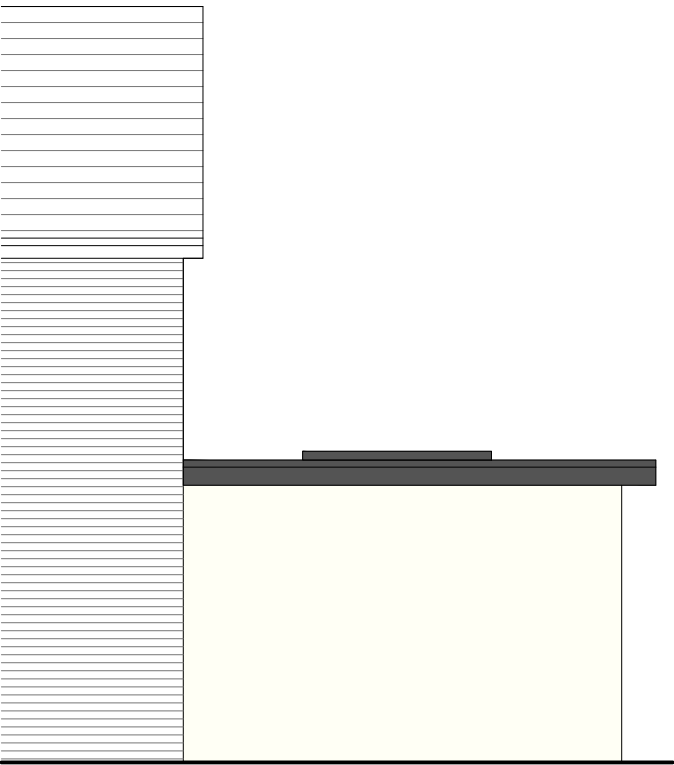

Side Elevation

 

Rev	Date	Description
Issued For : INFORMATION PURPOSES ONLY		
Client		
-		
Project		
25 Beryl Avenue		
Scheme - Drawing Title		
Proposed Elevations		
-/	04	Date 18-06-2024
Project No.	Drawing No.	Revision
		Scale 1:75 @A3