



STAGE 3a PLANNING APPLICATION DRAWINGS



- STAGE 0 · FEASIBILITY
- STAGE 1 · CONCEPT DESIGN
- STAGE 2 · DETAILED DESIGN
- STAGE 3 · PLANNING
- STAGE 4 · BUILDING CONTROL
- STAGE 5 · CONSTRUCTION


PROPOSED PLANNING DRAWINGS

PLANNING CONSENT IS OFTEN REQUIRED FOR MOST DEVELOPMENT WORKS INVOLVING CHANGES TO THE EXISTING STREETSCENE.

THESE DRAWINGS AIM TO PRESENT THE PROPOSAL SO THAT THE LOCAL AUTHORITY ARE ABLE TO PROVIDE FEEDBACK AND/OR CONSENT FOR THE PROPOSED WORKS



# LOCATION MAP

 

| Project no. | Drawing no. | Rev | Project Address                            | Date      | Scale @ A4 | SITE BOUNDARY AREA  | EXISTING FOOTPRINT |
|-------------|-------------|-----|--------------------------------------------|-----------|------------|---------------------|--------------------|
| 305         | 3           |     | SUR CHURCH, RADCLIFFE, MANCHESTER, M26 1JE | 10 MAY 22 | 1 : 1250   | 1050 m <sup>2</sup> | 350 m <sup>2</sup> |




EXISTING GENERAL ARRANGEMENT DRAWINGS (GA)

FLOOR PLANS, ELEVATIONS, AND SECTIONS



EXISTING SITE BLOCK PLAN

1 : 200

 

- PROPOSED RAILING**  
- 82 LINEAR METERS
- PROPOSED GATES**  
- 3NO SINGLE SWING (G1,G2,G3)  
- 1NO DOUBLE SWING (G4)
- SITE BOUNDARY**

**IKETECTURE**  
RIBA CHARTERED ARCHITECTS

Revision    Date    Description    Author

STAGE 3  
**PLANNING**

Client  
**MR A ADESANYA**

Project address  
**SUR CHURCH, RADCLIFFE,  
MANCHESTER, M26 1JE**

Date    **09 JUN 22**    Scale    **1 : 200**

THE CONTRACTOR IS RESPONSIBLE FOR CHECKING DIMENSIONS, TOLERANCES AND REFERENCES.


IKETECTURE TO BE NOTIFIED IN WRITING OF ANY DISCREPANCIES BEFORE PROCEEDING WITH THE WORKS ON SITE OR OFF-SITE FABRICATION.

DO NOT SCALE FROM DRAWINGS. FIGURED DIMENSIONS TO BE WORKED TO IN ALL CASES.

THIS IS A COPYRIGHT DRAWING, NOT TO BE COPIED OR REPRODUCED WITHOUT THE WRITTEN PERMISSION FROM IKETECTURE.


**EXISTING SITE  
BLOCK PLAN**

|             |             |      |
|-------------|-------------|------|
| Project no. | Drawing no. | Rev. |
| <b>305</b>  | <b>A.01</b> |      |

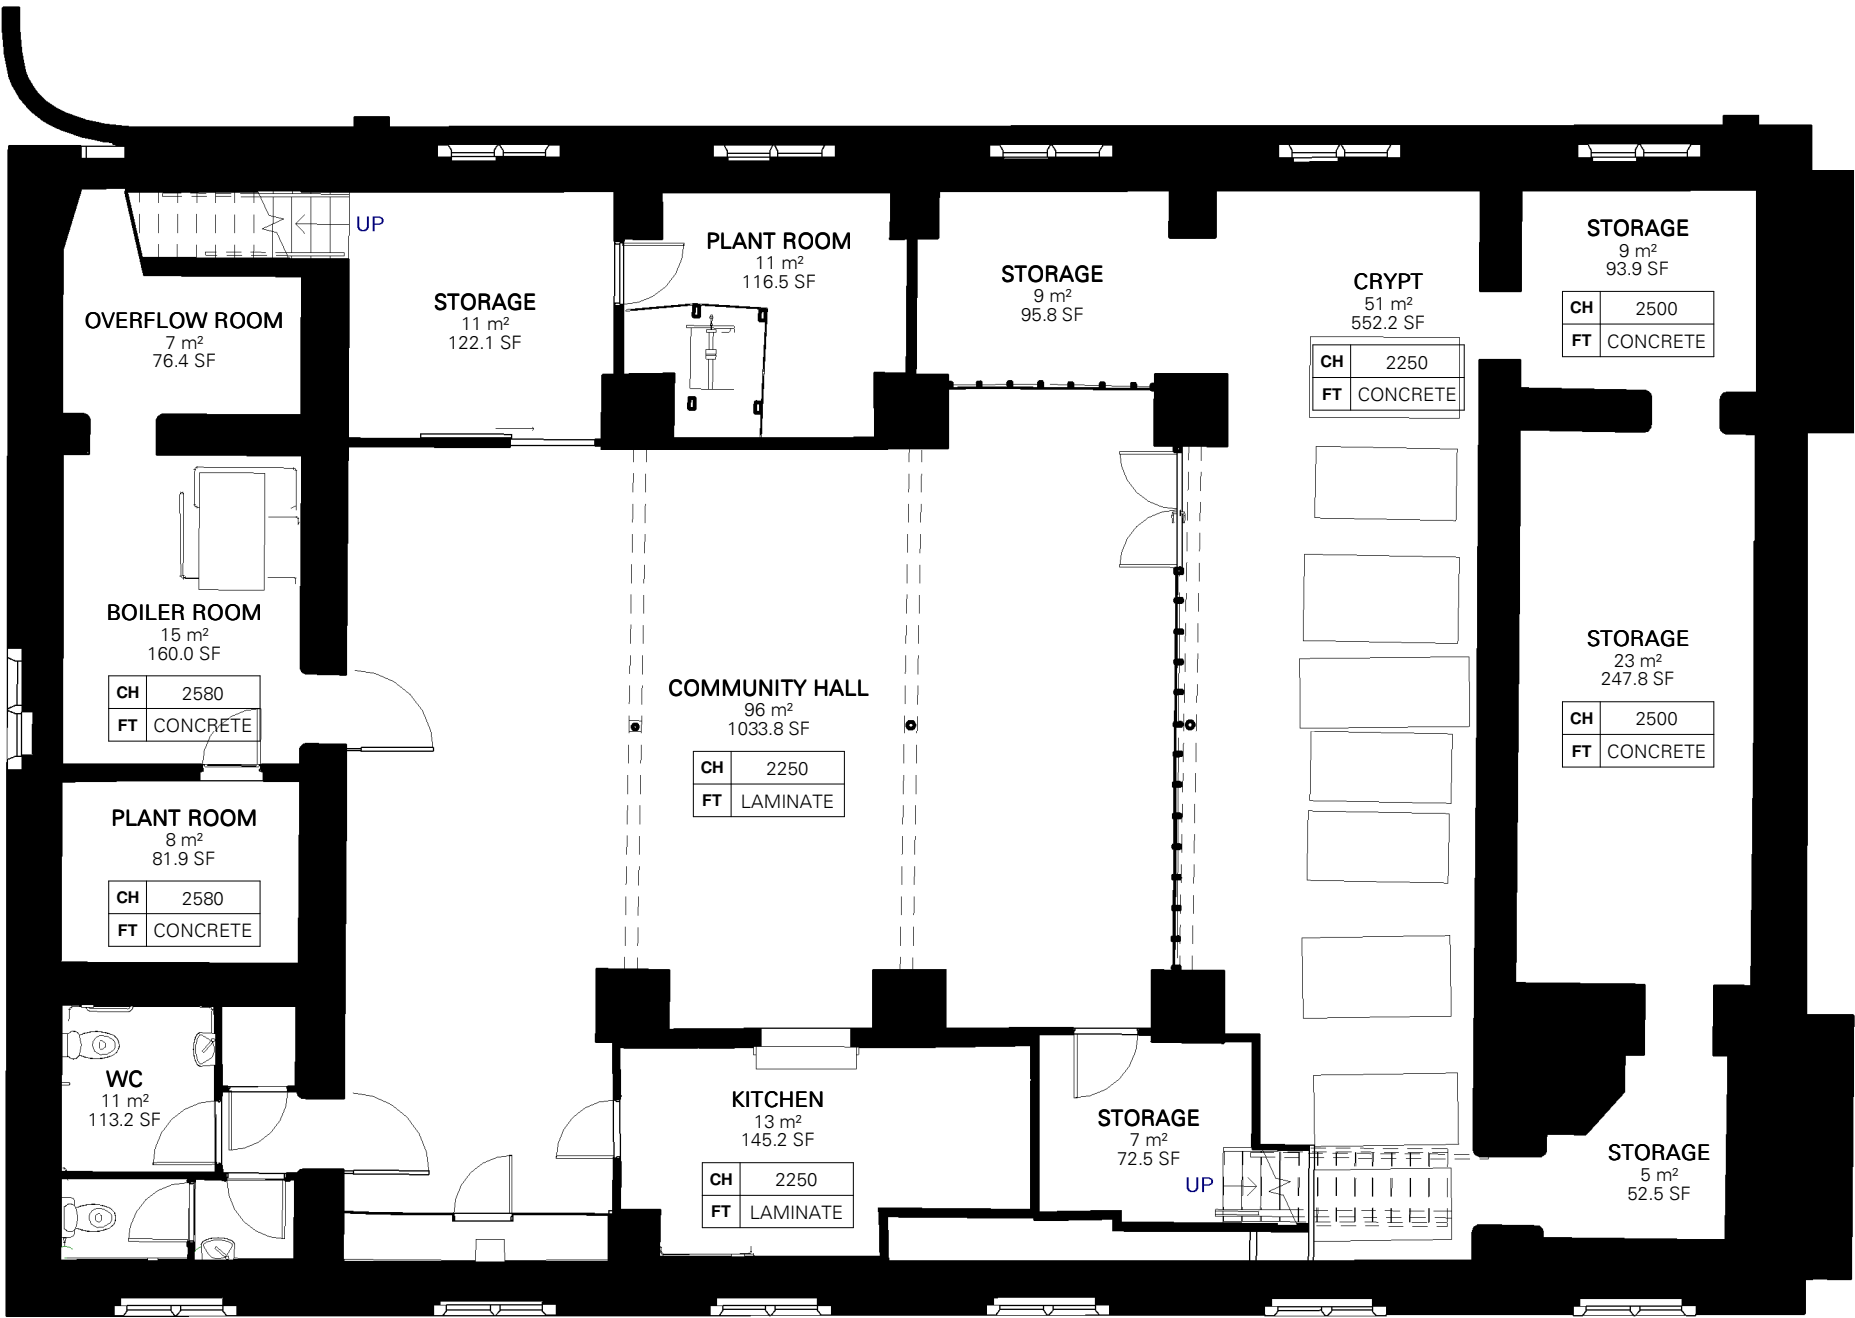

EXISTING GA BASEMENT FLOOR PLAN

1 : 100

 

IKETECTURE  
RIBA CHARTERED ARCHITECTS

Revision Date Description Author

STAGE 3  
PLANNING

Client

MR A ADESANYA

Project address

SUR CHURCH, RADCLIFFE,  
MANCHESTER, M26 1JE

Date 09 JUN 22 Scale 1 : 100

THE CONTRACTOR IS  
RESPONSIBLE FOR CHECKING  
DIMENSIONS, TOLERANCES AND  
REFERENCES.

IKETECTURE TO BE NOTIFIED IN  
WRITING OF ANY DISCREPANCIES  
BEFORE PROCEEDING WITH THE  
WORKS ON SITE OR OFF-SITE  
FABRICATION.


DO NOT SCALE FROM DRAWINGS.  
FIGURED DIMENSIONS TO BE  
WORKED TO IN ALL CASES.

THIS IS A COPYRIGHT DRAWING,  
NOT TO BE COPIED OR  
REPRODUCED WITHOUT THE  
WRITTEN PERMISSION FROM  
IKETECTURE.


EXISTING GA  
BASEMENT  
FLOOR PLAN

Project no. Drawing no. Rev.

305 A.02

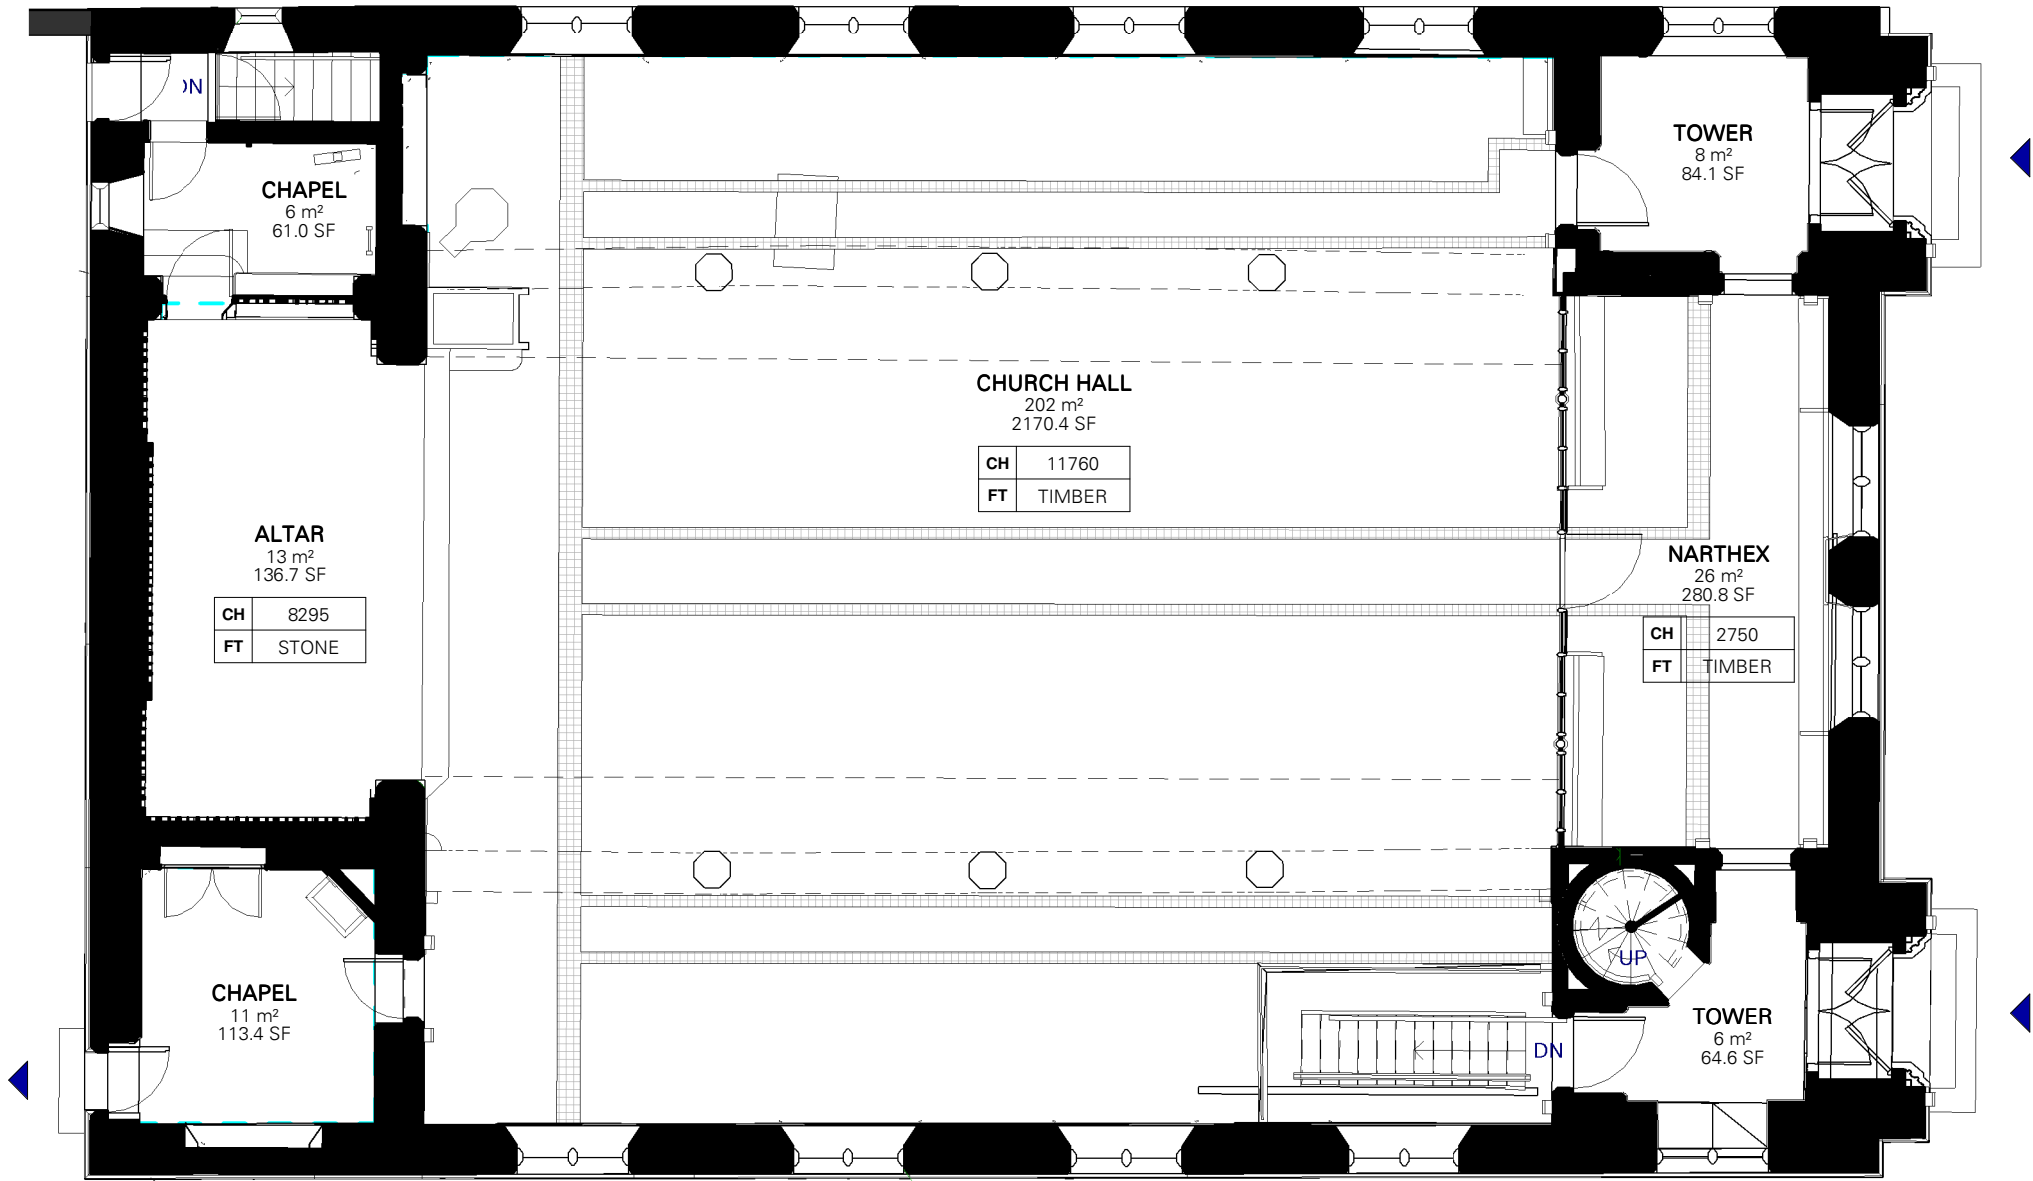

EXISTING GROUND FLOOR PLAN

 

**IKETECTURE**  
RIBA CHARTERED ARCHITECTS

| Revision | Date | Description | Author |
|----------|------|-------------|--------|
|----------|------|-------------|--------|

STAGE 0  
**FEASIBILITY**

Client  
**MR A ADESANYA**

Project address  
**SUR CHURCH, RADCLIFFE,  
MANCHESTER, M26 1JE**

Date **09 JUN 22** Scale **1 : 100**

THE CONTRACTOR IS RESPONSIBLE FOR CHECKING DIMENSIONS, TOLERANCES AND REFERENCES.


IKETECTURE TO BE NOTIFIED IN WRITING OF ANY DISCREPANCIES BEFORE PROCEEDING WITH THE WORKS ON SITE OR OFF-SITE FABRICATION.

DO NOT SCALE FROM DRAWINGS. FIGURED DIMENSIONS TO BE WORKED TO IN ALL CASES.


THIS IS A COPYRIGHT DRAWING, NOT TO BE COPIED OR REPRODUCED WITHOUT THE WRITTEN PERMISSION FROM IKETECTURE.

**EXISTING GA  
GROUND FLOOR  
PLAN**

| Project no. | Drawing no. | Rev. |
|-------------|-------------|------|
| <b>305</b>  | <b>A.03</b> |      |

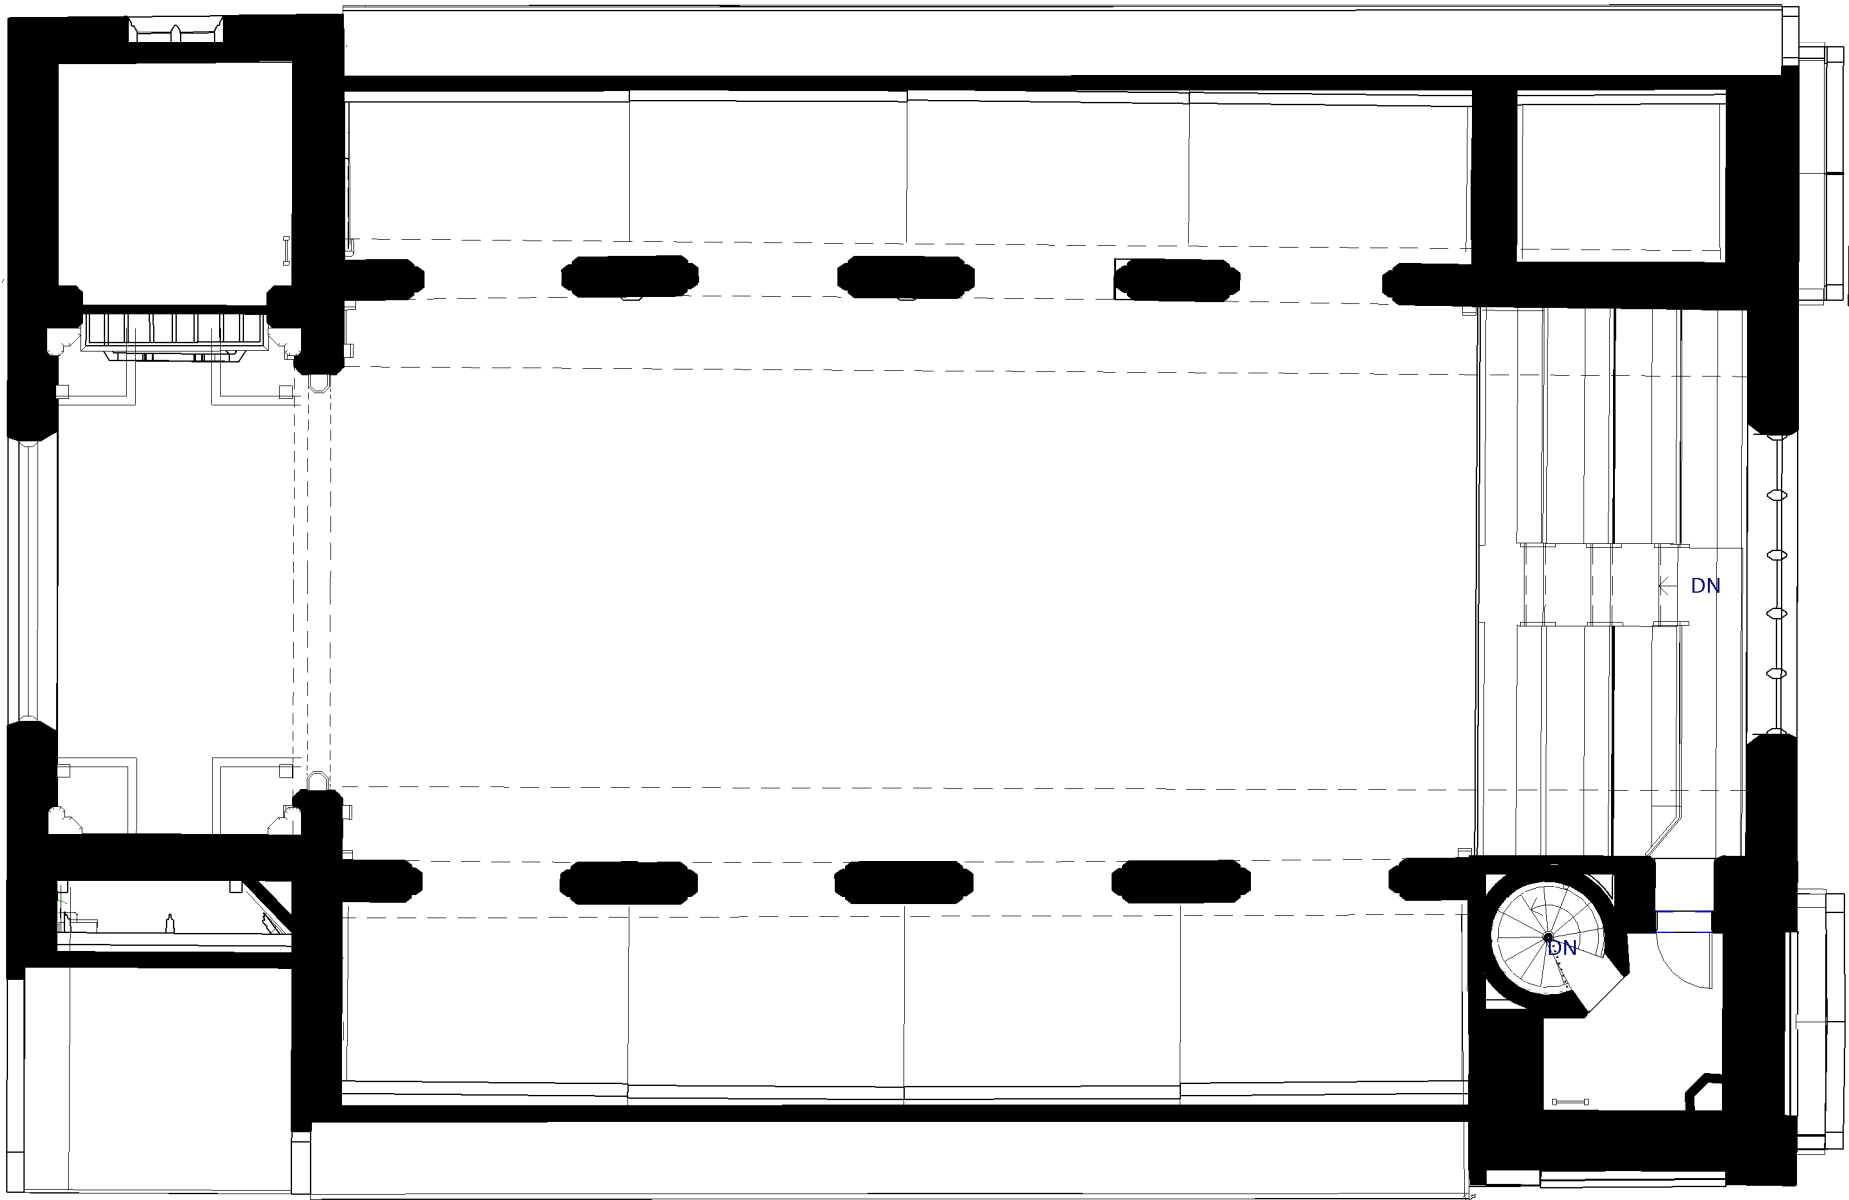

EXISTING MEZZANINE FLOOR PLAN

 

IKETECTURE  
RIBA CHARTERED ARCHITECTS

| Revision | Date | Description | Author |
|----------|------|-------------|--------|
|----------|------|-------------|--------|

STAGE 3  
PLANNING

Client  
MR A ADESANYA

Project address  
SUR CHURCH, RADCLIFFE,  
MANCHESTER, M26 1JE

Date 09 JUN 22 Scale 1 : 100

THE CONTRACTOR IS RESPONSIBLE FOR CHECKING DIMENSIONS, TOLERANCES AND REFERENCES.


IKETECTURE TO BE NOTIFIED IN WRITING OF ANY DISCREPANCIES BEFORE PROCEEDING WITH THE WORKS ON SITE OR OFF-SITE FABRICATION.

DO NOT SCALE FROM DRAWINGS. FIGURED DIMENSIONS TO BE WORKED TO IN ALL CASES.


THIS IS A COPYRIGHT DRAWING, NOT TO BE COPIED OR REPRODUCED WITHOUT THE WRITTEN PERMISSION FROM IKETECTURE.

EXISTING GA  
MEZZANINE  
FLOOR PLAN

| Project no. | Drawing no. | Rev. |
|-------------|-------------|------|
| 305         | A.04        |      |

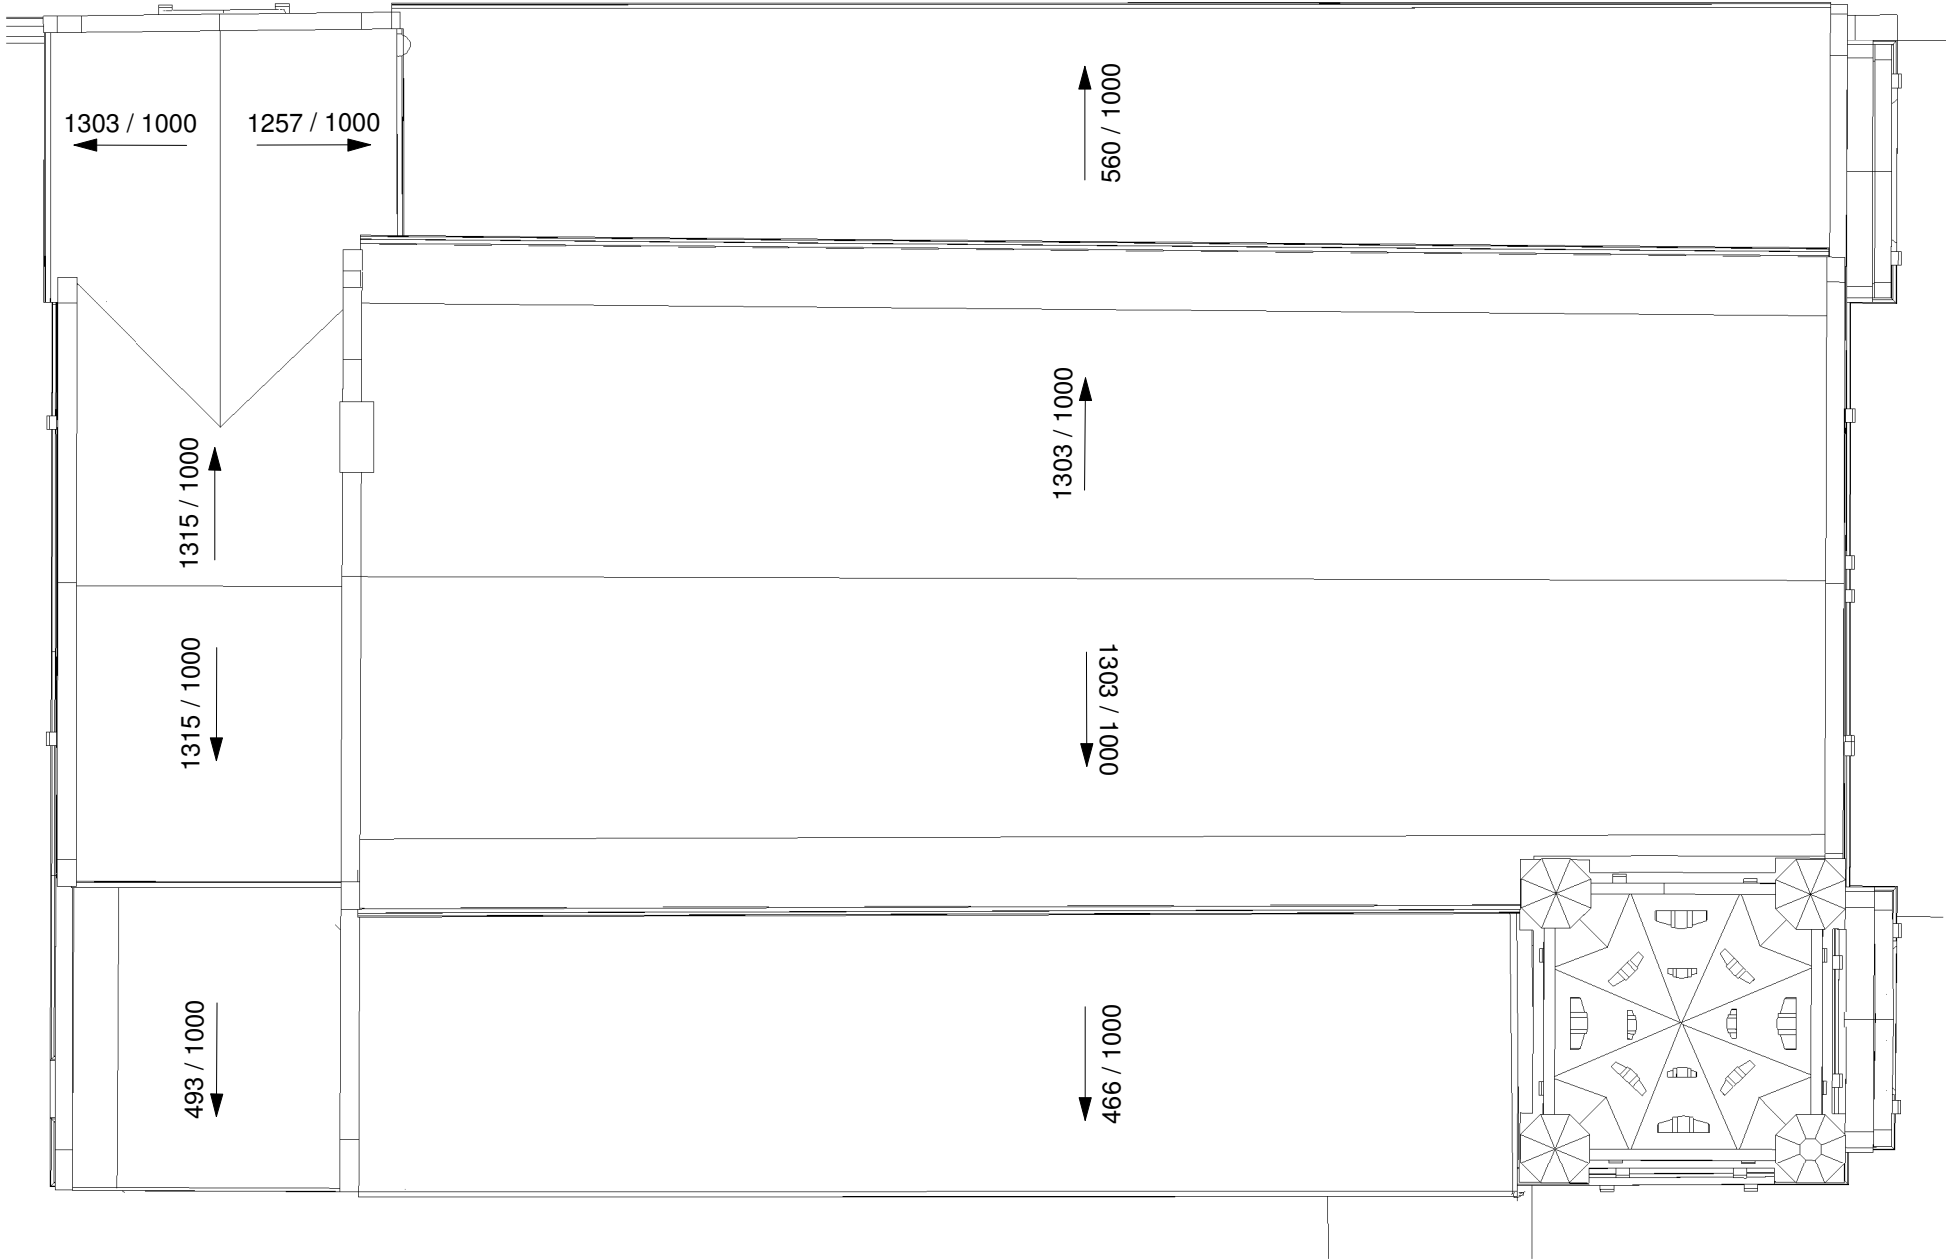

EXISTING SPIRE FLOOR PLAN

 

IKETECTURE  
RIBA CHARTERED ARCHITECTS

Revision    Date    Description    Author

STAGE 3  
PLANNING

Client  
MR A ADESANYA

Project address  
SUR CHURCH, RADCLIFFE,  
MANCHESTER, M26 1JE

Date    09 JUN 22    Scale    1 : 100

THE CONTRACTOR IS  
RESPONSIBLE FOR CHECKING  
DIMENSIONS, TOLERANCES AND  
REFERENCES.


IKETECTURE TO BE NOTIFIED IN  
WRITING OF ANY DISCREPANCIES  
BEFORE PROCEEDING WITH THE  
WORKS ON SITE OR OFF-SITE  
FABRICATION.

DO NOT SCALE FROM DRAWINGS.  
FIGURED DIMENSIONS TO BE  
WORKED TO IN ALL CASES.


THIS IS A COPYRIGHT DRAWING,  
NOT TO BE COPIED OR  
REPRODUCED WITHOUT THE  
WRITTEN PERMISSION FROM  
IKETECTURE.

EXISTING GA  
ROOF PLAN


|             |             |      |
|-------------|-------------|------|
| Project no. | Drawing no. | Rev. |
| 305         | A.05        |      |

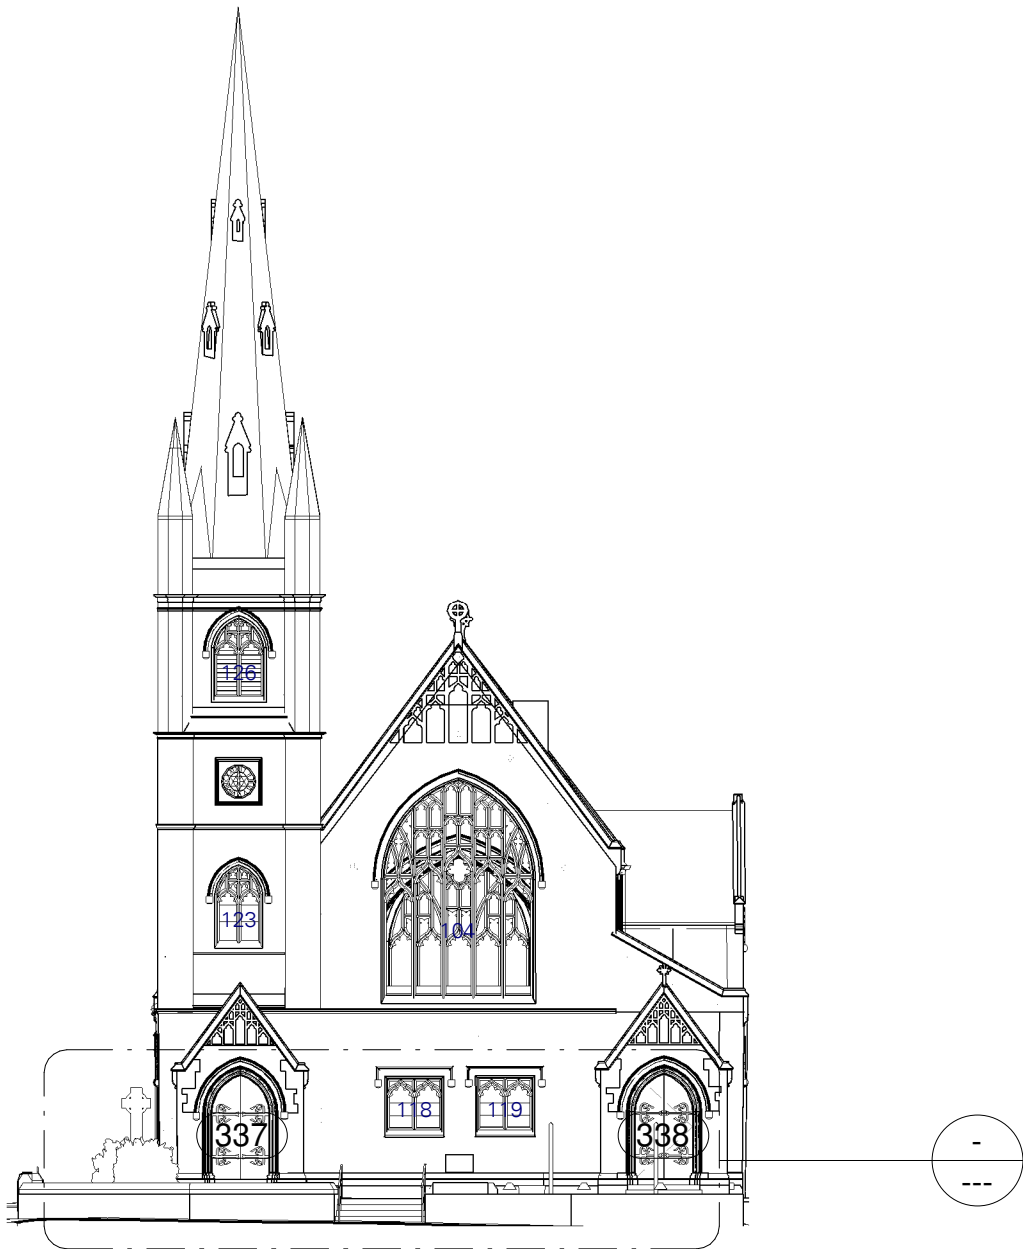

FRONT ELEVATION  
(FACING STAND LANE)

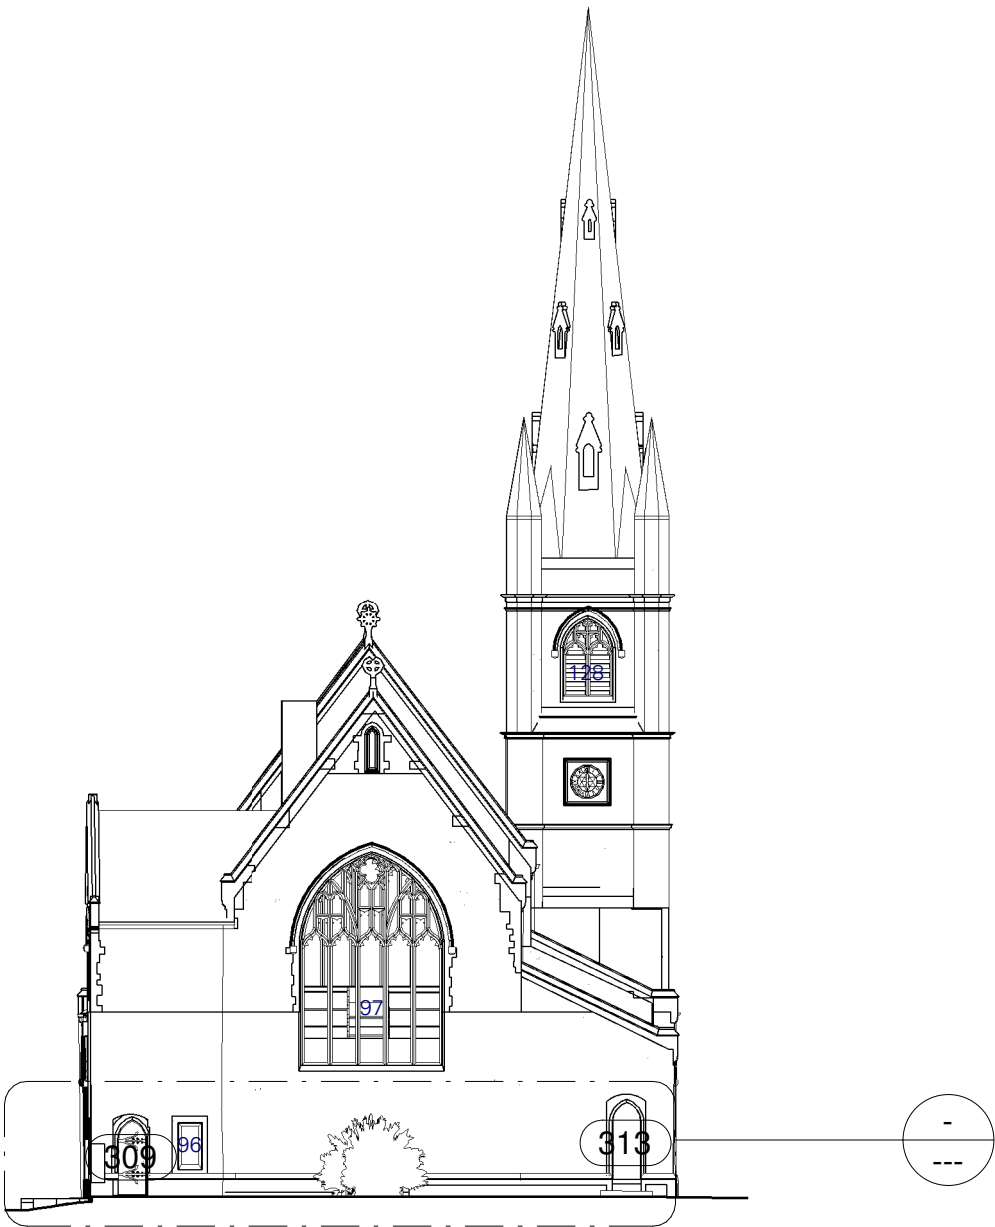

REAR ELEVATION  
(FACING CHAPELFIELD ROAD)

 

IKETECTURE  
RIBA CHARTERED ARCHITECTS

Revision Date Description Author

STAGE 0  
FEASIBILITY

Client  
MR A ADESANYA

Project address  
SUR CHURCH, RADCLIFFE,  
MANCHESTER, M26 1JE

Date 09 JUN 22 Scale 1 : 200

THE CONTRACTOR IS  
RESPONSIBLE FOR CHECKING  
DIMENSIONS, TOLERANCES AND  
REFERENCES.


IKETECTURE TO BE NOTIFIED IN  
WRITING OF ANY DISCREPANCIES  
BEFORE PROCEEDING WITH THE  
WORKS ON SITE OR OFF-SITE  
FABRICATION.

DO NOT SCALE FROM DRAWINGS.  
FIGURED DIMENSIONS TO BE  
WORKED TO IN ALL CASES.

THIS IS A COPYRIGHT DRAWING,  
NOT TO BE COPIED OR  
REPRODUCED WITHOUT THE  
WRITTEN PERMISSION FROM  
IKETECTURE.

EXISTING GA  
FRONT & REAR  
ELEVATIONS

| Project no. | Drawing no. | Rev. |
|-------------|-------------|------|
| 305         | A.06        |      |

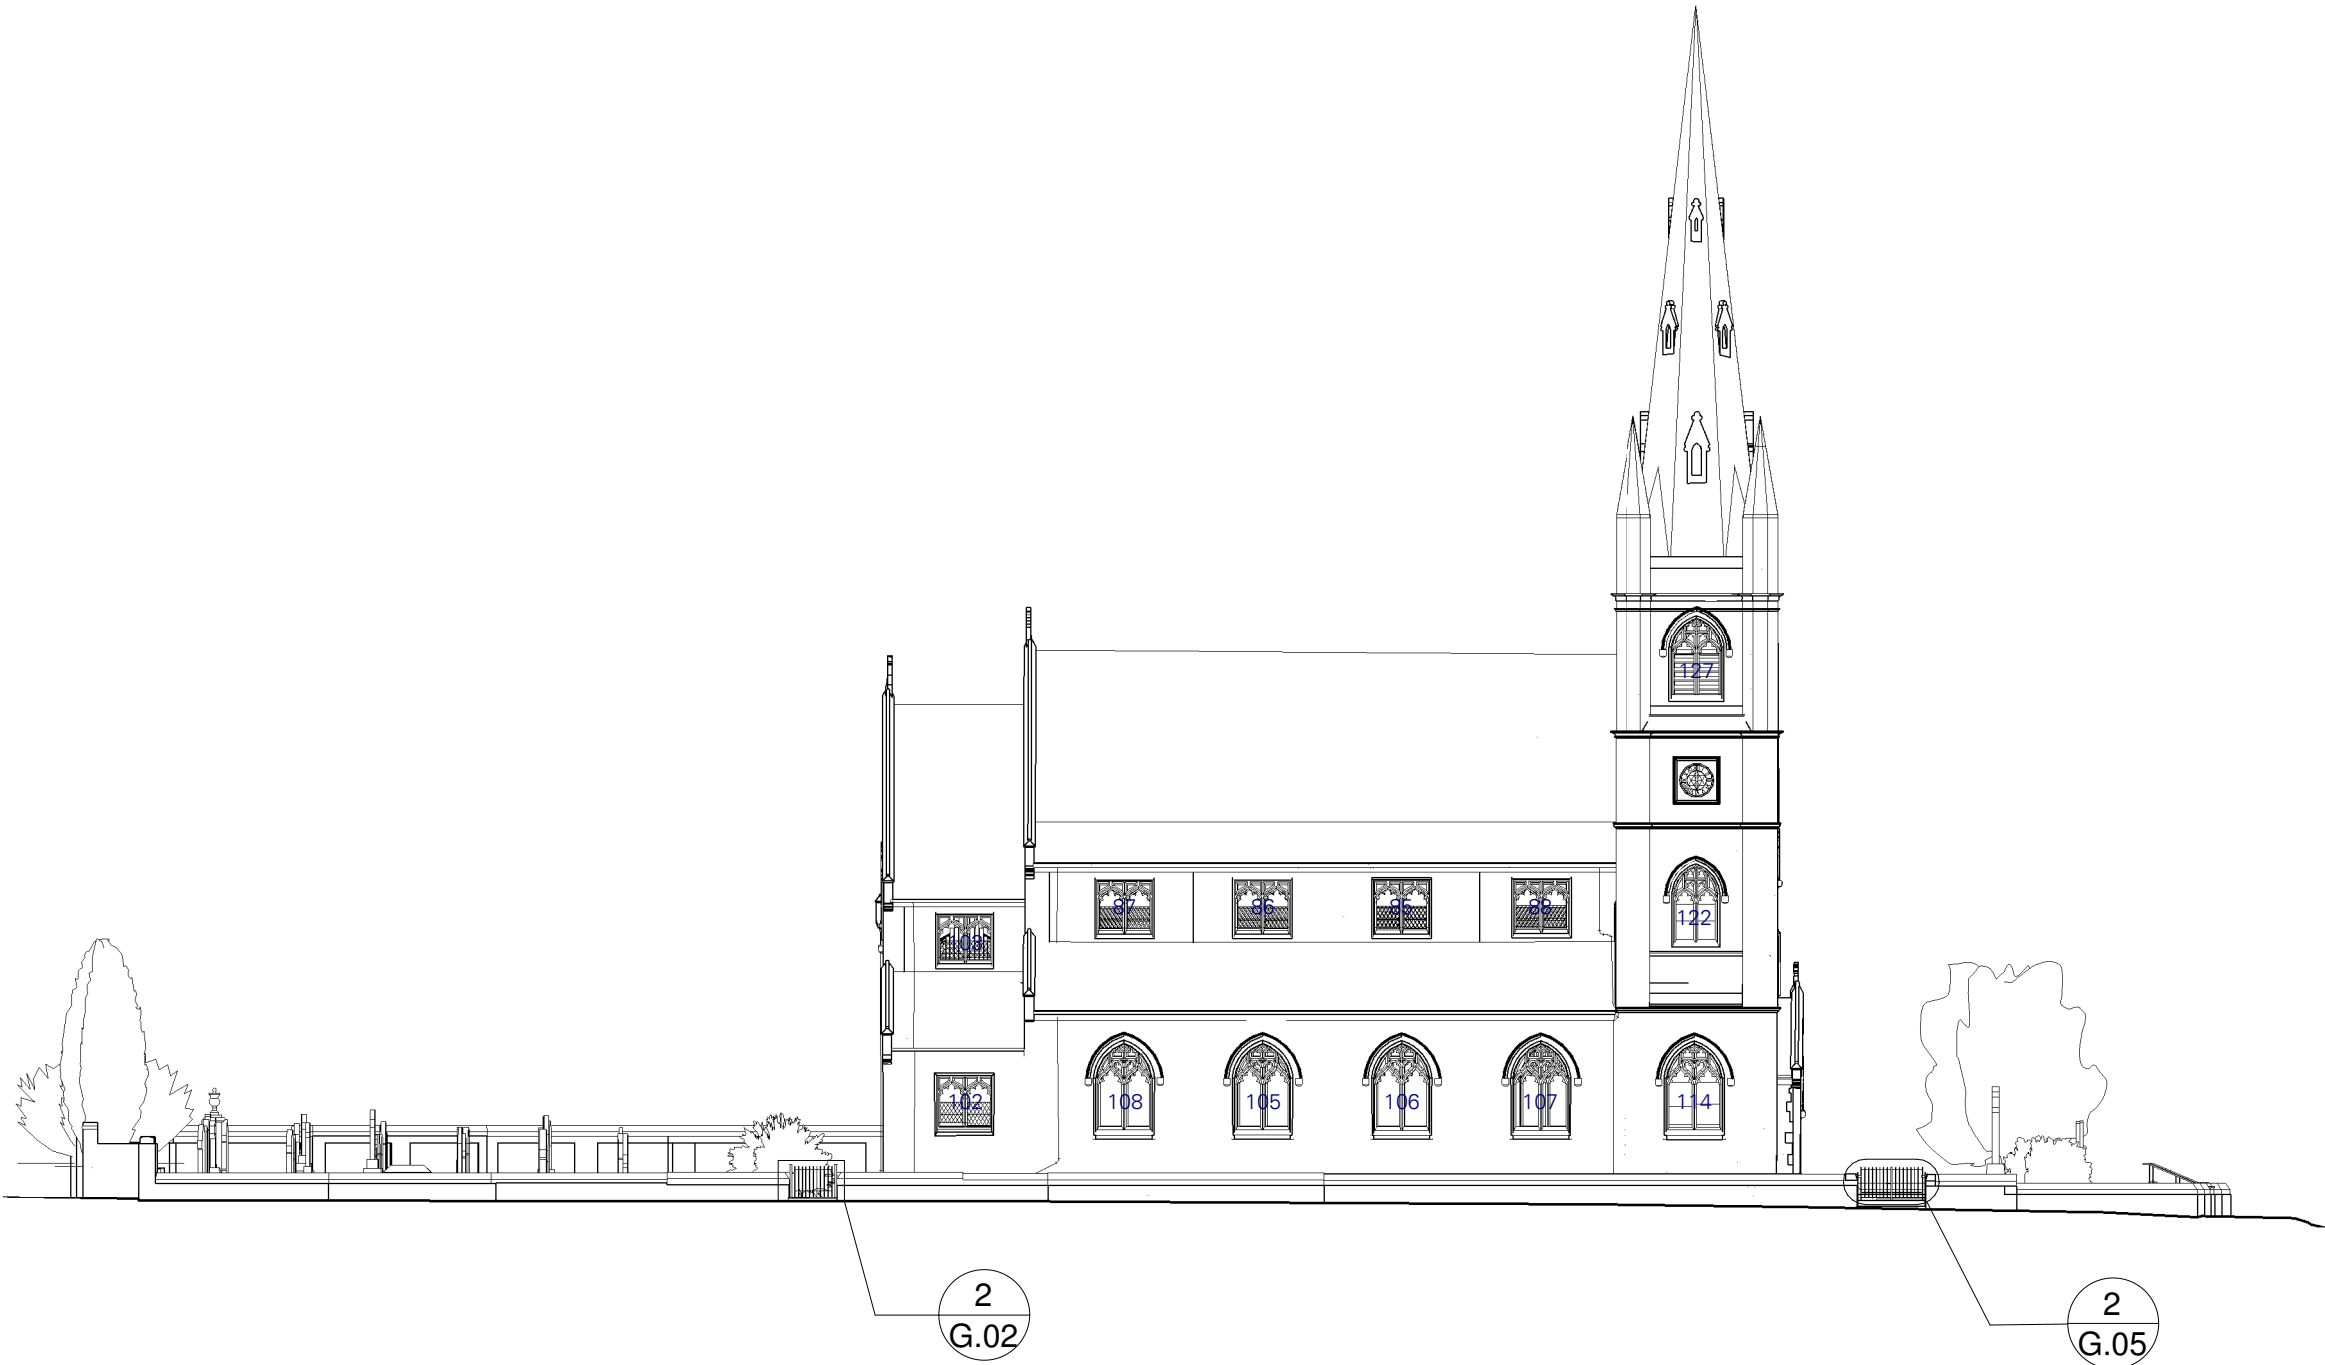

FLANK ELEVATION 01  
(FACING WALKER STREET)

IKETECTURE  
RIBA CHARTERED ARCHITECTS

| Revision | Date | Description | Author |
|----------|------|-------------|--------|
|----------|------|-------------|--------|

STAGE 0  
FEASIBILITY

Client  
MR A ADESANYA

Project address  
SUR CHURCH, RADCLIFFE,  
MANCHESTER, M26 1JE

Date 09 JUN 22 Scale 1 : 200

THE CONTRACTOR IS  
RESPONSIBLE FOR CHECKING  
DIMENSIONS, TOLERANCES AND  
REFERENCES.

IKETECTURE TO BE NOTIFIED IN  
WRITING OF ANY DISCREPANCIES  
BEFORE PROCEEDING WITH THE  
WORKS ON SITE OR OFF-SITE  
FABRICATION.

DO NOT SCALE FROM DRAWINGS.  
FIGURED DIMENSIONS TO BE  
WORKED TO IN ALL CASES.


THIS IS A COPYRIGHT DRAWING,  
NOT TO BE COPIED OR  
REPRODUCED WITHOUT THE  
WRITTEN PERMISSION FROM  
IKETECTURE.

EXISTING GA  
FLANK  
ELEVATION 01  
(WALKER  
STREET)

| Project no. | Drawing no. | Rev. |
|-------------|-------------|------|
| 305         | A.07        |      |



FLANK ELEVATION 02  
(FACING CHAPELFIELD ROAD)

 

IKETECTURE  
RIBA CHARTERED ARCHITECTS

Revision Date Description Author

STAGE 0  
FEASIBILITY

Client  
MR A ADESANYA

Project address  
SUR CHURCH, RADCLIFFE,  
MANCHESTER, M26 1JE

Date 09 JUN 22 Scale 1 : 200

THE CONTRACTOR IS  
RESPONSIBLE FOR CHECKING  
DIMENSIONS, TOLERANCES AND  
REFERENCES.


IKETECTURE TO BE NOTIFIED IN  
WRITING OF ANY DISCREPANCIES  
BEFORE PROCEEDING WITH THE  
WORKS ON SITE OR OFF-SITE  
FABRICATION.

DO NOT SCALE FROM DRAWINGS.  
FIGURED DIMENSIONS TO BE  
WORKED TO IN ALL CASES.

THIS IS A COPYRIGHT DRAWING,  
NOT TO BE COPIED OR  
REPRODUCED WITHOUT THE  
WRITTEN PERMISSION FROM  
IKETECTURE.

EXISTING GA  
FLANK  
ELEVATION 02

| Project no. | Drawing no. | Rev. |
|-------------|-------------|------|
| 305         | A.08        |      |

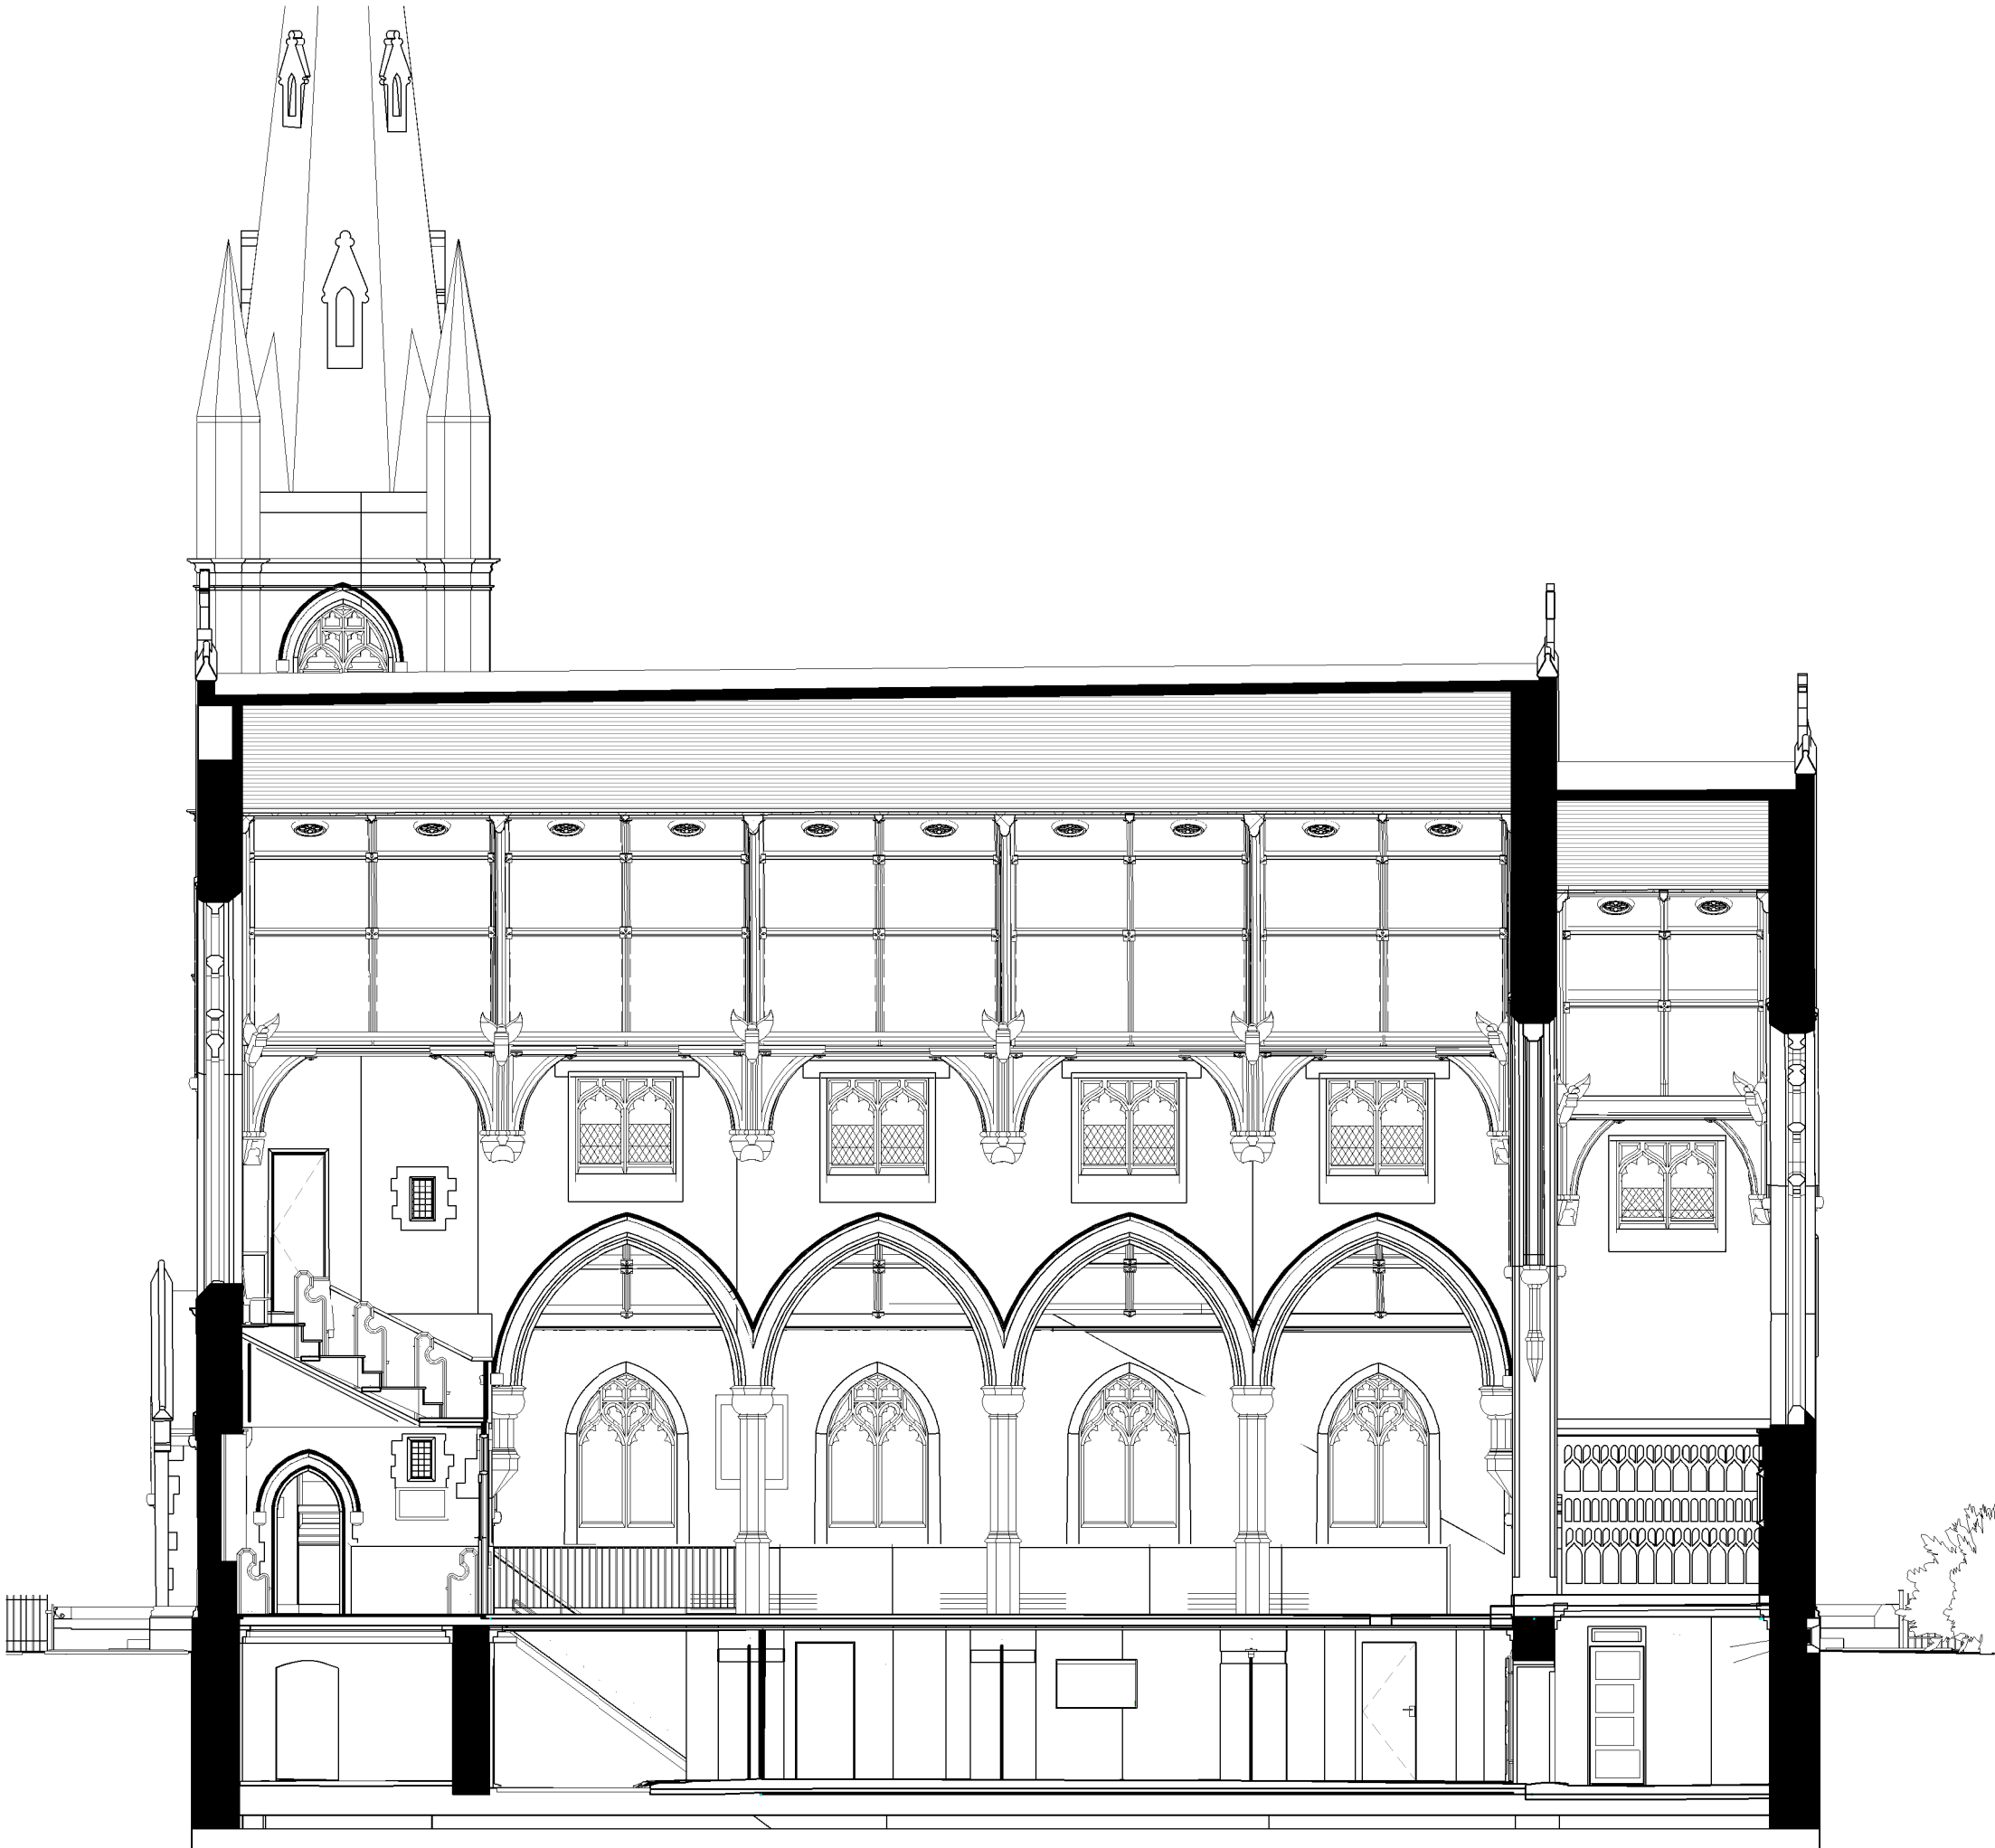

EXISTING GA LONG SECTION

1 : 100

IKETECTURE  
RIBA CHARTERED ARCHITECTS

Revision Date Description Author

STAGE 3  
PLANNING

Client  
MR A ADESANYA

Project address  
SUR CHURCH, RADCLIFFE,  
MANCHESTER, M26 1JE

Date 09 JUN 22 Scale 1 : 100

THE CONTRACTOR IS  
RESPONSIBLE FOR CHECKING  
DIMENSIONS, TOLERANCES AND  
REFERENCES.


IKETECTURE TO BE NOTIFIED IN  
WRITING OF ANY DISCREPANCIES  
BEFORE PROCEEDING WITH THE  
WORKS ON SITE OR OFF-SITE  
FABRICATION.

DO NOT SCALE FROM DRAWINGS.  
FIGURED DIMENSIONS TO BE  
WORKED TO IN ALL CASES.

THIS IS A COPYRIGHT DRAWING,  
NOT TO BE COPIED OR  
REPRODUCED WITHOUT THE  
WRITTEN PERMISSION FROM  
IKETECTURE.

EXISTING GA  
LONG SECTION

|             |             |      |
|-------------|-------------|------|
| Project no. | Drawing no. | Rev. |
| 305         | A.09        |      |

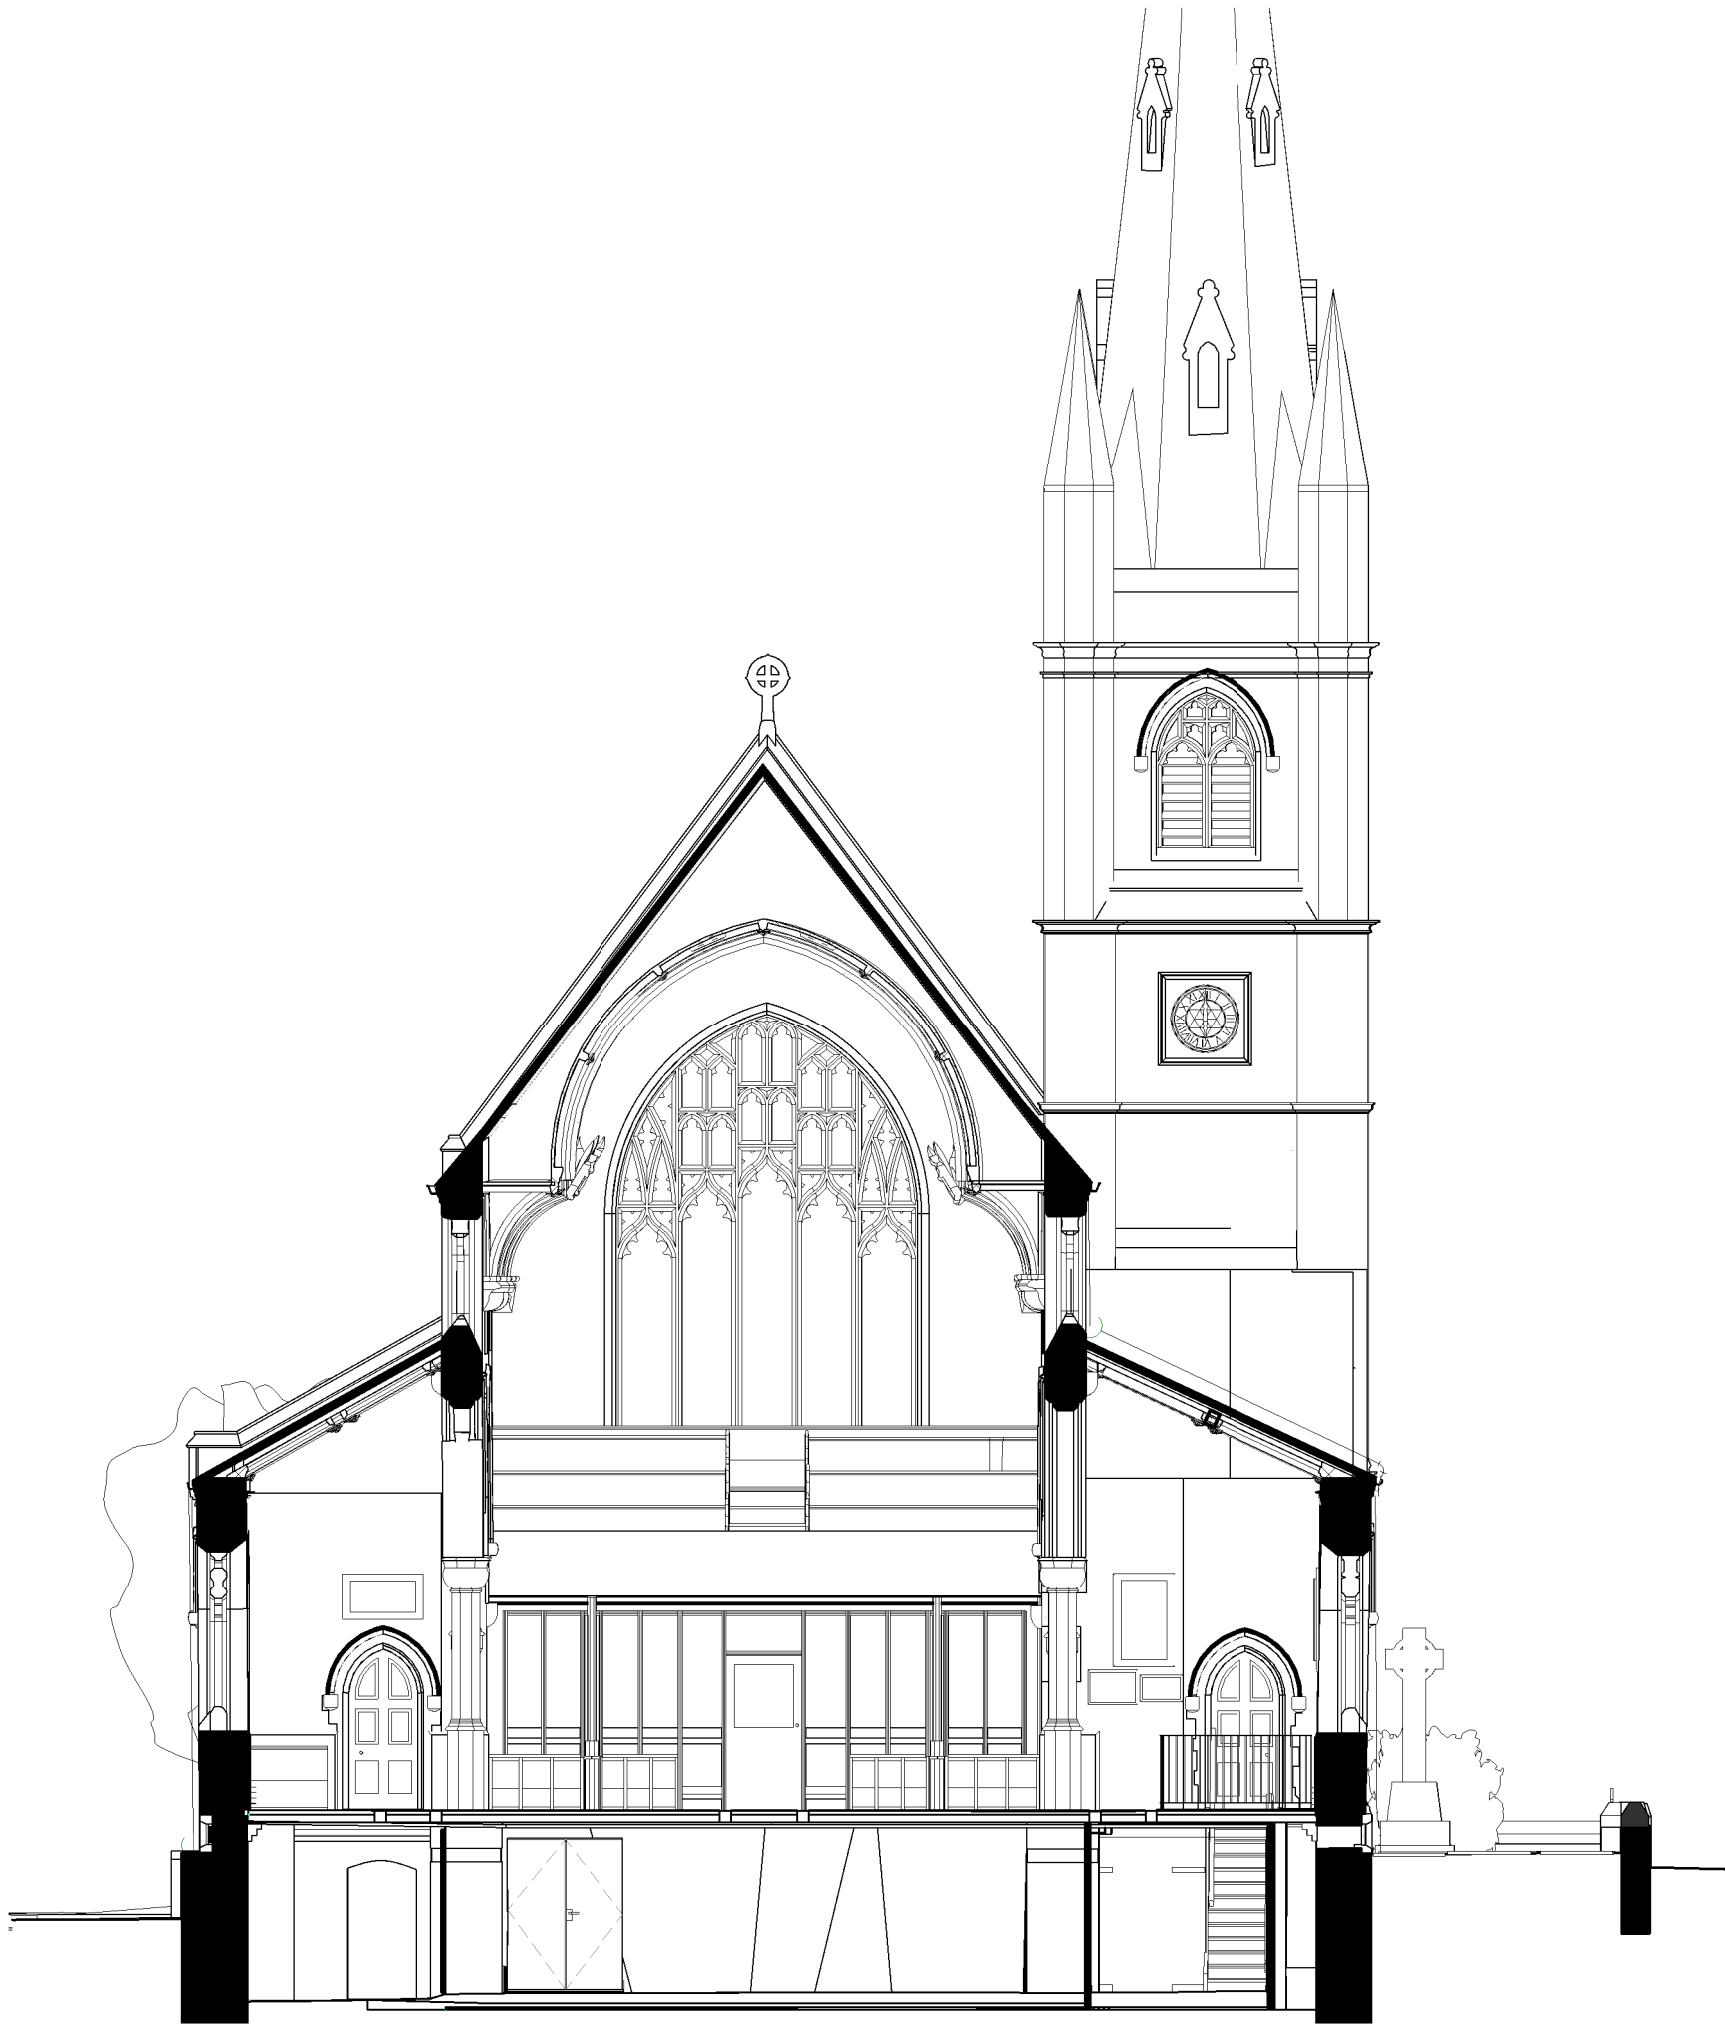

EXISTING GA SHORT SECTION  
1 : 100

**IKETECTURE**  
RIBA CHARTERED ARCHITECTS

Revision   Date   Description   Author

STAGE 3  
**PLANNING**

Client  
**MR A ADESANYA**

Project address  
**SUR CHURCH, RADCLIFFE,  
MANCHESTER, M26 1JE**

Date   **09 JUN 22**   Scale   **1 : 100**

THE CONTRACTOR IS  
RESPONSIBLE FOR CHECKING  
DIMENSIONS, TOLERANCES AND  
REFERENCES.

IKETECTURE TO BE NOTIFIED IN  
WRITING OF ANY DISCREPANCIES  
BEFORE PROCEEDING WITH THE  
WORKS ON SITE OR OFF-SITE  
FABRICATION.

DO NOT SCALE FROM DRAWINGS.  
FIGURED DIMENSIONS TO BE  
WORKED TO IN ALL CASES.

THIS IS A COPYRIGHT DRAWING,  
NOT TO BE COPIED OR  
REPRODUCED WITHOUT THE  
WRITTEN PERMISSION FROM  
IKETECTURE.

**EXISTING GA  
SHORT SECTION**

|             |             |      |
|-------------|-------------|------|
| Project no. | Drawing no. | Rev. |
| <b>305</b>  | <b>A.10</b> |      |



EXISTING KEY SCHEDULE DRAWINGS (KS)

FLOOR PLANS & INTERNAL ELEVATIONS



EXISTING STRUCTURE

LAMINATE TIMBER

TIMBER FLOOR

CARPET

TILED FLOOR


EXPOSED (& UNLEVEL) CONCRETE FLOOR

?

CARPET

EXPOSED AND UNLEVEL CONCRETE

1 : 100

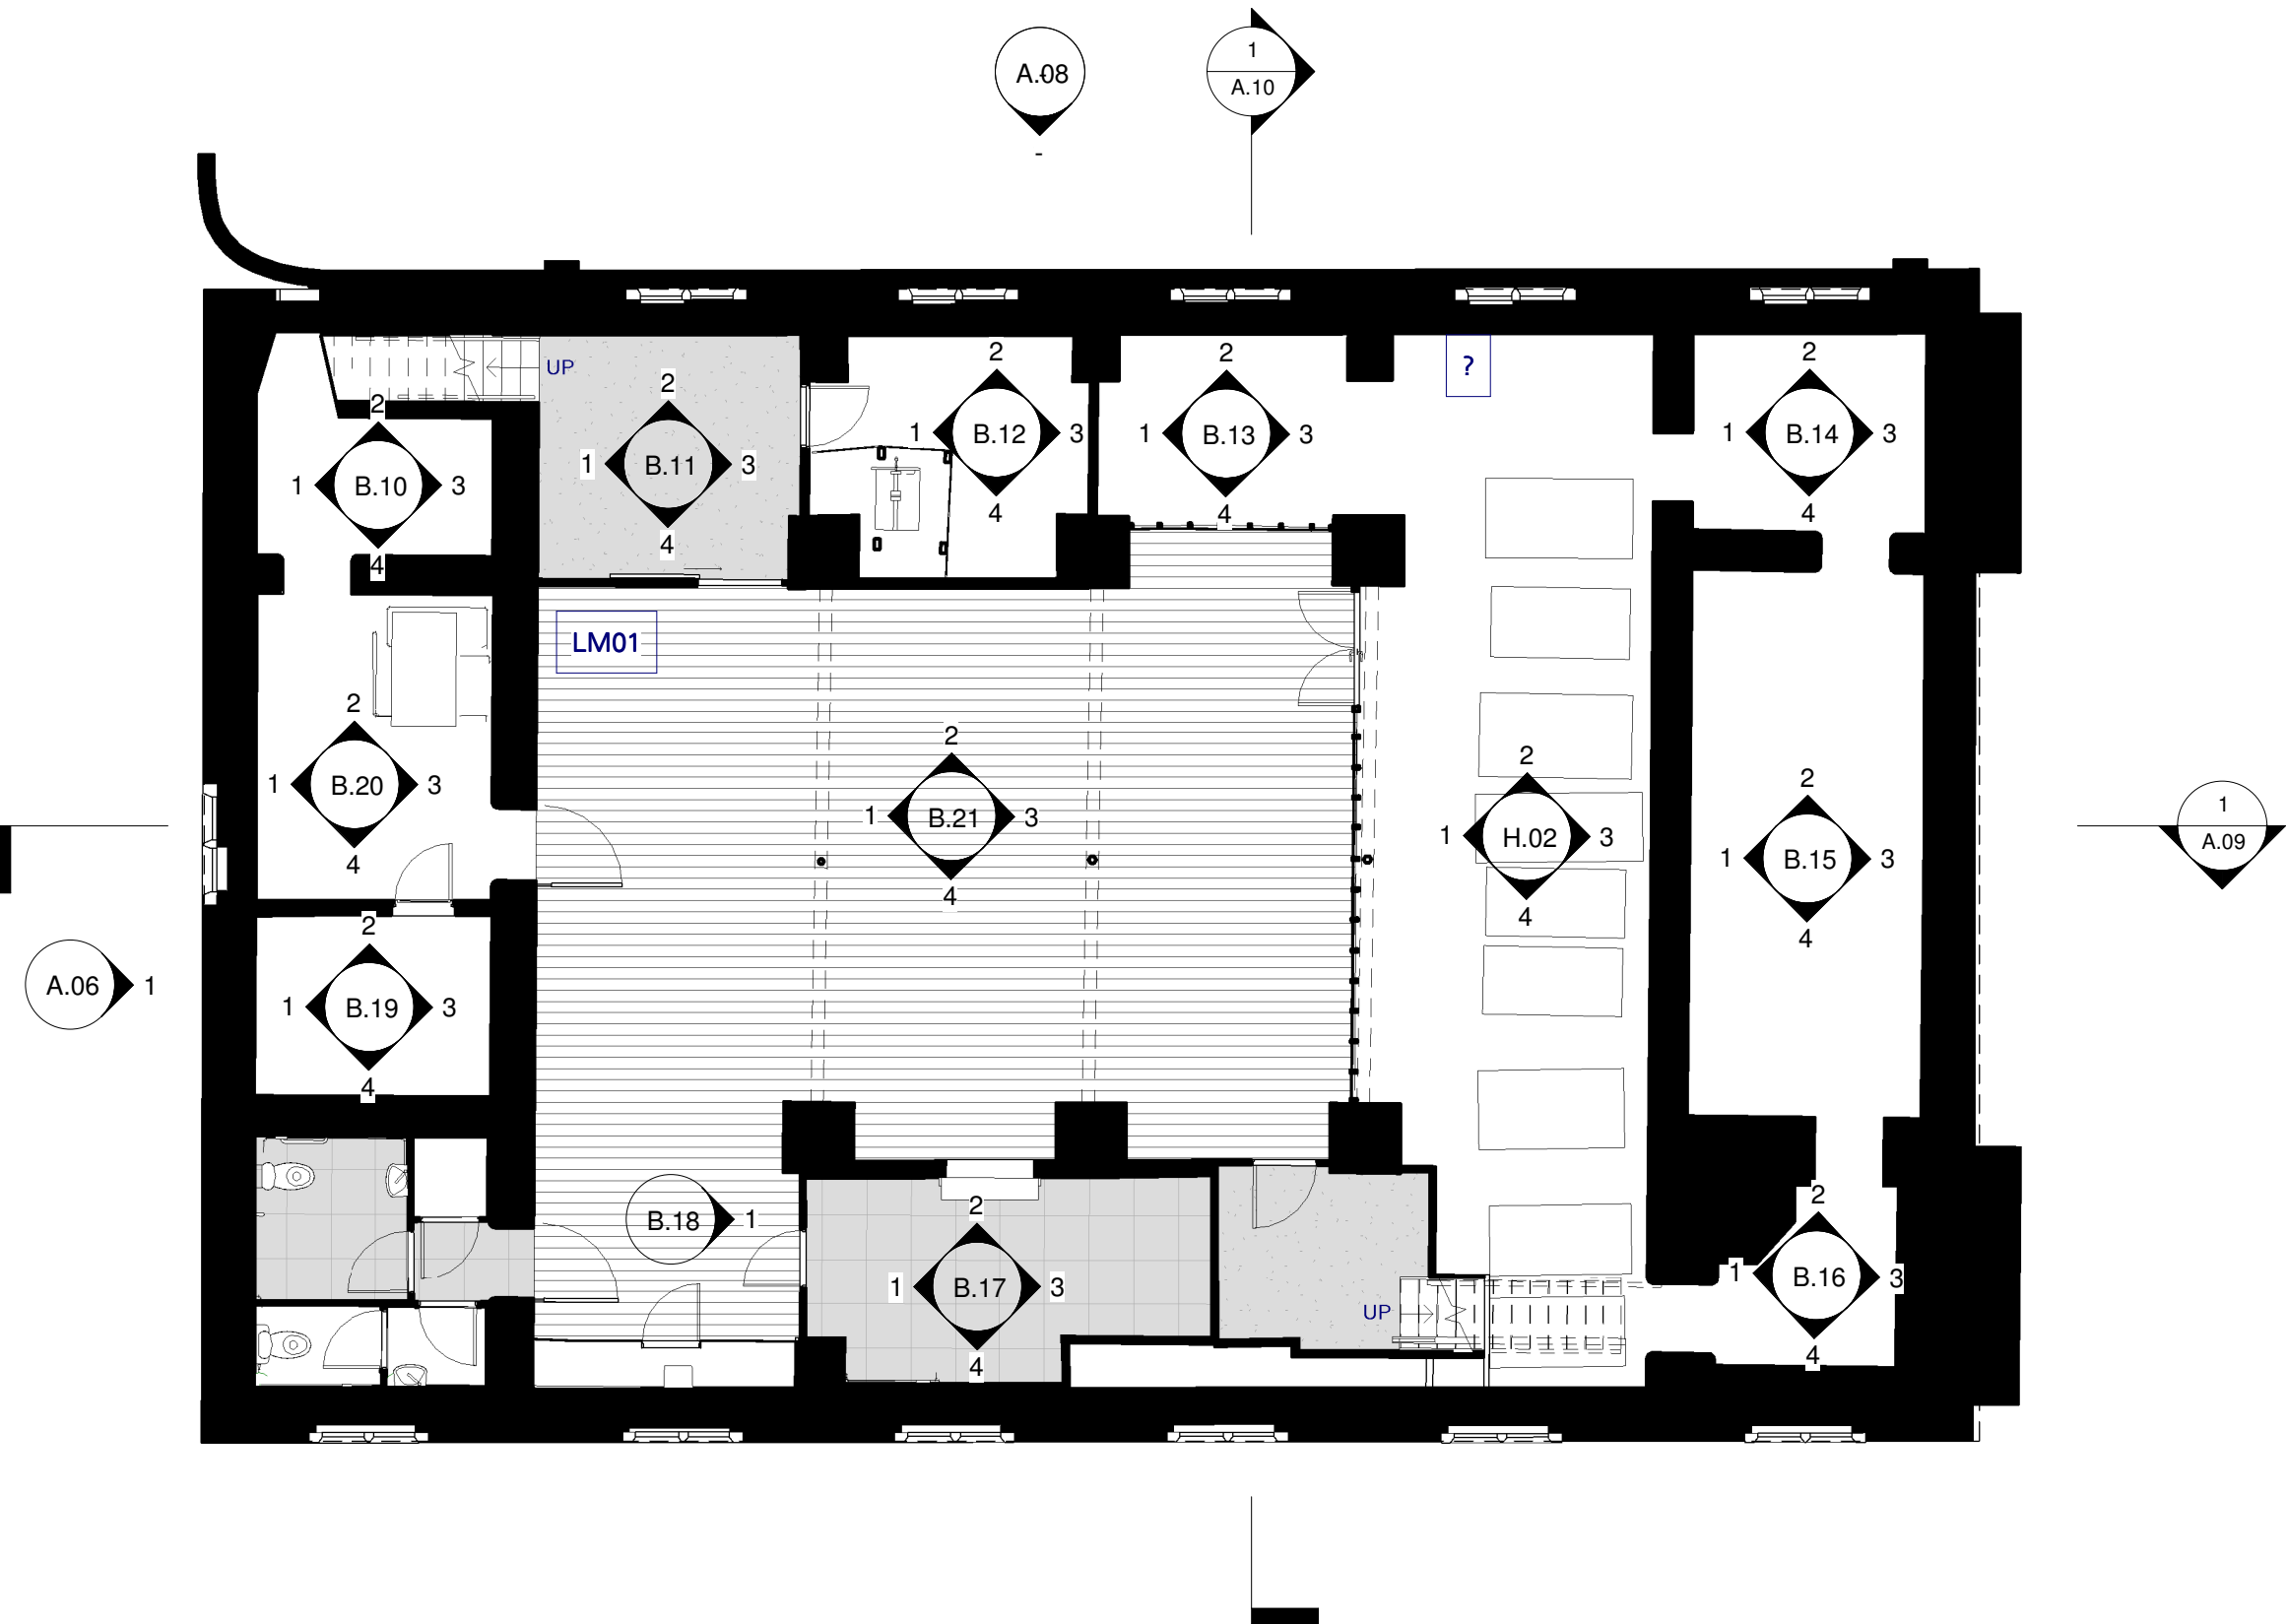

EXISTING KS BASEMENT FLOOR PLAN

1 : 100

IKETECTURE  
RIBA CHARTERED ARCHITECTS

Revision Date Description Author

STAGE 3  
PLANNING

Client  
MR A ADESANYA

Project address  
SUR CHURCH, RADCLIFFE,  
MANCHESTER, M26 1JE

Date 09 JUN 22 Scale 1 : 100

THE CONTRACTOR IS  
RESPONSIBLE FOR CHECKING  
DIMENSIONS, TOLERANCES AND  
REFERENCES.

IKETECTURE TO BE NOTIFIED IN  
WRITING OF ANY DISCREPANCIES  
BEFORE PROCEEDING WITH THE  
WORKS ON SITE OR OFF-SITE  
FABRICATION.

DO NOT SCALE FROM DRAWINGS.  
FIGURED DIMENSIONS TO BE  
WORKED TO IN ALL CASES.

THIS IS A COPYRIGHT DRAWING,  
NOT TO BE COPIED OR  
REPRODUCED WITHOUT THE  
WRITTEN PERMISSION FROM  
IKETECTURE.

EXISTING KS  
BASEMENT  
FLOOR PLAN

| Project no. | Drawing no. | Rev. |
|-------------|-------------|------|
| 305         | B.01        |      |




LAMINATE TIMBER




CARPET



EXPOSED AND UNLEVEL CONCRETE

 


1 : 100

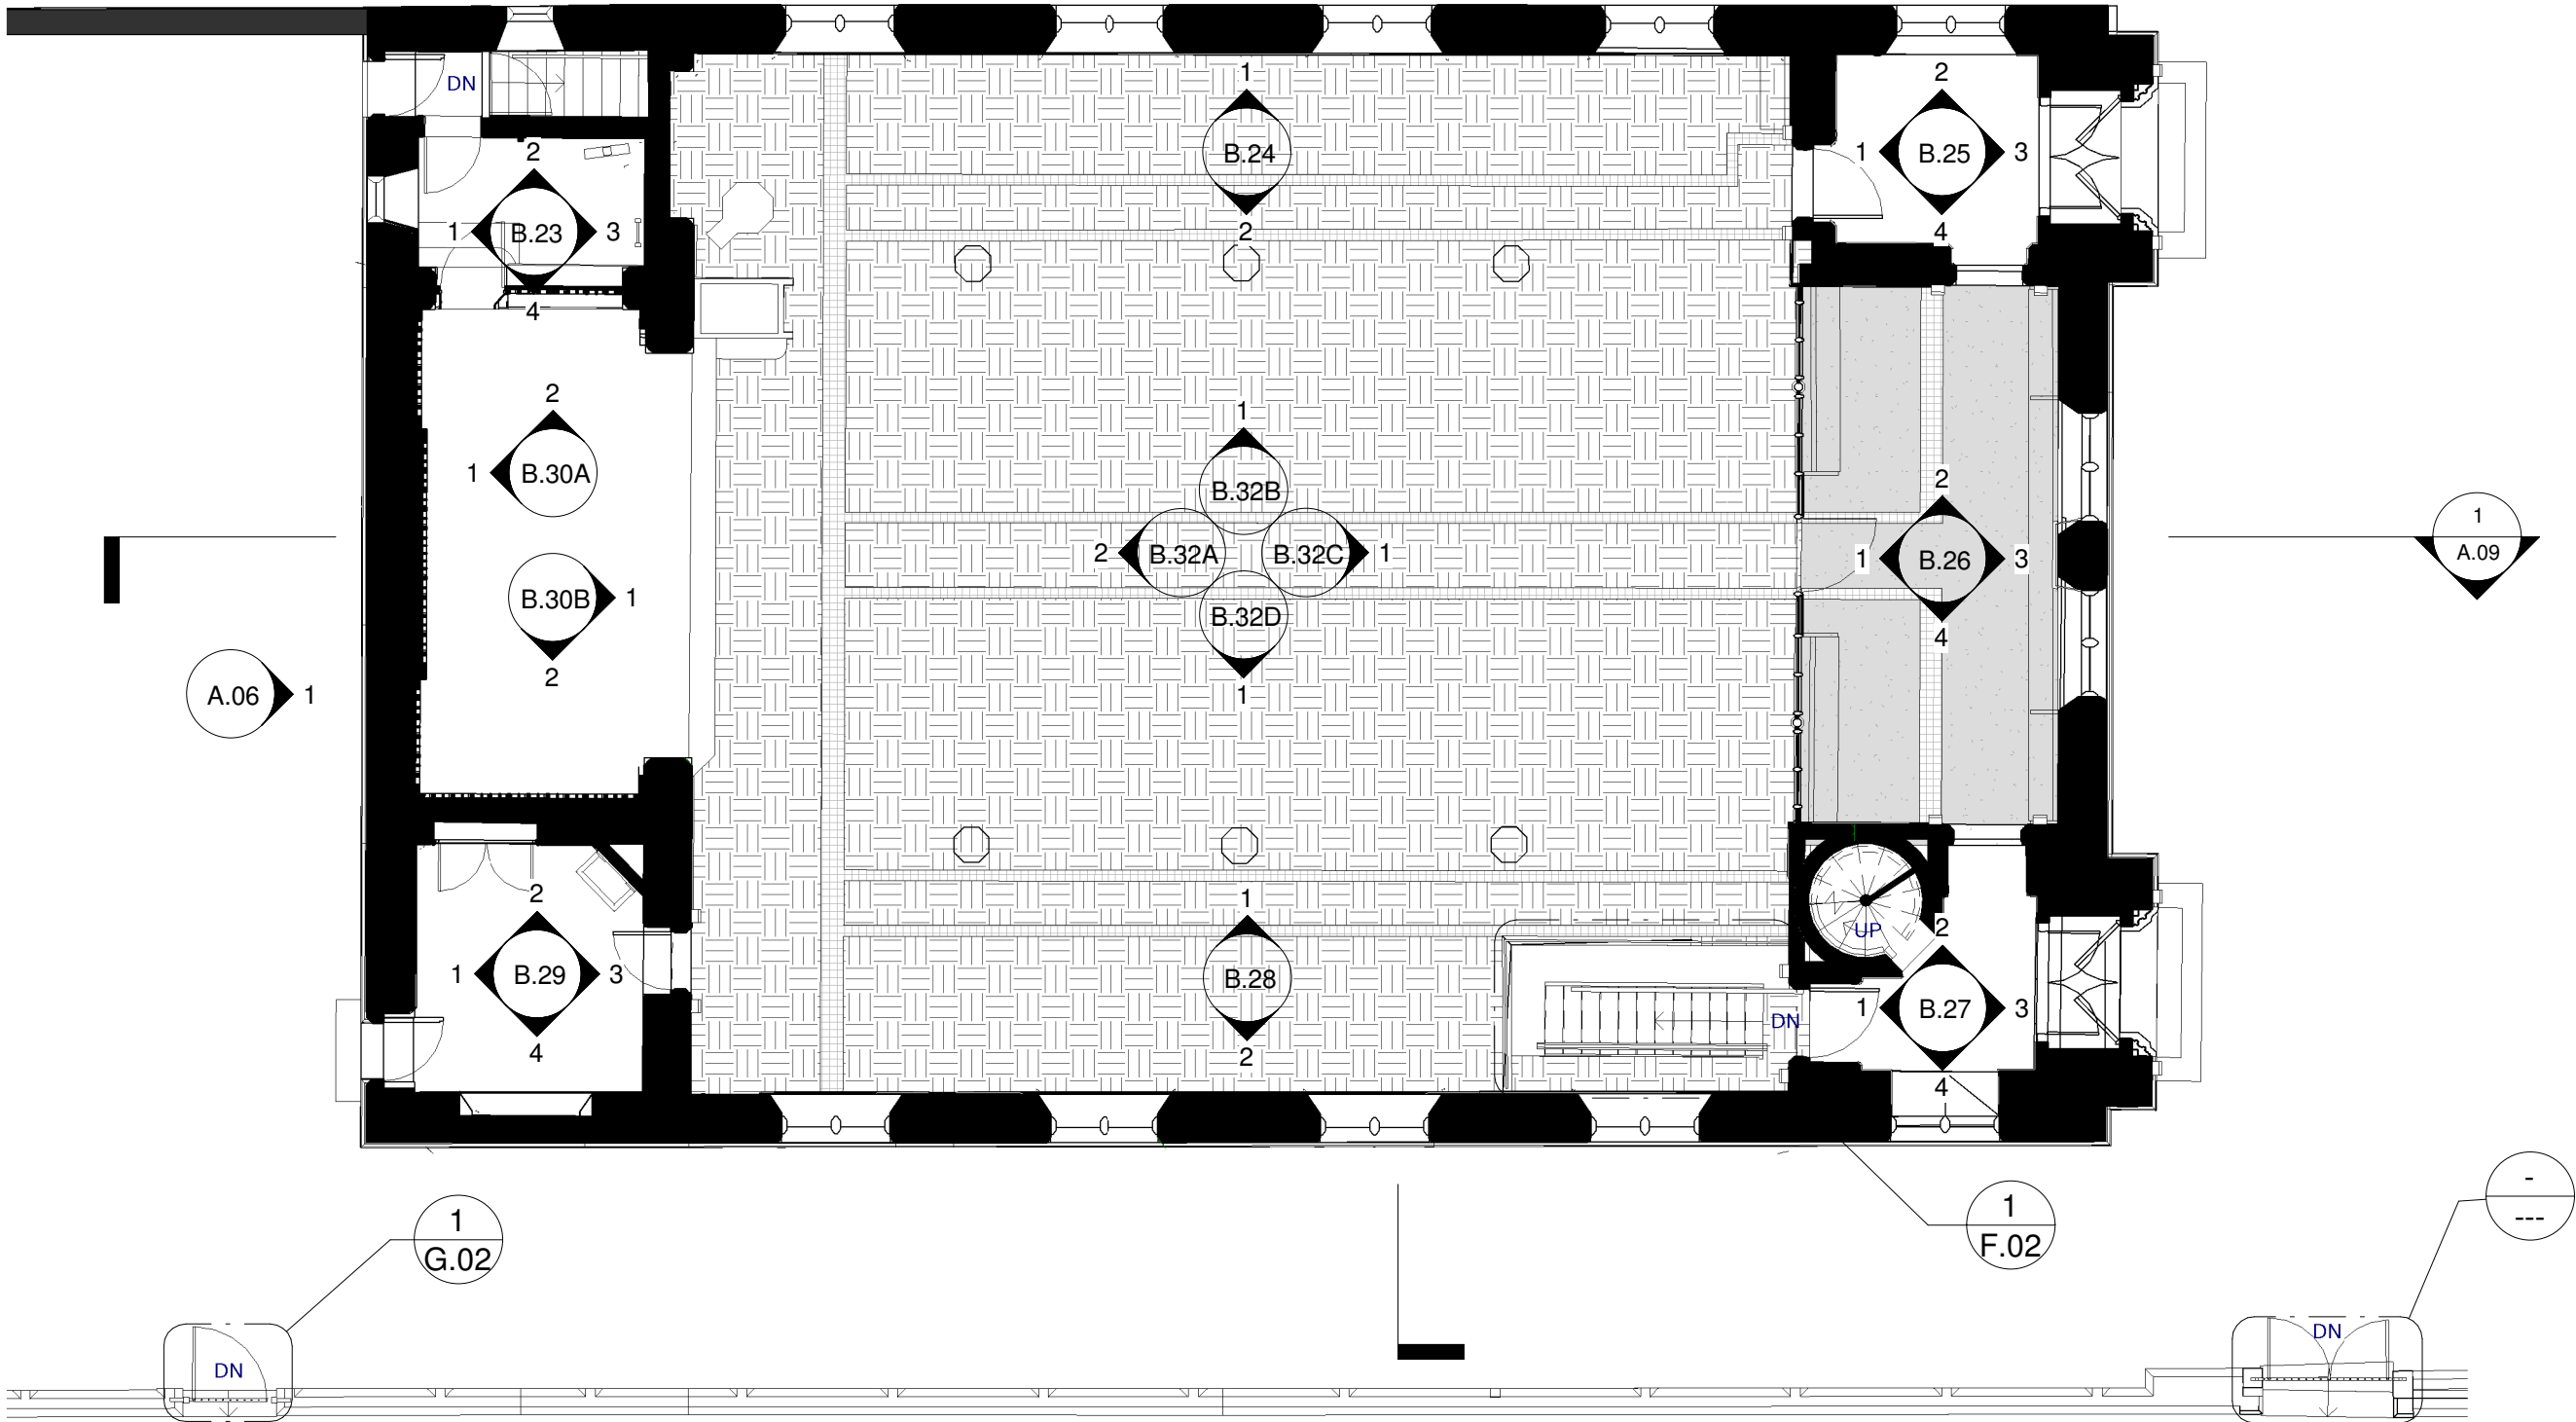

EXISTING KS GROUND FLOOR PLAN

1 : 100

 

IKETECTURE  
RIBA CHARTERED ARCHITECTS

Revision Date Description Author

STAGE 3  
PLANNING

Client  
**MR A ADESANYA**

Project address  
**SUR CHURCH, RADCLIFFE,  
MANCHESTER, M26 1JE**

Date **09 JUN 22** Scale **1 : 100**

THE CONTRACTOR IS  
RESPONSIBLE FOR CHECKING  
DIMENSIONS, TOLERANCES AND  
REFERENCES.

IKETECTURE TO BE NOTIFIED IN  
WRITING OF ANY DISCREPANCIES  
BEFORE PROCEEDING WITH THE  
WORKS ON SITE OR OFF-SITE  
FABRICATION.

DO NOT SCALE FROM DRAWINGS.  
FIGURED DIMENSIONS TO BE  
WORKED TO IN ALL CASES.

THIS IS A COPYRIGHT DRAWING,  
NOT TO BE COPIED OR  
REPRODUCED WITHOUT THE  
WRITTEN PERMISSION FROM  
IKETECTURE.

EXISTING KS  
GROUND FLOOR  
PLAN

|             |             |      |
|-------------|-------------|------|
| Project no. | Drawing no. | Rev. |
| 305         | B.02        |      |




?

LAMINATE TIMBER

CARPET

EXPOSED AND UNLEVEL CONCRETE

1 : 100

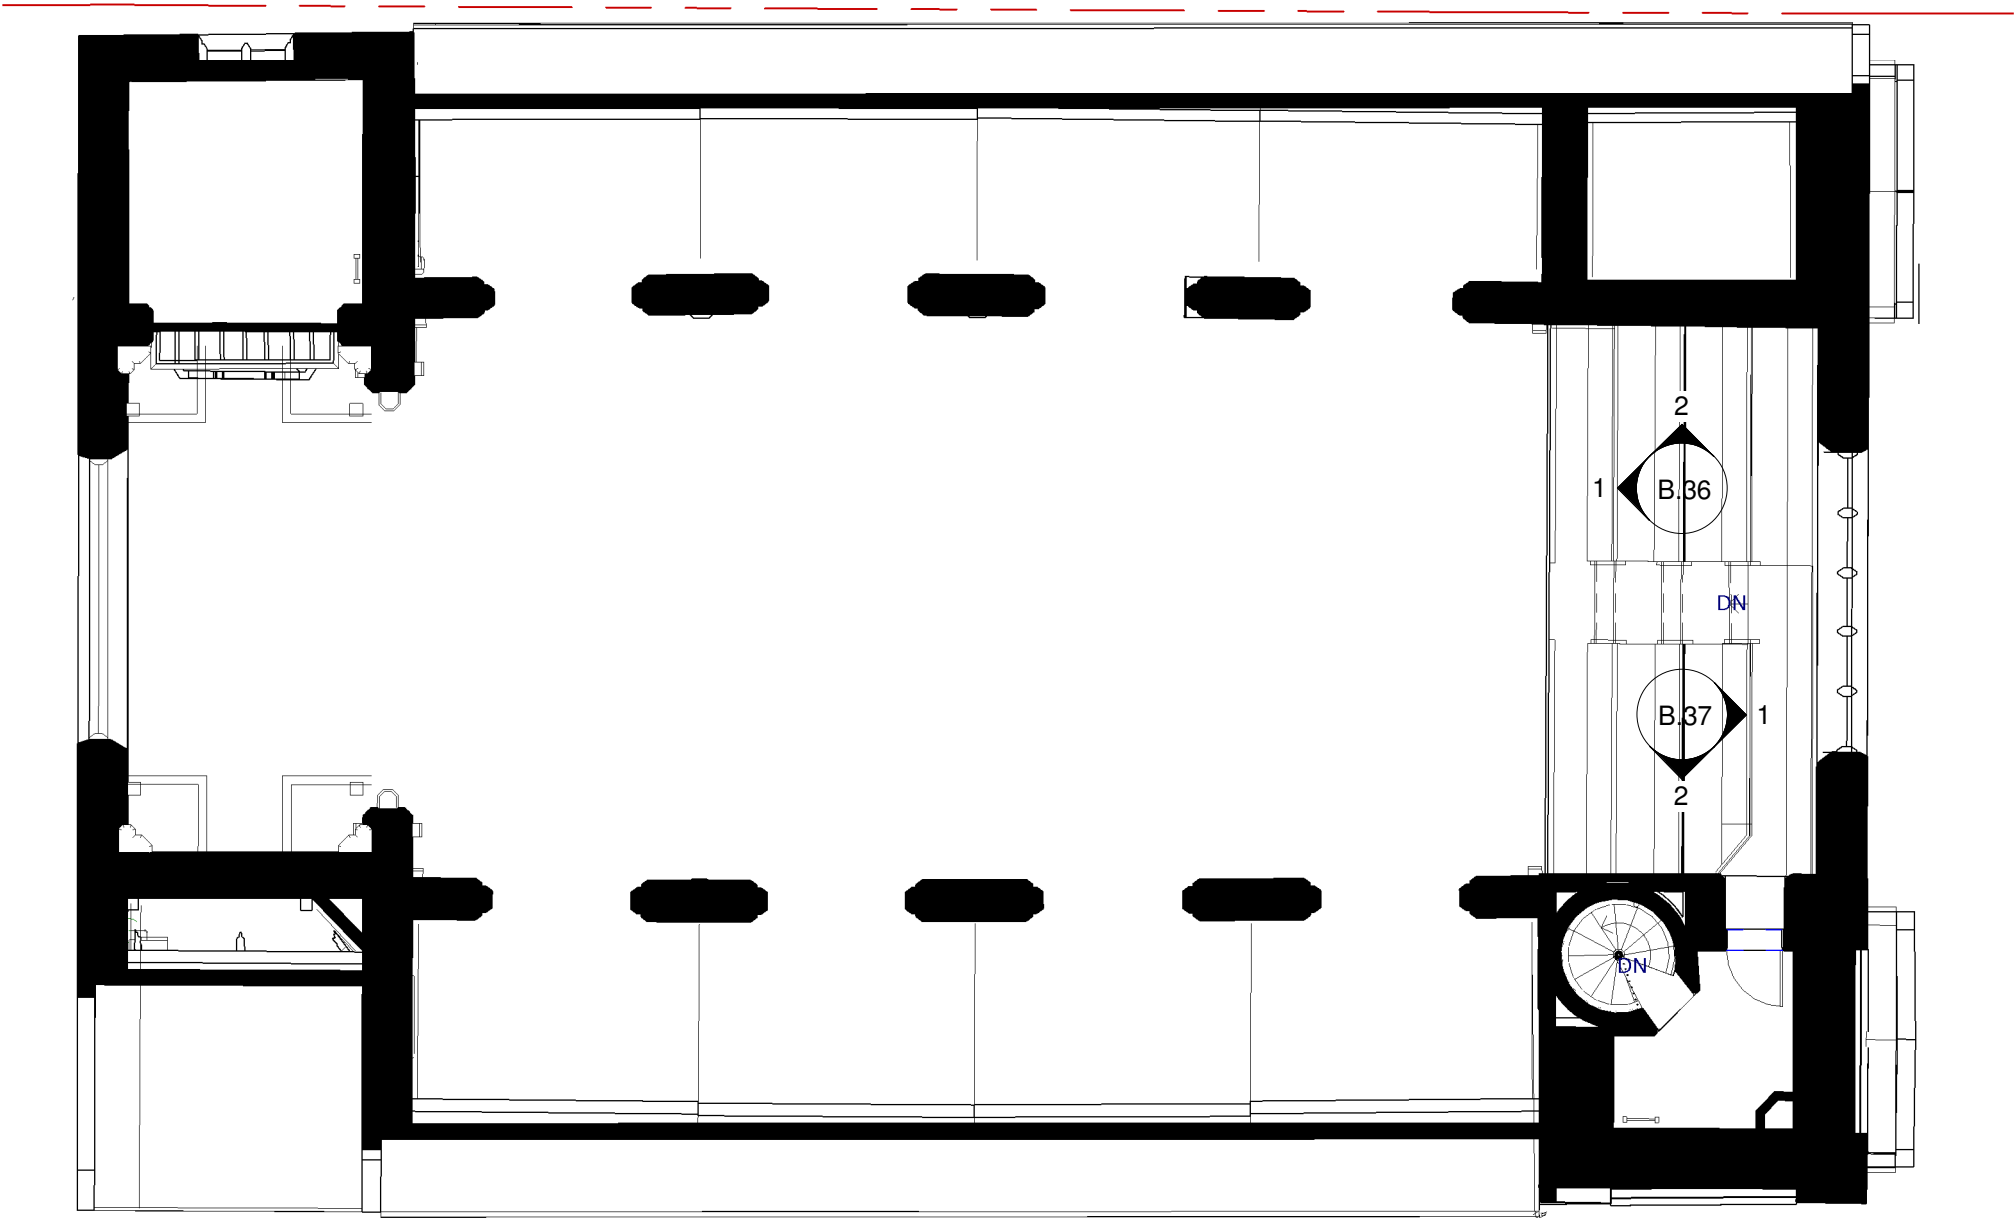

EXISTING KS MEZZANINE FLOOR PLAN

1 : 100

IKECTURE  
RIBA CHARTERED ARCHITECTS

Revision Date Description Author

STAGE 3  
PLANNING

Client  
MR A ADESANYA

Project address  
SUR CHURCH, RADCLIFFE,  
MANCHESTER, M26 1JE

Date 09 JUN 22 Scale 1 : 100

THE CONTRACTOR IS  
RESPONSIBLE FOR CHECKING  
DIMENSIONS, TOLERANCES AND  
REFERENCES.


IKECTURE TO BE NOTIFIED IN  
WRITING OF ANY DISCREPANCIES  
BEFORE PROCEEDING WITH THE  
WORKS ON SITE OR OFF-SITE  
FABRICATION.

DO NOT SCALE FROM DRAWINGS.  
FIGURED DIMENSIONS TO BE  
WORKED TO IN ALL CASES.


THIS IS A COPYRIGHT DRAWING,  
NOT TO BE COPIED OR  
REPRODUCED WITHOUT THE  
WRITTEN PERMISSION FROM  
IKECTURE.

EXISTING KS  
MEZZANINE  
FLOOR PLAN


|             |             |      |
|-------------|-------------|------|
| Project no. | Drawing no. | Rev. |
| 305         | B.03        |      |

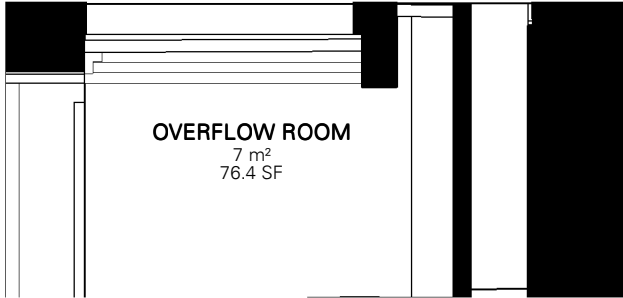


1

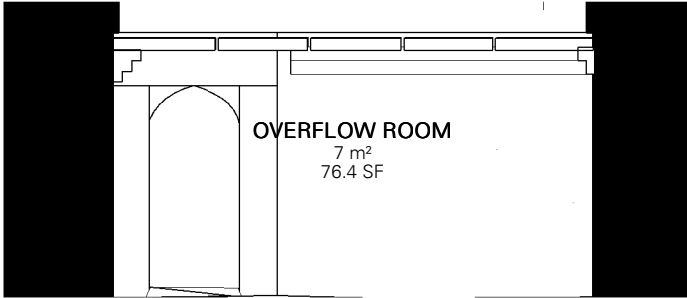

2

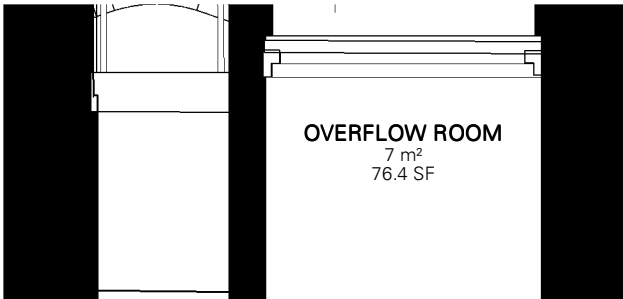


3

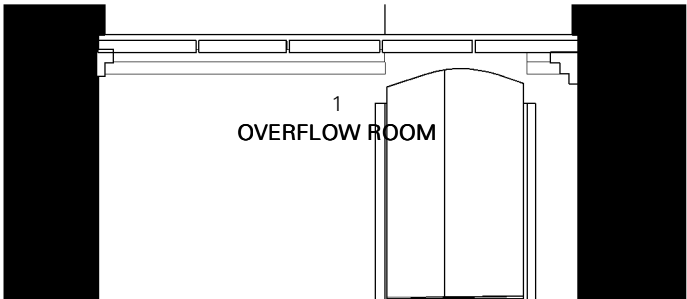

4

INTERNAL ELEVATIONS - BT.1

1 : 50

 

IKETECTURE  
RIBA CHARTERED ARCHITECTS

| Revision | Date | Description | Author |
|----------|------|-------------|--------|
|----------|------|-------------|--------|

STAGE 3  
PLANNING

Client  
MR A ADESANYA

Project address  
SUR CHURCH, RADCLIFFE,  
MANCHESTER, M26 1JE

Date 09 JUN 22 Scale 1 : 50

THE CONTRACTOR IS  
RESPONSIBLE FOR CHECKING  
DIMENSIONS, TOLERANCES AND  
REFERENCES.


IKETECTURE TO BE NOTIFIED IN  
WRITING OF ANY DISCREPANCIES  
BEFORE PROCEEDING WITH THE  
WORKS ON SITE OR OFF-SITE  
FABRICATION.

DO NOT SCALE FROM DRAWINGS.  
FIGURED DIMENSIONS TO BE  
WORKED TO IN ALL CASES.


THIS IS A COPYRIGHT DRAWING,  
NOT TO BE COPIED OR  
REPRODUCED WITHOUT THE  
WRITTEN PERMISSION FROM  
IKETECTURE.

INTERNAL  
ELEVATIONS -  
BT.1

| Project no. | Drawing no. | Rev. |
|-------------|-------------|------|
| 305         | B.10        |      |

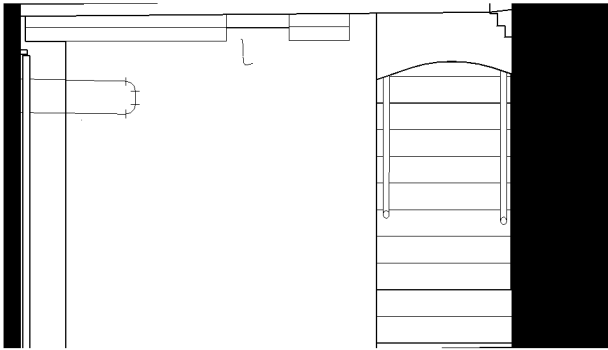


1

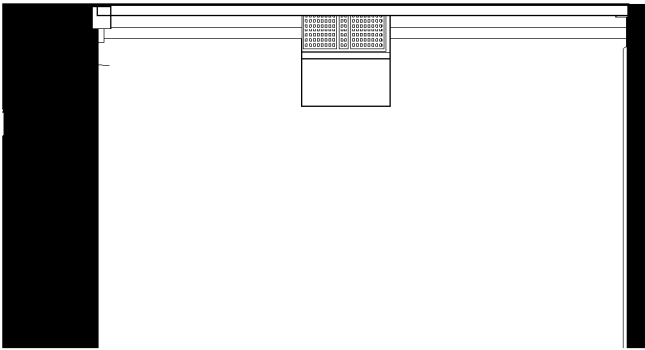

2




3

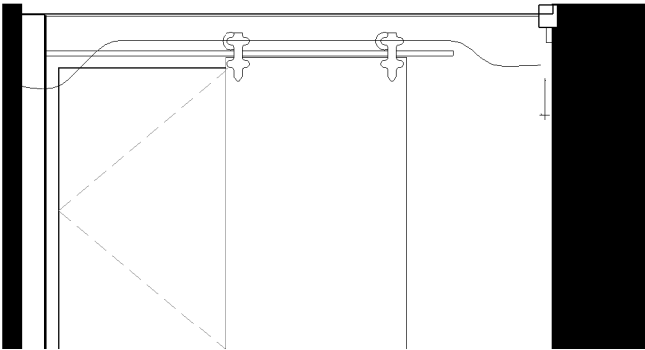

4

INTERNAL ELEVATIONS - BT.2

1 : 50

 

IKECTURE  
RIBA CHARTERED ARCHITECTS

Revision   Date   Description   Author

STAGE 3  
PLANNING

Client  
MR A ADESANYA

Project address  
SUR CHURCH, RADCLIFFE,  
MANCHESTER, M26 1JE

Date   09 JUN 22   Scale   1 : 50

THE CONTRACTOR IS RESPONSIBLE FOR CHECKING DIMENSIONS, TOLERANCES AND REFERENCES.

IKECTURE TO BE NOTIFIED IN WRITING OF ANY DISCREPANCIES BEFORE PROCEEDING WITH THE WORKS ON SITE OR OFF-SITE FABRICATION.

DO NOT SCALE FROM DRAWINGS. FIGURED DIMENSIONS TO BE WORKED TO IN ALL CASES.


THIS IS A COPYRIGHT DRAWING, NOT TO BE COPIED OR REPRODUCED WITHOUT THE WRITTEN PERMISSION FROM IKECTURE.

INTERNAL  
ELEVATIONS -  
BT.2


|             |             |      |
|-------------|-------------|------|
| Project no. | Drawing no. | Rev. |
| 305         | B.11        |      |




1

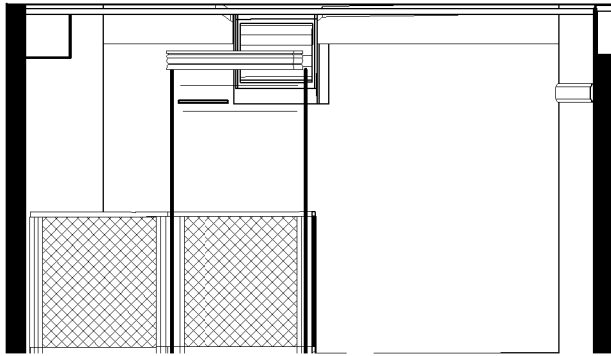

2

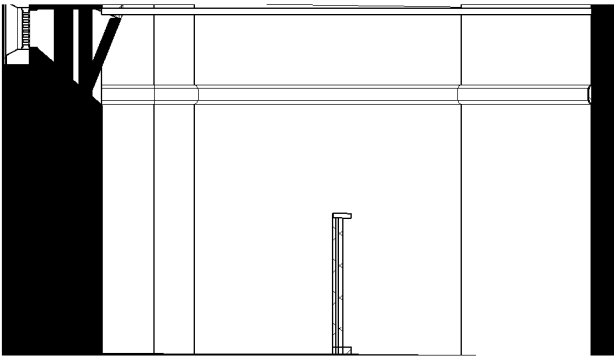


3

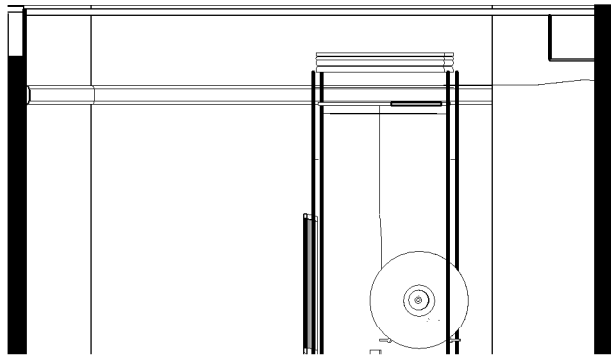

4

INTERNAL ELEVATIONS - BT.3

1 : 50

 

IKETECTURE  
RIBA CHARTERED ARCHITECTS

Revision   Date   Description   Author

STAGE 3  
PLANNING

Client  
MR A ADESANYA

Project address  
SUR CHURCH, RADCLIFFE,  
MANCHESTER, M26 1JE

Date   09 JUN 22   Scale   1 : 50

THE CONTRACTOR IS  
RESPONSIBLE FOR CHECKING  
DIMENSIONS, TOLERANCES AND  
REFERENCES.


IKETECTURE TO BE NOTIFIED IN  
WRITING OF ANY DISCREPANCIES  
BEFORE PROCEEDING WITH THE  
WORKS ON SITE OR OFF-SITE  
FABRICATION.

DO NOT SCALE FROM DRAWINGS.  
FIGURED DIMENSIONS TO BE  
WORKED TO IN ALL CASES.


THIS IS A COPYRIGHT DRAWING,  
NOT TO BE COPIED OR  
REPRODUCED WITHOUT THE  
WRITTEN PERMISSION FROM  
IKETECTURE.

INTERNAL  
ELEVATIONS -  
BT.3


| Project no. | Drawing no. | Rev. |
|-------------|-------------|------|
| 305         | B.12        |      |

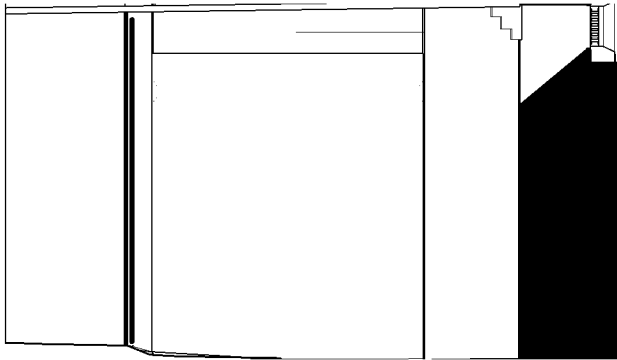


1

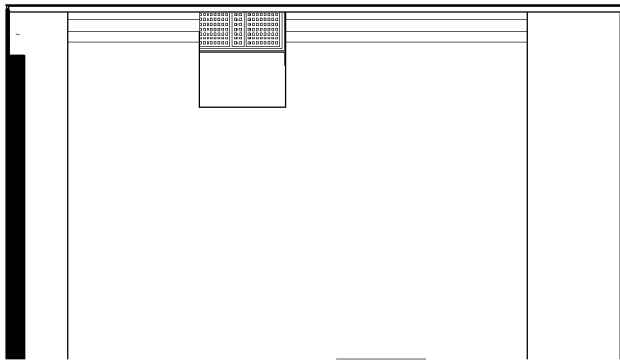

2

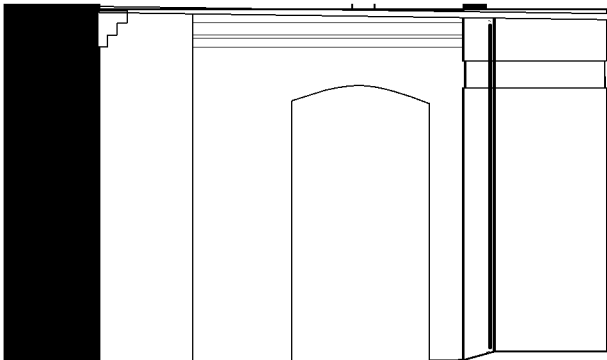


3

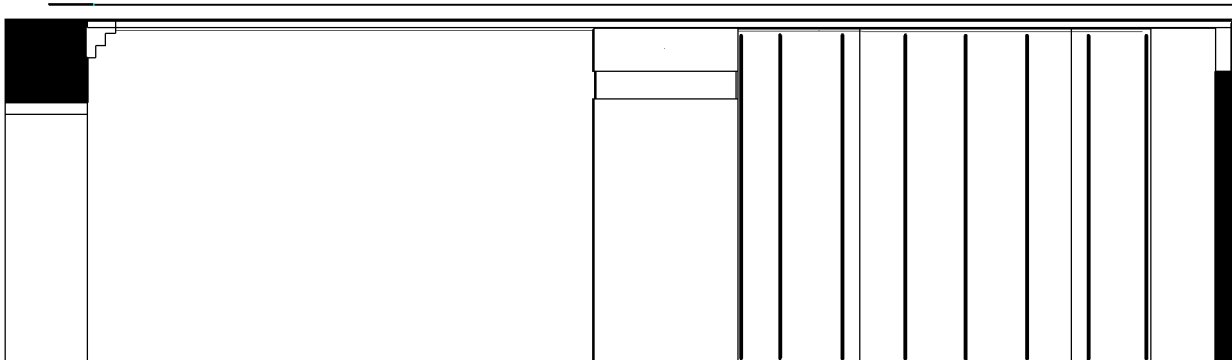

4

INTERNAL ELEVATIONS - BT.4

1 : 50

 

IKETECTURE  
RIBA CHARTERED ARCHITECTS

Revision   Date   Description   Author

STAGE 3  
PLANNING

Client

MR A ADESANYA

Project address

SUR CHURCH, RADCLIFFE,  
MANCHESTER, M26 1JE

Date   09 JUN 22   Scale   1 : 50

THE CONTRACTOR IS  
RESPONSIBLE FOR CHECKING  
DIMENSIONS, TOLERANCES AND  
REFERENCES.


IKETECTURE TO BE NOTIFIED IN  
WRITING OF ANY DISCREPANCIES  
BEFORE PROCEEDING WITH THE  
WORKS ON SITE OR OFF-SITE  
FABRICATION.

DO NOT SCALE FROM DRAWINGS.  
FIGURED DIMENSIONS TO BE  
WORKED TO IN ALL CASES.


THIS IS A COPYRIGHT DRAWING,  
NOT TO BE COPIED OR  
REPRODUCED WITHOUT THE  
WRITTEN PERMISSION FROM  
IKETECTURE.

INTERNAL  
ELEVATIONS -  
BT.4


| Project no. | Drawing no. | Rev. |
|-------------|-------------|------|
| 305         | B.13        |      |

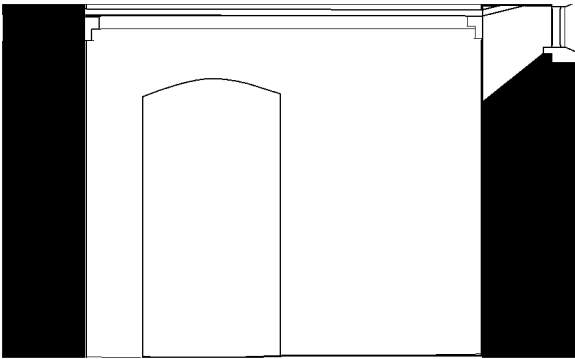


1

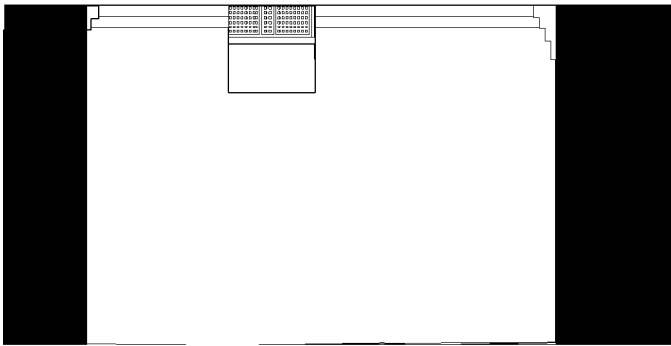

2

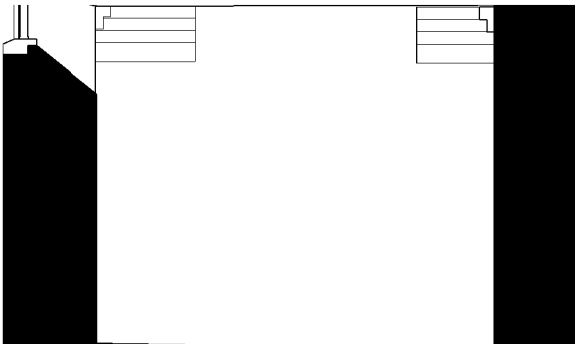


3

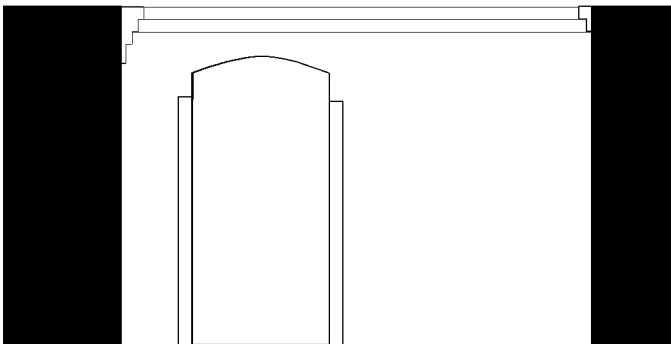

4

INTERNAL ELEVATIONS - BT.5

1 : 50

 

IKETECTURE  
RIBA CHARTERED ARCHITECTS

Revision   Date   Description   Author

STAGE 3  
PLANNING

Client

MR A ADESANYA

Project address

SUR CHURCH, RADCLIFFE,  
MANCHESTER, M26 1JE

Date   09 JUN 22   Scale   1 : 50

THE CONTRACTOR IS  
RESPONSIBLE FOR CHECKING  
DIMENSIONS, TOLERANCES AND  
REFERENCES.


IKETECTURE TO BE NOTIFIED IN  
WRITING OF ANY DISCREPANCIES  
BEFORE PROCEEDING WITH THE  
WORKS ON SITE OR OFF-SITE  
FABRICATION.

DO NOT SCALE FROM DRAWINGS.  
FIGURED DIMENSIONS TO BE  
WORKED TO IN ALL CASES.


THIS IS A COPYRIGHT DRAWING,  
NOT TO BE COPIED OR  
REPRODUCED WITHOUT THE  
WRITTEN PERMISSION FROM  
IKETECTURE.

INTERNAL  
ELEVATIONS -  
BT.5


| Project no. | Drawing no. | Rev. |
|-------------|-------------|------|
| 305         | B.14        |      |

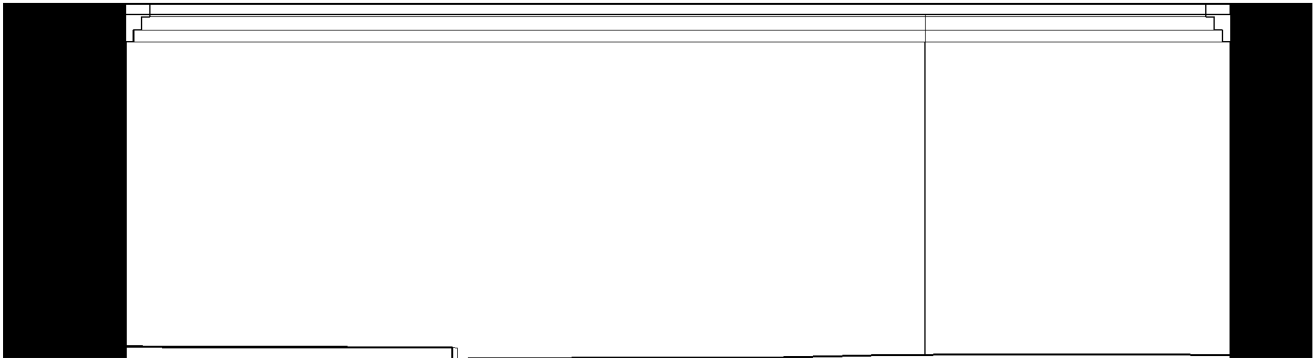


1

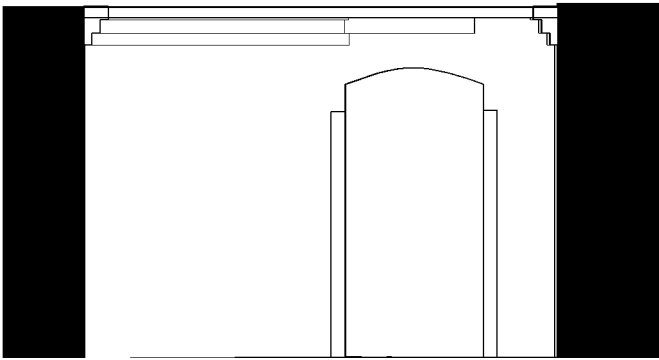

2

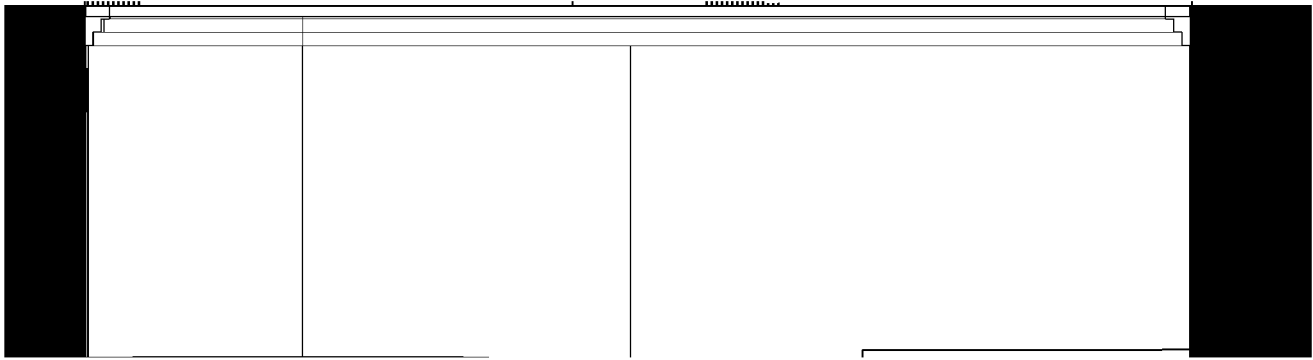


3

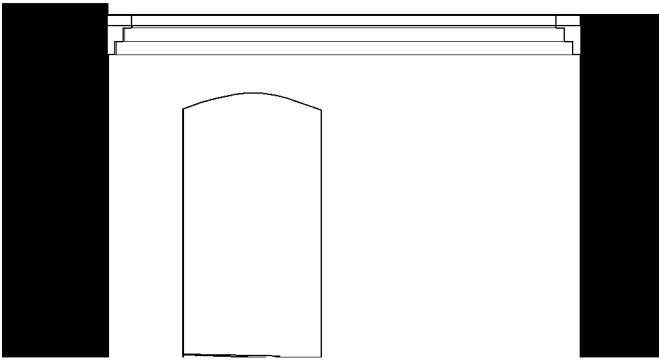

4

INTERNAL ELEVATIONS - BT.6

1 : 50

 

IKETECTURE  
RIBA CHARTERED ARCHITECTS

Revision   Date   Description   Author

STAGE 3  
PLANNING

Client  
MR A ADESANYA

Project address  
SUR CHURCH, RADCLIFFE,  
MANCHESTER, M26 1JE

Date   09 JUN 22   Scale   1 : 50

THE CONTRACTOR IS RESPONSIBLE FOR CHECKING DIMENSIONS, TOLERANCES AND REFERENCES.


IKETECTURE TO BE NOTIFIED IN WRITING OF ANY DISCREPANCIES BEFORE PROCEEDING WITH THE WORKS ON SITE OR OFF-SITE FABRICATION.

DO NOT SCALE FROM DRAWINGS. FIGURED DIMENSIONS TO BE WORKED TO IN ALL CASES.


THIS IS A COPYRIGHT DRAWING, NOT TO BE COPIED OR REPRODUCED WITHOUT THE WRITTEN PERMISSION FROM IKETECTURE.

INTERNAL  
ELEVATIONS -  
BT.6


|             |             |      |
|-------------|-------------|------|
| Project no. | Drawing no. | Rev. |
| 305         | B.15        |      |

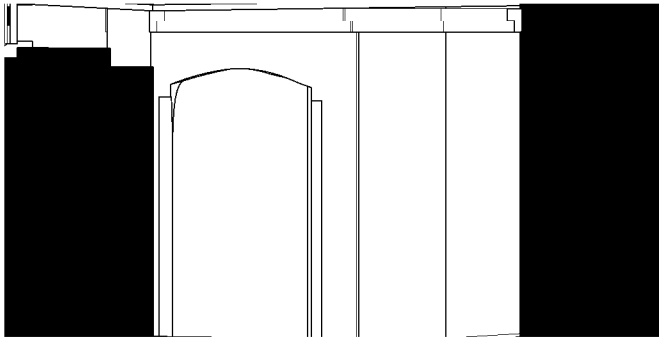


1

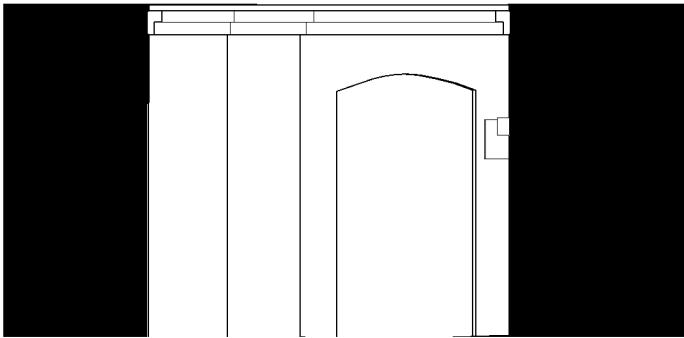

2

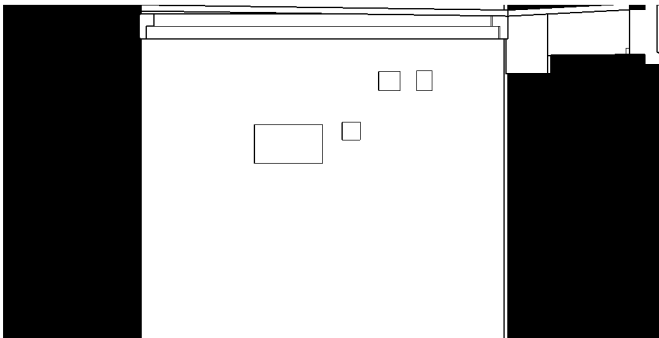


3

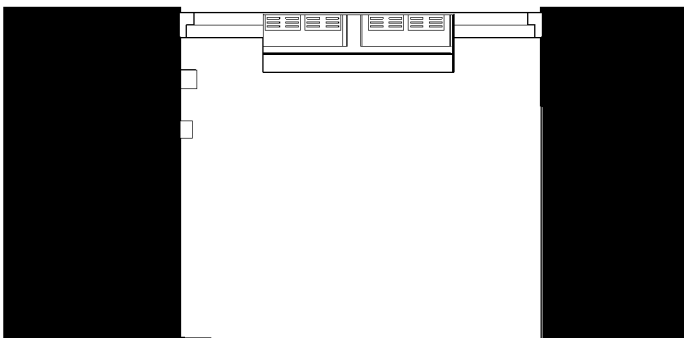

4

INTERNAL ELEVATIONS - BT.7

1 : 50

 

IKECTURE  
RIBA CHARTERED ARCHITECTS

| Revision | Date | Description | Author |
|----------|------|-------------|--------|
|----------|------|-------------|--------|

STAGE 3  
PLANNING

Client  
MR A ADESANYA

Project address  
SUR CHURCH, RADCLIFFE,  
MANCHESTER, M26 1JE

Date 09 JUN 22 Scale 1 : 50

THE CONTRACTOR IS RESPONSIBLE FOR CHECKING DIMENSIONS, TOLERANCES AND REFERENCES.

IKECTURE TO BE NOTIFIED IN WRITING OF ANY DISCREPANCIES BEFORE PROCEEDING WITH THE WORKS ON SITE OR OFF-SITE FABRICATION.

DO NOT SCALE FROM DRAWINGS. FIGURED DIMENSIONS TO BE WORKED TO IN ALL CASES.


THIS IS A COPYRIGHT DRAWING, NOT TO BE COPIED OR REPRODUCED WITHOUT THE WRITTEN PERMISSION FROM IKECTURE.

INTERNAL  
ELEVATIONS -  
BT.7


| Project no. | Drawing no. | Rev. |
|-------------|-------------|------|
| 305         | B.16        |      |




1

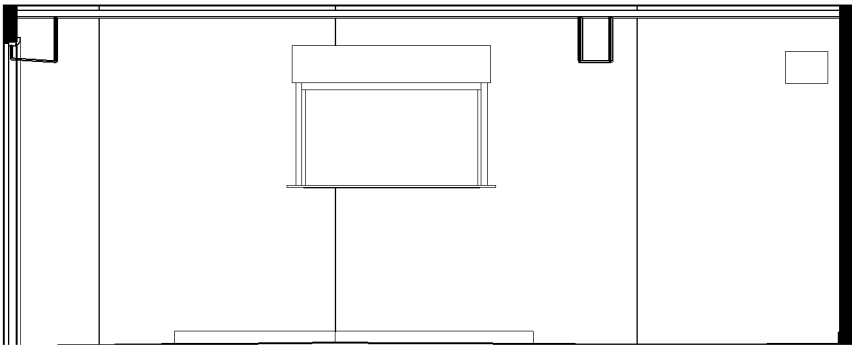


2

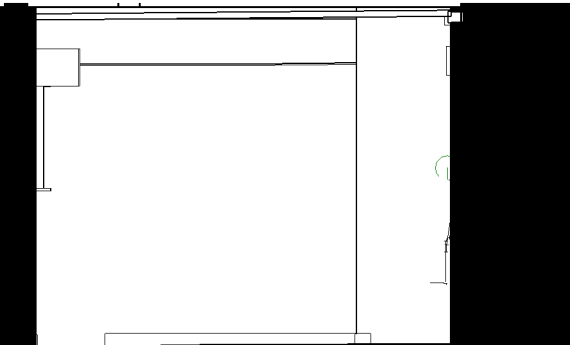

3

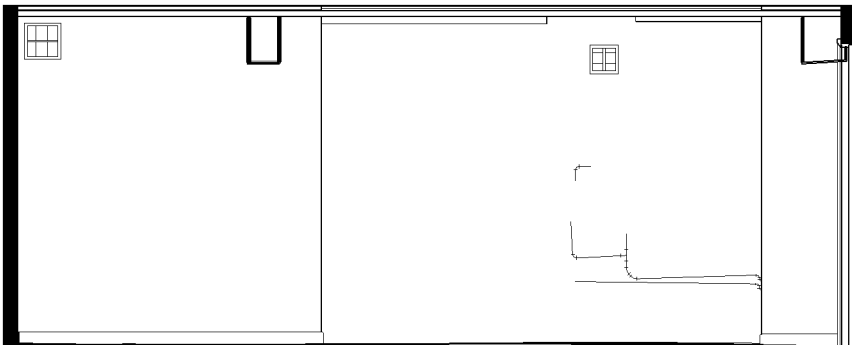

4

 

**IKETECTURE**  
RIBA CHARTERED ARCHITECTS

| Revision | Date | Description | Author |
|----------|------|-------------|--------|
|----------|------|-------------|--------|

STAGE 3  
PLANNING

Client  
**MR A ADESANYA**

Project address  
**SUR CHURCH, RADCLIFFE,  
MANCHESTER, M26 1JE**

Date **09 JUN 22** Scale **1 : 50**

THE CONTRACTOR IS RESPONSIBLE FOR CHECKING DIMENSIONS, TOLERANCES AND REFERENCES.

IKETECTURE TO BE NOTIFIED IN WRITING OF ANY DISCREPANCIES BEFORE PROCEEDING WITH THE WORKS ON SITE OR OFF-SITE FABRICATION.

DO NOT SCALE FROM DRAWINGS. FIGURED DIMENSIONS TO BE WORKED TO IN ALL CASES.

THIS IS A COPYRIGHT DRAWING, NOT TO BE COPIED OR REPRODUCED WITHOUT THE WRITTEN PERMISSION FROM IKETECTURE.

INTERNAL  
ELEVATIONS -  
BT.8

| Project no. | Drawing no. | Rev. |
|-------------|-------------|------|
| 305         | B.17        |      |



**IKETECTURE**  
RIBA CHARTERED ARCHITECTS

| Revision | Date | Description | Author |
|----------|------|-------------|--------|
|----------|------|-------------|--------|

STAGE 3  
PLANNING

Client  
**MR A ADESANYA**

Project address  
**SUR CHURCH, RADCLIFFE,  
MANCHESTER, M26 1JE**

Date **09 JUN 22** Scale **1 : 50**

THE CONTRACTOR IS  
RESPONSIBLE FOR CHECKING  
DIMENSIONS, TOLERANCES AND  
REFERENCES.

IKETECTURE TO BE NOTIFIED IN  
WRITING OF ANY DISCREPANCIES  
BEFORE PROCEEDING WITH THE  
WORKS ON SITE OR OFF-SITE  
FABRICATION.

DO NOT SCALE FROM DRAWINGS.  
FIGURED DIMENSIONS TO BE  
WORKED TO IN ALL CASES.


THIS IS A COPYRIGHT DRAWING,  
NOT TO BE COPIED OR  
REPRODUCED WITHOUT THE  
WRITTEN PERMISSION FROM  
IKETECTURE.


**INTERNAL  
ELEVATIONS -  
BT.9**

| Project no. | Drawing no. | Rev. |
|-------------|-------------|------|
| <b>305</b>  | <b>B.18</b> |      |


INTERNAL ELEVATIONS - BT.9

1 : 50

 


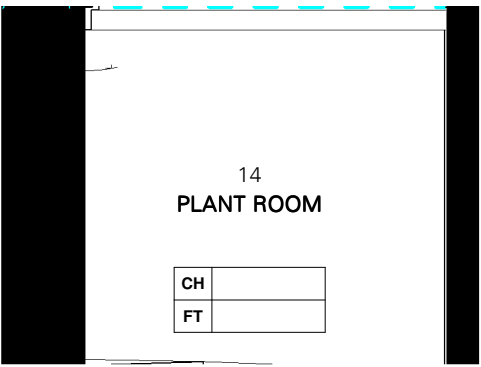


1

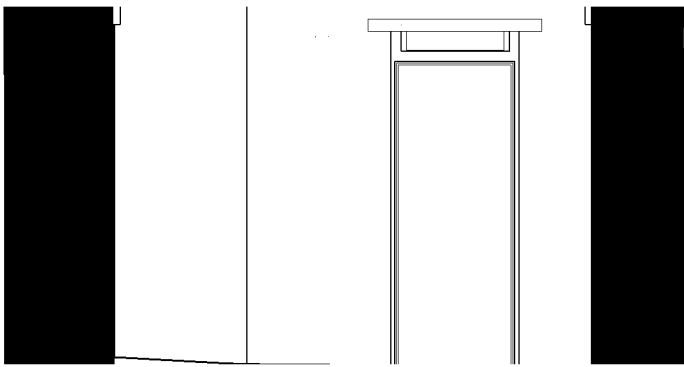


2

 

3

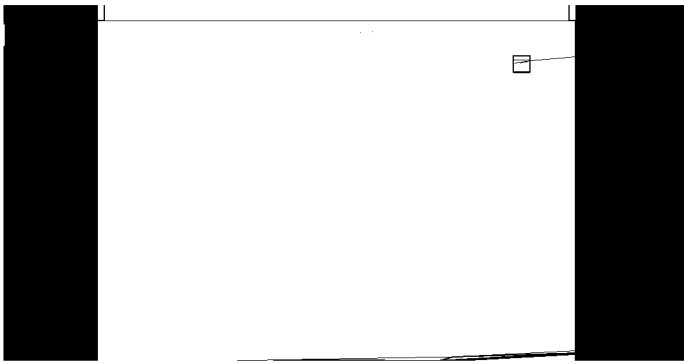

4

 

IKETECTURE  
RIBA CHARTERED ARCHITECTS

Revision Date Description Author

STAGE 3  
PLANNING

Client  
MR A ADESANYA

Project address  
SUR CHURCH, RADCLIFFE,  
MANCHESTER, M26 1JE

Date 09 JUN 22 Scale 1 : 50

THE CONTRACTOR IS  
RESPONSIBLE FOR CHECKING  
DIMENSIONS, TOLERANCES AND  
REFERENCES.

IKETECTURE TO BE NOTIFIED IN  
WRITING OF ANY DISCREPANCIES  
BEFORE PROCEEDING WITH THE  
WORKS ON SITE OR OFF-SITE  
FABRICATION.

DO NOT SCALE FROM DRAWINGS.  
FIGURED DIMENSIONS TO BE  
WORKED TO IN ALL CASES.

THIS IS A COPYRIGHT DRAWING,  
NOT TO BE COPIED OR  
REPRODUCED WITHOUT THE  
WRITTEN PERMISSION FROM  
IKETECTURE.

INTERNAL  
ELEVATIONS -  
BT.10

| Project no. | Drawing no. | Rev. |
|-------------|-------------|------|
| 305         | B.19        |      |



**IKETECTURE**  
RIBA CHARTERED ARCHITECTS

Revision    Date    Description    Author

STAGE 3  
**PLANNING**

Client  
**MR A ADESANYA**

Project address  
**SUR CHURCH, RADCLIFFE,  
MANCHESTER, M26 1JE**

Date    **09 JUN 22**    Scale    **1 : 50**

THE CONTRACTOR IS RESPONSIBLE FOR CHECKING DIMENSIONS, TOLERANCES AND REFERENCES.


IKETECTURE TO BE NOTIFIED IN WRITING OF ANY DISCREPANCIES BEFORE PROCEEDING WITH THE WORKS ON SITE OR OFF-SITE FABRICATION.

DO NOT SCALE FROM DRAWINGS. FIGURED DIMENSIONS TO BE WORKED TO IN ALL CASES.


THIS IS A COPYRIGHT DRAWING, NOT TO BE COPIED OR REPRODUCED WITHOUT THE WRITTEN PERMISSION FROM IKETECTURE.

**INTERNAL  
ELEVATIONS -  
BT.11**

|             |             |      |
|-------------|-------------|------|
| Project no. | Drawing no. | Rev. |
| <b>305</b>  | <b>B.20</b> |      |

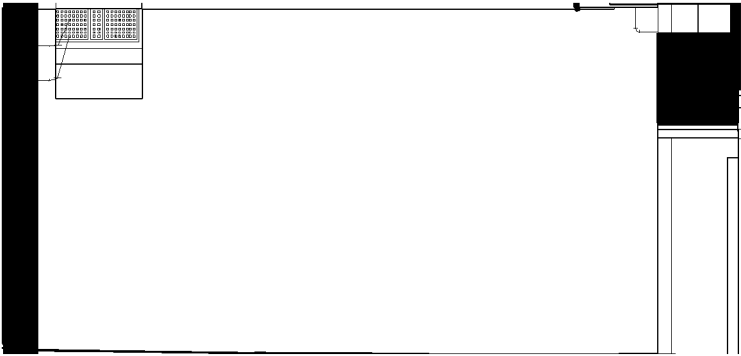

1

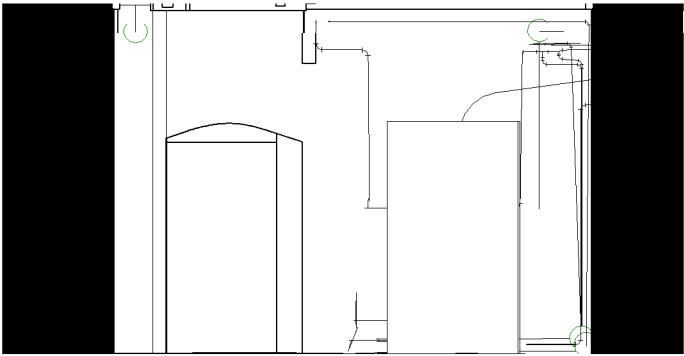


2



3



4

 



**IKETECTURE**  
RIBA CHARTERED ARCHITECTS

Revision    Date    Description    Author

STAGE 3  
**PLANNING**

Client  
**MR A ADESANYA**

Project address  
**SUR CHURCH, RADCLIFFE,  
MANCHESTER, M26 1JE**

Date    **09 JUN 22**    Scale    **1 : 50**

THE CONTRACTOR IS RESPONSIBLE FOR CHECKING DIMENSIONS, TOLERANCES AND REFERENCES.


IKETECTURE TO BE NOTIFIED IN WRITING OF ANY DISCREPANCIES BEFORE PROCEEDING WITH THE WORKS ON SITE OR OFF-SITE FABRICATION.

DO NOT SCALE FROM DRAWINGS. FIGURED DIMENSIONS TO BE WORKED TO IN ALL CASES.


THIS IS A COPYRIGHT DRAWING, NOT TO BE COPIED OR REPRODUCED WITHOUT THE WRITTEN PERMISSION FROM IKETECTURE.

**INTERNAL  
ELEVATIONS -  
BT.12**


|             |             |      |
|-------------|-------------|------|
| Project no. | Drawing no. | Rev. |
| <b>305</b>  | <b>B.21</b> |      |

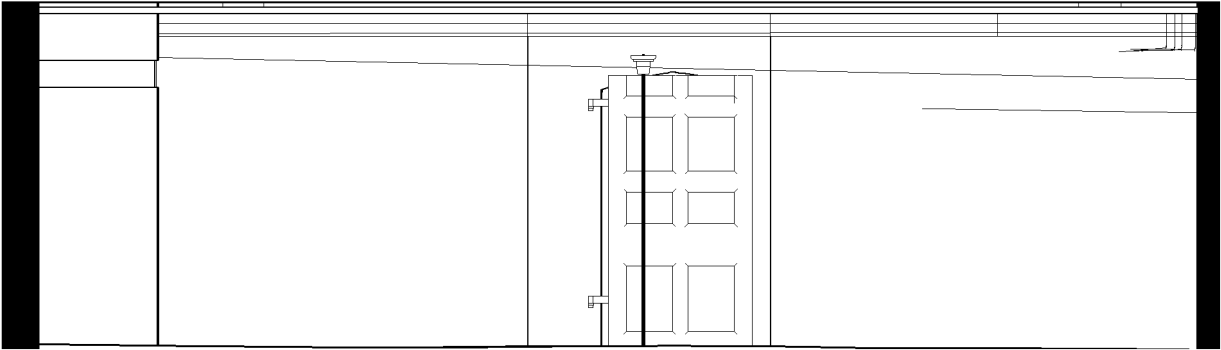


1

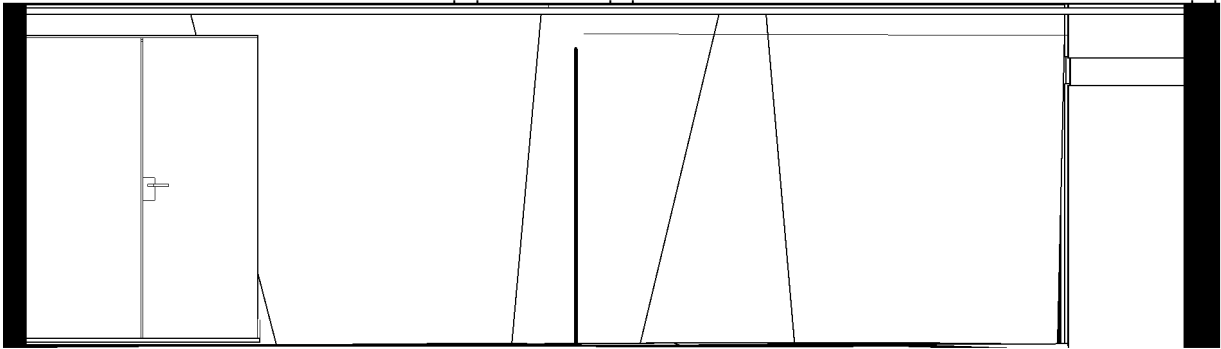

3

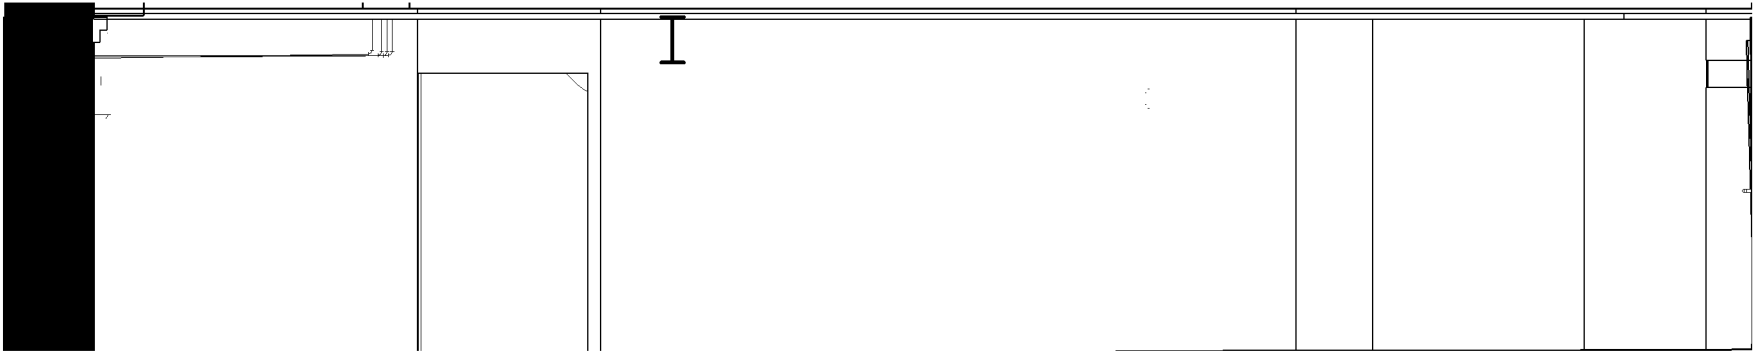

2

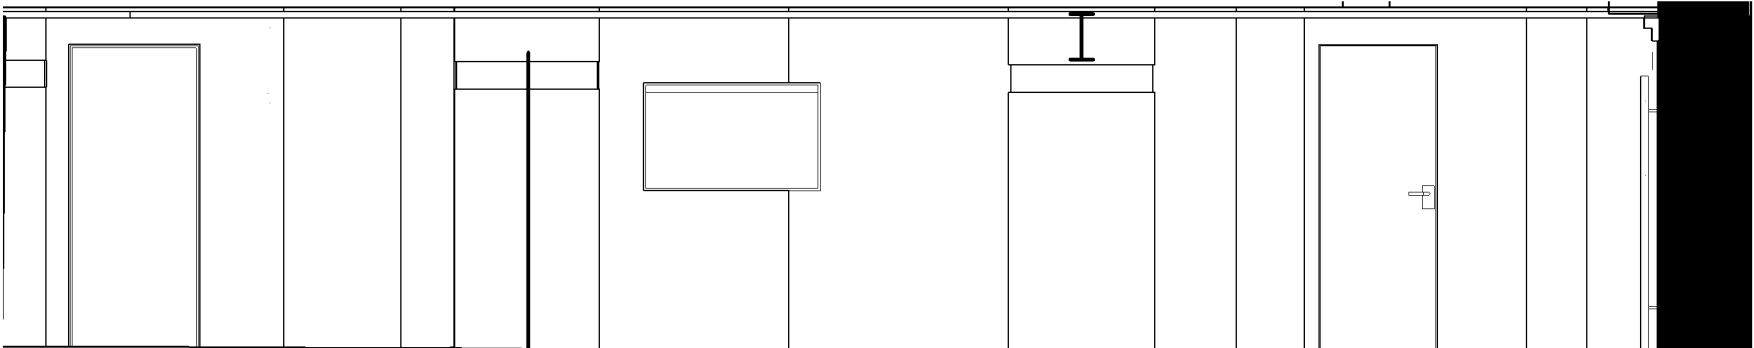


4


INTERNAL ELEVATIONS - BT.12

1 : 50



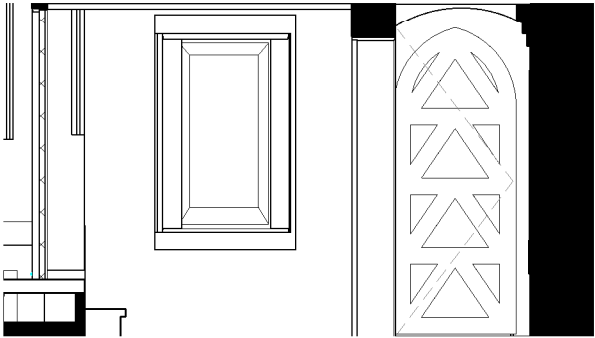


1

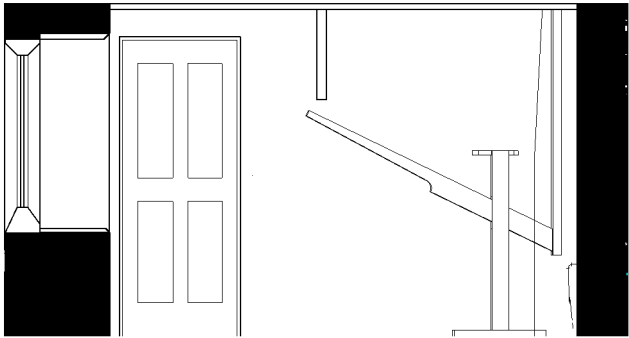


2



3

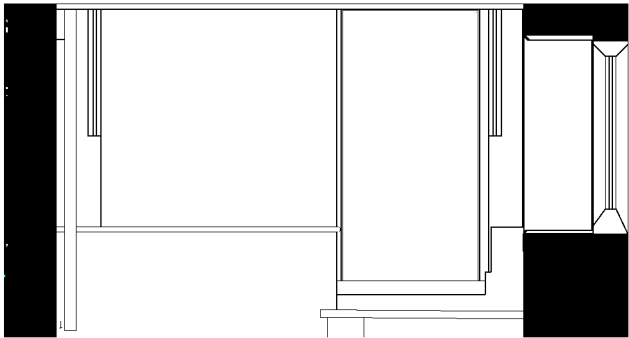

4

 

IKECTURE  
RIBA CHARTERED ARCHITECTS

Revision   Date   Description   Author

STAGE 3  
PLANNING

Client  
MR A ADESANYA

Project address  
SUR CHURCH, RADCLIFFE,  
MANCHESTER, M26 1JE

Date   09 JUN 22   Scale   1 : 50

THE CONTRACTOR IS  
RESPONSIBLE FOR CHECKING  
DIMENSIONS, TOLERANCES AND  
REFERENCES.


IKECTURE TO BE NOTIFIED IN  
WRITING OF ANY DISCREPANCIES  
BEFORE PROCEEDING WITH THE  
WORKS ON SITE OR OFF-SITE  
FABRICATION.

DO NOT SCALE FROM DRAWINGS.  
FIGURED DIMENSIONS TO BE  
WORKED TO IN ALL CASES.


THIS IS A COPYRIGHT DRAWING,  
NOT TO BE COPIED OR  
REPRODUCED WITHOUT THE  
WRITTEN PERMISSION FROM  
IKECTURE.

INTERNAL  
ELEVATIONS -  
GD.14

|             |             |      |
|-------------|-------------|------|
| Project no. | Drawing no. | Rev. |
| 305         | B.23        |      |

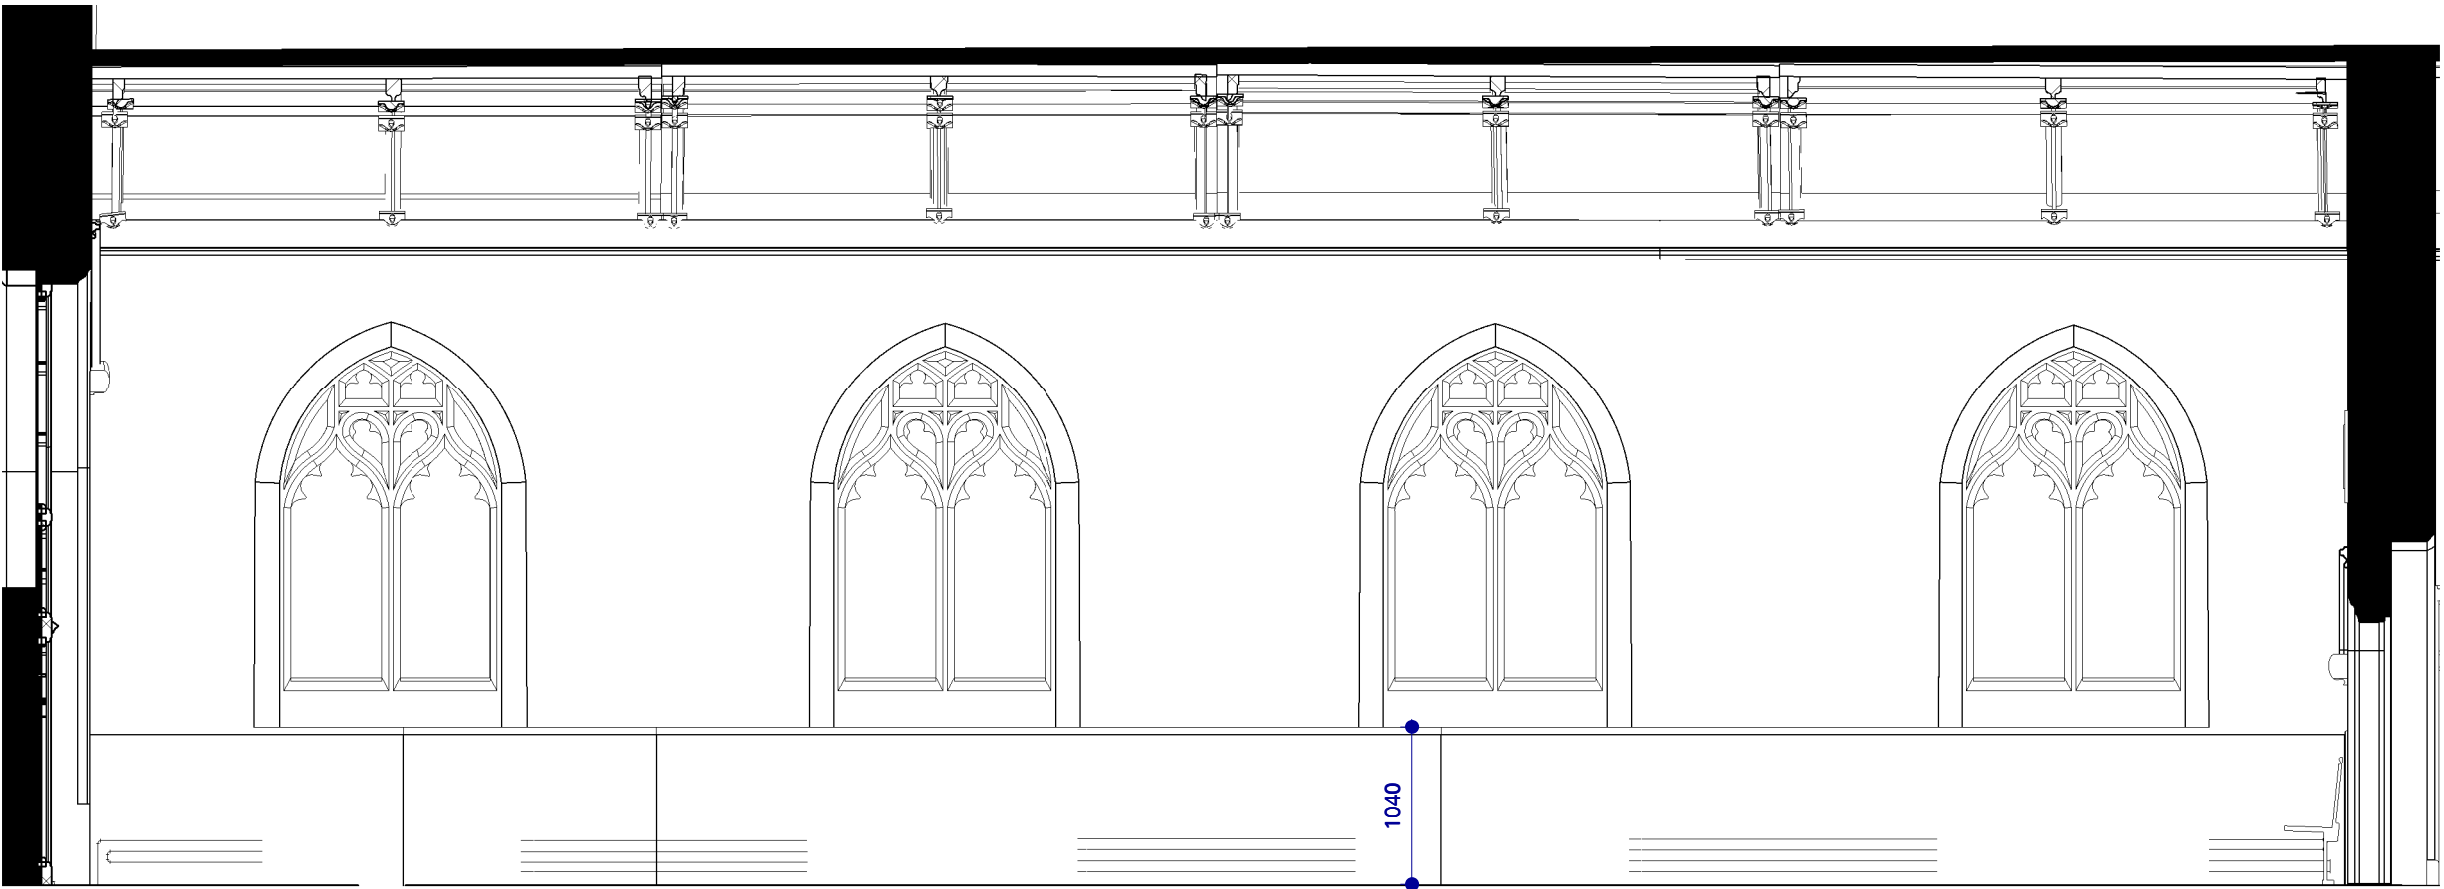

1

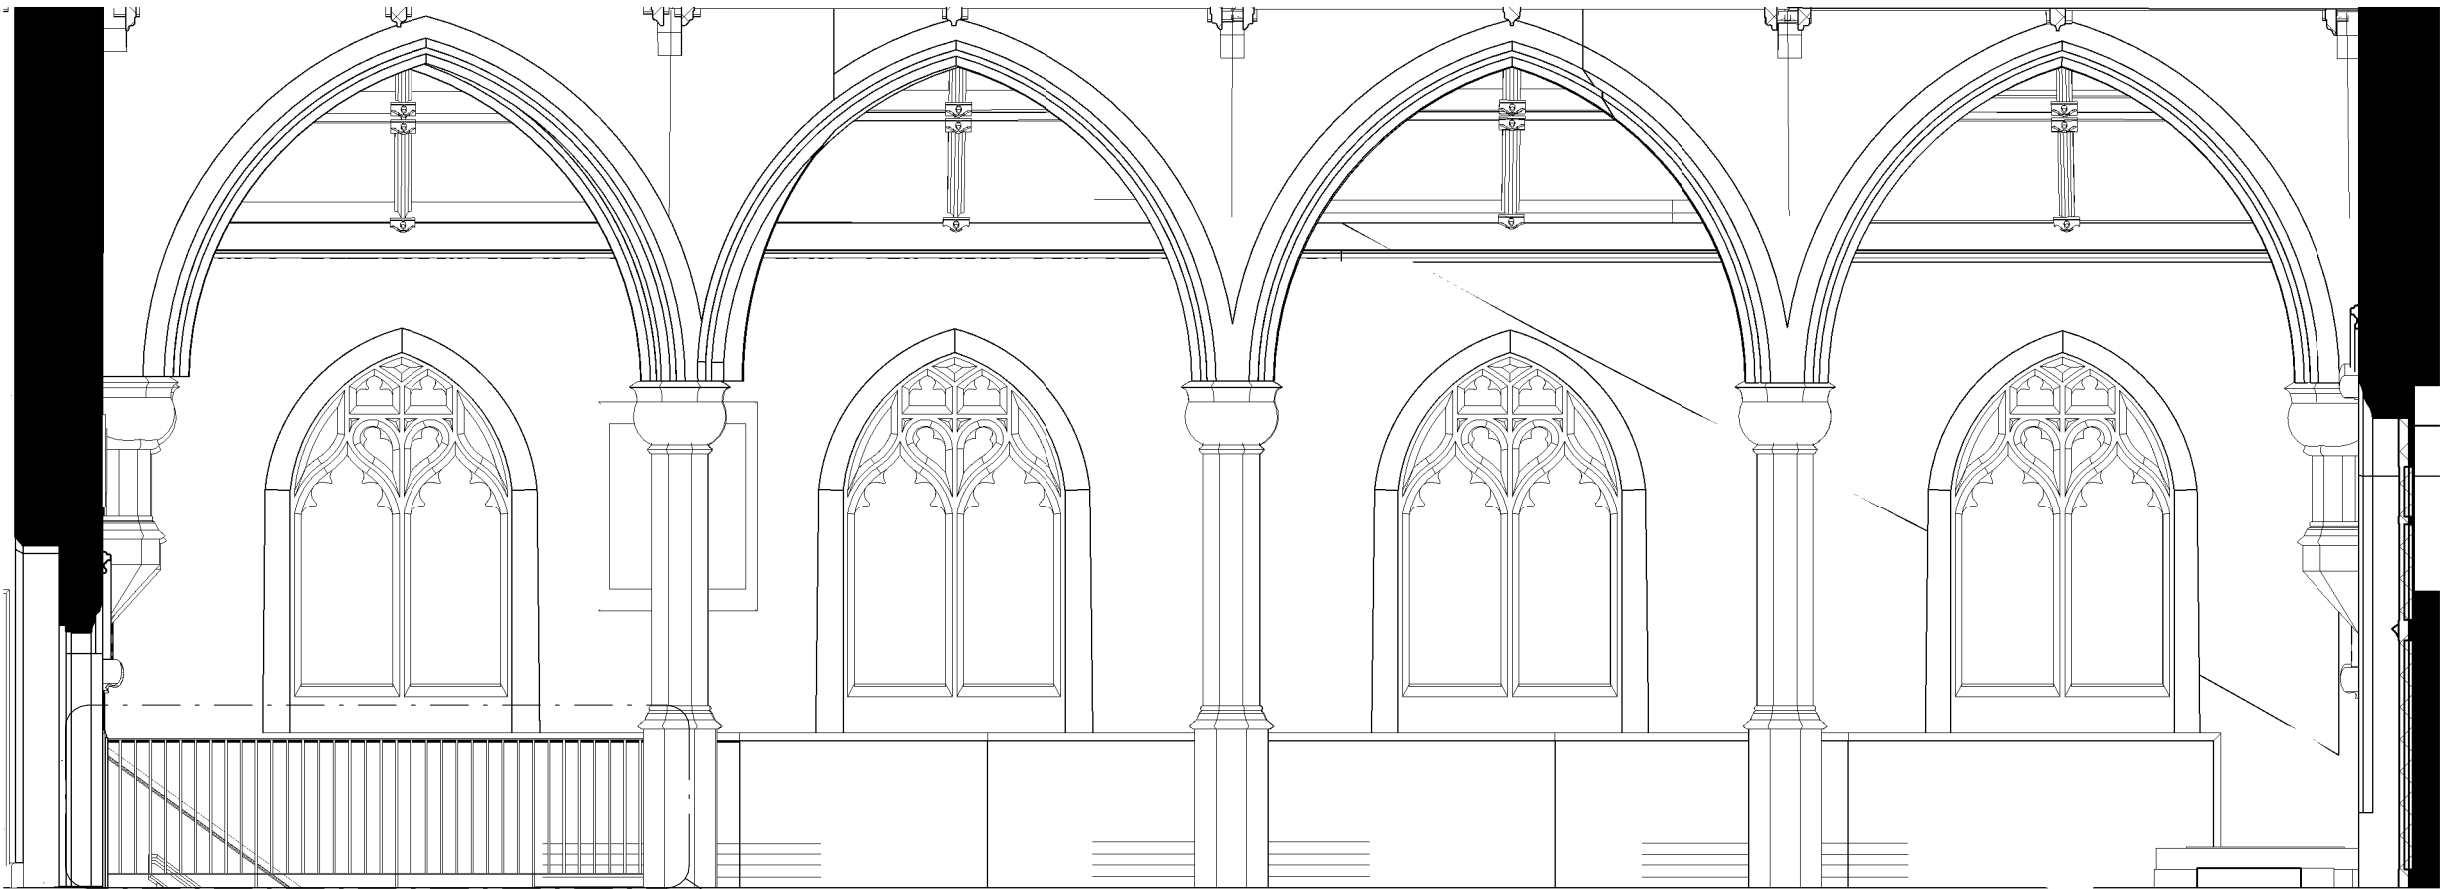

2

INTERNAL ELEVATIONS - GD.15

1 : 50

2  
F.02

0 m 1 m 2 m 3 m 4 m 5 m

IKETECTURE  
RIBA CHARTERED ARCHITECTS

Revision Date Description Author

STAGE 3  
PLANNING

Client

MR A ADESANYA

Project address

SUR CHURCH, RADCLIFFE,  
MANCHESTER, M26 1JE

Date 09 JUN 22 Scale 1 : 50

THE CONTRACTOR IS  
RESPONSIBLE FOR CHECKING  
DIMENSIONS, TOLERANCES AND  
REFERENCES.

IKETECTURE TO BE NOTIFIED IN  
WRITING OF ANY DISCREPANCIES  
BEFORE PROCEEDING WITH THE  
WORKS ON SITE OR OFF-SITE  
FABRICATION.

DO NOT SCALE FROM DRAWINGS.  
FIGURED DIMENSIONS TO BE  
WORKED TO IN ALL CASES.

THIS IS A COPYRIGHT DRAWING,  
NOT TO BE COPIED OR  
REPRODUCED WITHOUT THE  
WRITTEN PERMISSION FROM  
IKETECTURE.

INTERNAL  
ELEVATIONS -  
GD.15

Project no. Drawing no. Rev.

305 B.24



**IKETECTURE**  
RIBA CHARTERED ARCHITECTS

Revision    Date    Description    Author

STAGE 3  
**PLANNING**

Client  
**MR A ADESANYA**

Project address  
**SUR CHURCH, RADCLIFFE,  
MANCHESTER, M26 1JE**

Date    **09 JUN 22**    Scale    **1 : 50**

THE CONTRACTOR IS RESPONSIBLE FOR CHECKING DIMENSIONS, TOLERANCES AND REFERENCES.


IKETECTURE TO BE NOTIFIED IN WRITING OF ANY DISCREPANCIES BEFORE PROCEEDING WITH THE WORKS ON SITE OR OFF-SITE FABRICATION.

DO NOT SCALE FROM DRAWINGS. FIGURED DIMENSIONS TO BE WORKED TO IN ALL CASES.


THIS IS A COPYRIGHT DRAWING, NOT TO BE COPIED OR REPRODUCED WITHOUT THE WRITTEN PERMISSION FROM IKETECTURE.

**INTERNAL  
ELEVATIONS -  
GD.16**

|             |             |      |
|-------------|-------------|------|
| Project no. | Drawing no. | Rev. |
| <b>305</b>  | <b>B.25</b> |      |

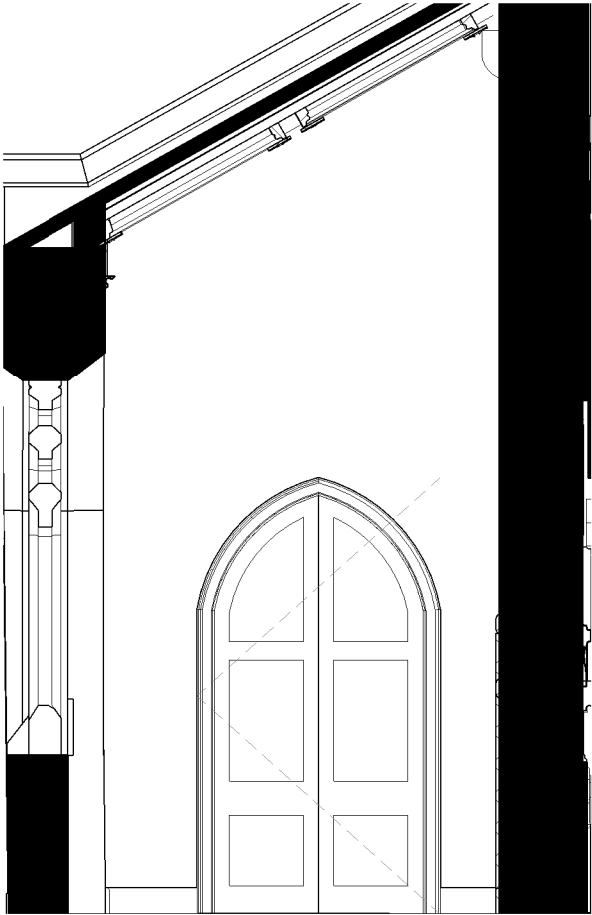


3

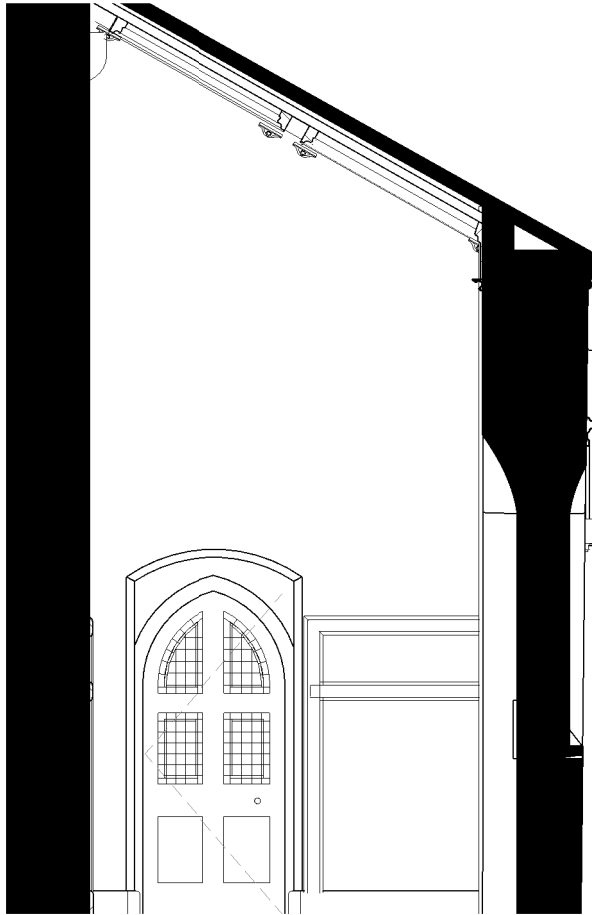

1




2

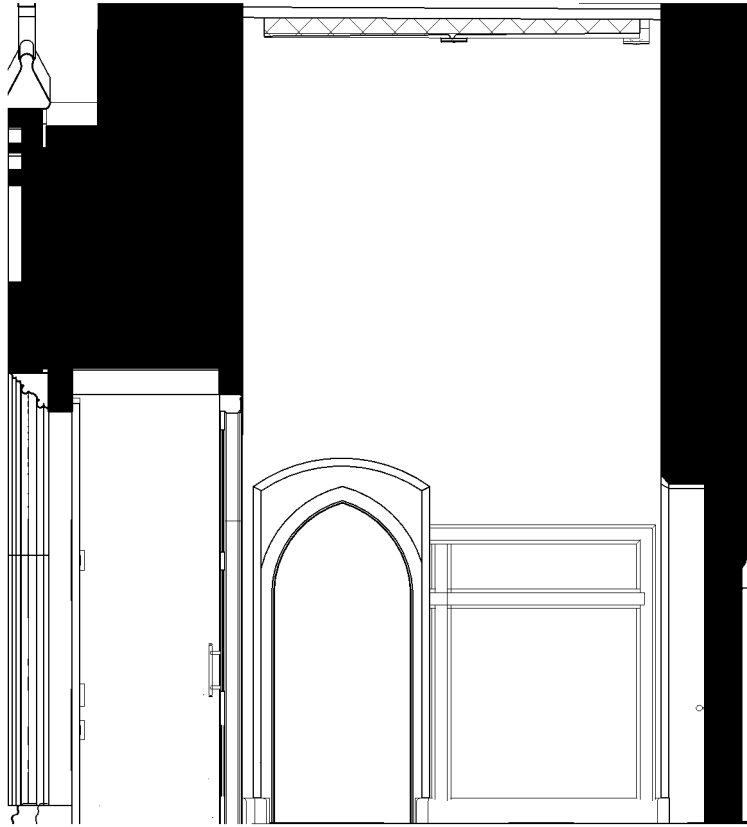


4


INTERNAL ELEVATIONS - GD.16

1 : 50

 


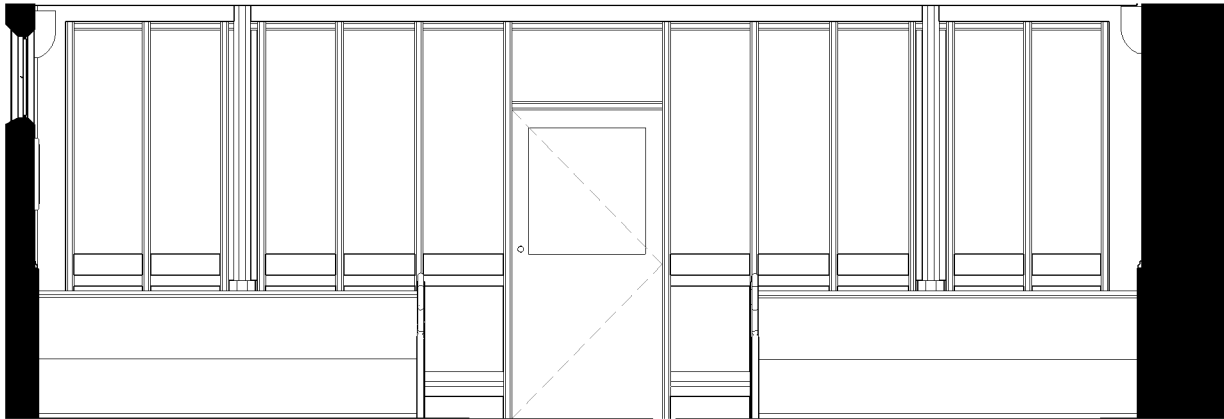


1

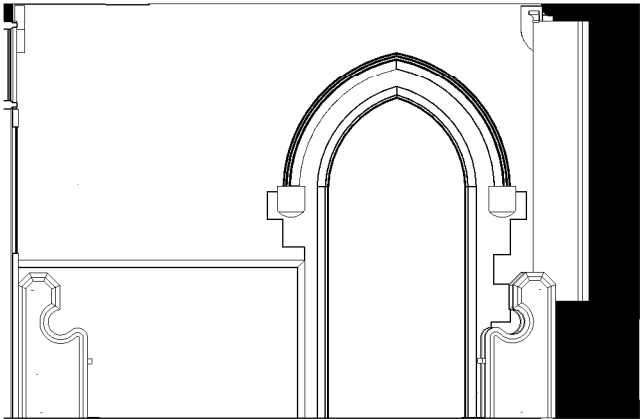

2

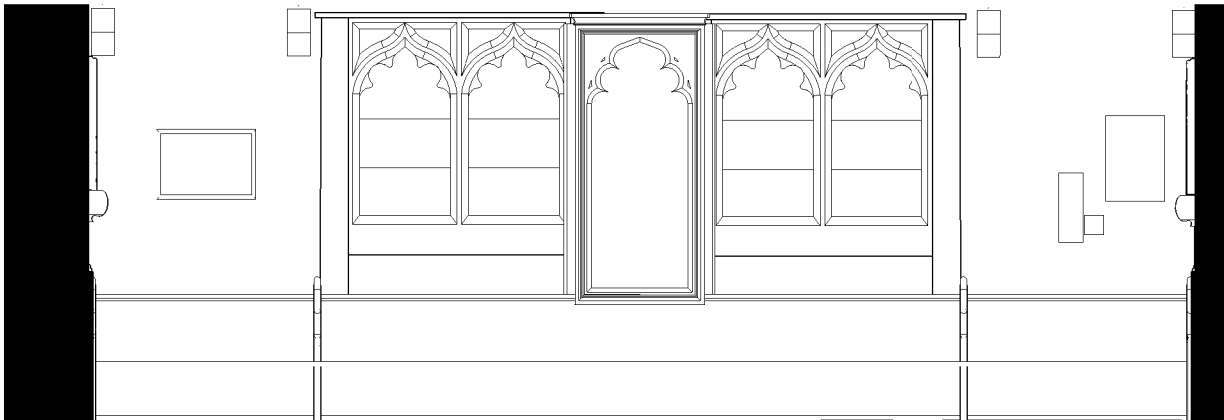

3

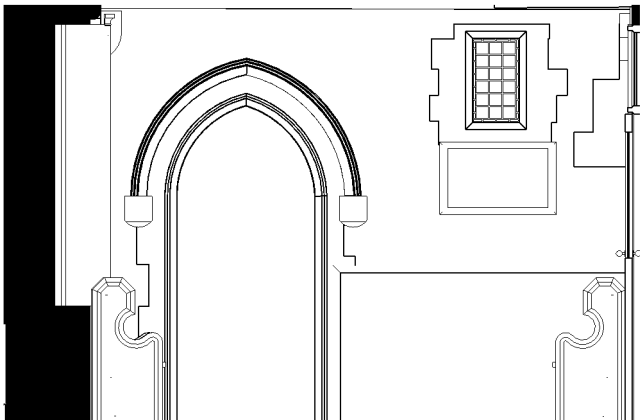

4

INTERNAL ELEVATIONS - GD.17

1 : 50



**IKETECTURE**  
RIBA CHARTERED ARCHITECTS

Revision Date Description Author

STAGE 3  
PLANNING

Client  
**MR A ADESANYA**

Project address  
**SUR CHURCH, RADCLIFFE,  
MANCHESTER, M26 1JE**

Date **09 JUN 22** Scale **1 : 50**

THE CONTRACTOR IS  
RESPONSIBLE FOR CHECKING  
DIMENSIONS, TOLERANCES AND  
REFERENCES.


IKETECTURE TO BE NOTIFIED IN  
WRITING OF ANY DISCREPANCIES  
BEFORE PROCEEDING WITH THE  
WORKS ON SITE OR OFF-SITE  
FABRICATION.

DO NOT SCALE FROM DRAWINGS.  
FIGURED DIMENSIONS TO BE  
WORKED TO IN ALL CASES.

THIS IS A COPYRIGHT DRAWING,  
NOT TO BE COPIED OR  
REPRODUCED WITHOUT THE  
WRITTEN PERMISSION FROM  
IKETECTURE.

**INTERNAL  
ELEVATIONS -  
GD.17**

| Project no. | Drawing no. | Rev. |
|-------------|-------------|------|
| <b>305</b>  | <b>B.26</b> |      |

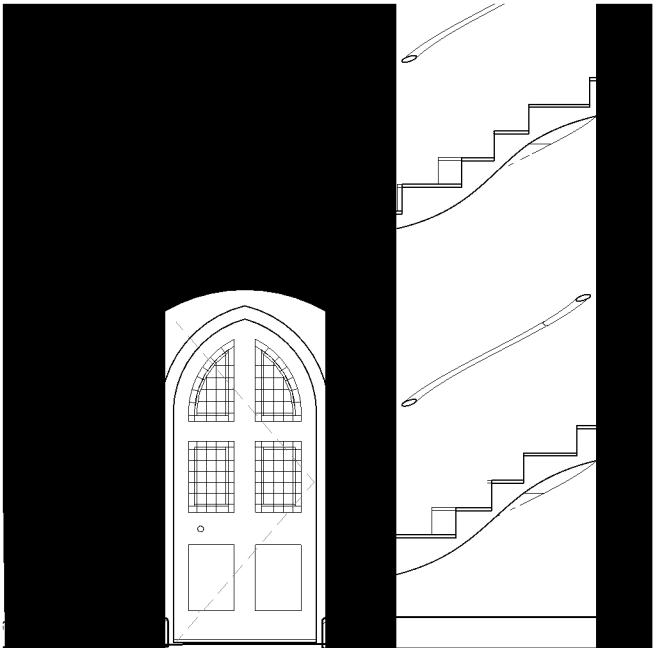

1



2




3



4

INTERNAL ELEVATIONS - GD.18

1 : 50

 

IKETECTURE  
RIBA CHARTERED ARCHITECTS

Revision Date Description Author

STAGE 3  
PLANNING

Client

MR A ADESANYA

Project address

SUR CHURCH, RADCLIFFE,  
MANCHESTER, M26 1JE

Date 09 JUN 22 Scale 1 : 50

THE CONTRACTOR IS  
RESPONSIBLE FOR CHECKING  
DIMENSIONS, TOLERANCES AND  
REFERENCES.


IKETECTURE TO BE NOTIFIED IN  
WRITING OF ANY DISCREPANCIES  
BEFORE PROCEEDING WITH THE  
WORKS ON SITE OR OFF-SITE  
FABRICATION.

DO NOT SCALE FROM DRAWINGS.  
FIGURED DIMENSIONS TO BE  
WORKED TO IN ALL CASES.

THIS IS A COPYRIGHT DRAWING,  
NOT TO BE COPIED OR  
REPRODUCED WITHOUT THE  
WRITTEN PERMISSION FROM  
IKETECTURE.

INTERNAL  
ELEVATIONS -  
GD.18

| Project no. | Drawing no. | Rev. |
|-------------|-------------|------|
| 305         | B.27        |      |

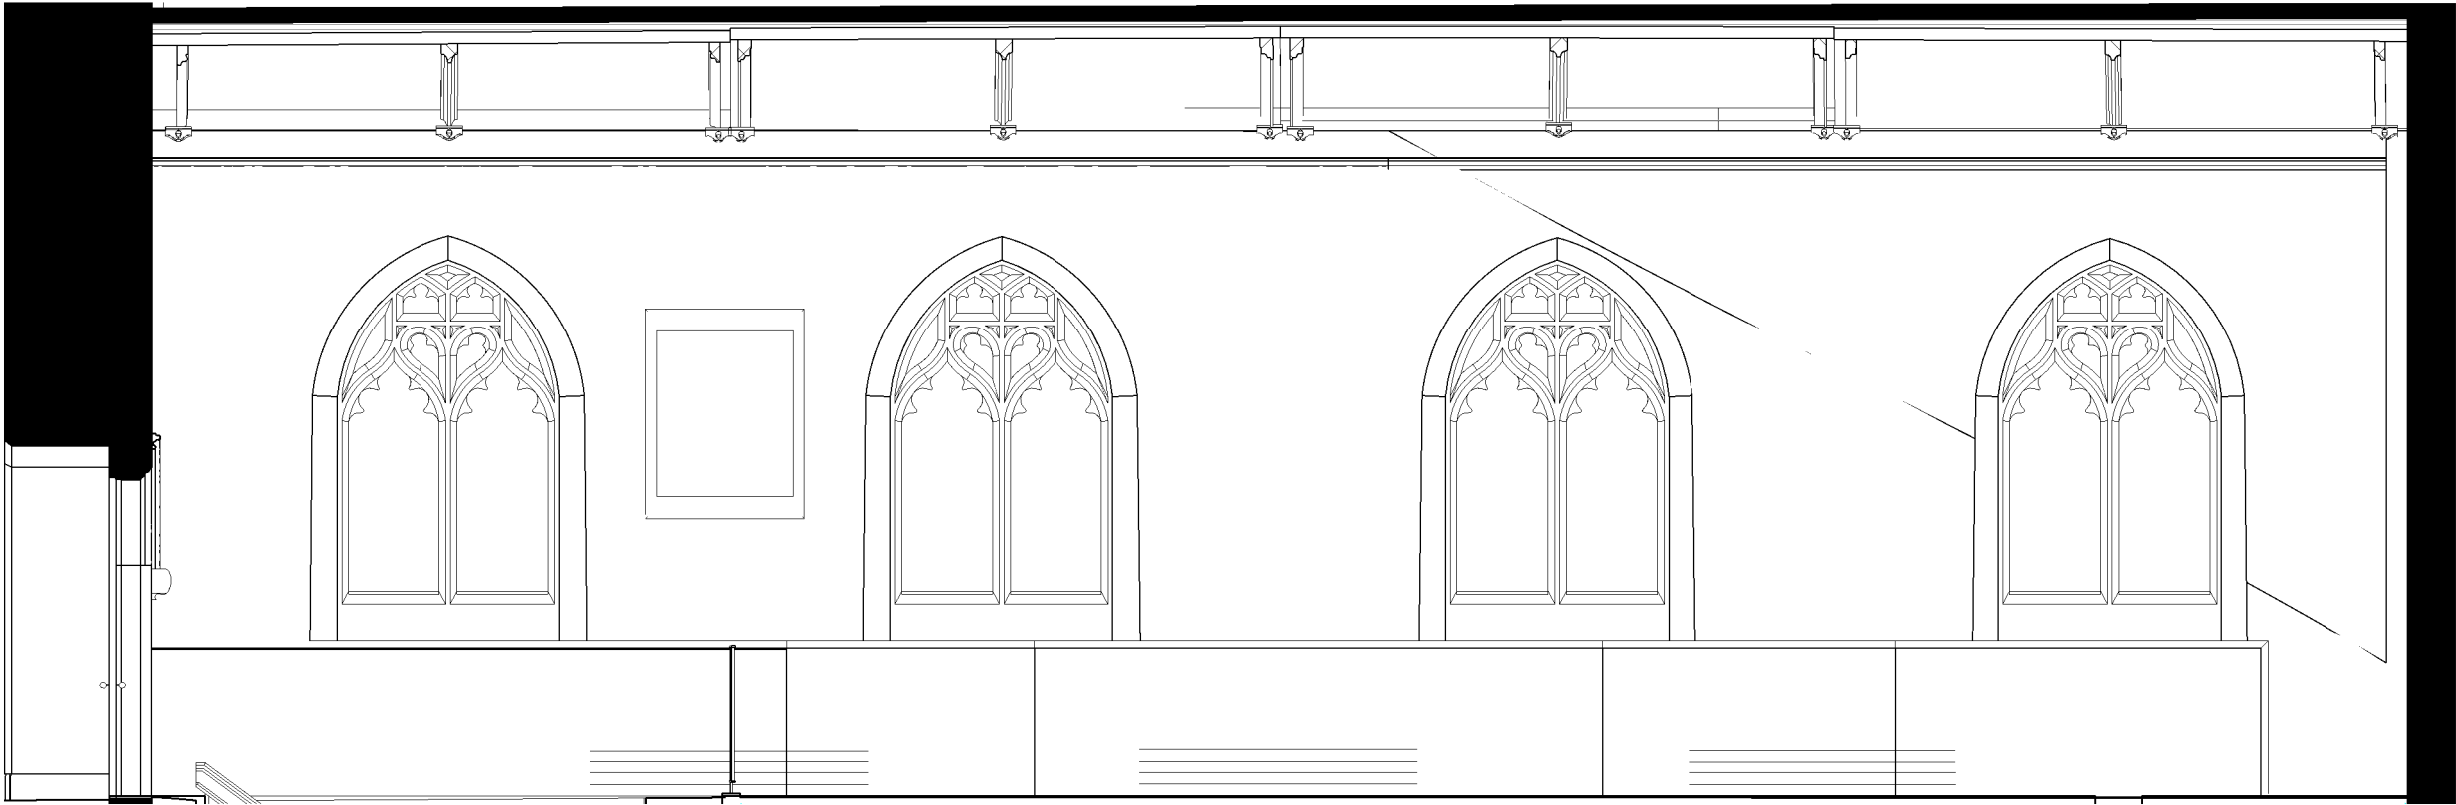

1



2

INTERNAL ELEVATIONS - GD.19

1 : 50



IKETECTURE  
RIBA CHARTERED ARCHITECTS

Revision Date Description Author

STAGE 3  
PLANNING

Client  
**MR A ADESANYA**

Project address  
**SUR CHURCH, RADCLIFFE,  
MANCHESTER, M26 1JE**

Date **09 JUN 22** Scale **1 : 50**

THE CONTRACTOR IS  
RESPONSIBLE FOR CHECKING  
DIMENSIONS, TOLERANCES AND  
REFERENCES.


IKETECTURE TO BE NOTIFIED IN  
WRITING OF ANY DISCREPANCIES  
BEFORE PROCEEDING WITH THE  
WORKS ON SITE OR OFF-SITE  
FABRICATION.

DO NOT SCALE FROM DRAWINGS.  
FIGURED DIMENSIONS TO BE  
WORKED TO IN ALL CASES.

THIS IS A COPYRIGHT DRAWING,  
NOT TO BE COPIED OR  
REPRODUCED WITHOUT THE  
WRITTEN PERMISSION FROM  
IKETECTURE.

INTERNAL  
ELEVATIONS -  
GD.19

|             |             |      |
|-------------|-------------|------|
| Project no. | Drawing no. | Rev. |
| 305         | B.28        |      |

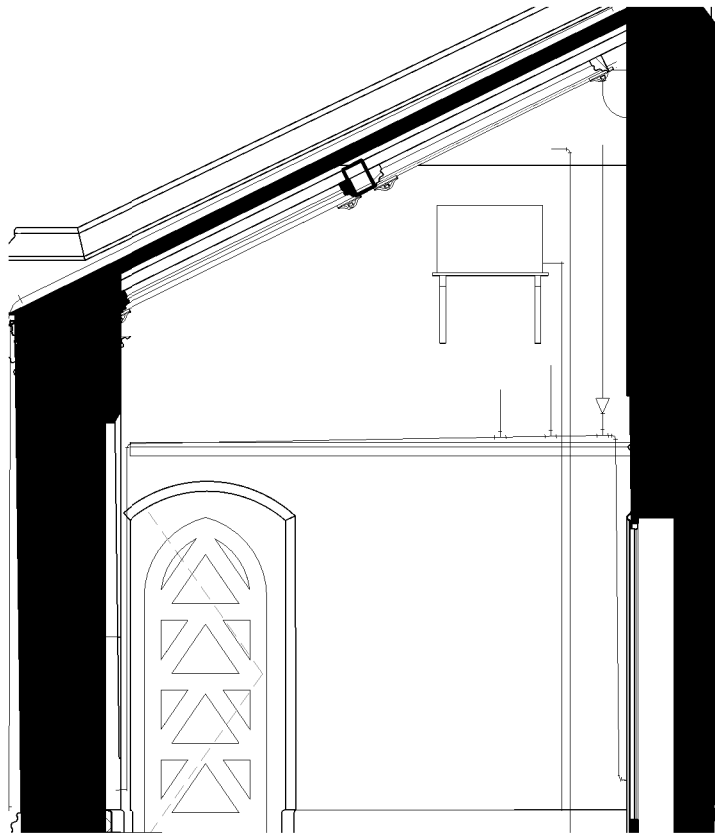


1



2




3

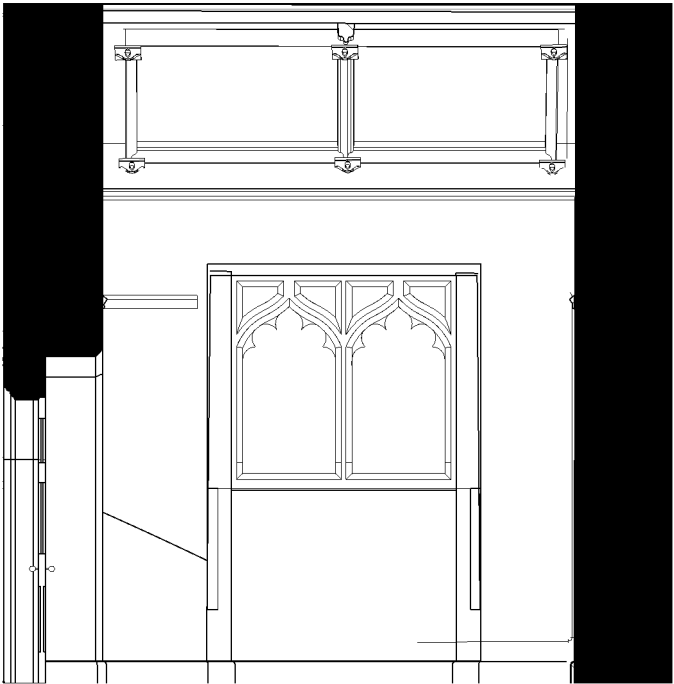

4

INTERNAL ELEVATIONS - GD.20

1 : 50

 

IKETECTURE  
RIBA CHARTERED ARCHITECTS

Revision Date Description Author

STAGE 3  
PLANNING

Client

MR A ADESANYA

Project address

SUR CHURCH, RADCLIFFE,  
MANCHESTER, M26 1JE

Date 09 JUN 22 Scale 1 : 50

THE CONTRACTOR IS  
RESPONSIBLE FOR CHECKING  
DIMENSIONS, TOLERANCES AND  
REFERENCES.


IKETECTURE TO BE NOTIFIED IN  
WRITING OF ANY DISCREPANCIES  
BEFORE PROCEEDING WITH THE  
WORKS ON SITE OR OFF-SITE  
FABRICATION.

DO NOT SCALE FROM DRAWINGS.  
FIGURED DIMENSIONS TO BE  
WORKED TO IN ALL CASES.

THIS IS A COPYRIGHT DRAWING,  
NOT TO BE COPIED OR  
REPRODUCED WITHOUT THE  
WRITTEN PERMISSION FROM  
IKETECTURE.

INTERNAL  
ELEVATIONS -  
GD.20


|             |             |      |
|-------------|-------------|------|
| Project no. | Drawing no. | Rev. |
| 305         | B.29        |      |

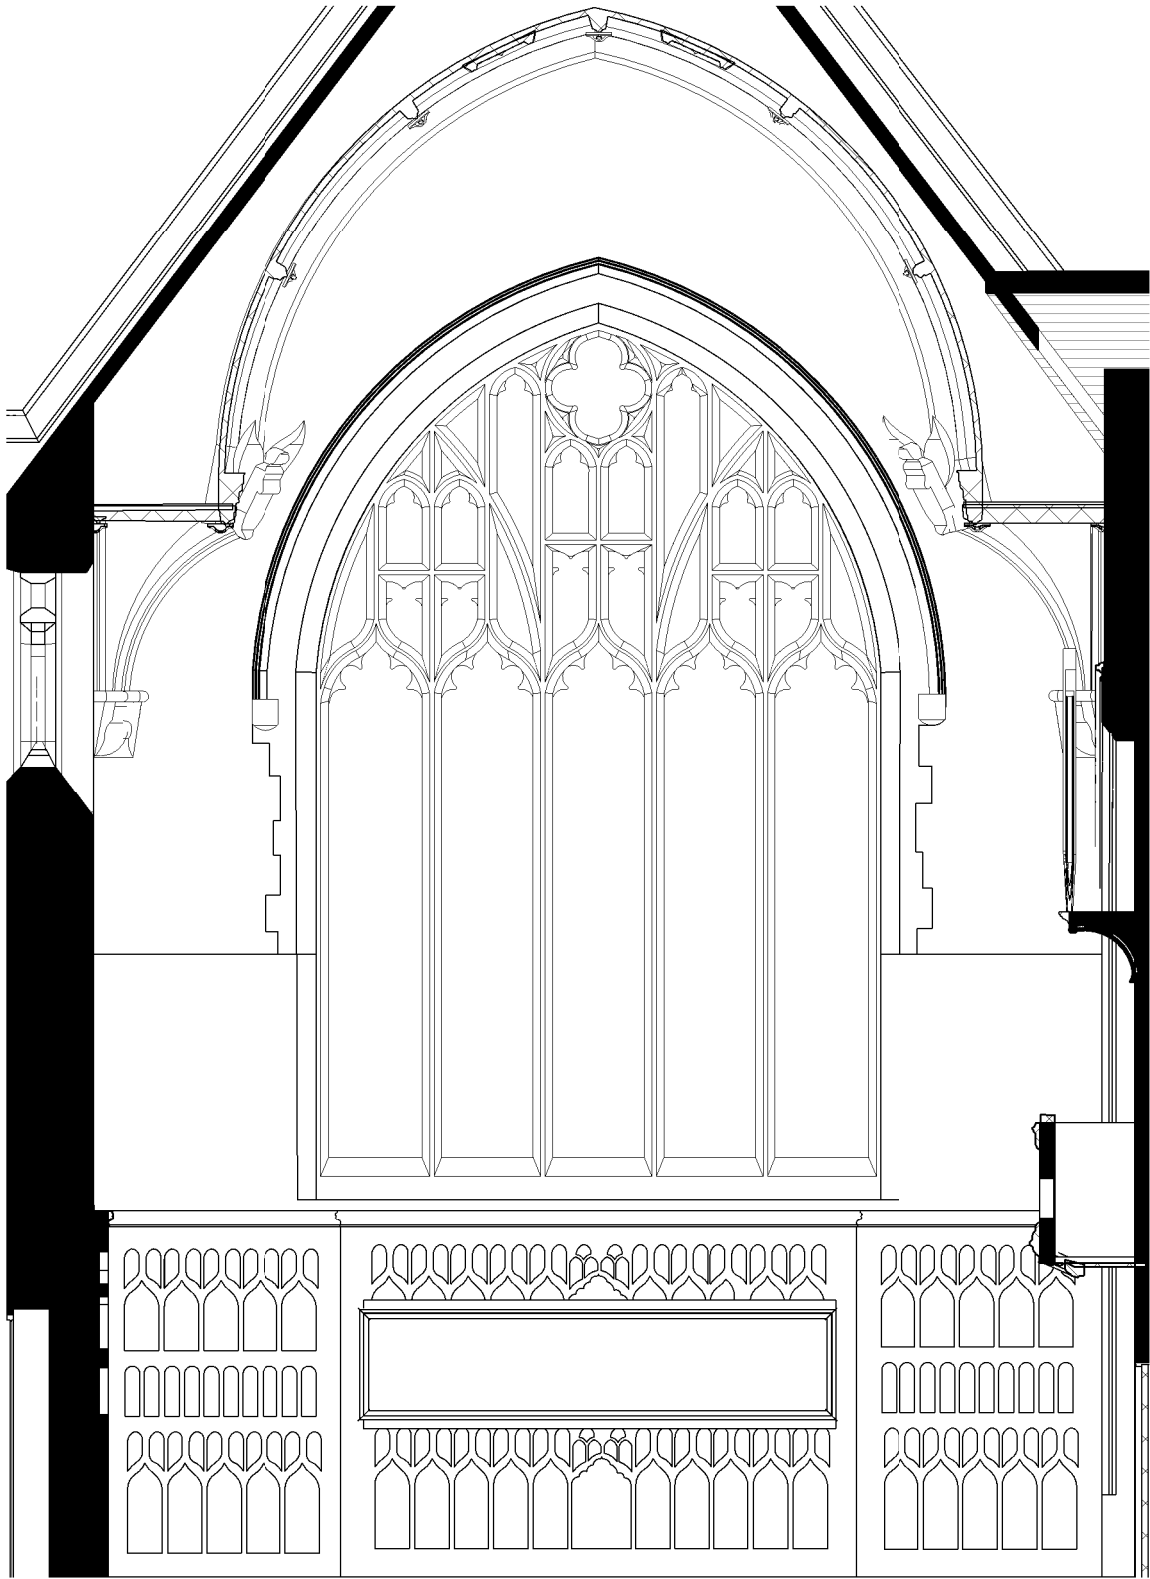


1

INTERNAL ELEVATIONS - GD.21

1 : 50

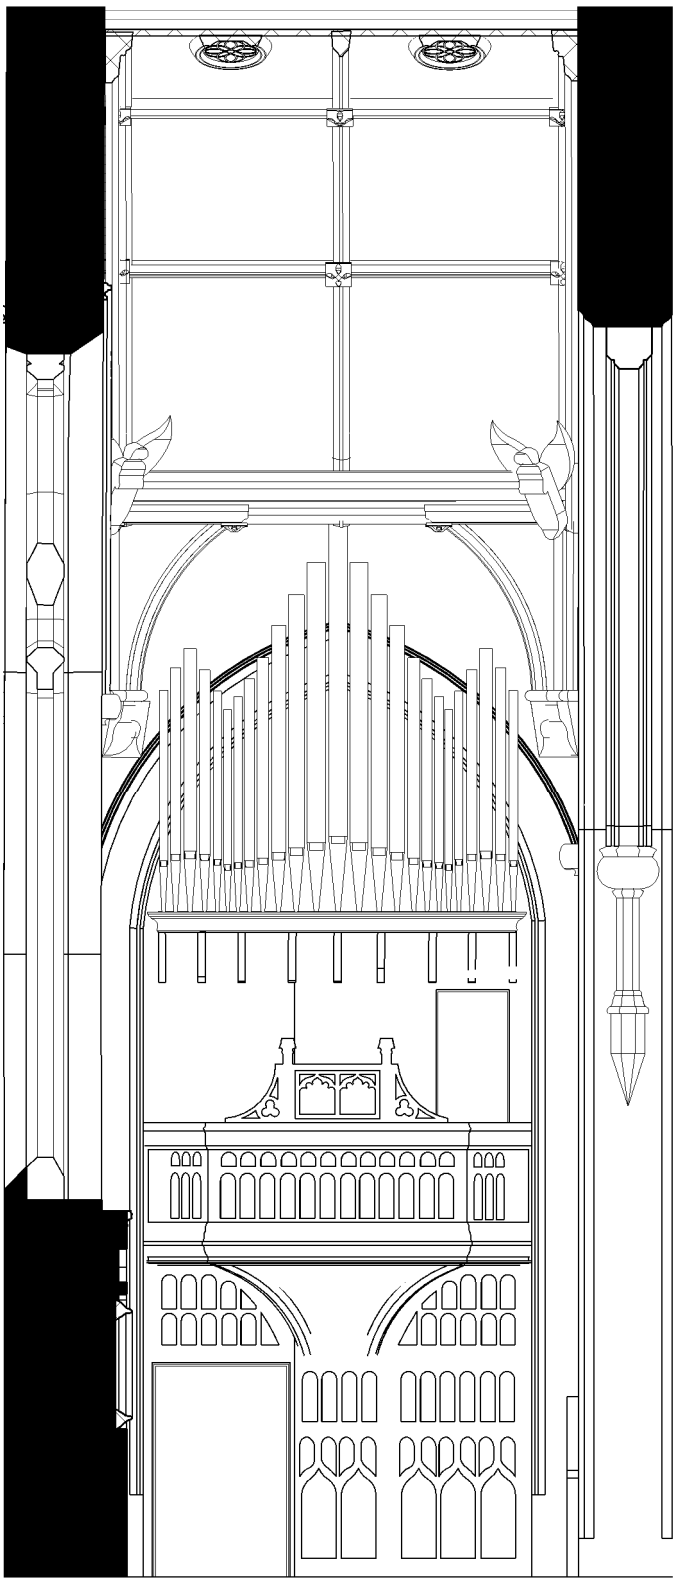

2

 

IKETECTURE  
RIBA CHARTERED ARCHITECTS

Revision Date Description Author

STAGE 3  
PLANNING

Client

MR A ADESANYA

Project address

SUR CHURCH, RADCLIFFE,  
MANCHESTER, M26 1JE

Date 09 JUN 22 Scale 1 : 50

THE CONTRACTOR IS  
RESPONSIBLE FOR CHECKING  
DIMENSIONS, TOLERANCES AND  
REFERENCES.

IKETECTURE TO BE NOTIFIED IN  
WRITING OF ANY DISCREPANCIES  
BEFORE PROCEEDING WITH THE  
WORKS ON SITE OR OFF-SITE  
FABRICATION.


DO NOT SCALE FROM DRAWINGS.  
FIGURED DIMENSIONS TO BE  
WORKED TO IN ALL CASES.

THIS IS A COPYRIGHT DRAWING,  
NOT TO BE COPIED OR  
REPRODUCED WITHOUT THE  
WRITTEN PERMISSION FROM  
IKETECTURE.

INTERNAL  
ELEVATIONS -  
GD.21

Project no. Drawing no. Rev.


305 B.30A

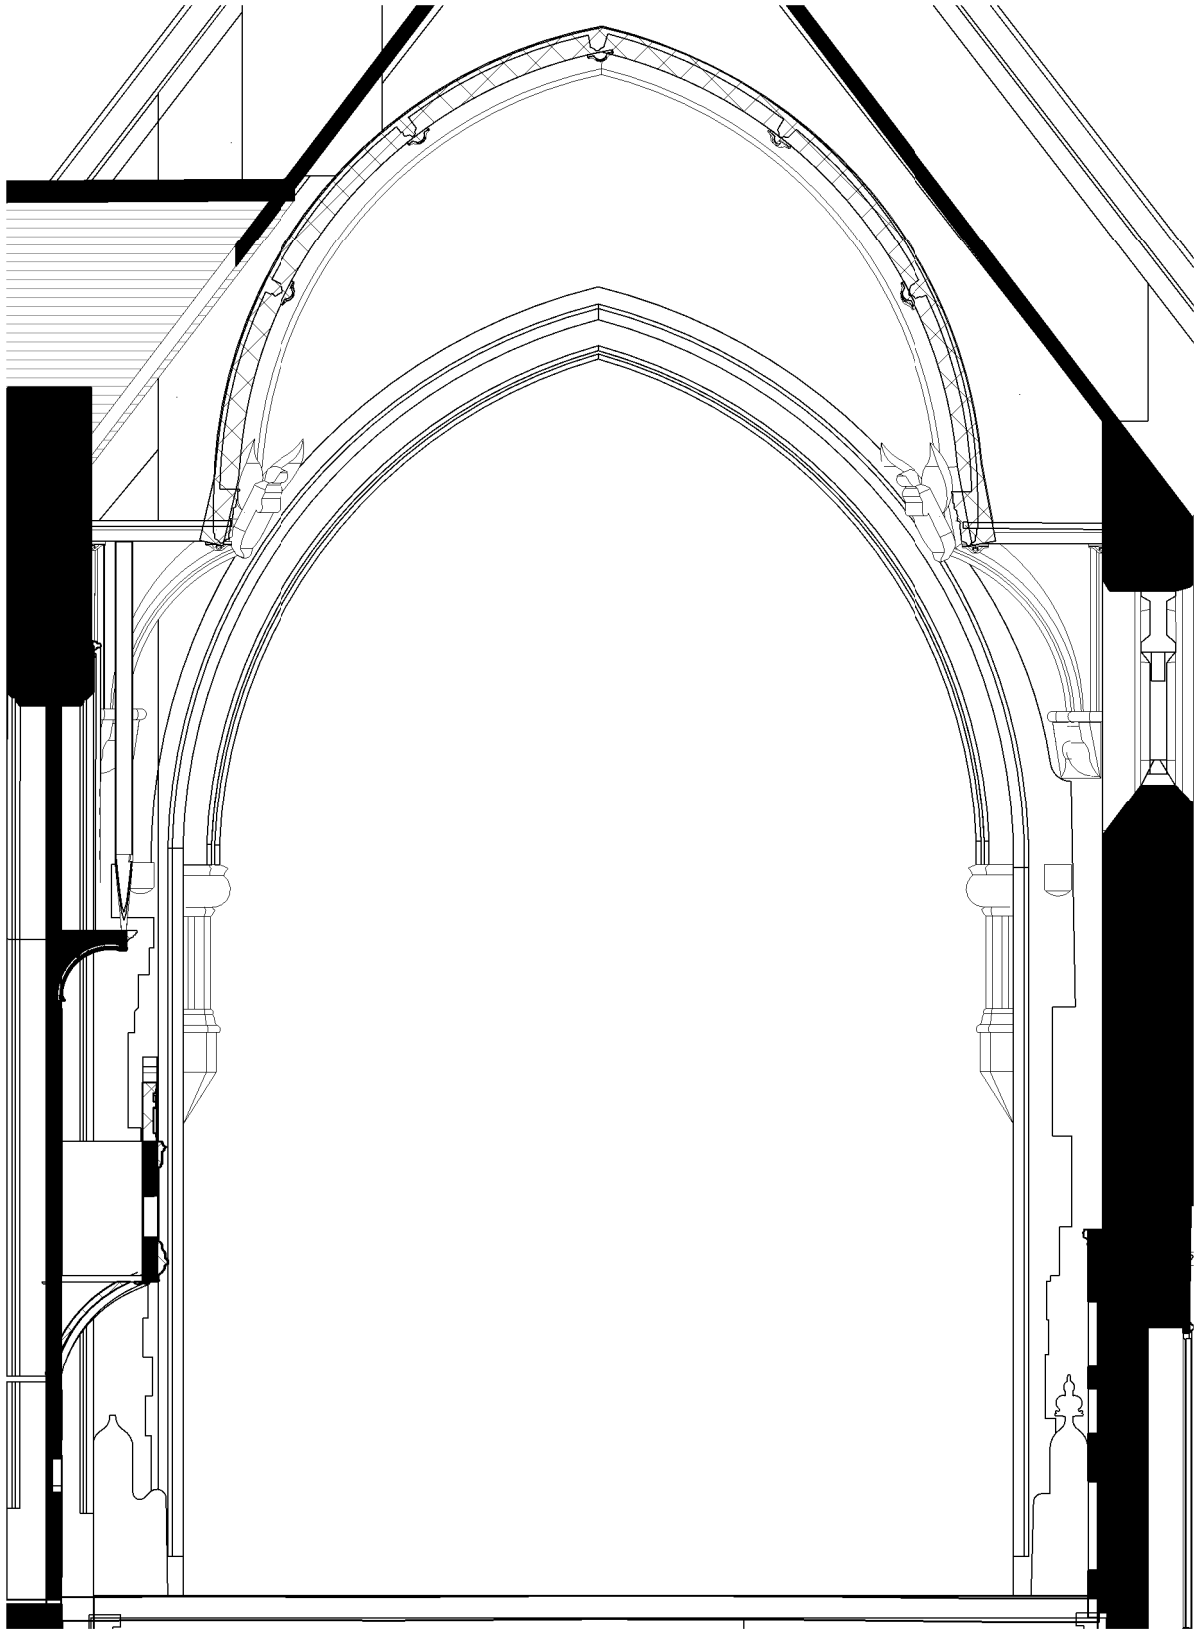


3

INTERNAL ELEVATIONS - GD.21

1 : 50

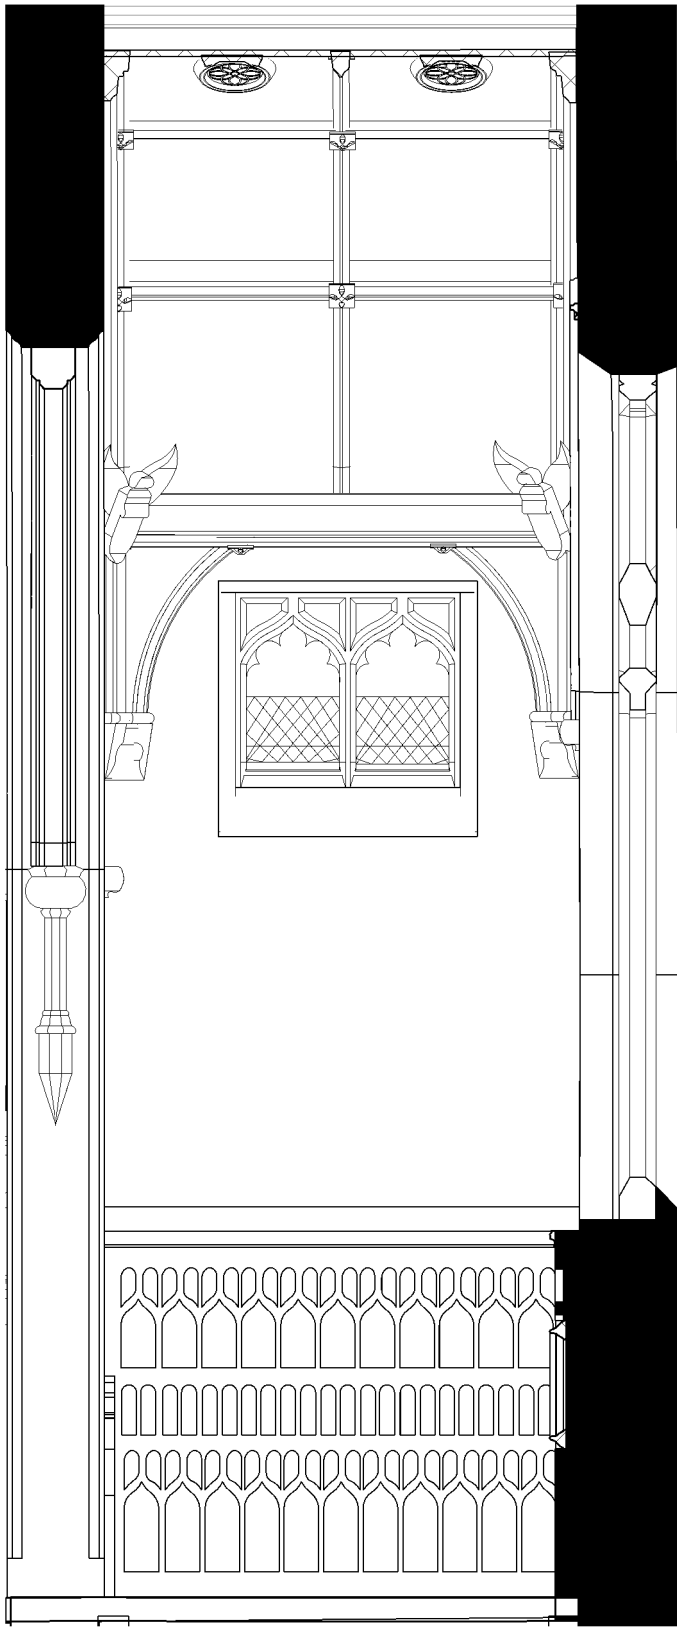

4

 

IKETECTURE  
RIBA CHARTERED ARCHITECTS

Revision Date Description Author

STAGE 3  
PLANNING

Client

MR A ADESANYA

Project address

SUR CHURCH, RADCLIFFE,  
MANCHESTER, M26 1JE

Date 09 JUN 22 Scale 1 : 50

THE CONTRACTOR IS  
RESPONSIBLE FOR CHECKING  
DIMENSIONS, TOLERANCES AND  
REFERENCES.

IKETECTURE TO BE NOTIFIED IN  
WRITING OF ANY DISCREPANCIES  
BEFORE PROCEEDING WITH THE  
WORKS ON SITE OR OFF-SITE  
FABRICATION.

DO NOT SCALE FROM DRAWINGS.  
FIGURED DIMENSIONS TO BE  
WORKED TO IN ALL CASES.

THIS IS A COPYRIGHT DRAWING,  
NOT TO BE COPIED OR  
REPRODUCED WITHOUT THE  
WRITTEN PERMISSION FROM  
IKETECTURE.

INTERNAL  
ELEVATIONS -  
GD.21

| Project no. | Drawing no. | Rev. |
|-------------|-------------|------|
| 305         | B.30B       |      |



**IKETECTURE**  
RIBA CHARTERED ARCHITECTS

Revision Date Description Author

STAGE 3  
**PLANNING**

Client  
**MR A ADESANYA**

Project address  
**SUR CHURCH, RADCLIFFE,  
MANCHESTER, M26 1JE**

Date **09 JUN 22** Scale **1 : 50**

THE CONTRACTOR IS  
RESPONSIBLE FOR CHECKING  
DIMENSIONS, TOLERANCES AND  
REFERENCES.

IKETECTURE TO BE NOTIFIED IN  
WRITING OF ANY DISCREPANCIES  
BEFORE PROCEEDING WITH THE  
WORKS ON SITE OR OFF-SITE  
FABRICATION.

DO NOT SCALE FROM DRAWINGS.  
FIGURED DIMENSIONS TO BE  
WORKED TO IN ALL CASES.

THIS IS A COPYRIGHT DRAWING,  
NOT TO BE COPIED OR  
REPRODUCED WITHOUT THE  
WRITTEN PERMISSION FROM  
IKETECTURE.

**INTERNAL  
ELEVATIONS -  
GD.22**

|             |              |      |
|-------------|--------------|------|
| Project no. | Drawing no.  | Rev. |
| <b>305</b>  | <b>B.32A</b> |      |




INTERNAL ELEVATIONS - GD.22

1 : 50

1


0 m 1 m 2 m 3 m 4 m 5 m

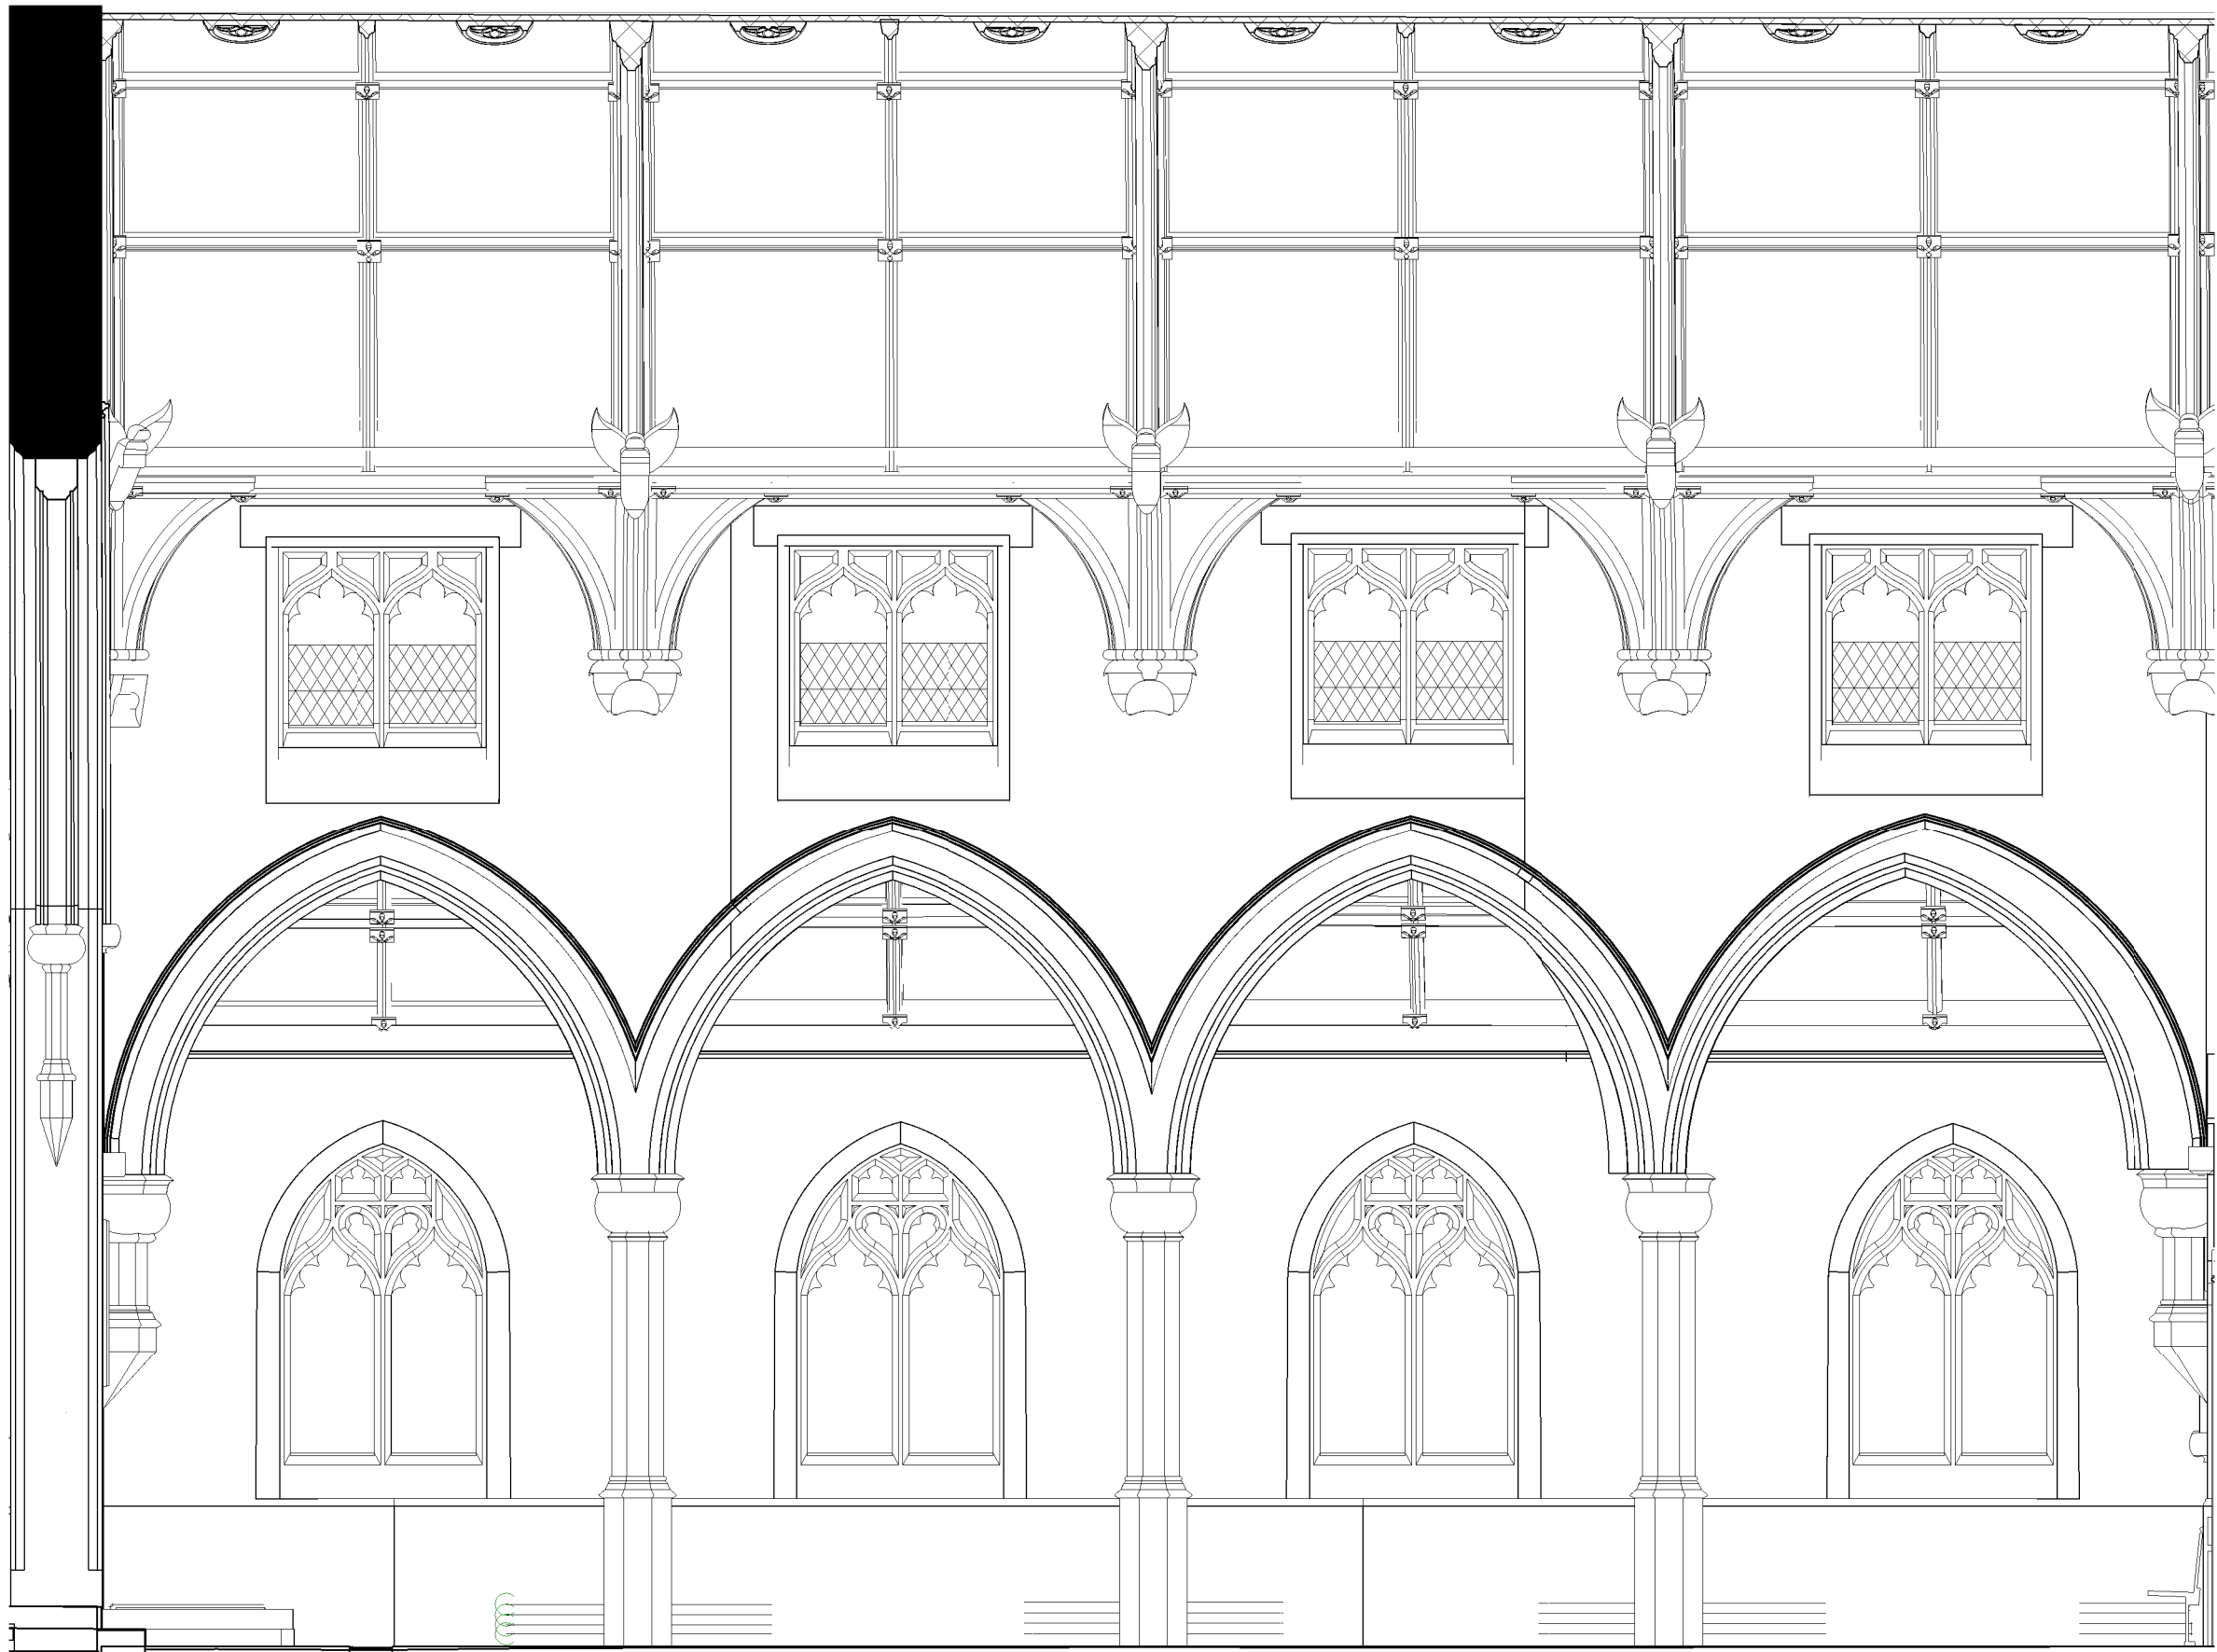

INTERNAL ELEVATIONS - GD.22

1 : 50

2

 

IKETECTURE  
RIBA CHARTERED ARCHITECTS

Revision Date Description Author

STAGE 3  
PLANNING

Client  
**MR A ADESANYA**

Project address  
**SUR CHURCH, RADCLIFFE,  
MANCHESTER, M26 1JE**

Date **09 JUN 22** Scale **1 : 50**

THE CONTRACTOR IS  
RESPONSIBLE FOR CHECKING  
DIMENSIONS, TOLERANCES AND  
REFERENCES.

IKETECTURE TO BE NOTIFIED IN  
WRITING OF ANY DISCREPANCIES  
BEFORE PROCEEDING WITH THE  
WORKS ON SITE OR OFF-SITE  
FABRICATION.

DO NOT SCALE FROM DRAWINGS.  
FIGURED DIMENSIONS TO BE  
WORKED TO IN ALL CASES.

THIS IS A COPYRIGHT DRAWING,  
NOT TO BE COPIED OR  
REPRODUCED WITHOUT THE  
WRITTEN PERMISSION FROM  
IKETECTURE.

INTERNAL  
ELEVATIONS -  
GD.22

|             |             |      |
|-------------|-------------|------|
| Project no. | Drawing no. | Rev. |
| 305         | B.32B       |      |



INTERNAL ELEVATIONS - GD.22

1 : 50

3

0 m 1 m 2 m 3 m 4 m 5 m



IKETECTURE  
RIBA CHARTERED ARCHITECTS

Revision Date Description Author

STAGE 3  
PLANNING

Client

MR A ADESANYA

Project address

SUR CHURCH, RADCLIFFE,  
MANCHESTER, M26 1JE

Date 09 JUN 22 Scale 1 : 50

THE CONTRACTOR IS  
RESPONSIBLE FOR CHECKING  
DIMENSIONS, TOLERANCES AND  
REFERENCES.


IKETECTURE TO BE NOTIFIED IN  
WRITING OF ANY DISCREPANCIES  
BEFORE PROCEEDING WITH THE  
WORKS ON SITE OR OFF-SITE  
FABRICATION.

DO NOT SCALE FROM DRAWINGS.  
FIGURED DIMENSIONS TO BE  
WORKED TO IN ALL CASES.


THIS IS A COPYRIGHT DRAWING,  
NOT TO BE COPIED OR  
REPRODUCED WITHOUT THE  
WRITTEN PERMISSION FROM  
IKETECTURE.

INTERNAL  
ELEVATIONS -  
GD.22

| Project no. | Drawing no. | Rev. |
|-------------|-------------|------|
| 305         | B.32C       |      |

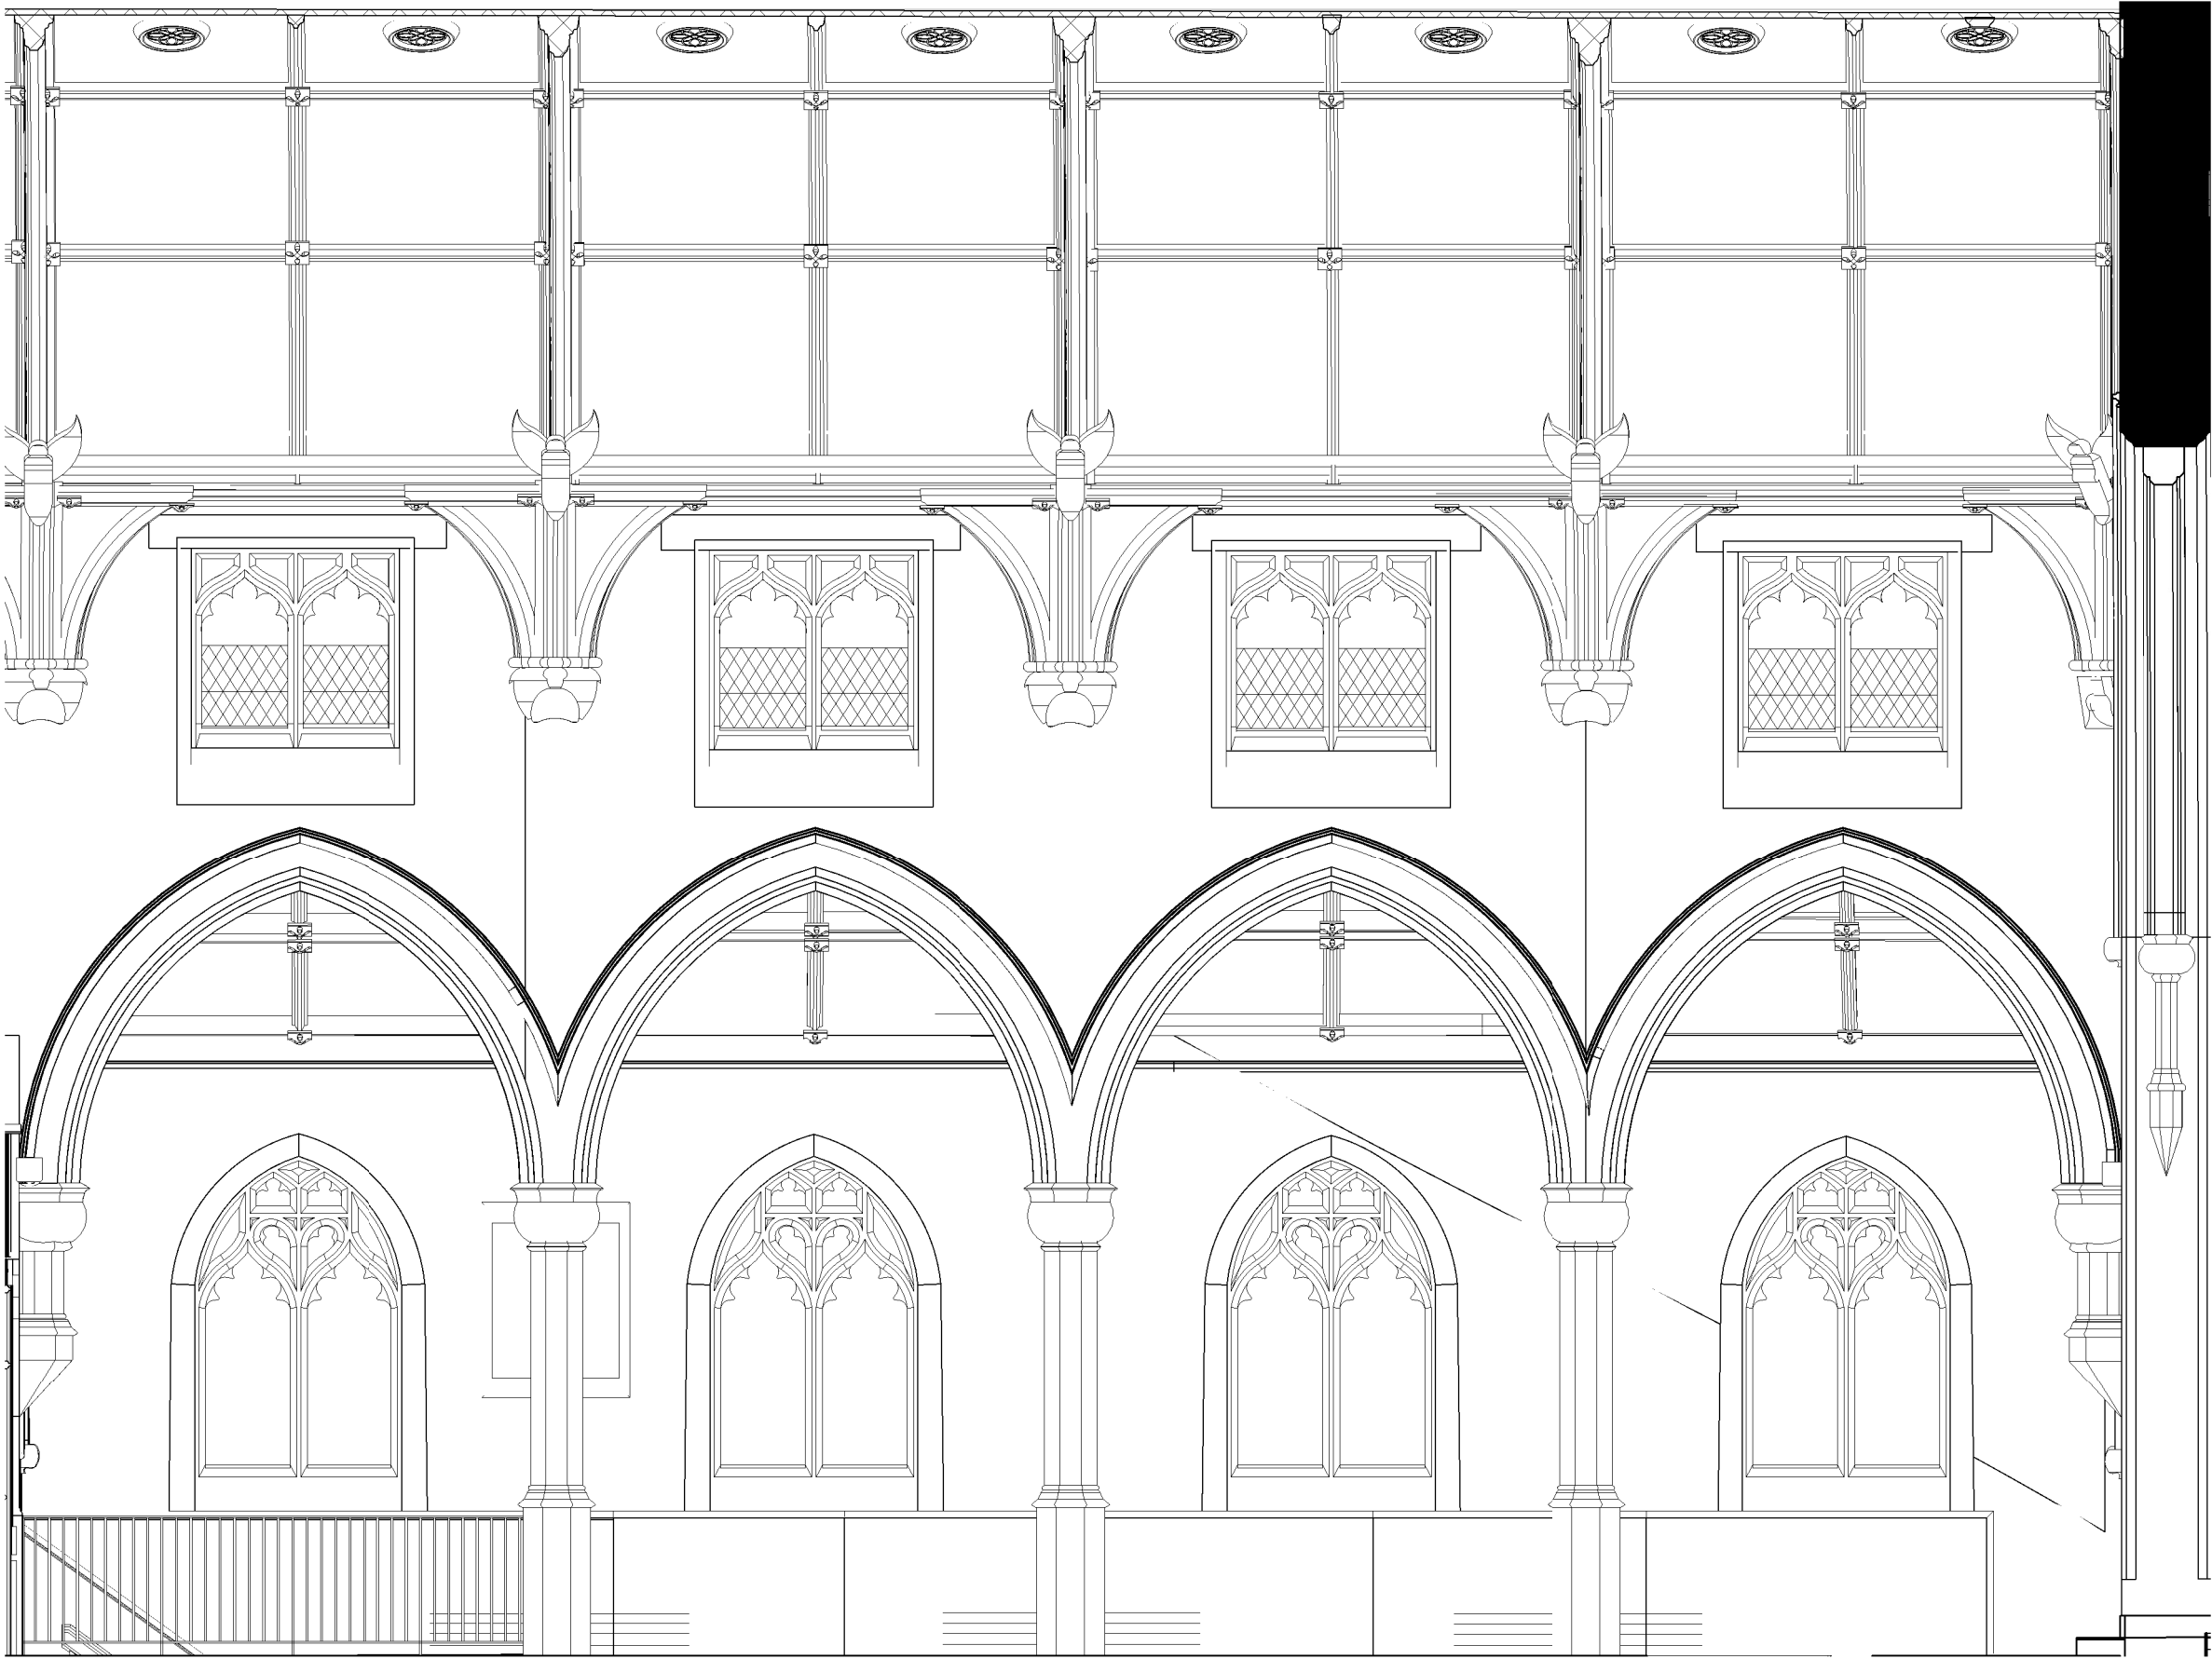

INTERNAL ELEVATIONS - GD.22  
1 : 50

 

IKETECTURE  
RIBA CHARTERED ARCHITECTS

Revision Date Description Author

STAGE 3  
PLANNING

Client  
**MR A ADESANYA**

Project address  
**SUR CHURCH, RADCLIFFE,  
MANCHESTER, M26 1JE**

Date **09 JUN 22** Scale **1 : 50**

THE CONTRACTOR IS  
RESPONSIBLE FOR CHECKING  
DIMENSIONS, TOLERANCES AND  
REFERENCES.


IKETECTURE TO BE NOTIFIED IN  
WRITING OF ANY DISCREPANCIES  
BEFORE PROCEEDING WITH THE  
WORKS ON SITE OR OFF-SITE  
FABRICATION.

DO NOT SCALE FROM DRAWINGS.  
FIGURED DIMENSIONS TO BE  
WORKED TO IN ALL CASES.

THIS IS A COPYRIGHT DRAWING,  
NOT TO BE COPIED OR  
REPRODUCED WITHOUT THE  
WRITTEN PERMISSION FROM  
IKETECTURE.

INTERNAL  
ELEVATIONS -  
GD.22


|             |             |      |
|-------------|-------------|------|
| Project no. | Drawing no. | Rev. |
| 305         | B.32D       |      |

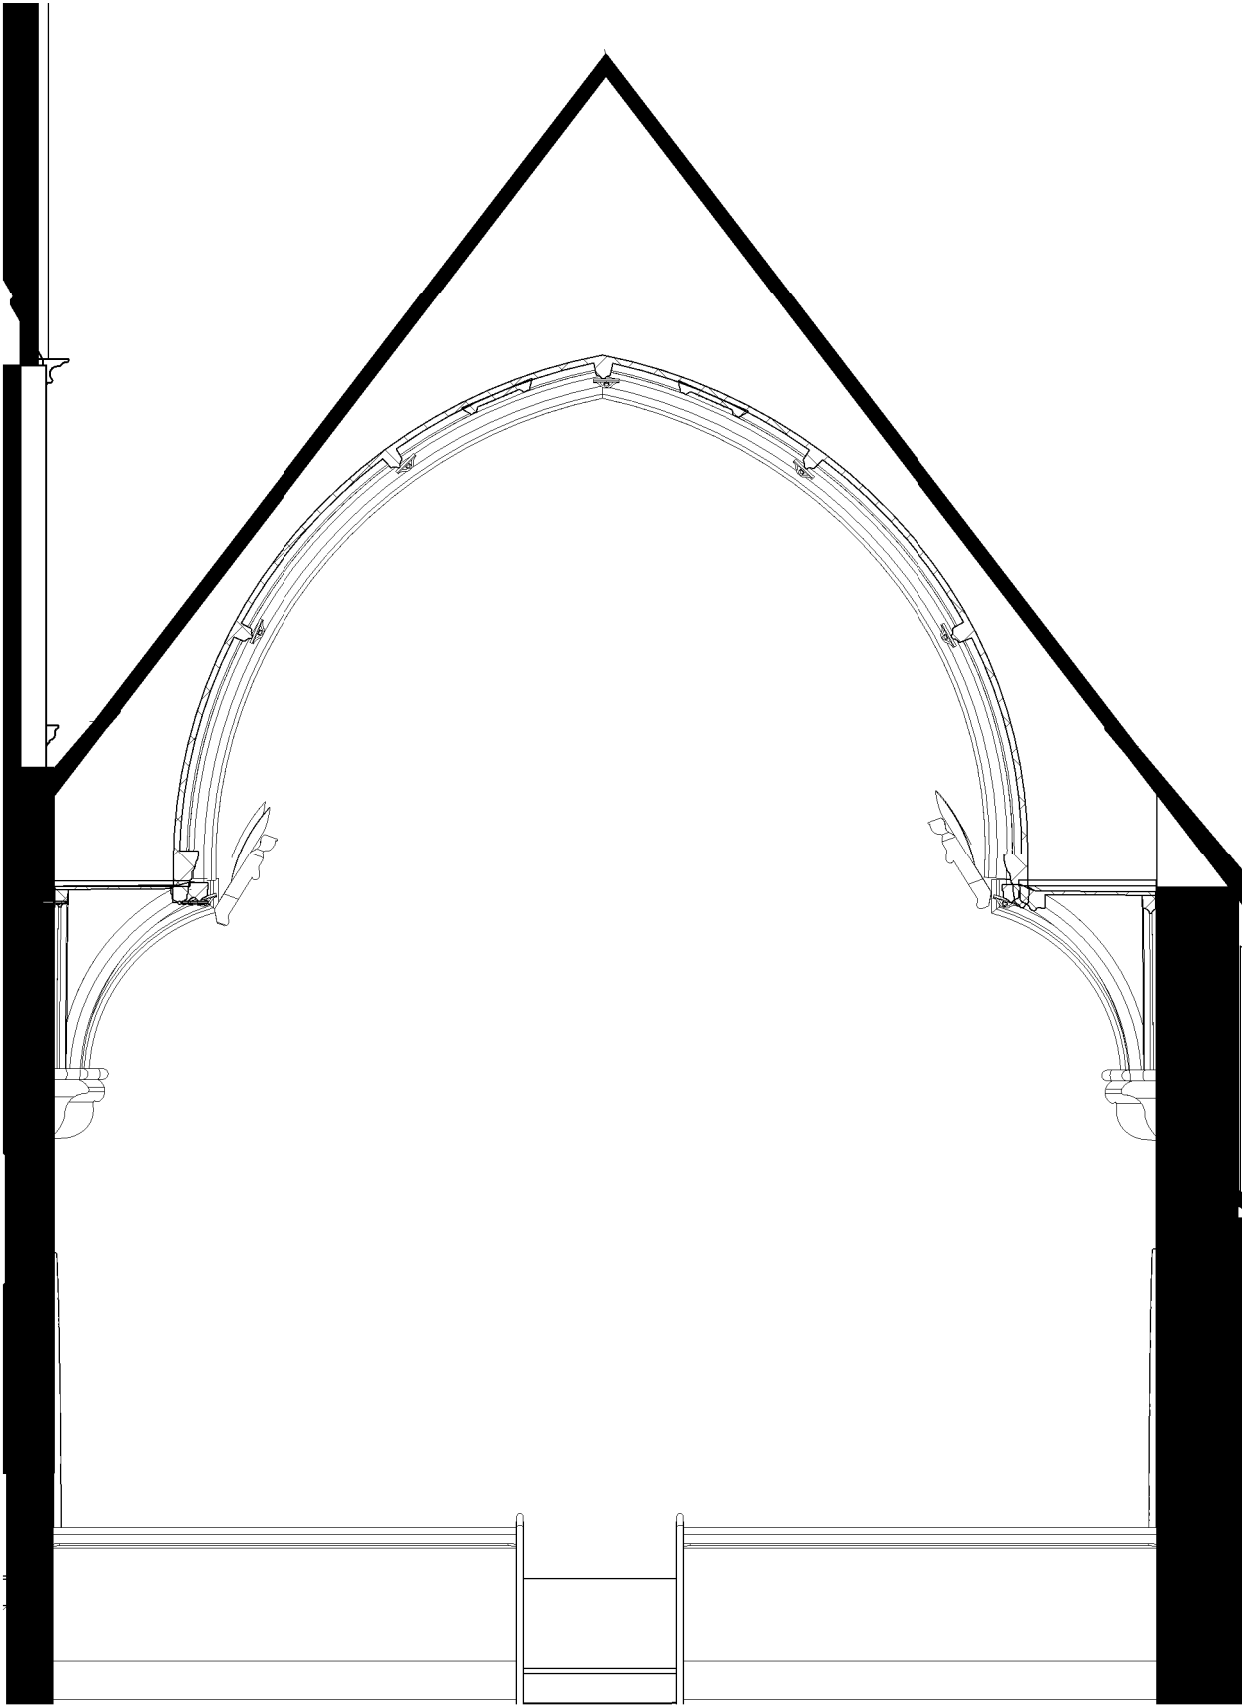

INTERNAL ELEVATIONS - ME.23

1

1 : 50

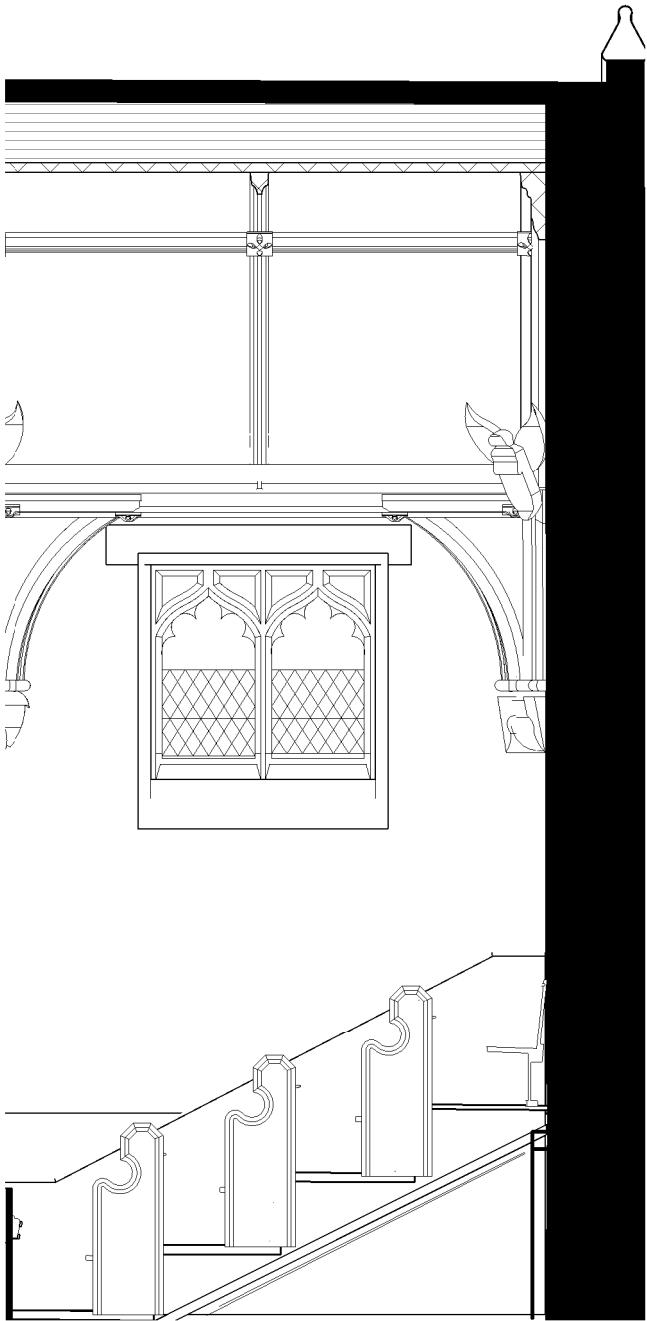

2

0 m 1 m 2 m 3 m 4 m 5 m



IKETECTURE  
RIBA CHARTERED ARCHITECTS

Revision Date Description Author

STAGE 3  
PLANNING

Client  
**MR A ADESANYA**

Project address  
**SUR CHURCH, RADCLIFFE,  
MANCHESTER, M26 1JE**

Date **09 JUN 22** Scale **1 : 50**

THE CONTRACTOR IS  
RESPONSIBLE FOR CHECKING  
DIMENSIONS, TOLERANCES AND  
REFERENCES.


IKETECTURE TO BE NOTIFIED IN  
WRITING OF ANY DISCREPANCIES  
BEFORE PROCEEDING WITH THE  
WORKS ON SITE OR OFF-SITE  
FABRICATION.

DO NOT SCALE FROM DRAWINGS.  
FIGURED DIMENSIONS TO BE  
WORKED TO IN ALL CASES.

THIS IS A COPYRIGHT DRAWING,  
NOT TO BE COPIED OR  
REPRODUCED WITHOUT THE  
WRITTEN PERMISSION FROM  
IKETECTURE.

INTERNAL  
ELEVATIONS -  
ME.23


| Project no. | Drawing no. | Rev. |
|-------------|-------------|------|
| 305         | B.36        |      |

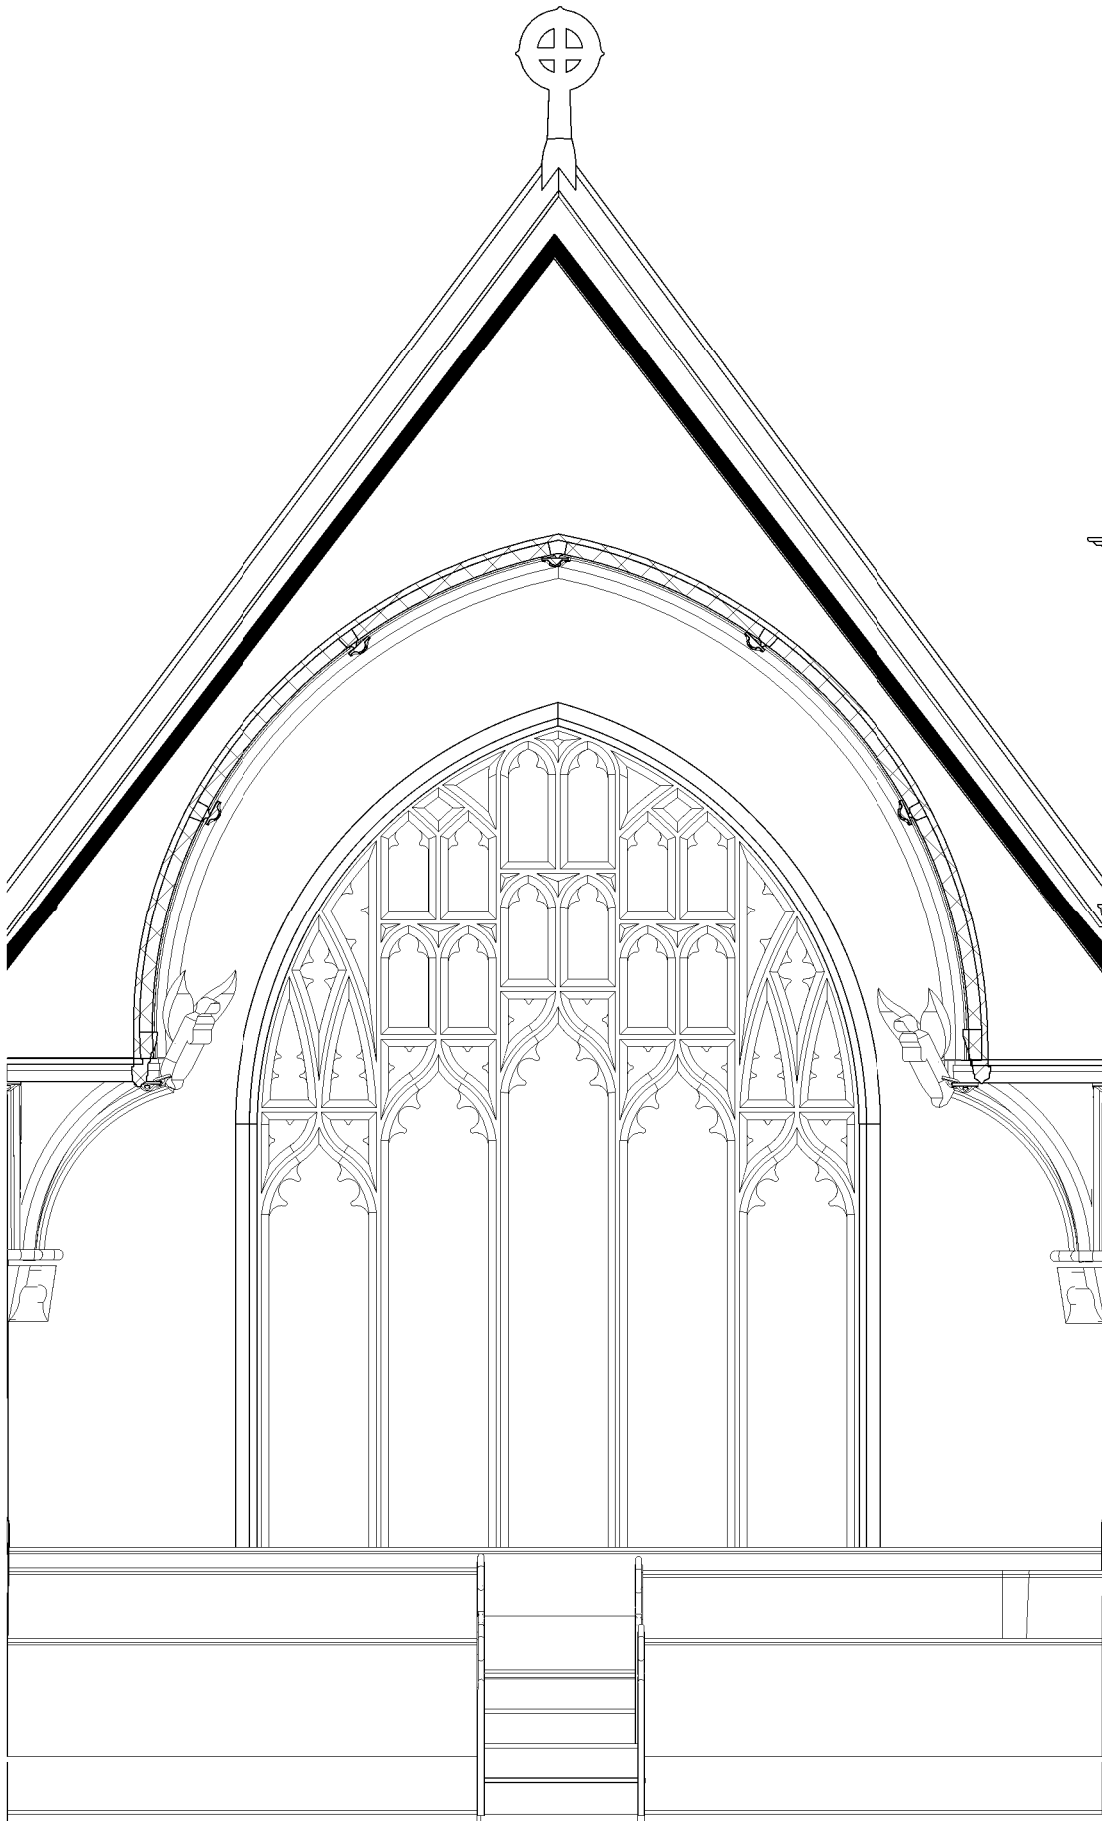

INTERNAL ELEVATIONS - ME.23

1 : 50

3

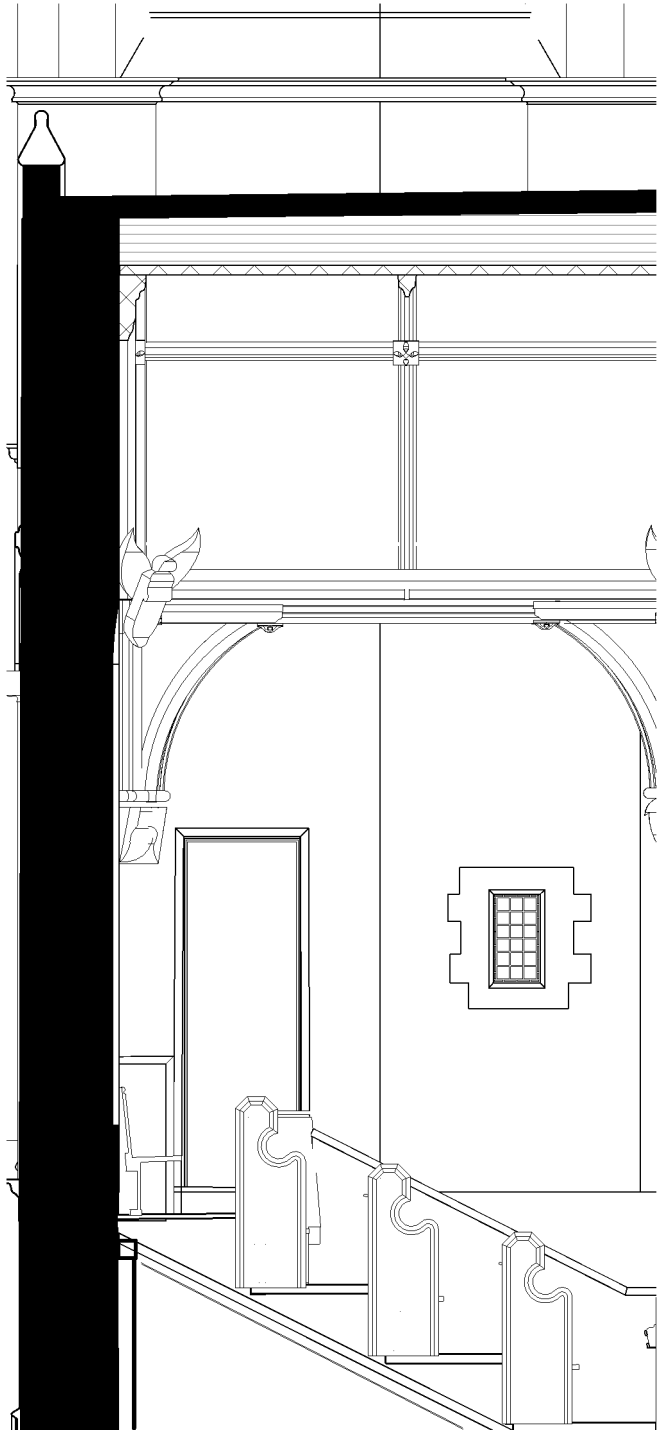

0 m 1 4 2 m 3 m 4 m 5 m



IKETECTURE  
RIBA CHARTERED ARCHITECTS

Revision Date Description Author

STAGE 3  
PLANNING

Client

MR A ADESANYA

Project address

SUR CHURCH, RADCLIFFE,  
MANCHESTER, M26 1JE

Date 09 JUN 22 Scale 1 : 50

THE CONTRACTOR IS  
RESPONSIBLE FOR CHECKING  
DIMENSIONS, TOLERANCES AND  
REFERENCES.

IKETECTURE TO BE NOTIFIED IN  
WRITING OF ANY DISCREPANCIES  
BEFORE PROCEEDING WITH THE  
WORKS ON SITE OR OFF-SITE  
FABRICATION.

DO NOT SCALE FROM DRAWINGS.  
FIGURED DIMENSIONS TO BE  
WORKED TO IN ALL CASES.

THIS IS A COPYRIGHT DRAWING,  
NOT TO BE COPIED OR  
REPRODUCED WITHOUT THE  
WRITTEN PERMISSION FROM  
IKETECTURE.

INTERNAL  
ELEVATIONS -  
ME.23

|             |             |      |
|-------------|-------------|------|
| Project no. | Drawing no. | Rev. |
| 305         | B.37        |      |