




1 EXISTING GROUND FLOOR
SCALE: 1 : 50

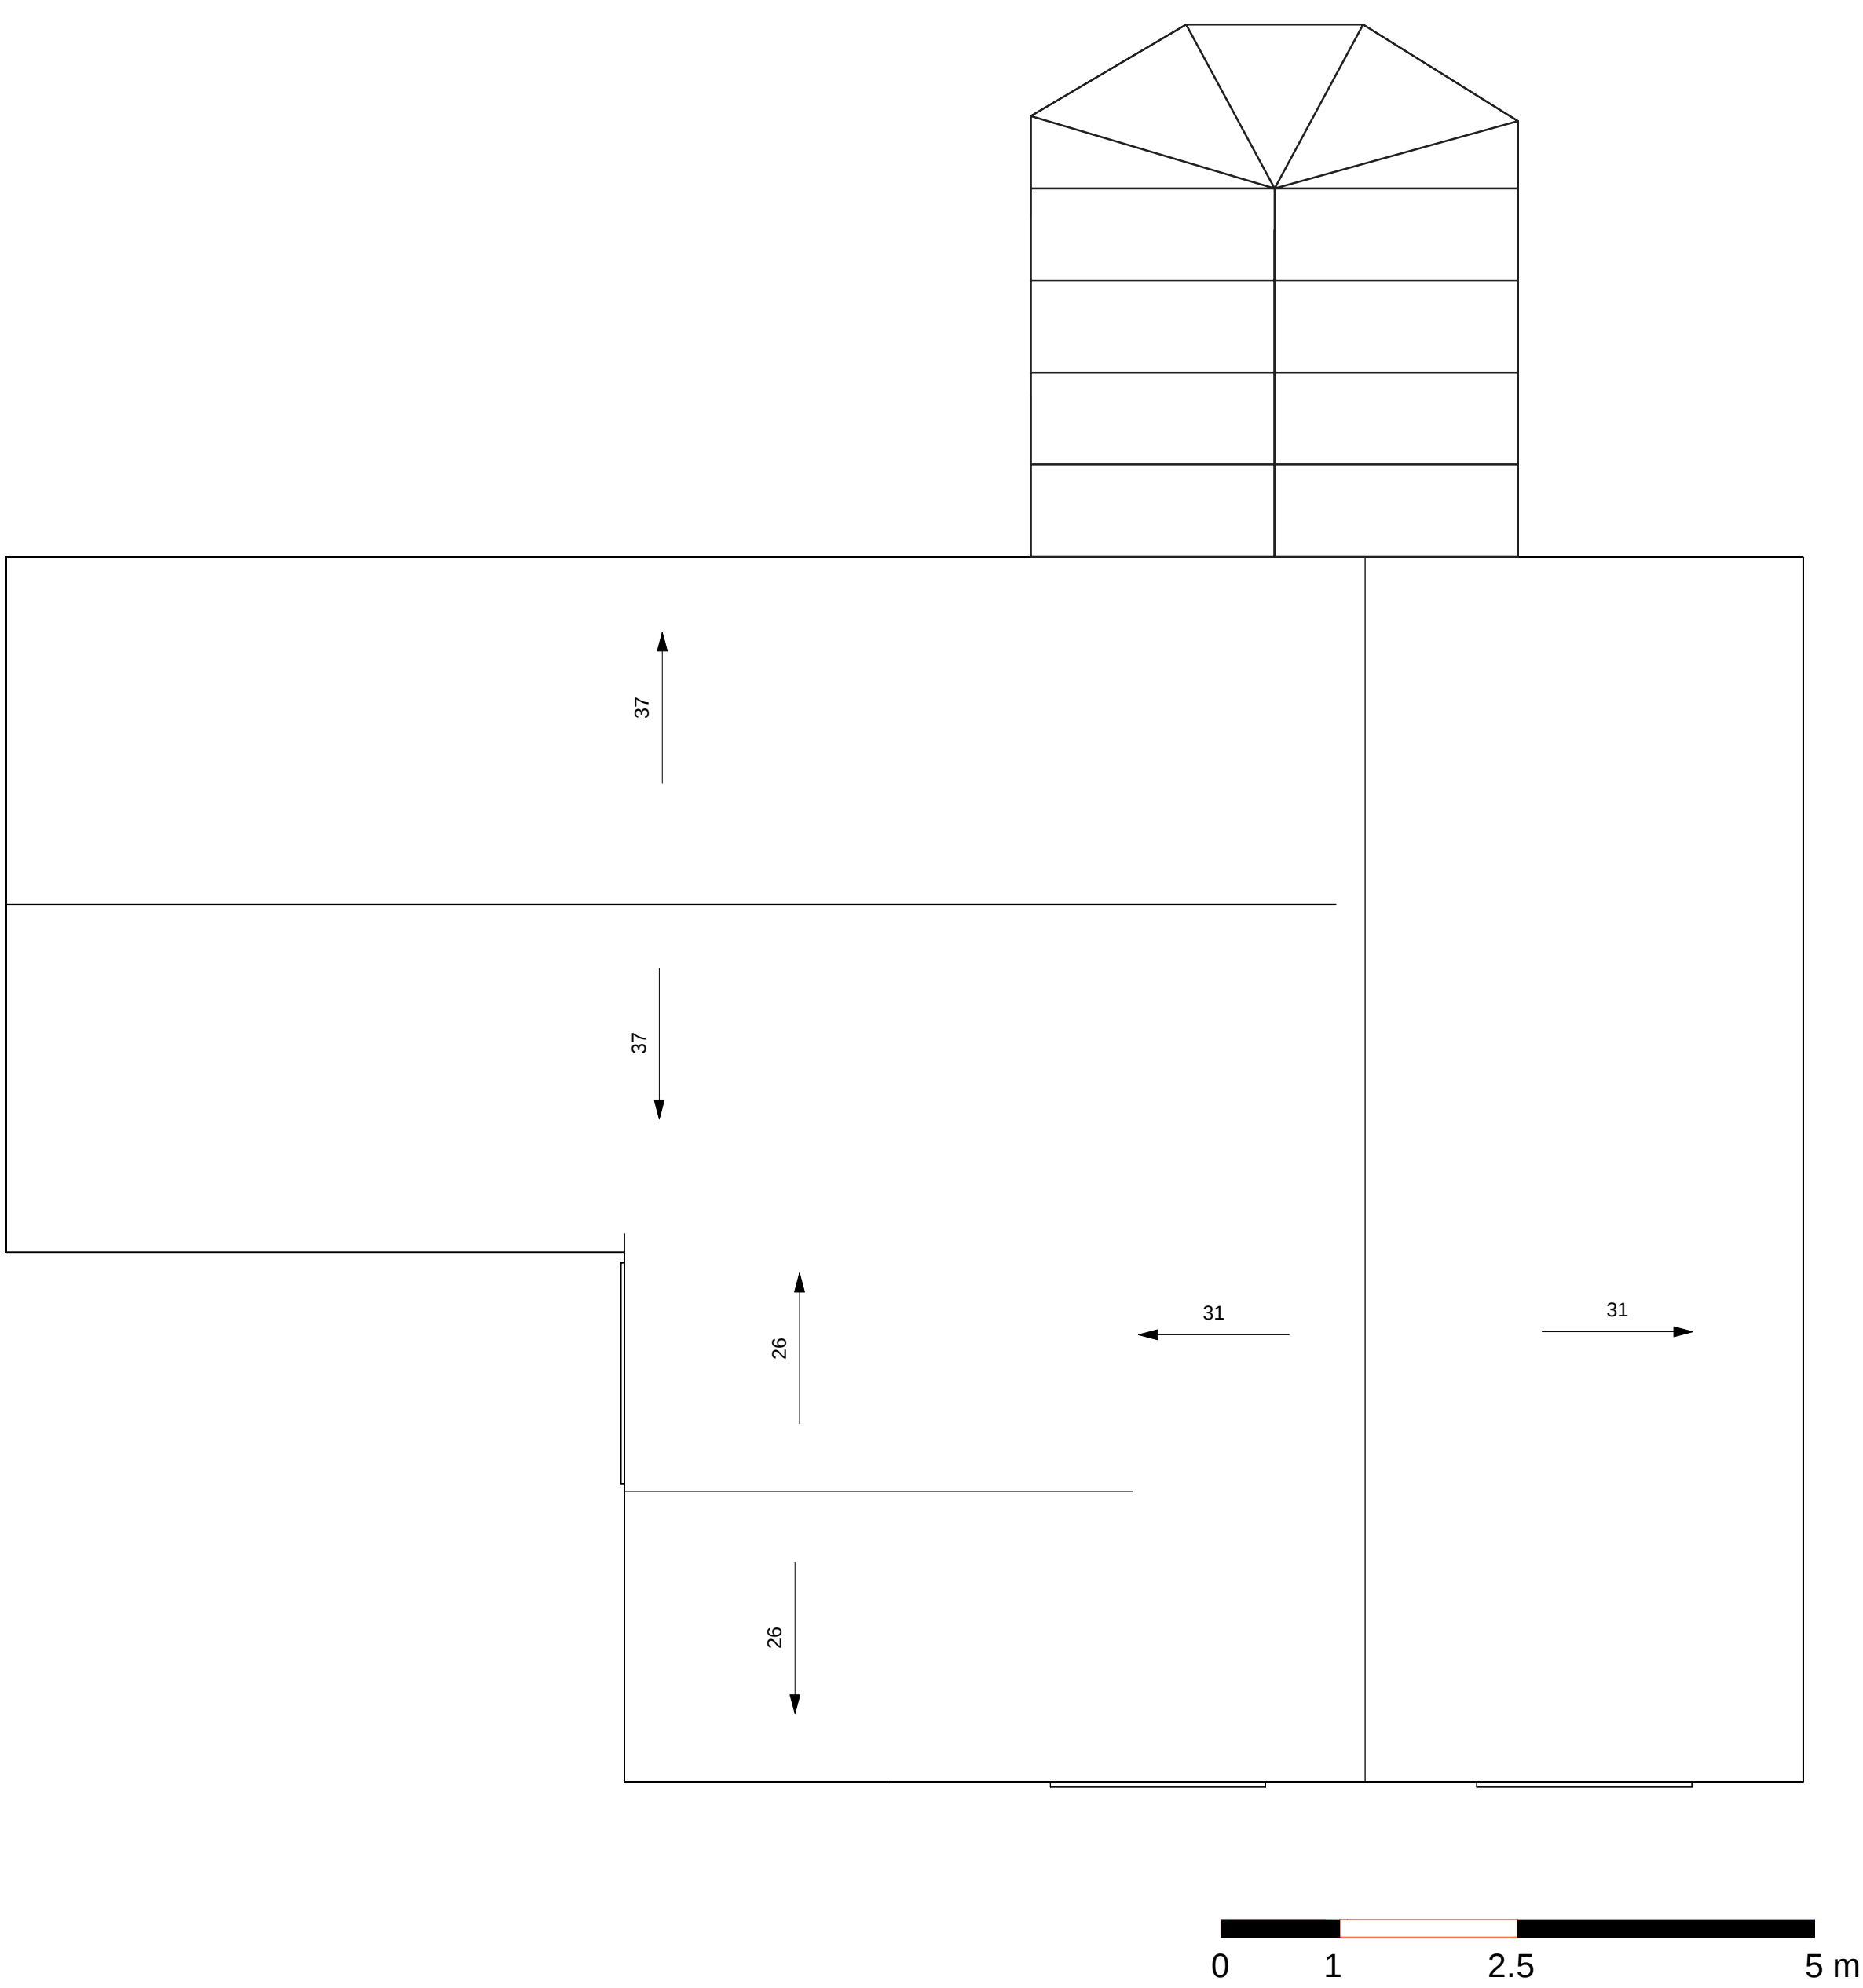

2 EXISTING ROOF
SCALE: 1 : 50

YOUR ADDRESS ©2018

PROJECT:
8 BEALEY CLOSE

RADCLIFFE, MANCHESTER

DATE: 06/06/23

PROJECT NO: 1008

REVISION: DATE:

P1 ISSUED FOR COMMENT 06/04/23

P2 COMMENTS INCLUDED 14/04/23

NOTES:
This drawing is to be read in conjunction with all relevant specifications and drawings issued.
The contractor is to check and verify all building and site dimensions and check levels before work commences and/or ordering any materials.
Any measurements shall be reported to the Contract Administrator (C/A) Design (intermediate).
This drawing may not be reproduced or part reproduced without the express consent of the proprietor.
DO NOT SCALE THIS DRAWING. CHECK ALL DIMENSIONS ON SITE.

NOT FOR CONSTRUCTION

EXISTING
FLOOR PLANS

SCALE: 1 : 50

A1.4

DRAWN BY: D.SWIFT