
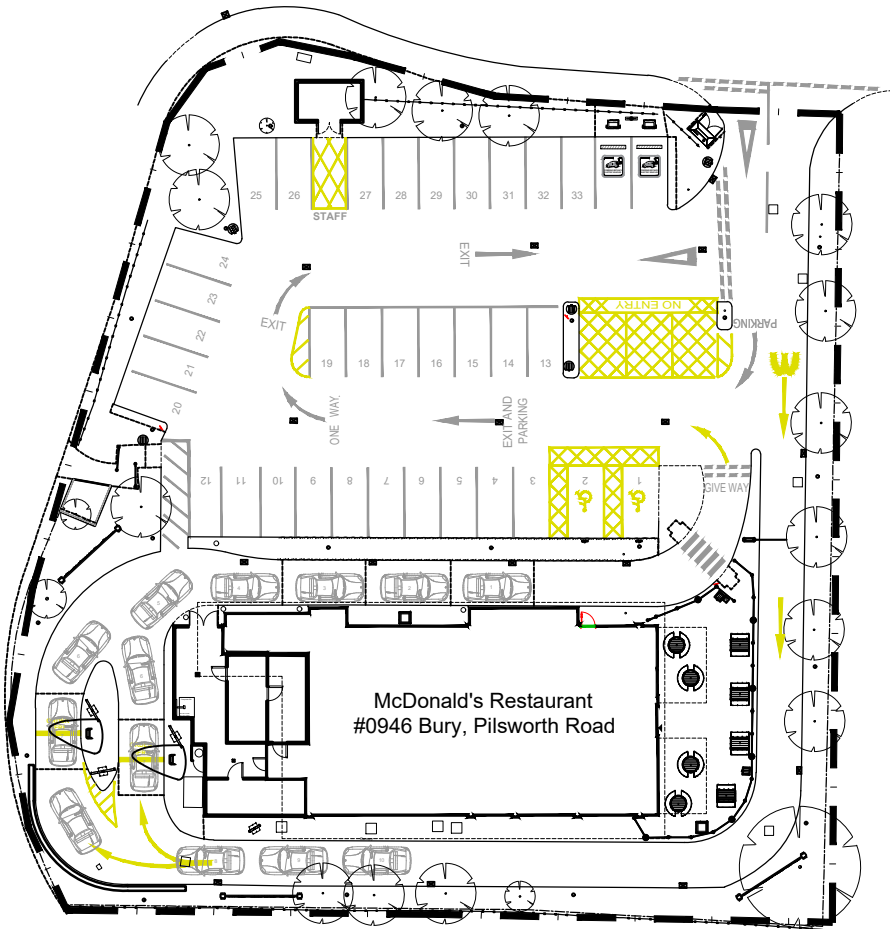


 

Site Plan
Scale 1:500

NOTES

- All dimensions and levels are to be checked on site.
- Any discrepancies are to be reported to the architect before any work commences.
- Whilst information on this sheet is issued to scale, scaling directly from this drawing may result in inaccuracies. For precise measurements, refer to the stated dimensions or contact the Architect.
- This drawing shall not be reproduced without express written permission from AEW.
- Title overlay drawings and ownership boundaries are produced using all reasonable endeavours. AEW cannot be responsible for the accuracy or scale discrepancy of base plans supplied to them.
- All works are to be undertaken in accordance with Building Regulations and the latest British Standards.
- All proprietary materials and products are to be used strictly in accordance with the manufacturers recommendations.

Project Notes

- All drawings to be read in conjunction with all other drawings as noted on issue sheet.
- Drawing based on AEW As-built: 6848_AEW_0946_0004 RevD dated 14/12/2017 and OS Map

Extent of McDonald's Demise indicated:



Site Finishes	
Perimeter Fence	Hedge, Post & Rail Fence
Boundary Wall	n/a
Car Park Finish	Tarmac
Patio Finish/ Footpaths	Paving Slabs
Soft Landscaping	Tree, Shrubs & Grass

19/09/2025		CA	LC
Initial Issue			
REV	Date	Drawn by: -	Checked by: -
Purpose of Issue			
For Approval			
drawing stage	Planning		
client			
McDonald's Restaurants Ltd			
project		store	
Park 66, Pilsworth Road Bury, Lancashire		0946	
drawing title			
Block Plan			
date	19/09/2025	drawn	CA
scale@A3	1:500	checked	LC

Planning

Block Plan