


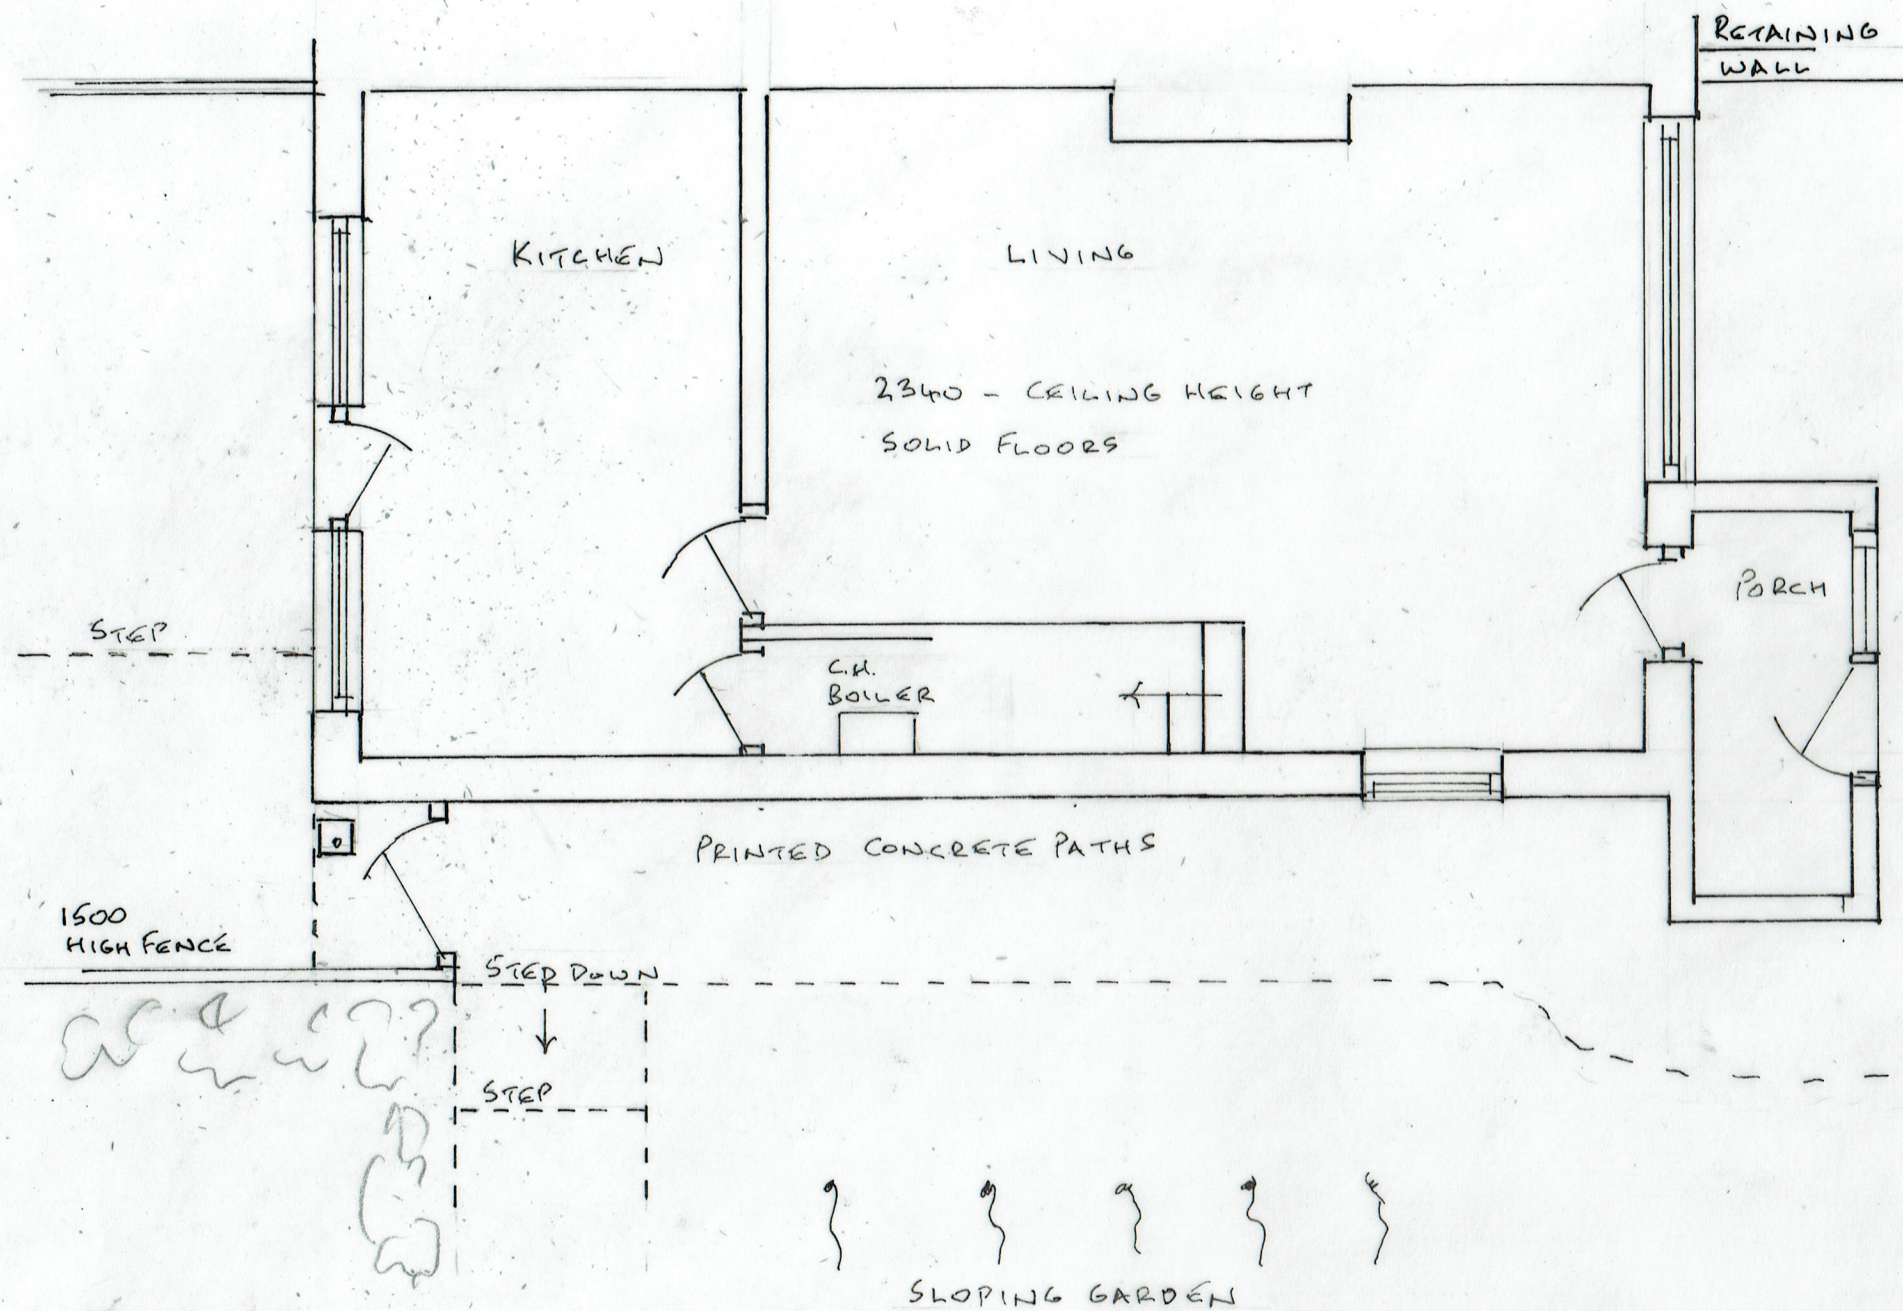

LOCATION PLAN

1. EXISTING GROUND FLOOR PLAN

0 METRES 5
SCALE 1:50 @ A3

20/05/2026

25/808/01

SINGLE STOREY SIDE EXTENSION
21 STOCKTON DRIVE, BURY BL8 1UQ