


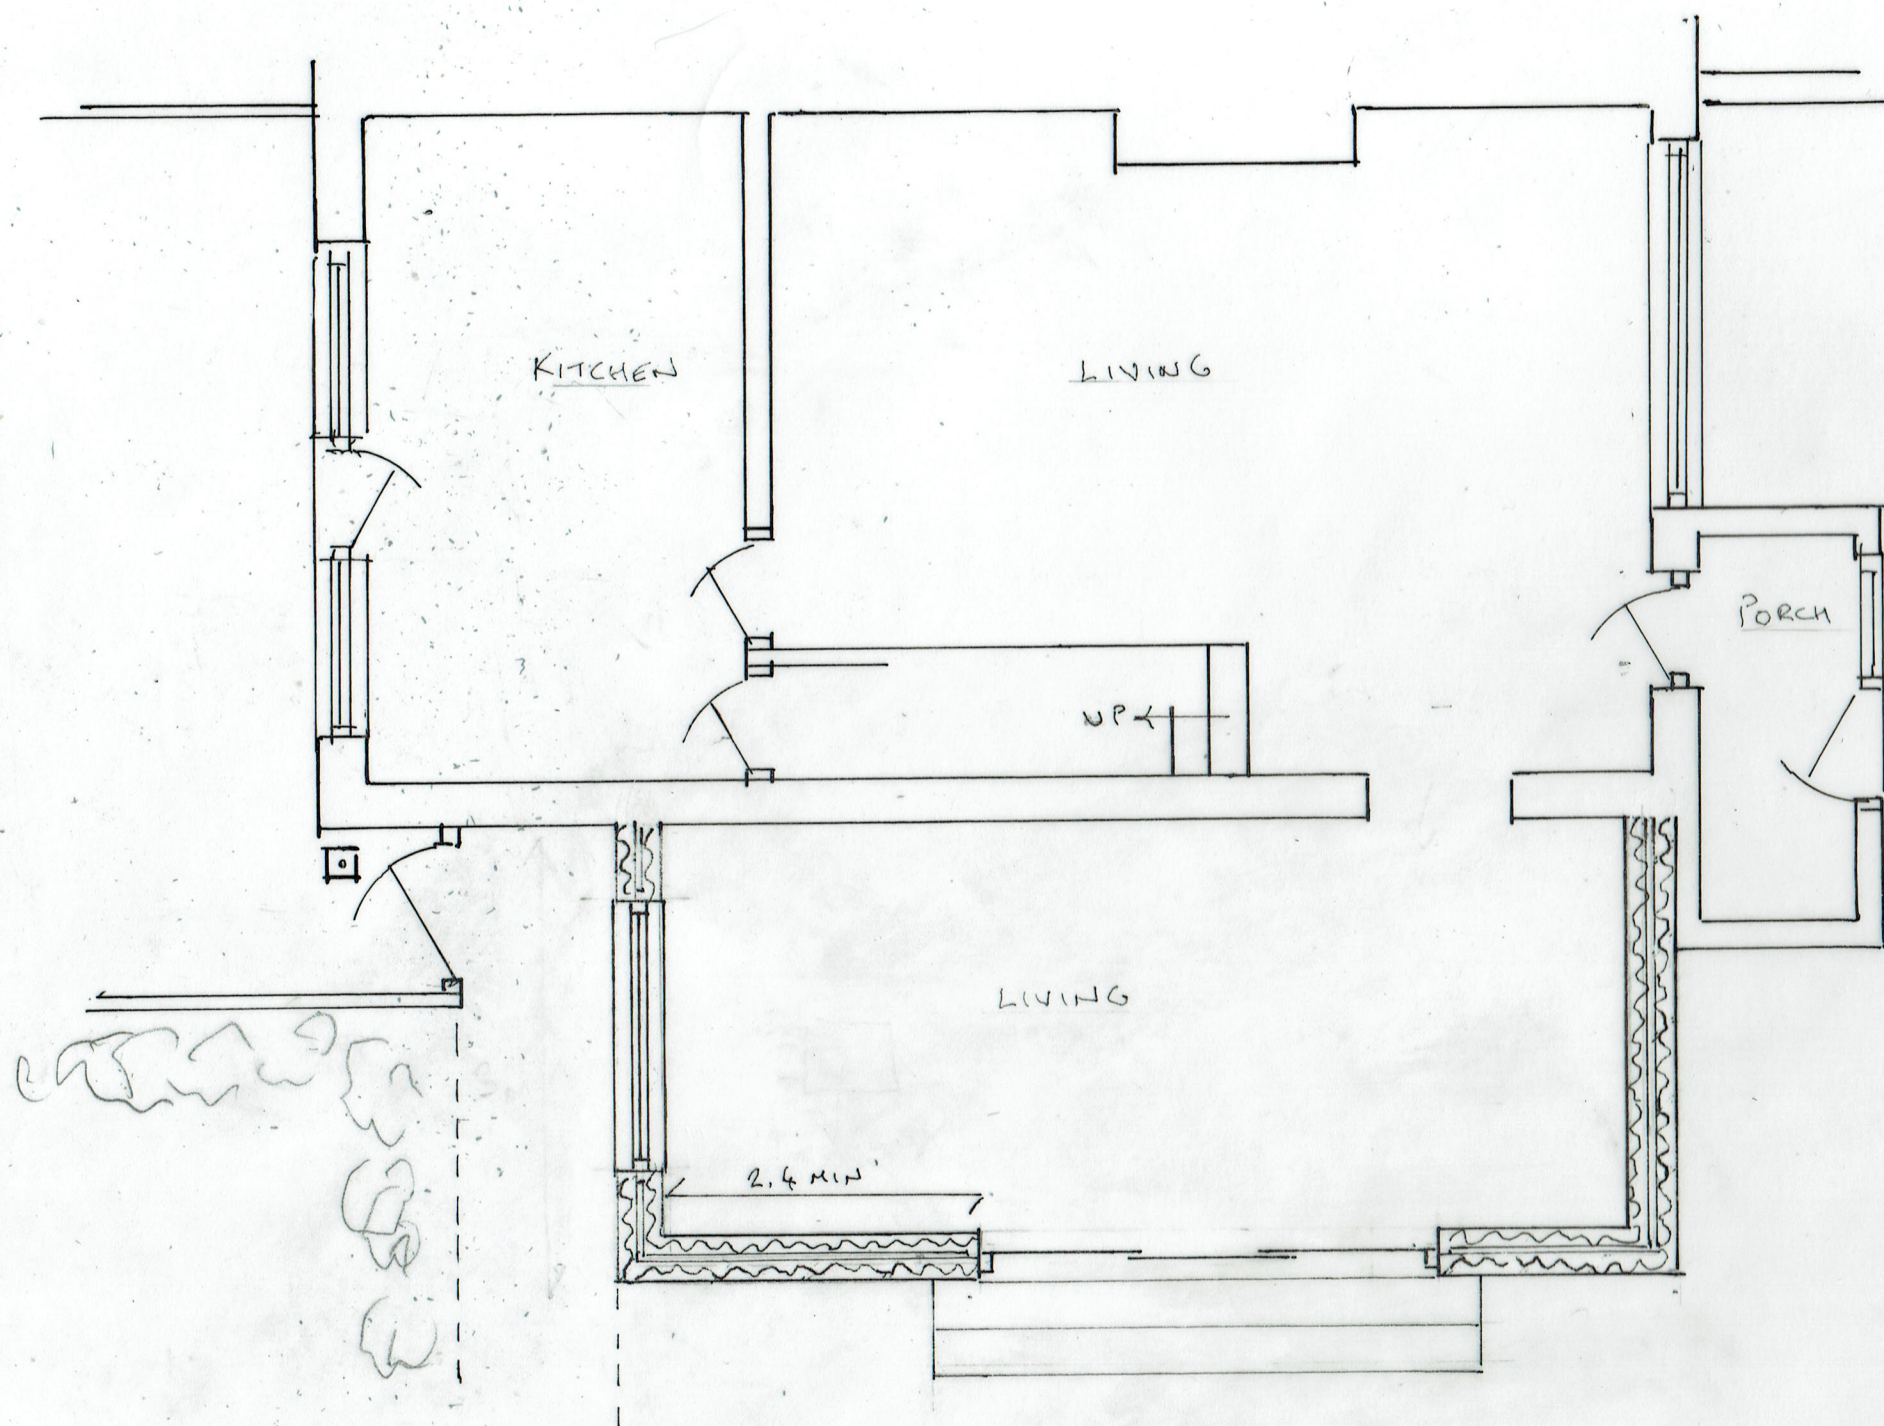

2A PROPOSED GROUND FLOOR PLAN

22/09/2025 - WINDOW ADDED
20/05/2025

25/808/02A

SINGLE STOREY SIDE EXTENSION
21 STOCKTON DRIVE, BURY BL8 1UQ

0 METRES 5
SCALE 1:50 @ A3