




FRONT ELEVATION





REAR ELEVATION

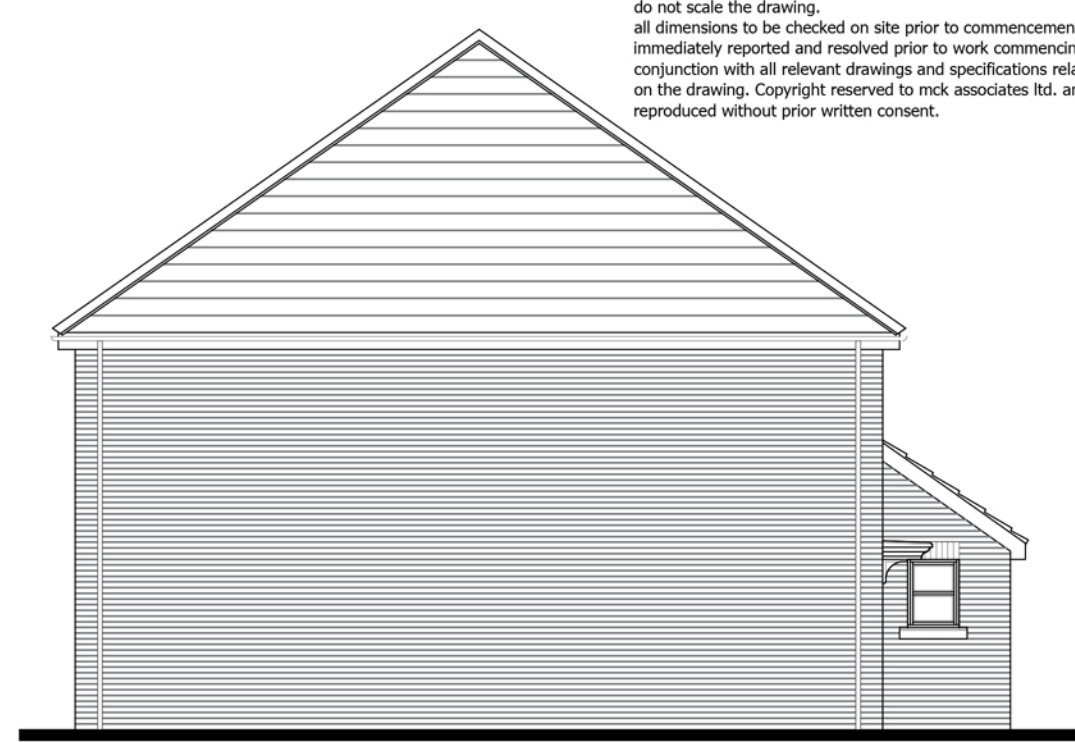


SIDE ELEVATION

general notes:
do not scale the drawing.
all dimensions to be checked on site prior to commencement of work and any discrepancy shall be immediately reported and resolved prior to work commencing. this drawing is to be read in conjunction with all relevant drawings and specifications relating to the job whether or not indicated on the drawing. Copyright reserved to mck associates ltd. and this drawing may not be used or reproduced without prior written consent.

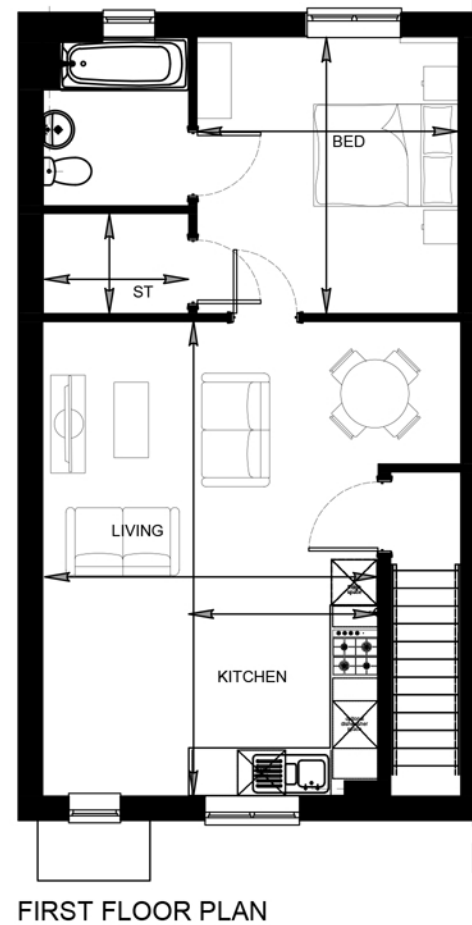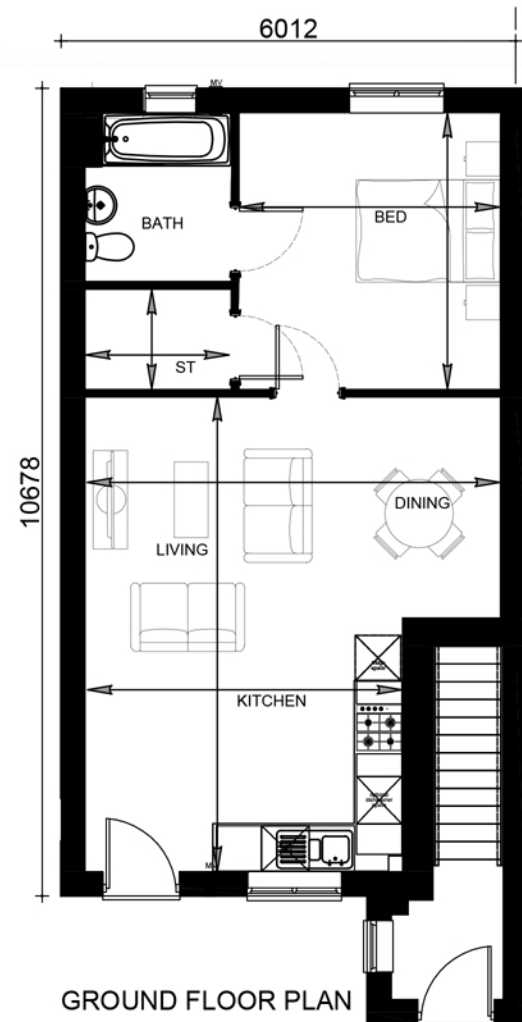

634					
Room Dims	m		m ²	ft	ft ²
Living / Dining	5.48	max x 6.26	max	17' 11"	max x 20' 6"
Kitchen	2.5	x 3.15		8' 2"	x 10' 4"
Bedroom	3.65	x 3.44		11' 11"	x 11' 3"
Bathroom	1.92	max x 2.22	max	6' 3"	max x 7' 3"
Store	1.92	x 1.31		6' 3"	x 4' 3"
Floor Area (mid)					
Gross Internal Area	58.89			634	
Net Internal Area	57.21			616	
Floor Area (end)					
Gross Internal Area	58.33			628	
Net Internal Area	57.4			618	

562					
Room Dims	m		m ²	ft	ft ²
Living / Dining	6.26	max x 5.48	max	20' 6"	max x 17' 11"
Kitchen	2.5	x 3.15		8' 2"	x 10' 4"
Bedroom	3.44	x 3.65		11' 3"	x 11' 11"
Bathroom	1.92	max x 2.22	max	6' 3"	max x 7' 3"
Store	1.92	max x 1.31	max	6' 3"	max x 4' 3"
Floor Area (mid)					
Gross Internal Area	52.25			562	
Net Internal Area	50.61			545	
Floor Area (end)					
Gross Internal Area	51.69			556	
Net Internal Area	50.61			545	

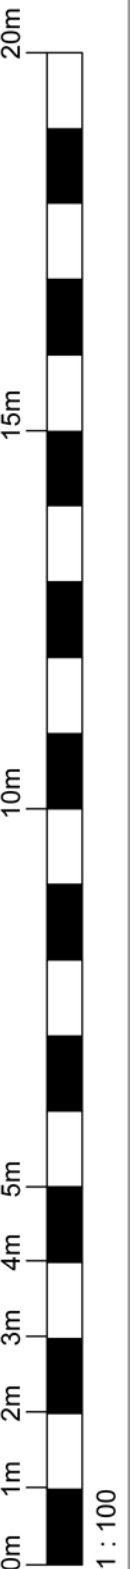

PLANNING

Client:



Project:

CORE HOUSE TYPES
BURGHLEY M
AS - 634ft² & 562ft²

Drawing Title:

BURGHLEY M
(BUR-M-EBH)

Job No:

-

Drawing No:

BUR-M-113

Rev:

Drawn:
SK

Checked:
SK

Scale @ A3:
1:100

Date:
FEB 2025



associates limited

architecture | building surveying | urban design

burnaby villa ■ 48 watling street road ■ fulwood ■ preston ■ pr2 8bp
tel: 01772 774510 fax: 01772 774511 email mck@mckassociates.co.uk