


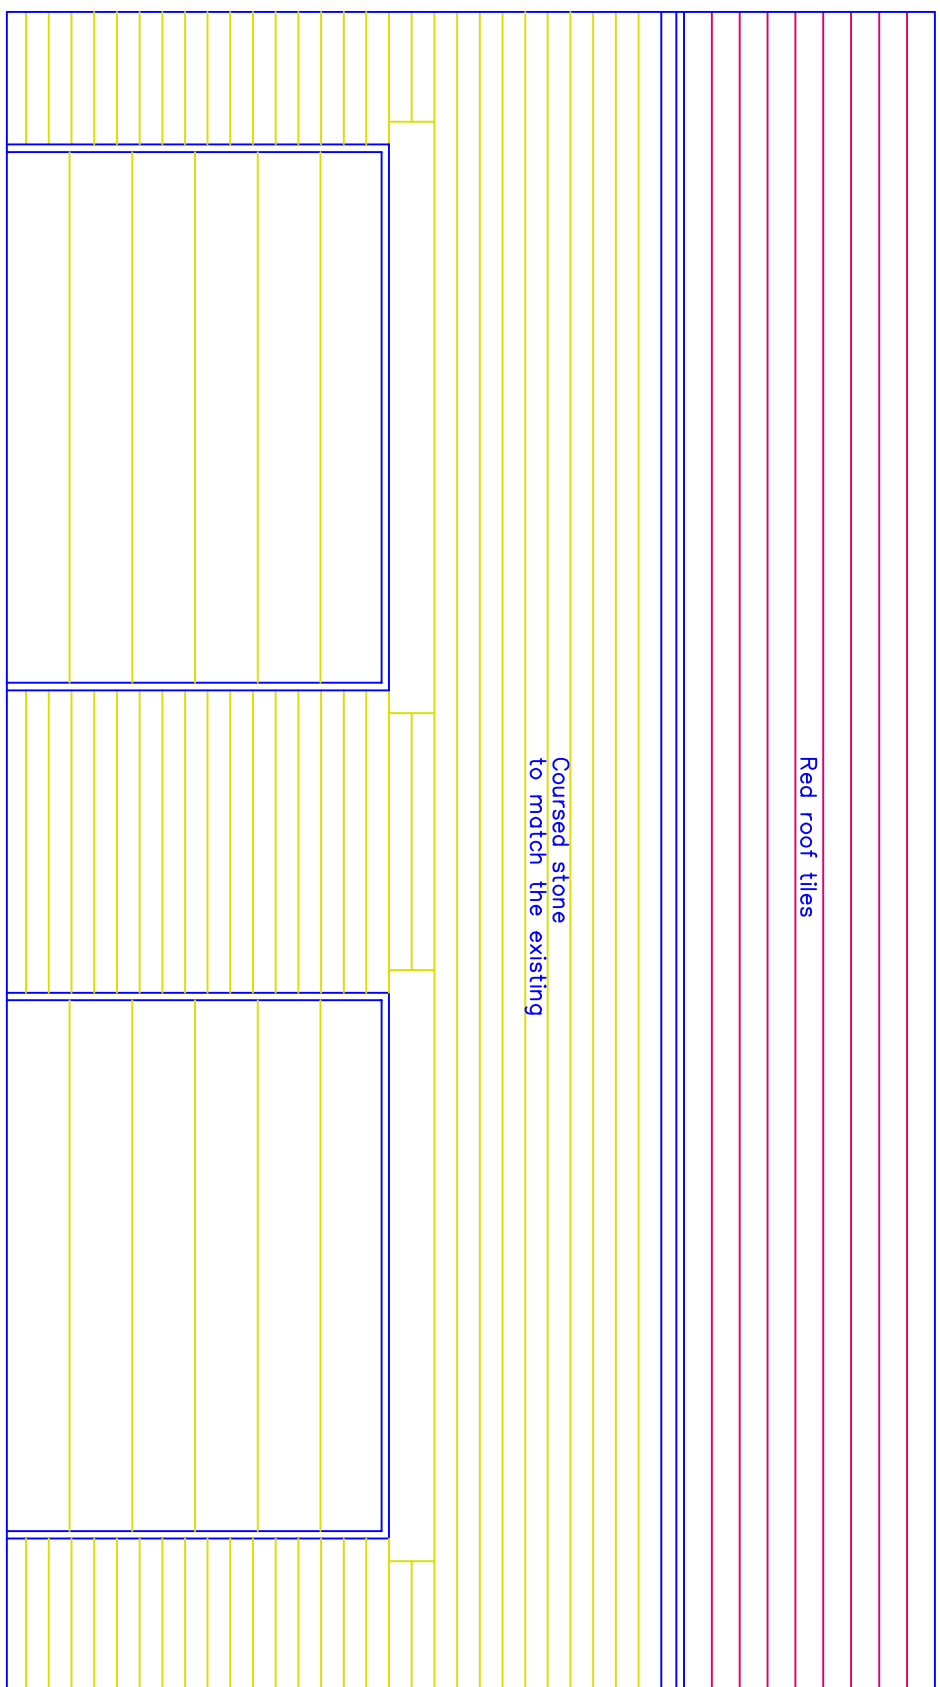


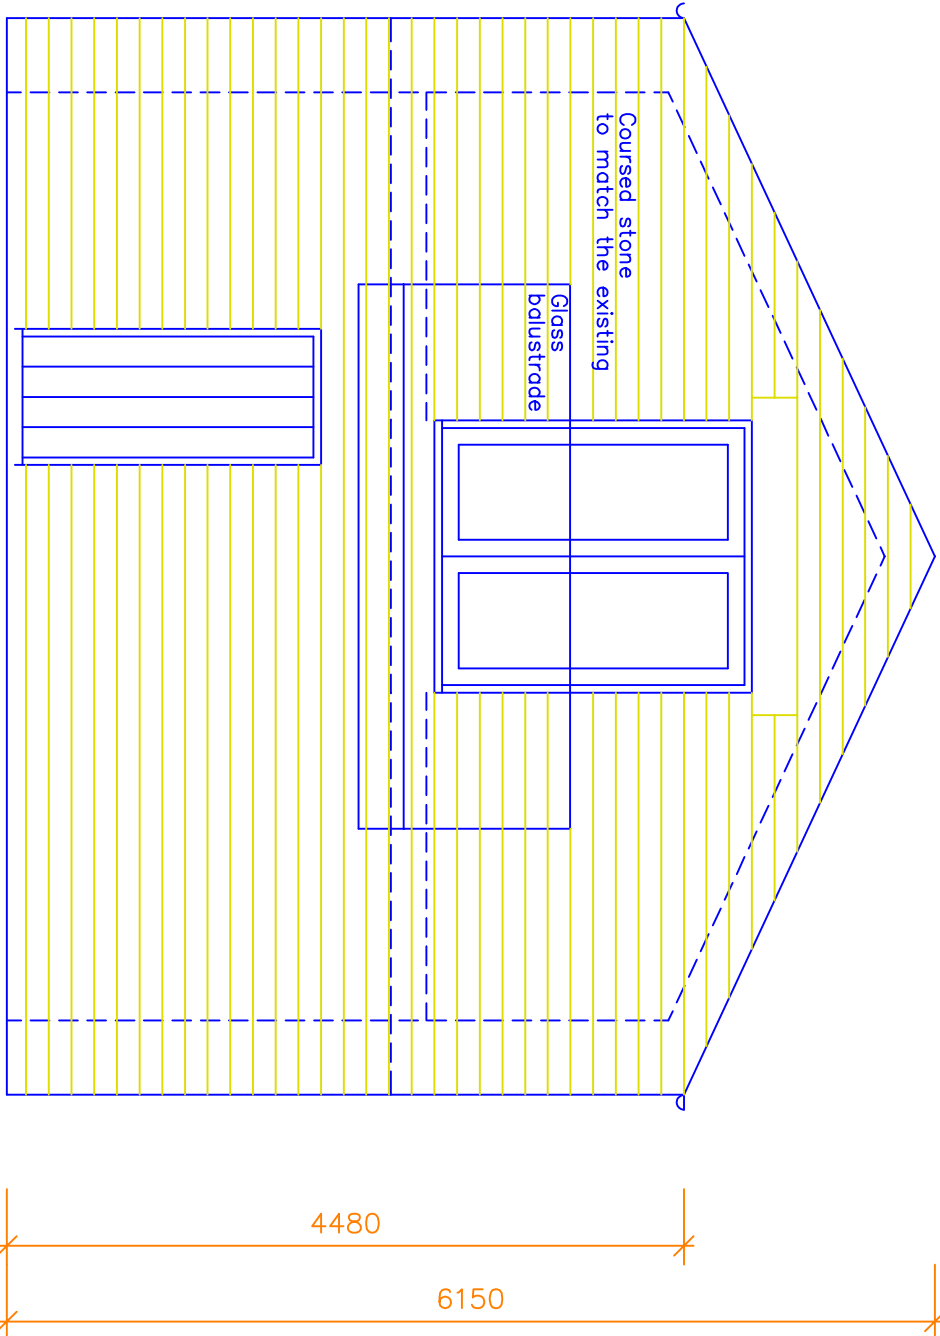


Proposed Front (north) Elevation

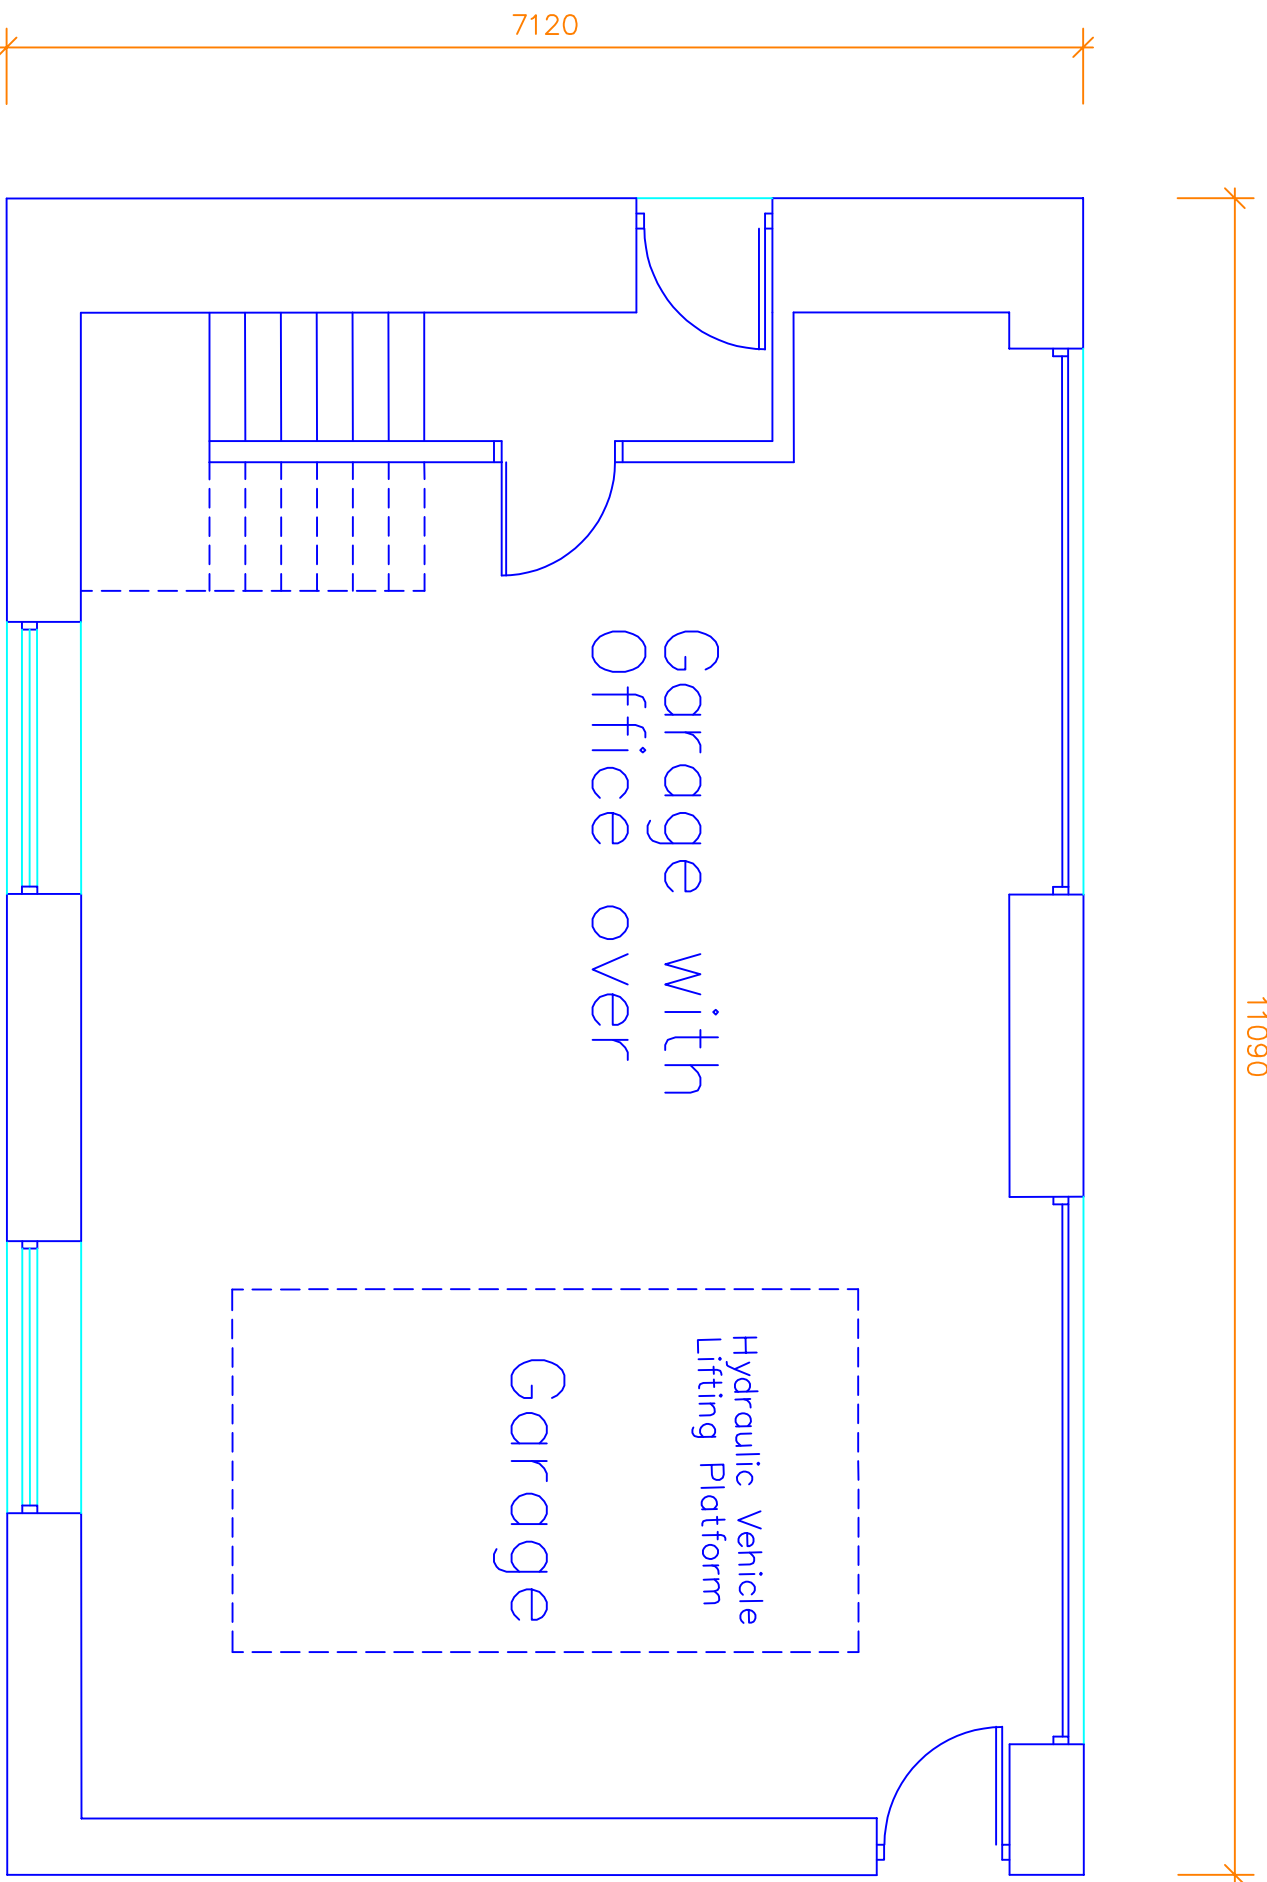


Proposed Side (west) Elevation

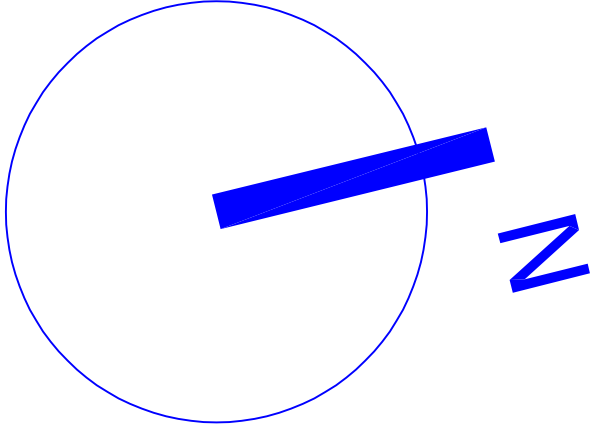


Proposed Ground Floor Plan

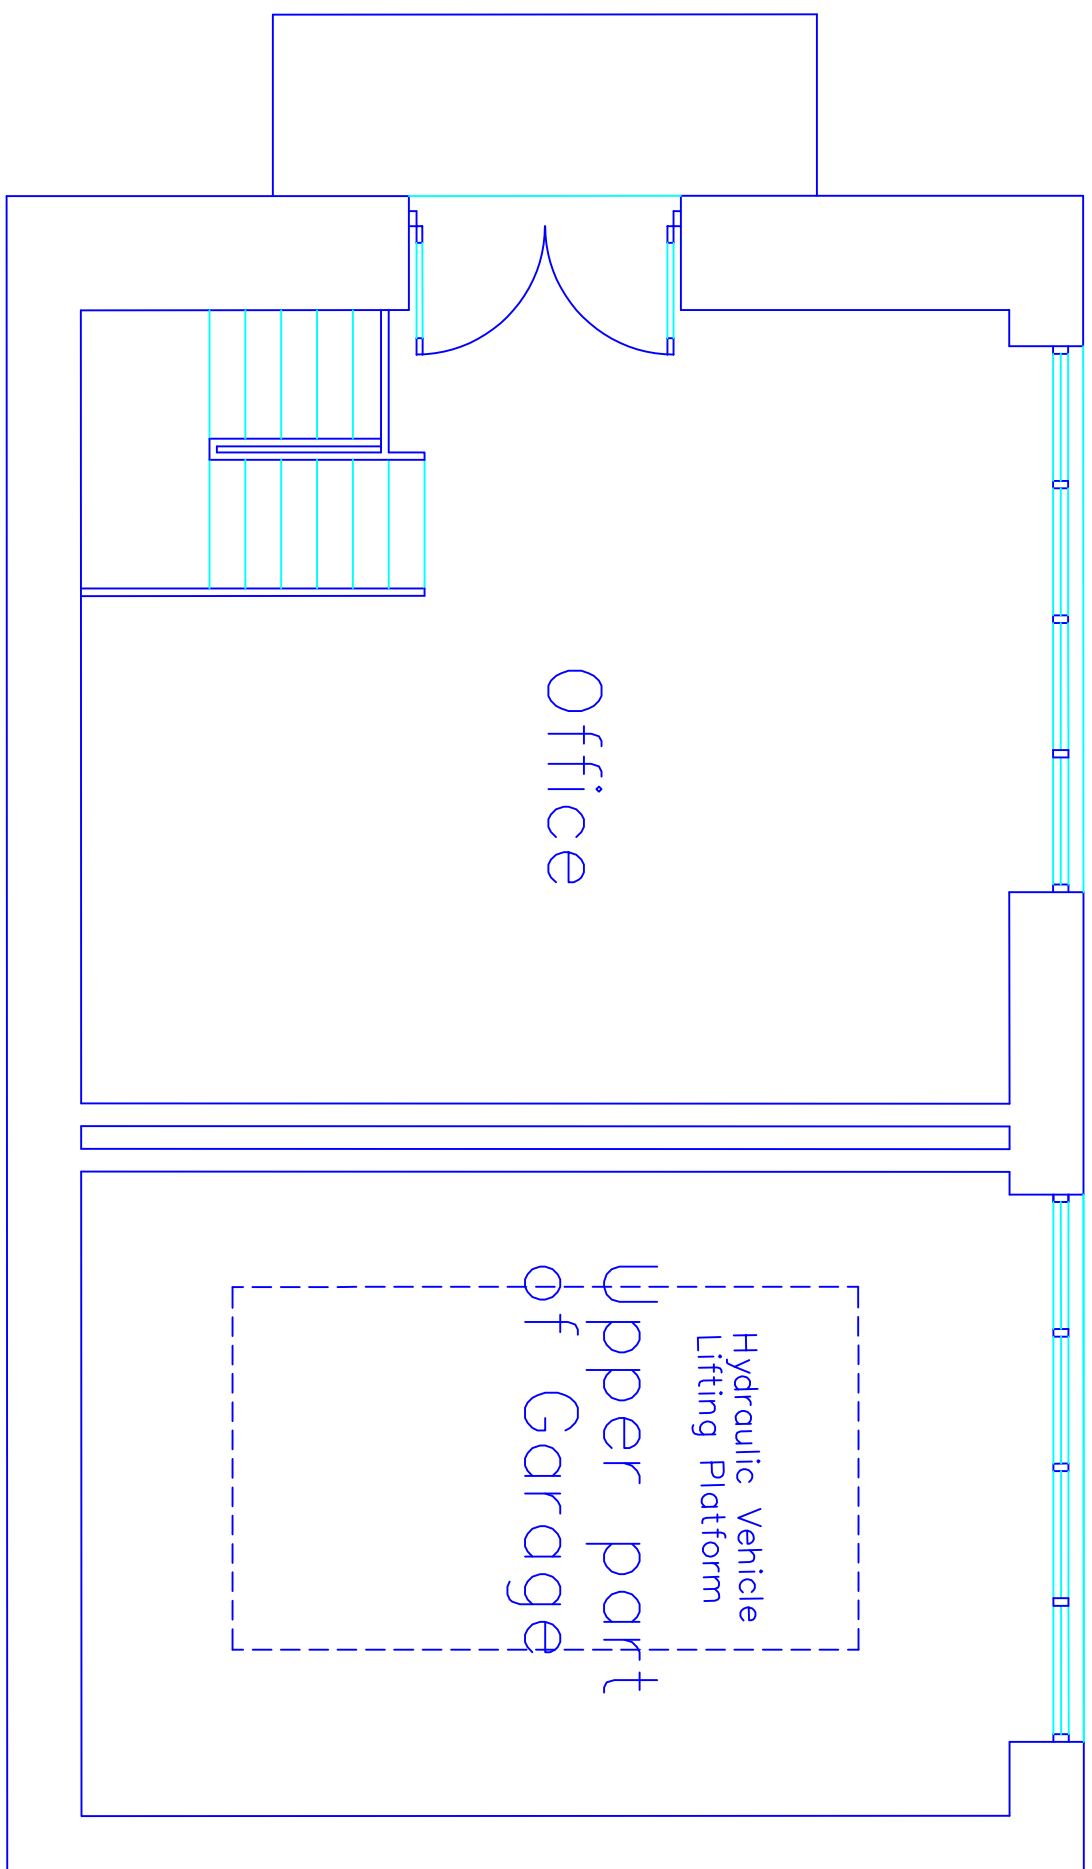

Proposed First Floor Plan

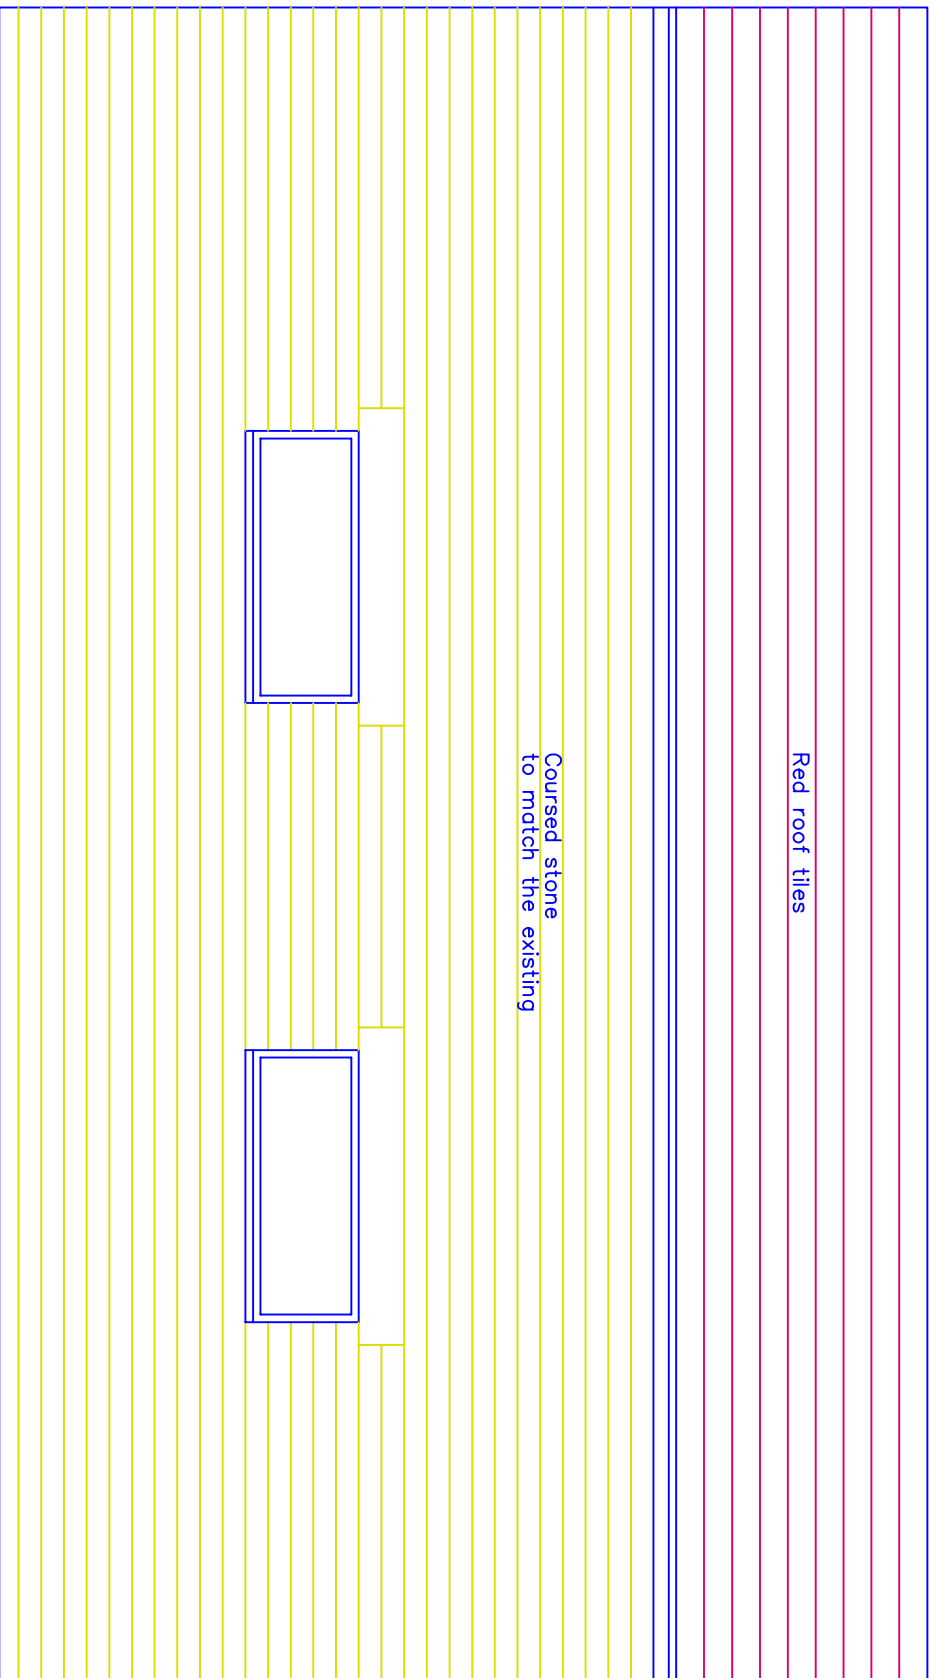

Proposed Rear (south) Elevation

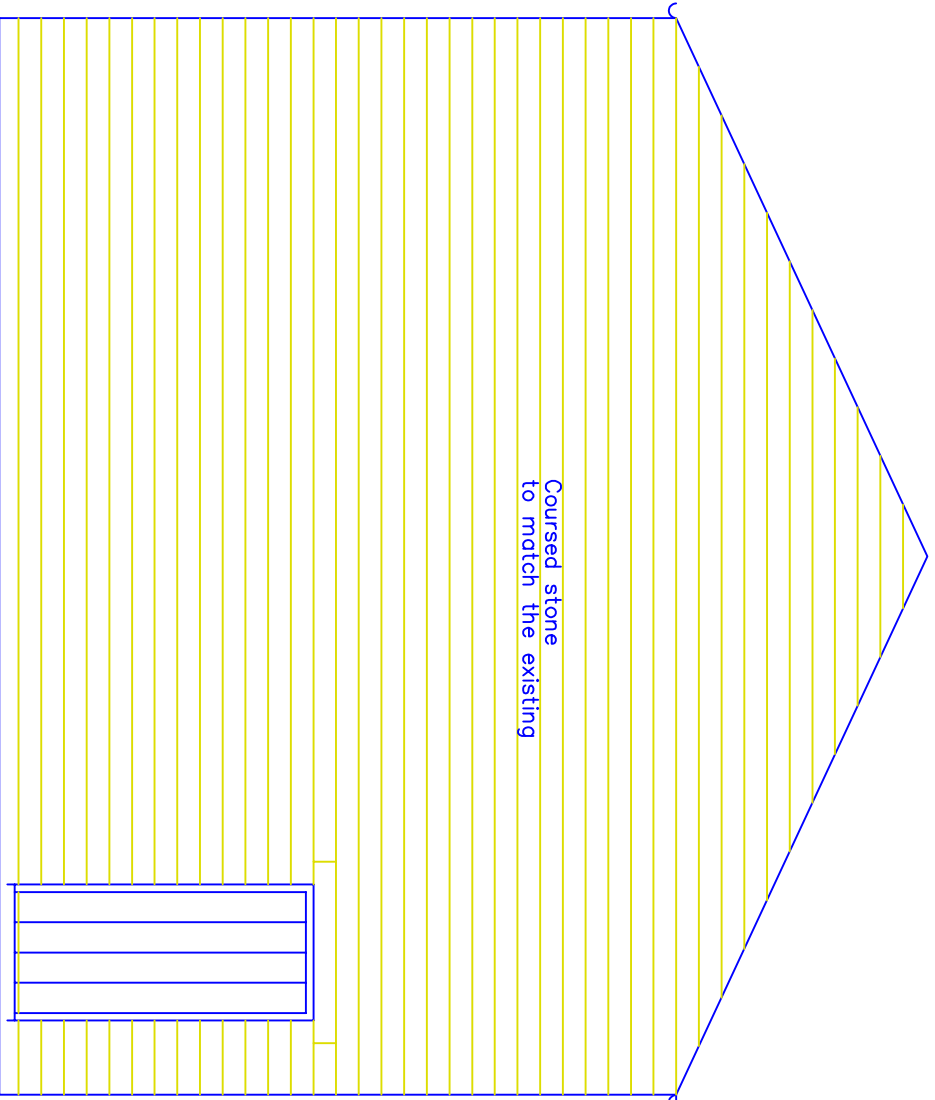

Proposed Side (east) Elevation

This drawing and design concept is the property of PPV design. It should not be reproduced without written permission

2 Helmsford Road, Holcombe Village
Ramsbottom, Lancashire BL8 4PA
Gary Bearden (UK) 01706 669482
garrybearden@gmail.com

0 1 2 3 m

Abbots Farm
Woodhey Road
Ramsbottom
Bury BL9 9RD

scale 1:50 @ A1
June 2025

DA14-04

Proposed Plans and Elevations
Garage with Office above
P P V d e s i g n L t d