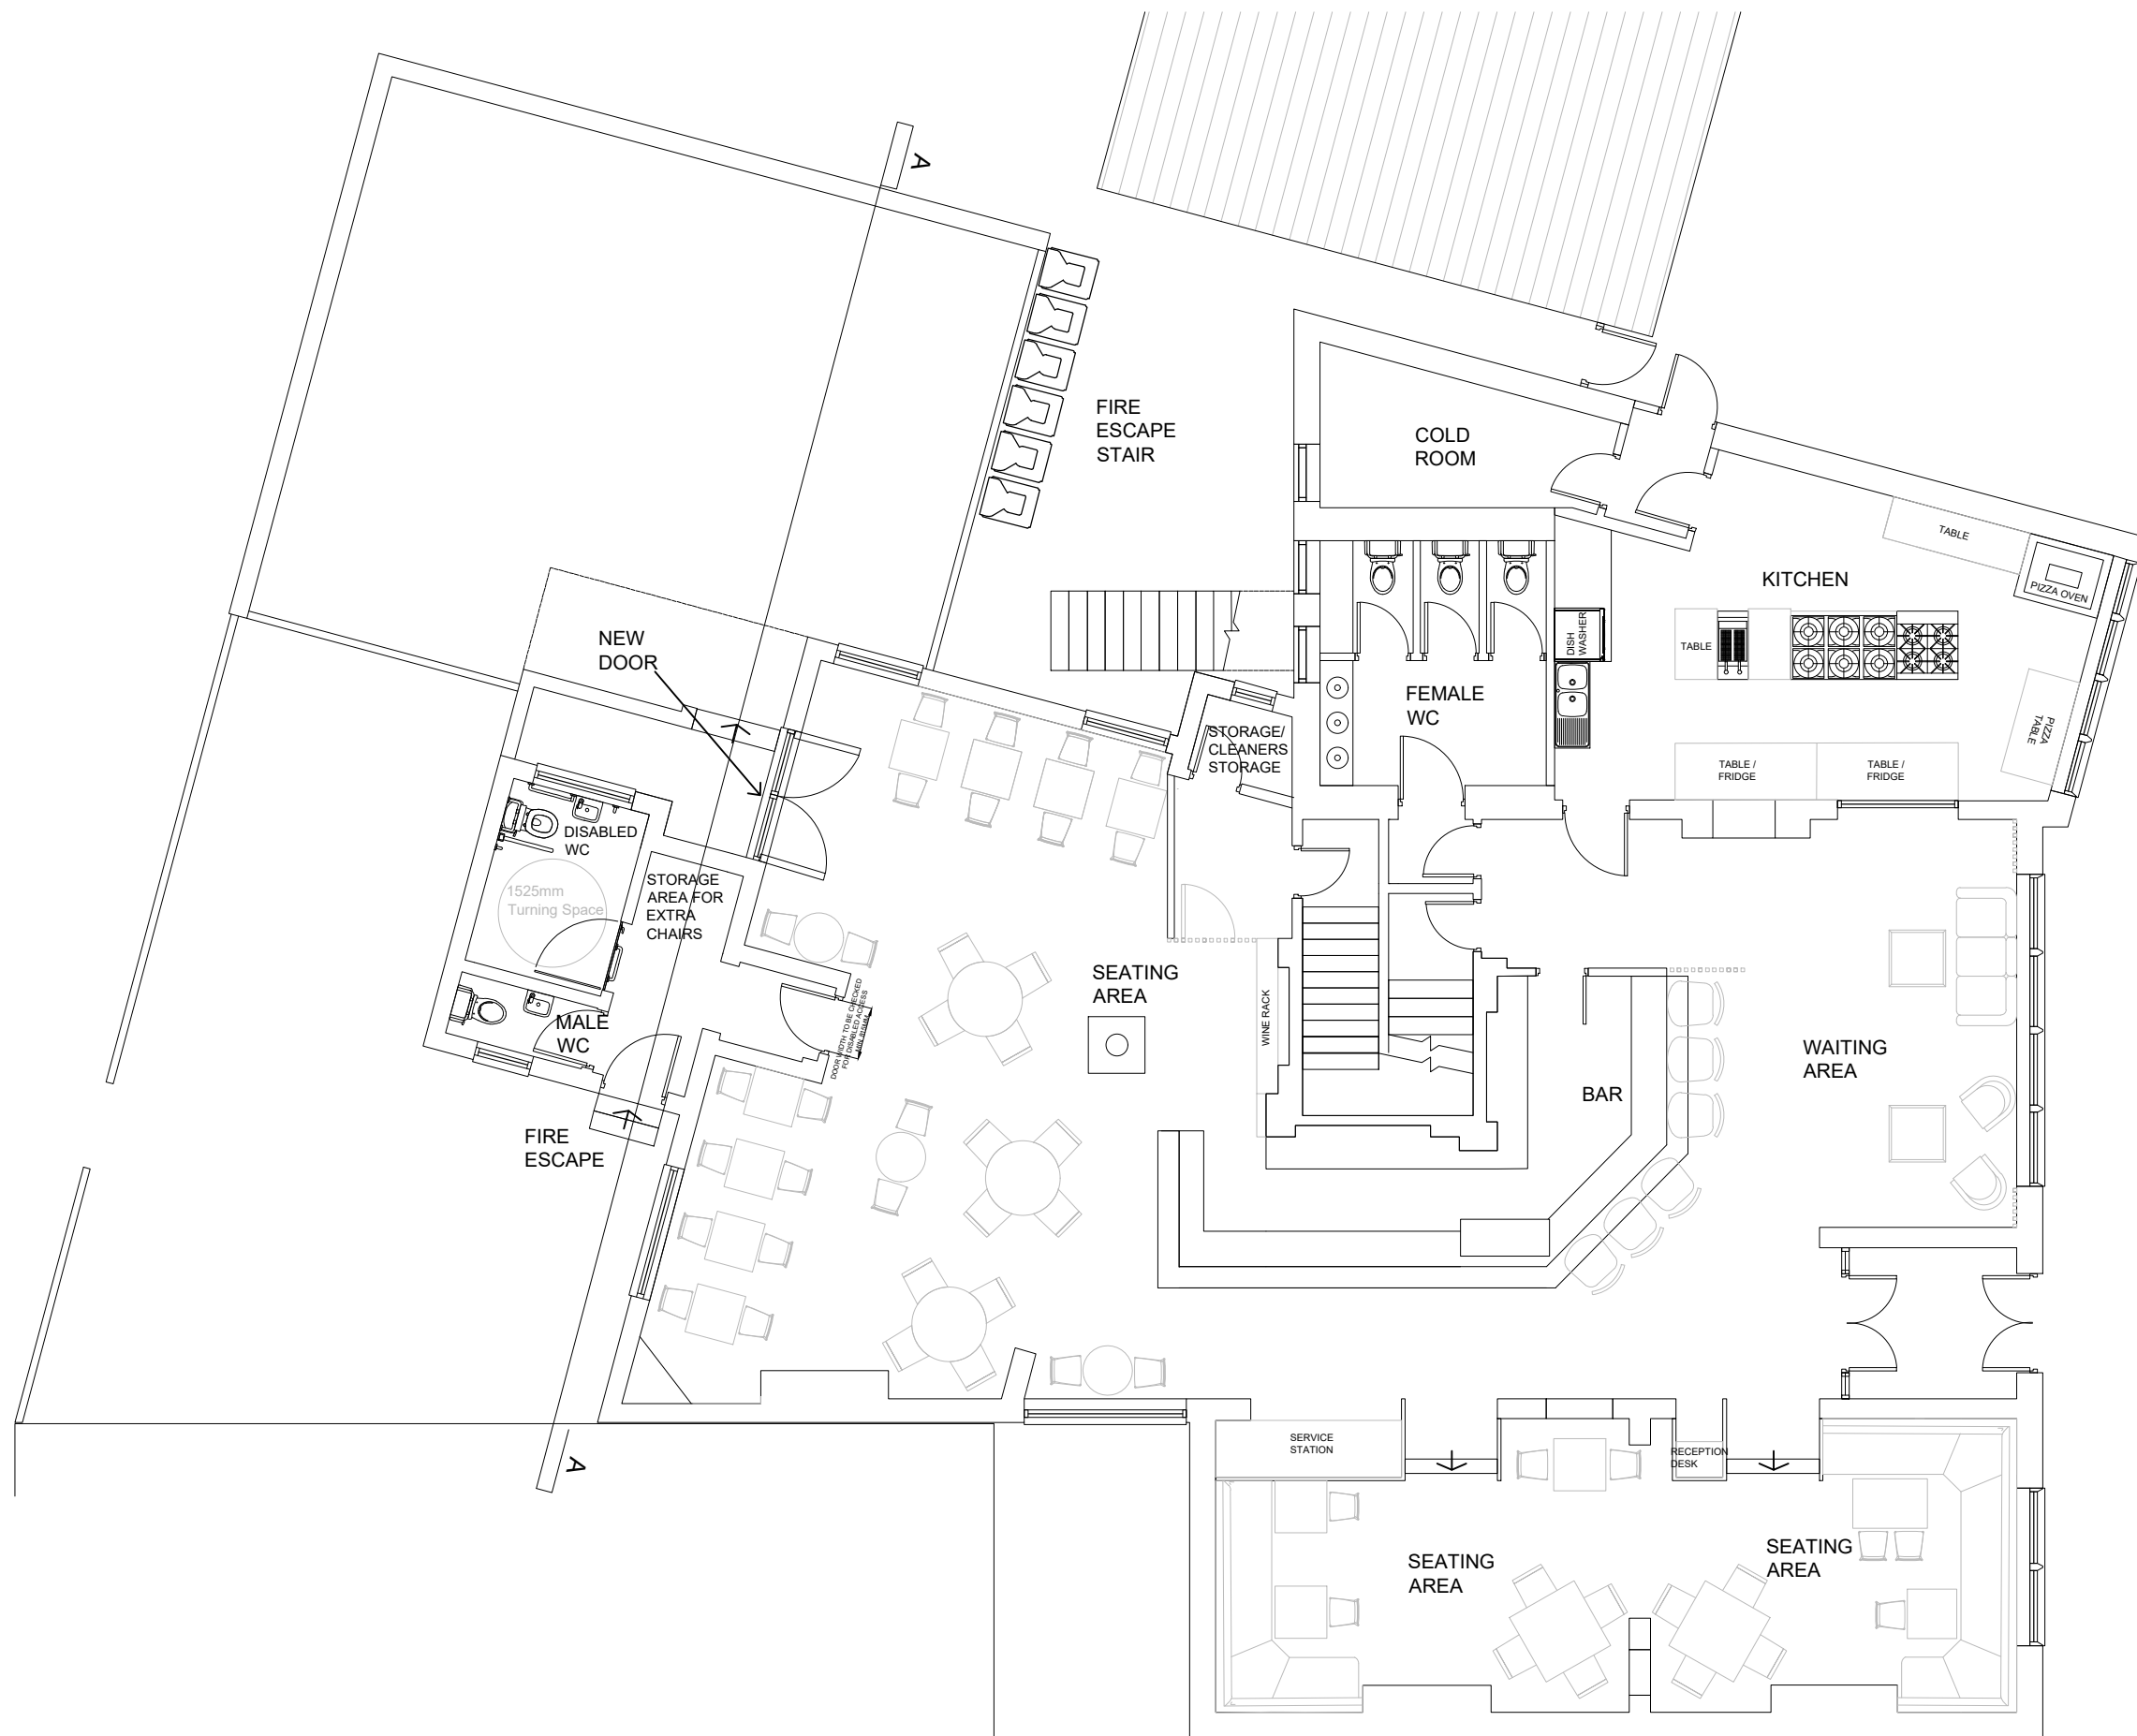


GF AREA - 260 M²

-	--	---
---	----	-----

PROJECT
CHANGE OF USE FROM A4 USE CLASS
A3 USE CLASS WITH BAR

ADDRESS
THE PARKSIDE, 281 BURY OLD ROAD,
PRESTWICH, MANCHESTER M25 1JA

DRAWING
PROPOSED GROUND FLOOR PLAN

SCALE 1:100 @ A3

DATE JUN 20 **DRG** 008-03 **REV** /