

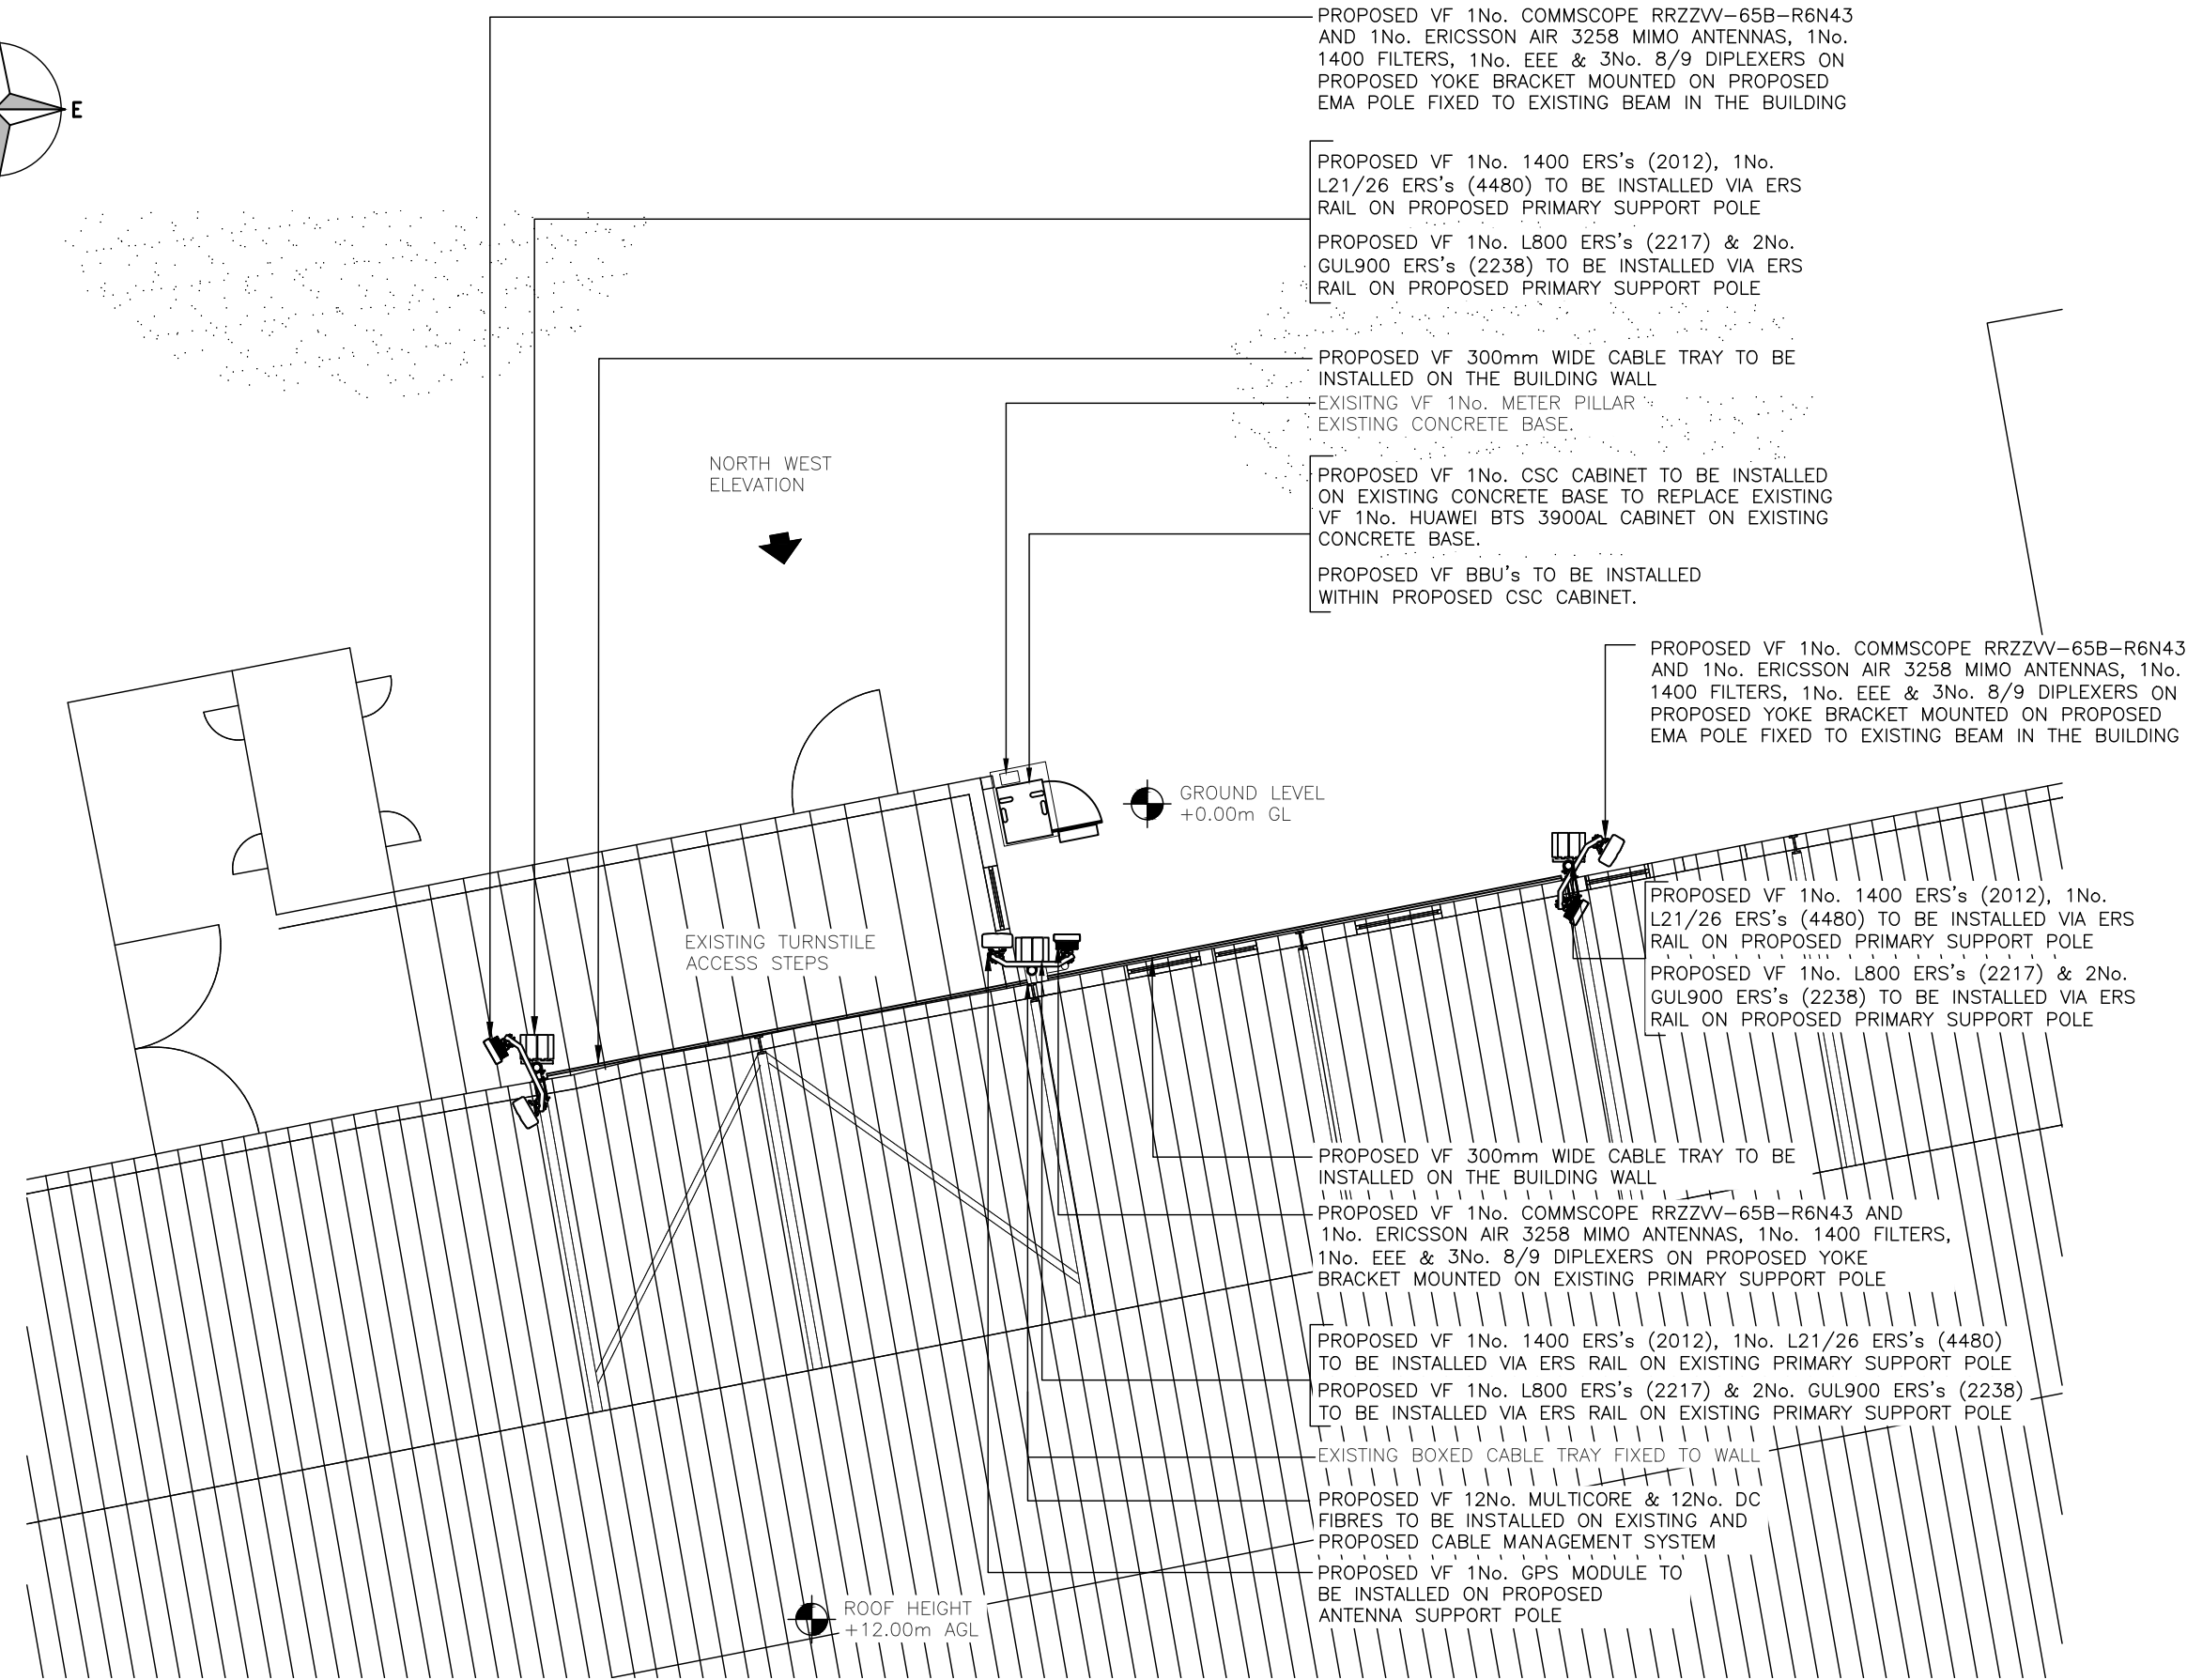


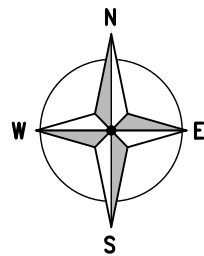

PROPOSED SITE PLAN
(SCALE 1:100)

 

The drawings comply with Vodafone Standard ICNIRP guidelines.
Designed in accordance with CORNERSTONE documents: SDN0009

ALL DIMENSIONS ARE IN mm UNLESS NOTED OTHERWISE

N.G.R | E: 380569 N: 409420

NOTES:

B	Add new antennas poles	BCL	DF	01.09.22
A	Issued for Approval	BCL	DF	21.03.22

REV	MODIFICATION	BY	CH	DATE
-----	--------------	----	----	------

WHP Telecoms Ltd
Faraday Court
401 Faraday Street
Birchwood Park
Warrington WA3 6GA
Tel: 01925 424100 Fax: 01925 424101
e-mail: info@whptelecoms.com



Cell Name	Opt.
BURY F.C.	A

Cell ID No		
CORNERSTONE	TEF	VF
128177	-	35769_25

Site Address / Contact Details		
BURY F.C. GIGG LANE BURY BL9 9HR		

Drawing Title:	PROPOSED SITE PLAN
----------------	--------------------

Purpose of issue:	PLANNING	Dwg Rev:
-------------------	----------	----------

Drawing Number:	201	B
-----------------	-----	---

Surveyed By:	Original Sheet Size:	Pack Issue:
BCL	A3	

Drawn:	Date:	Checked:	Date:	B
BCL	21.03.22	PC	21.03.22	