




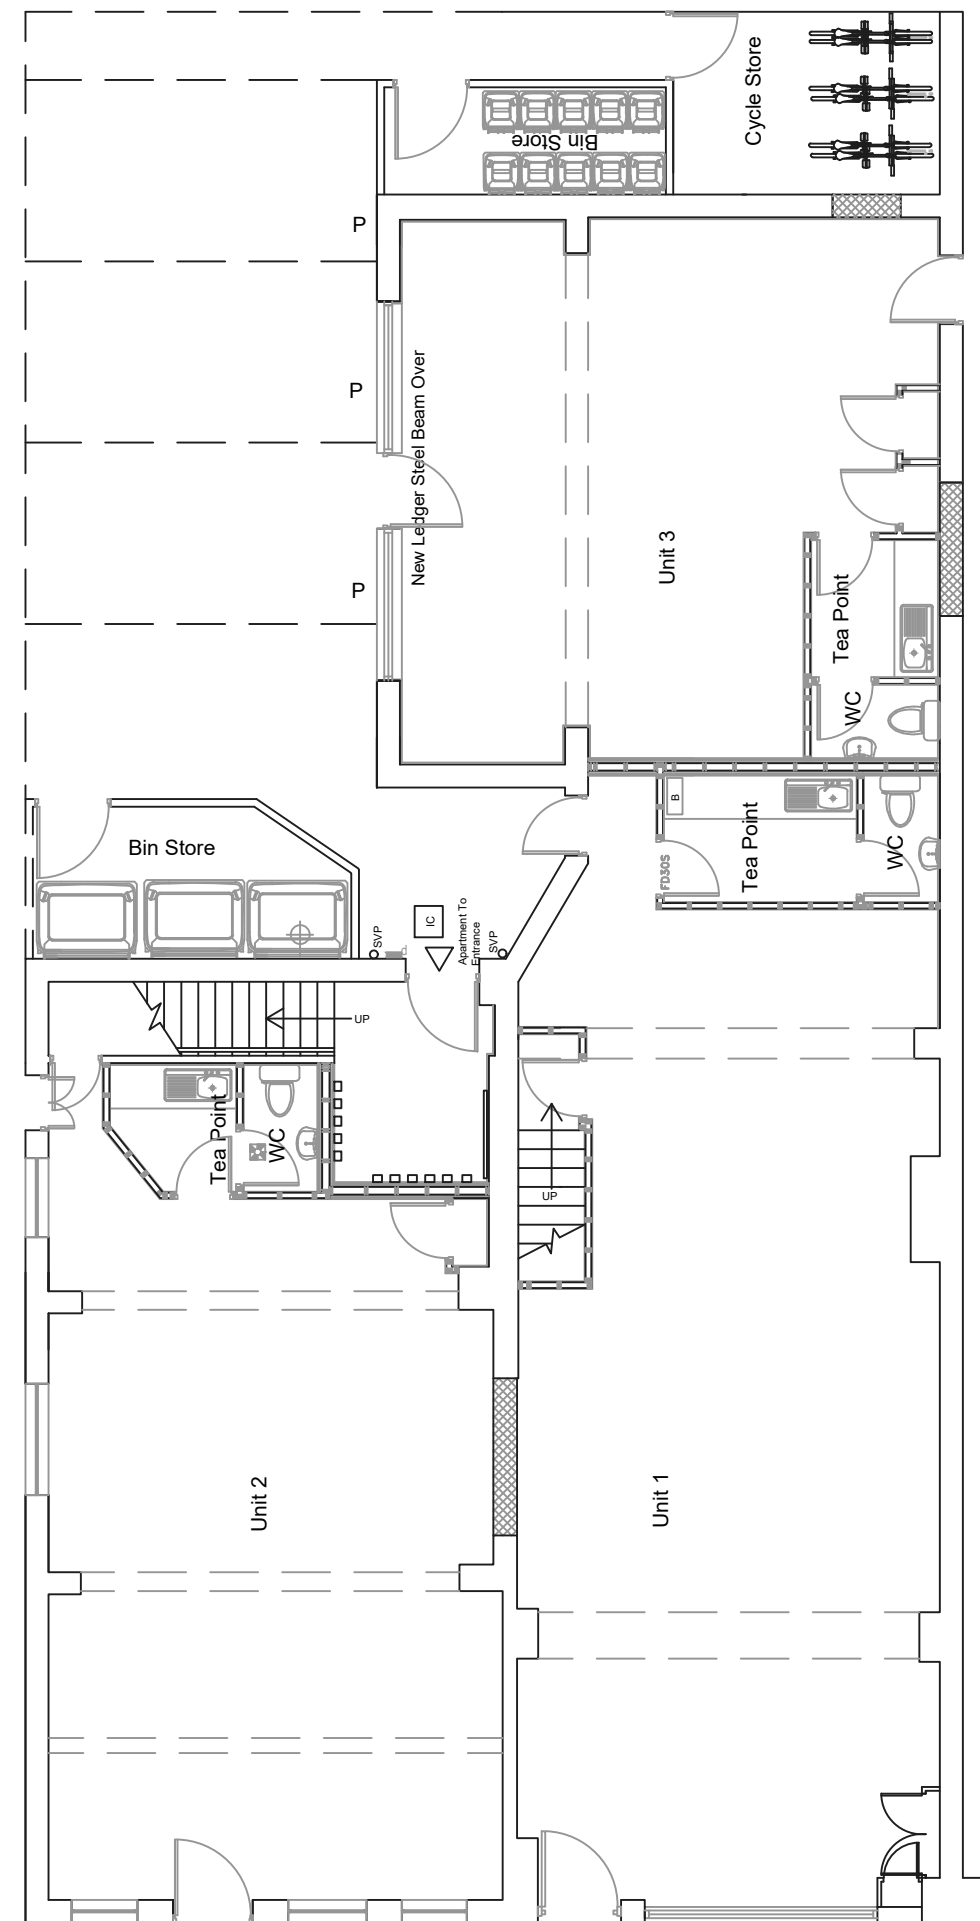

Proposed Ground Floor Plan

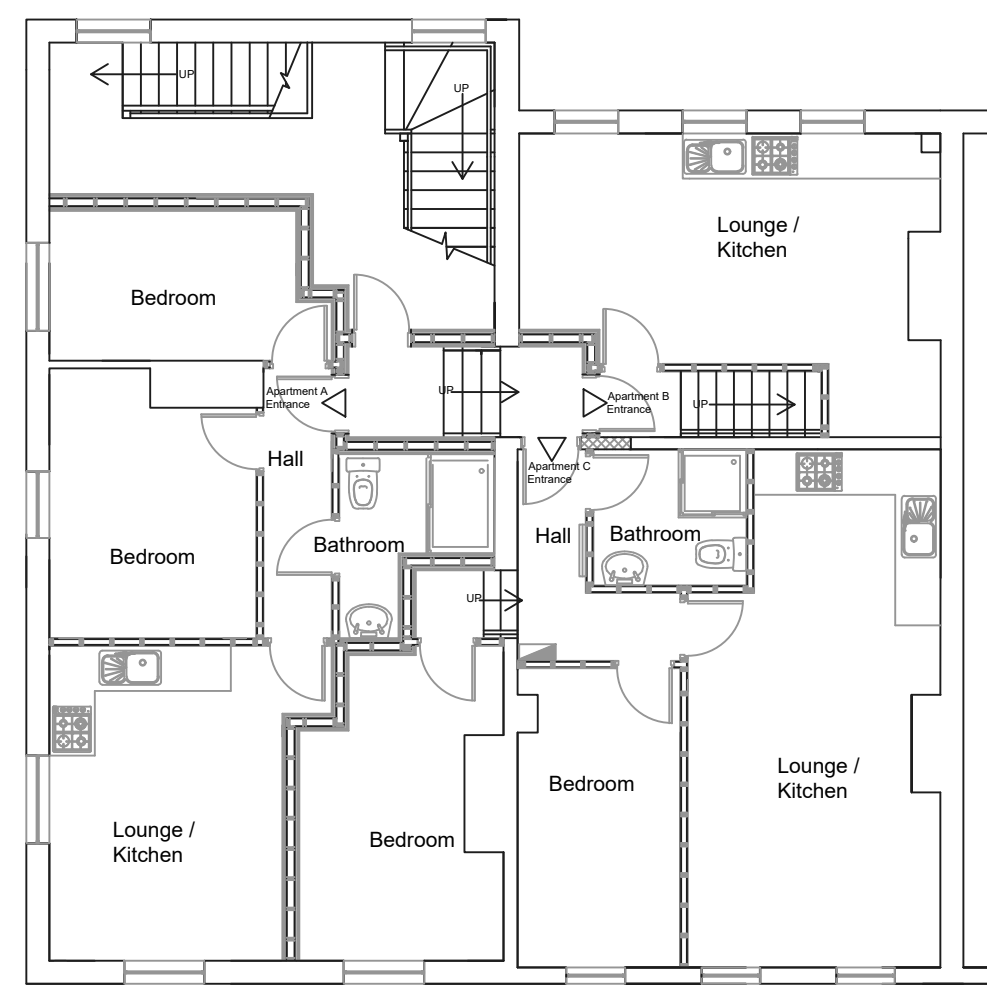

Proposed First Floor Plan

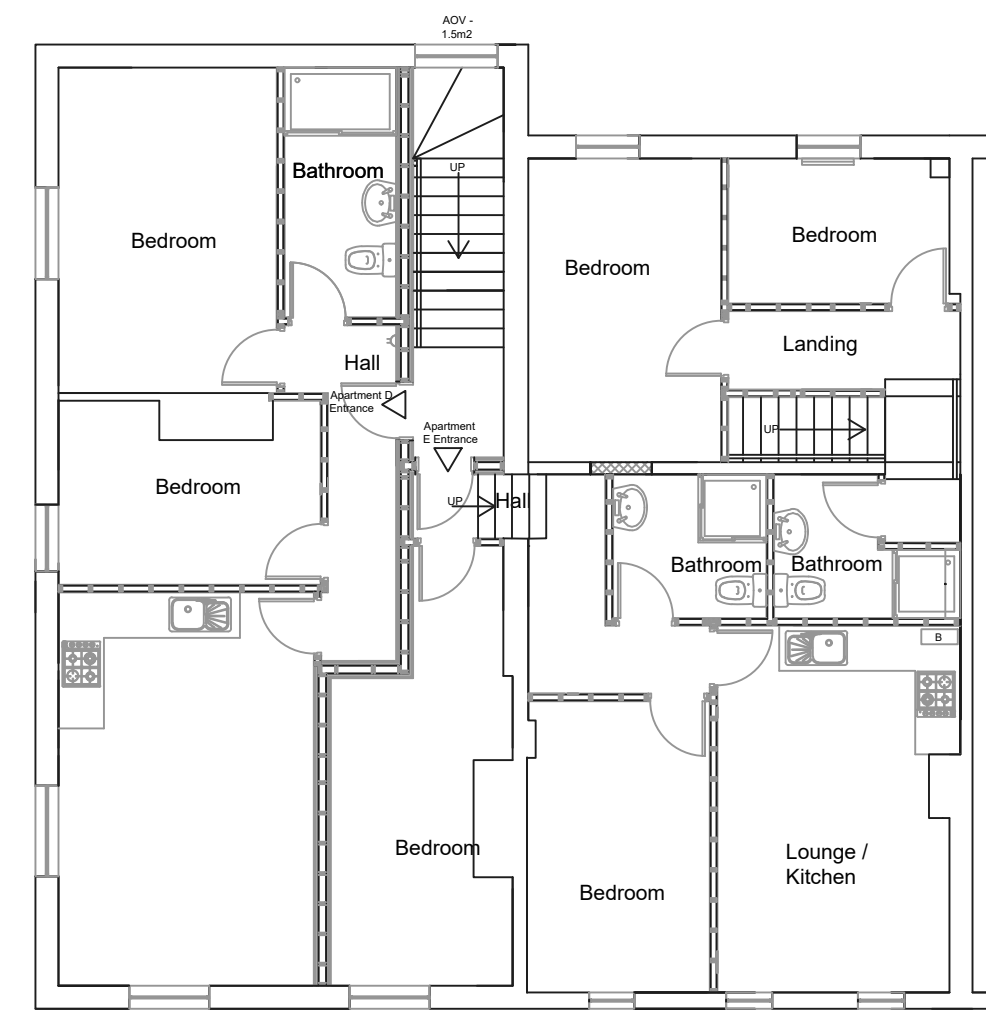


Proposed Second Floor Plan



Proposed Front Elevation



Proposed Rear Elevation

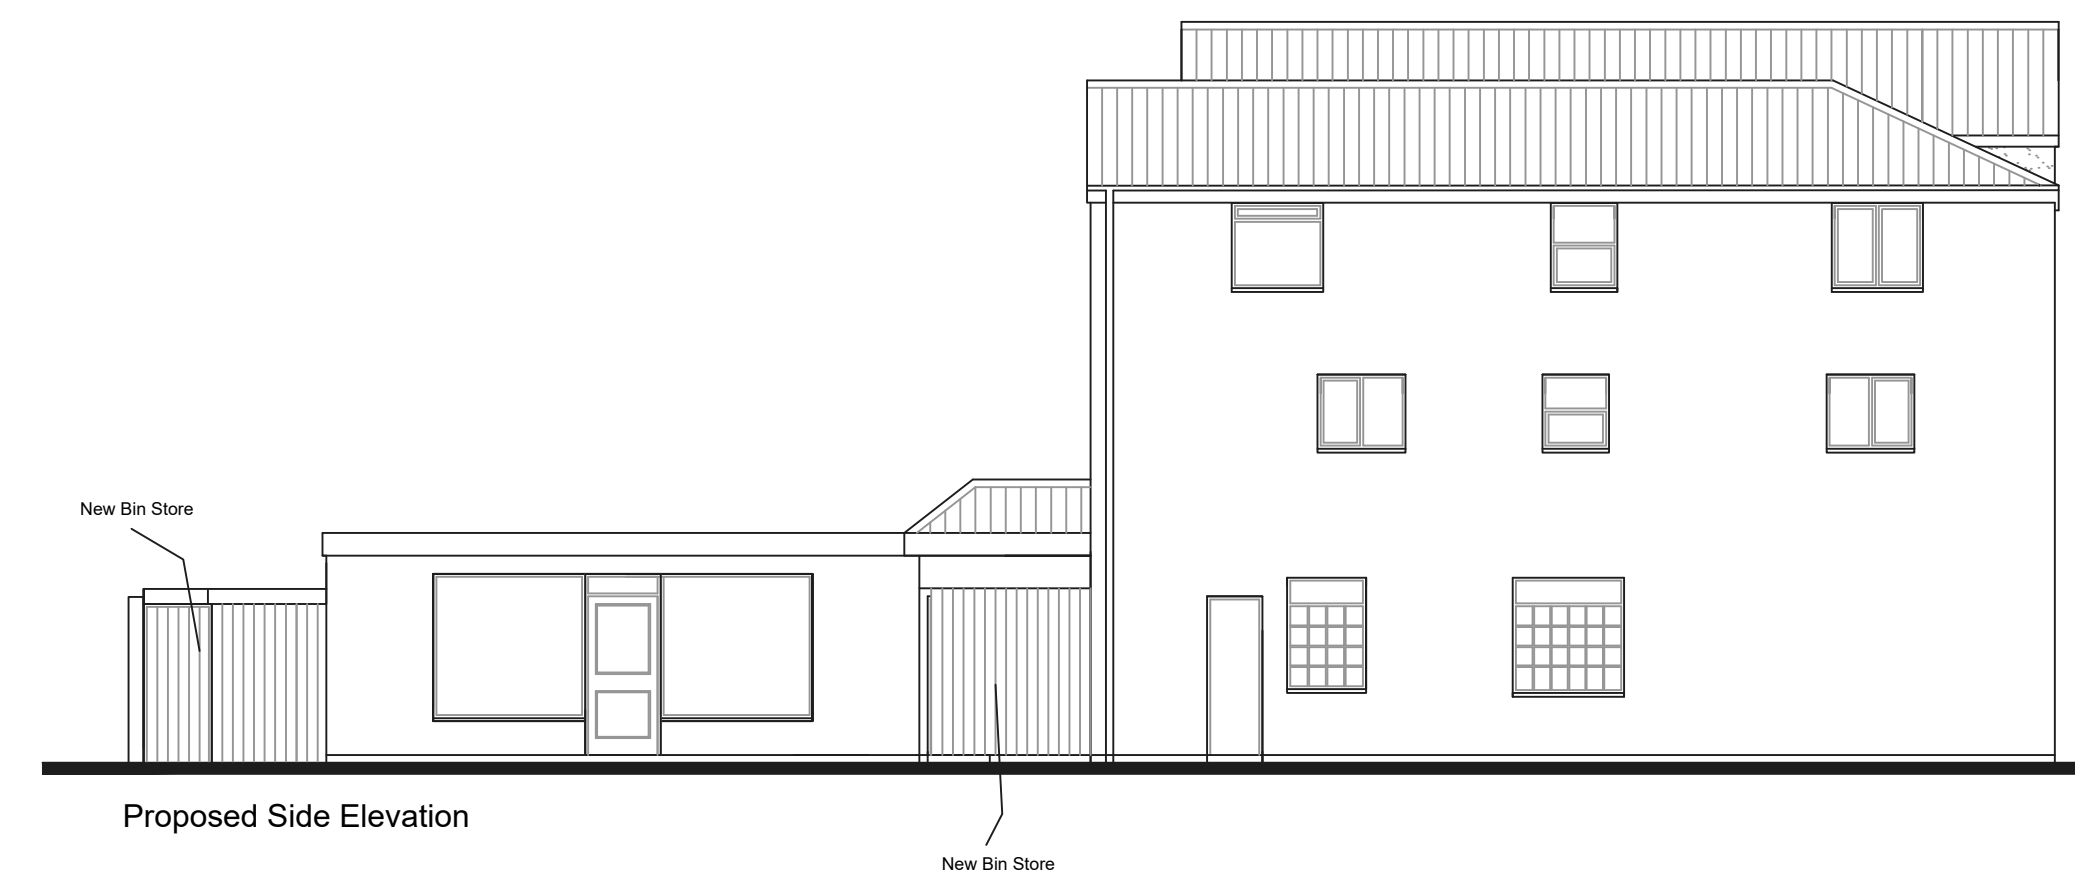

Proposed Side Elevation

A	Amended to clients comments		03.11.20
rev	Revision details		Date
This drawing is not authorised unless signed as checked & approved			
Address 173-175 The Rock, Bury			
Job Title Variation of Condition No. 2of Planning Approval Ref: 65163			
Drawing title Proposed Plans and Elevations			
Chkd	Appvd	date Aug 20	scale 1:100@@A1
DRAWING No			drawn A
		191005/01/02	