


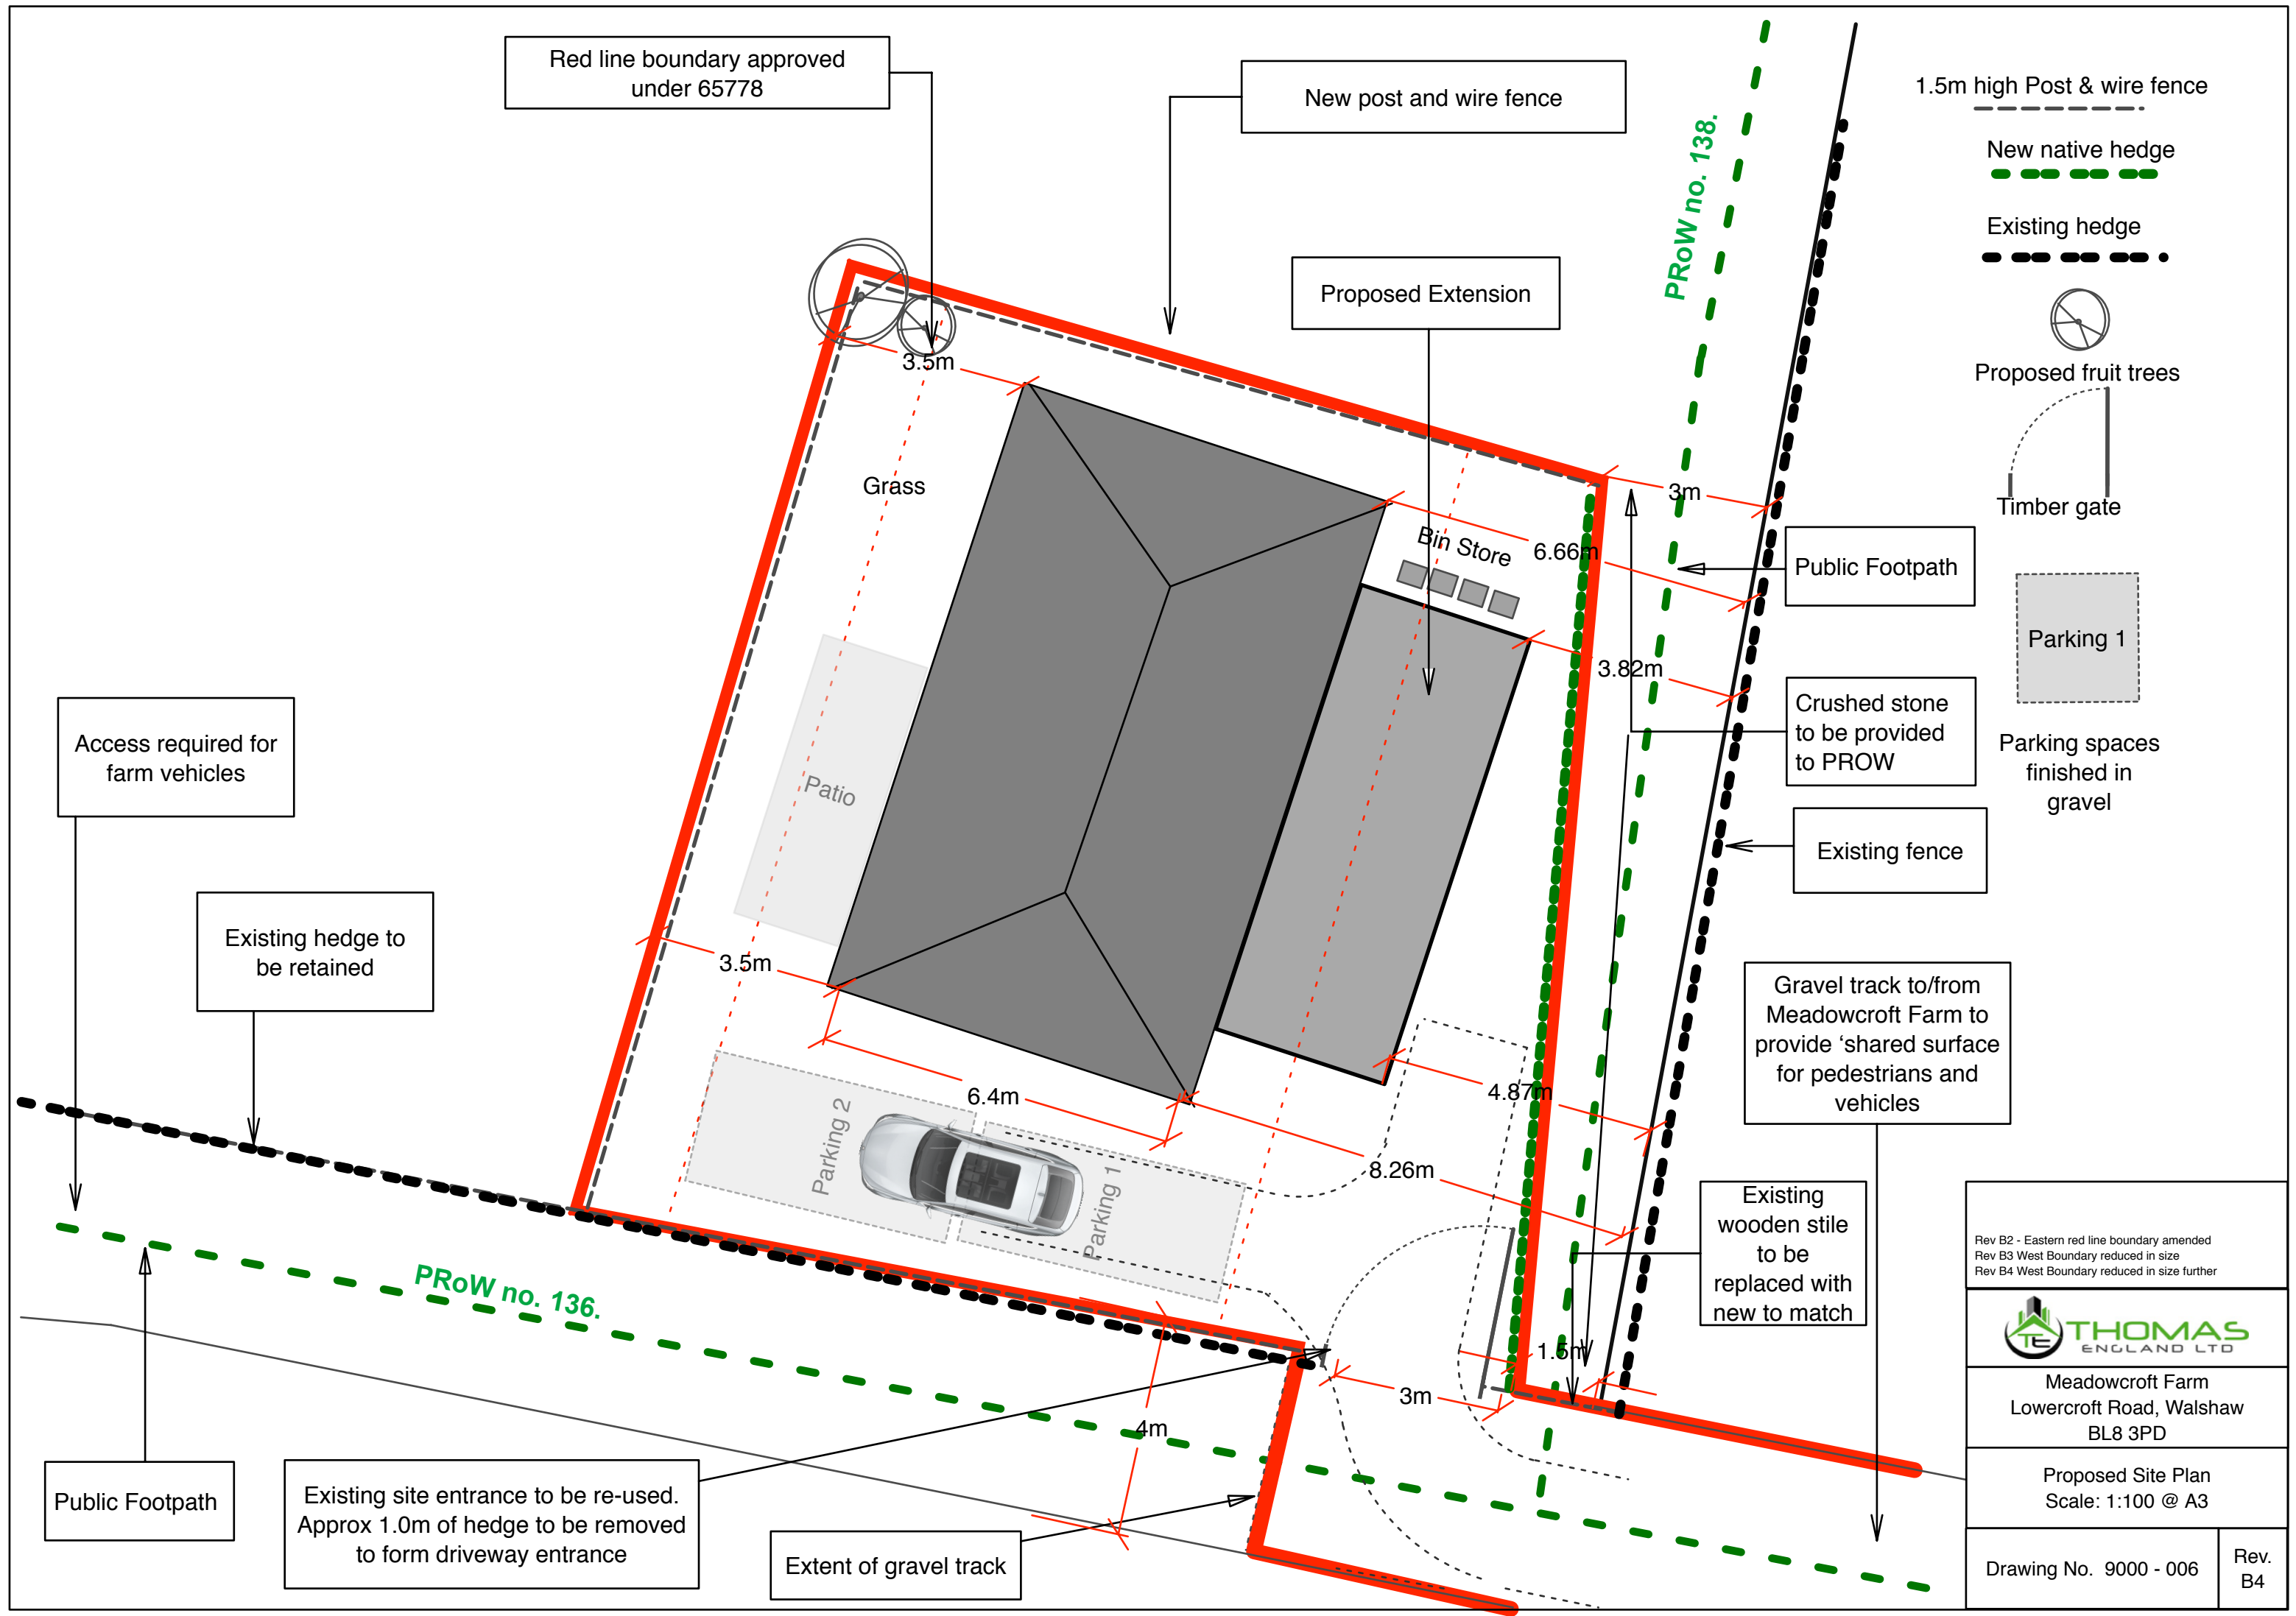

Rev B2 - Eastern red line boundary amended
Rev B3 West Boundary reduced in size
Rev B4 West Boundary reduced in size further



Meadowcroft Farm
Lowercroft Road, Walshaw
BL8 3PD

Proposed Site Plan
Scale: 1:100 @ A3

Drawing No. 9000 - 006

Rev.
B4