




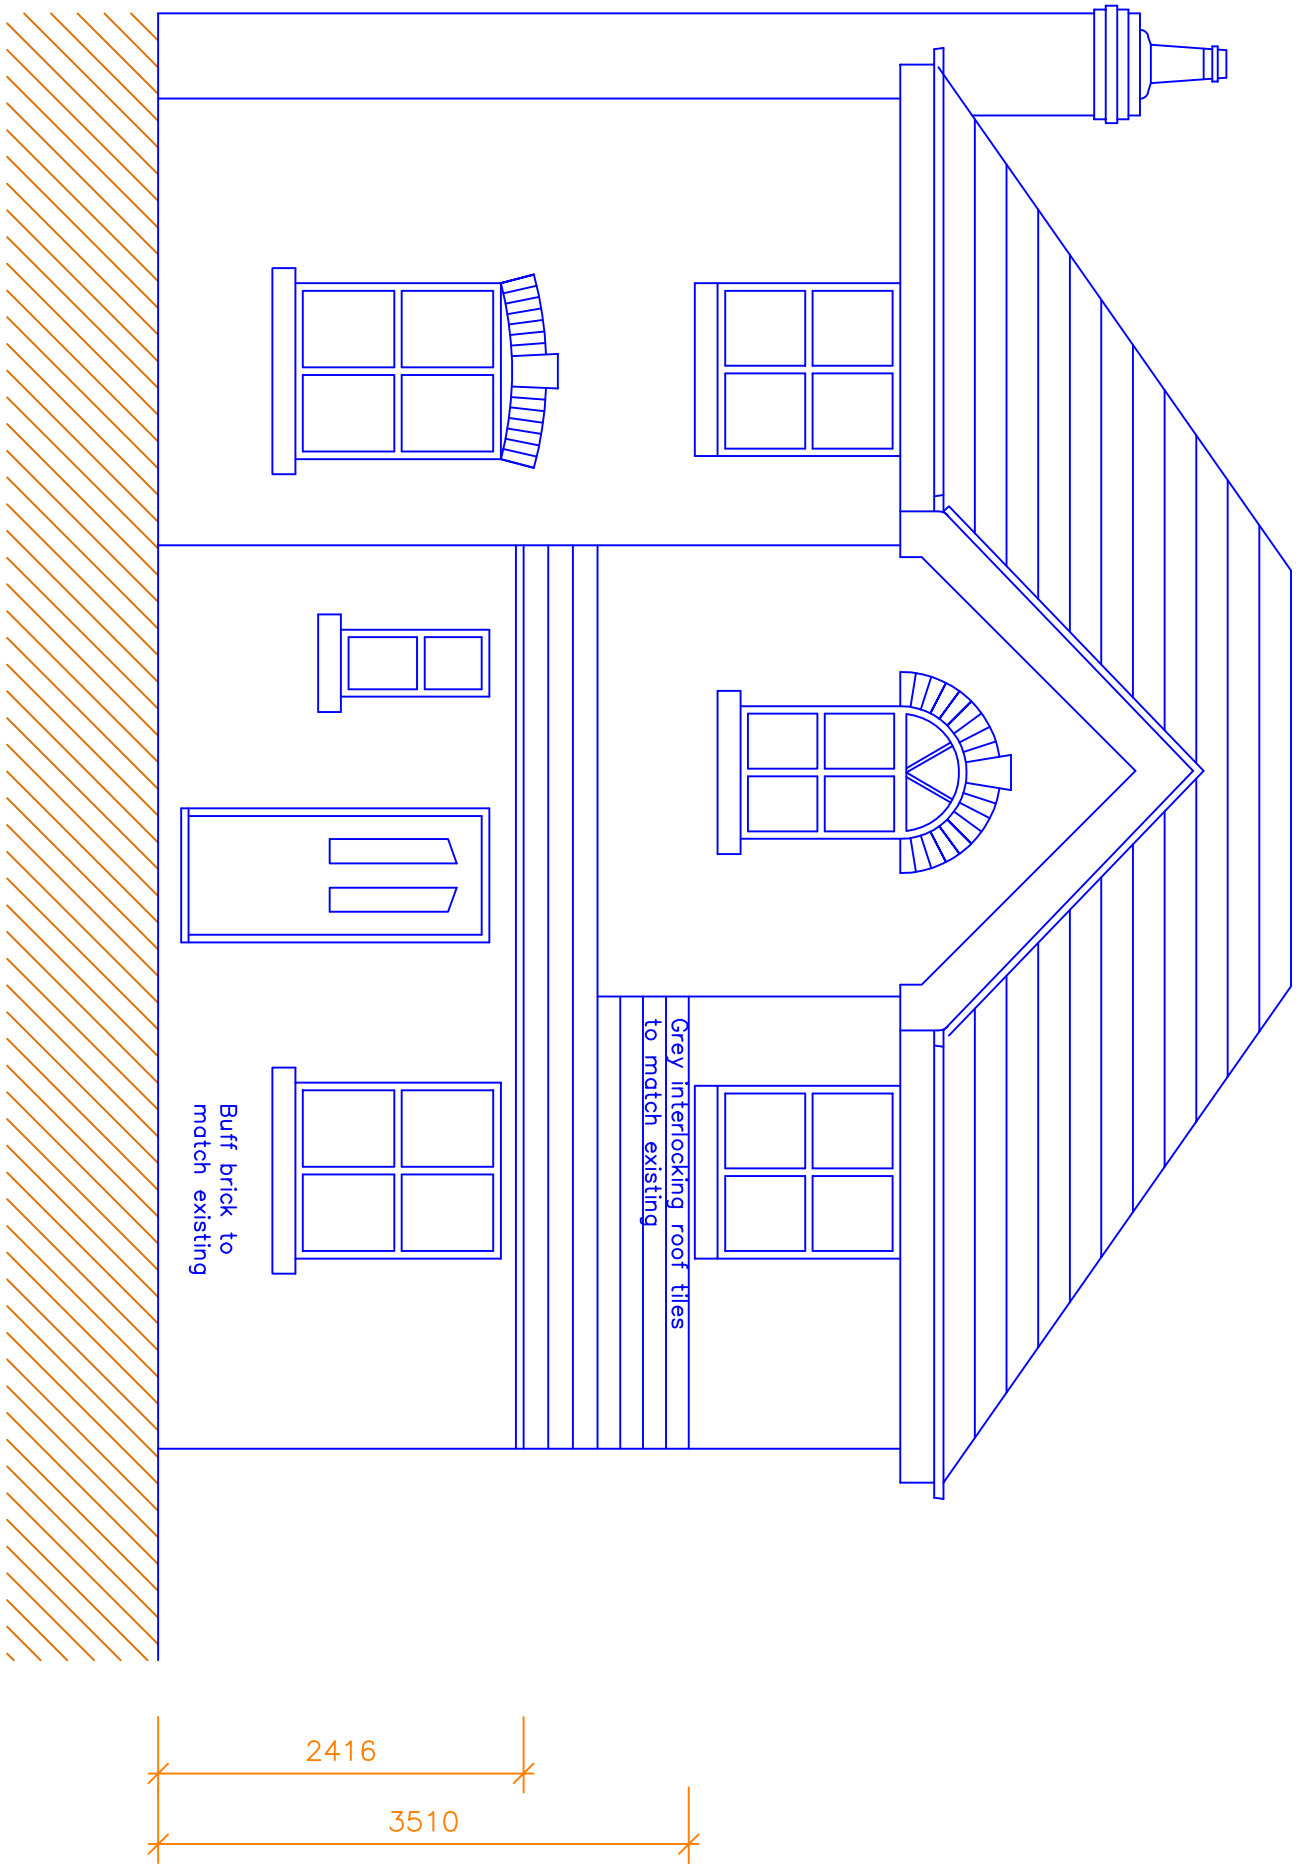


Proposed Front Elevation

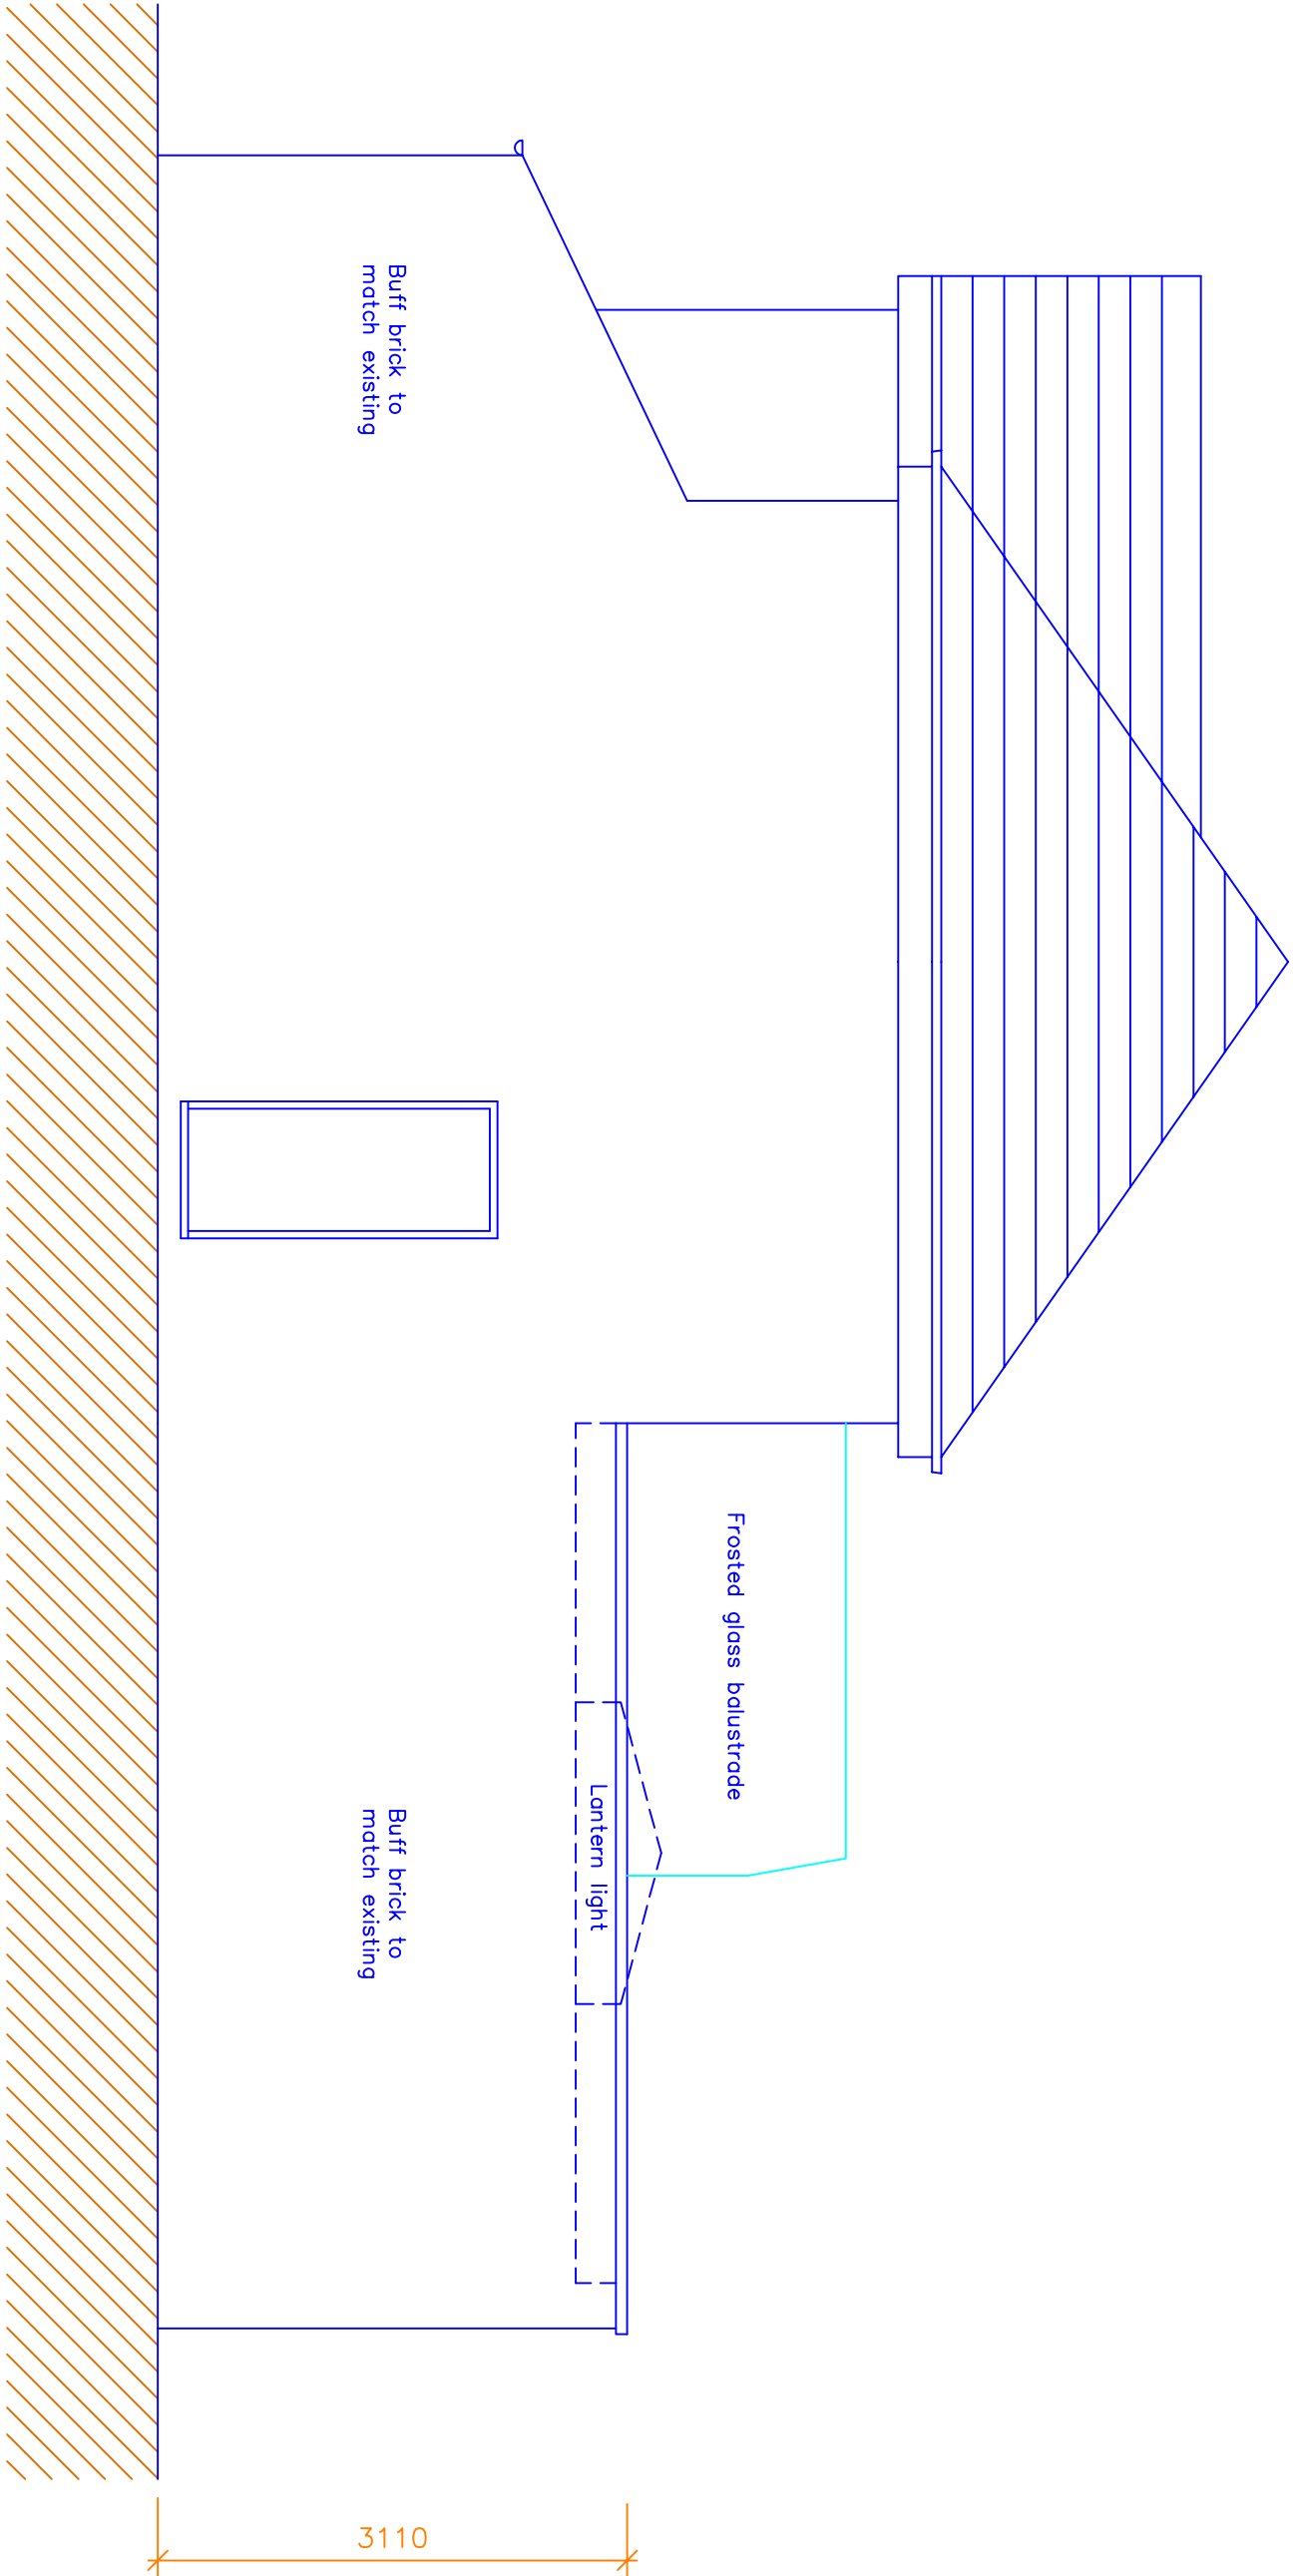

Proposed Side Elevation

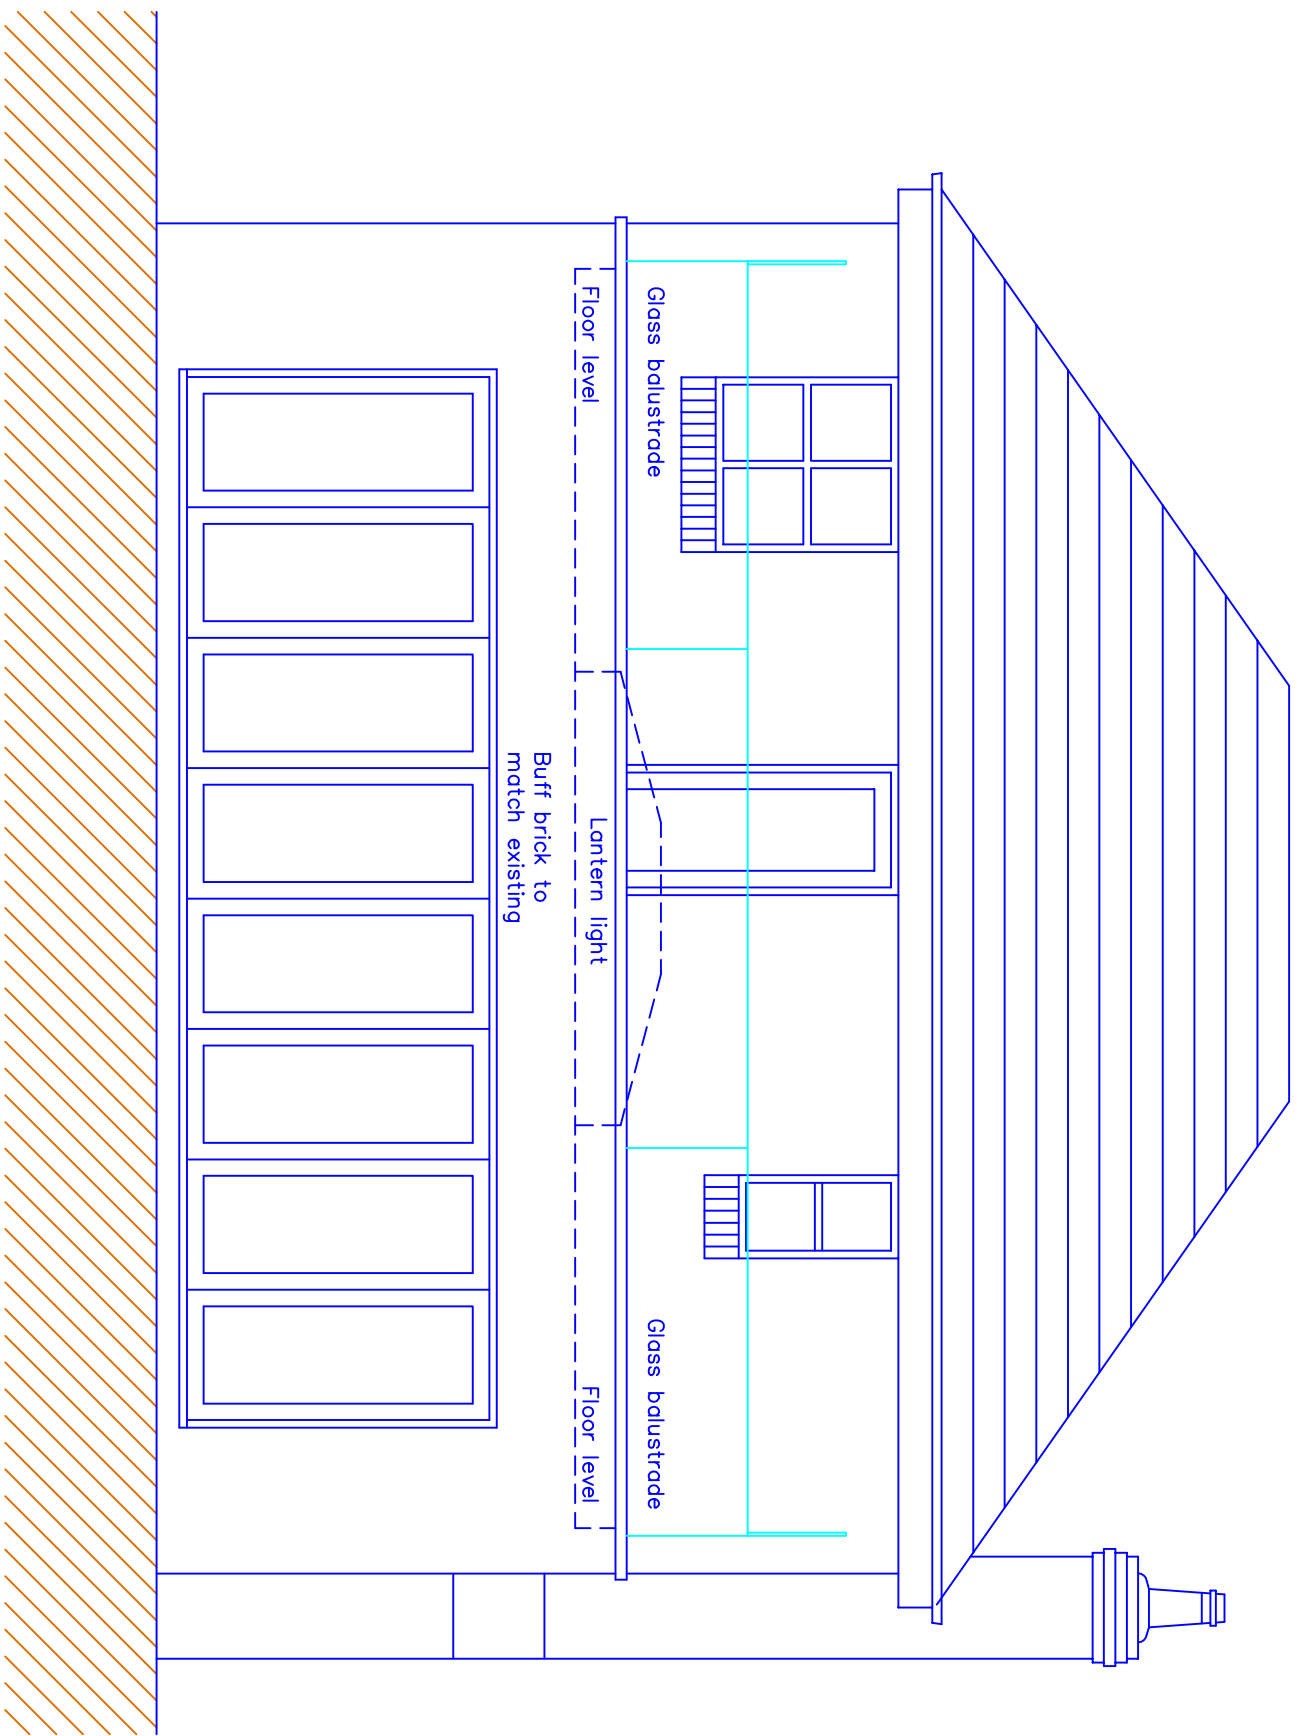

Proposed Rear Elevation

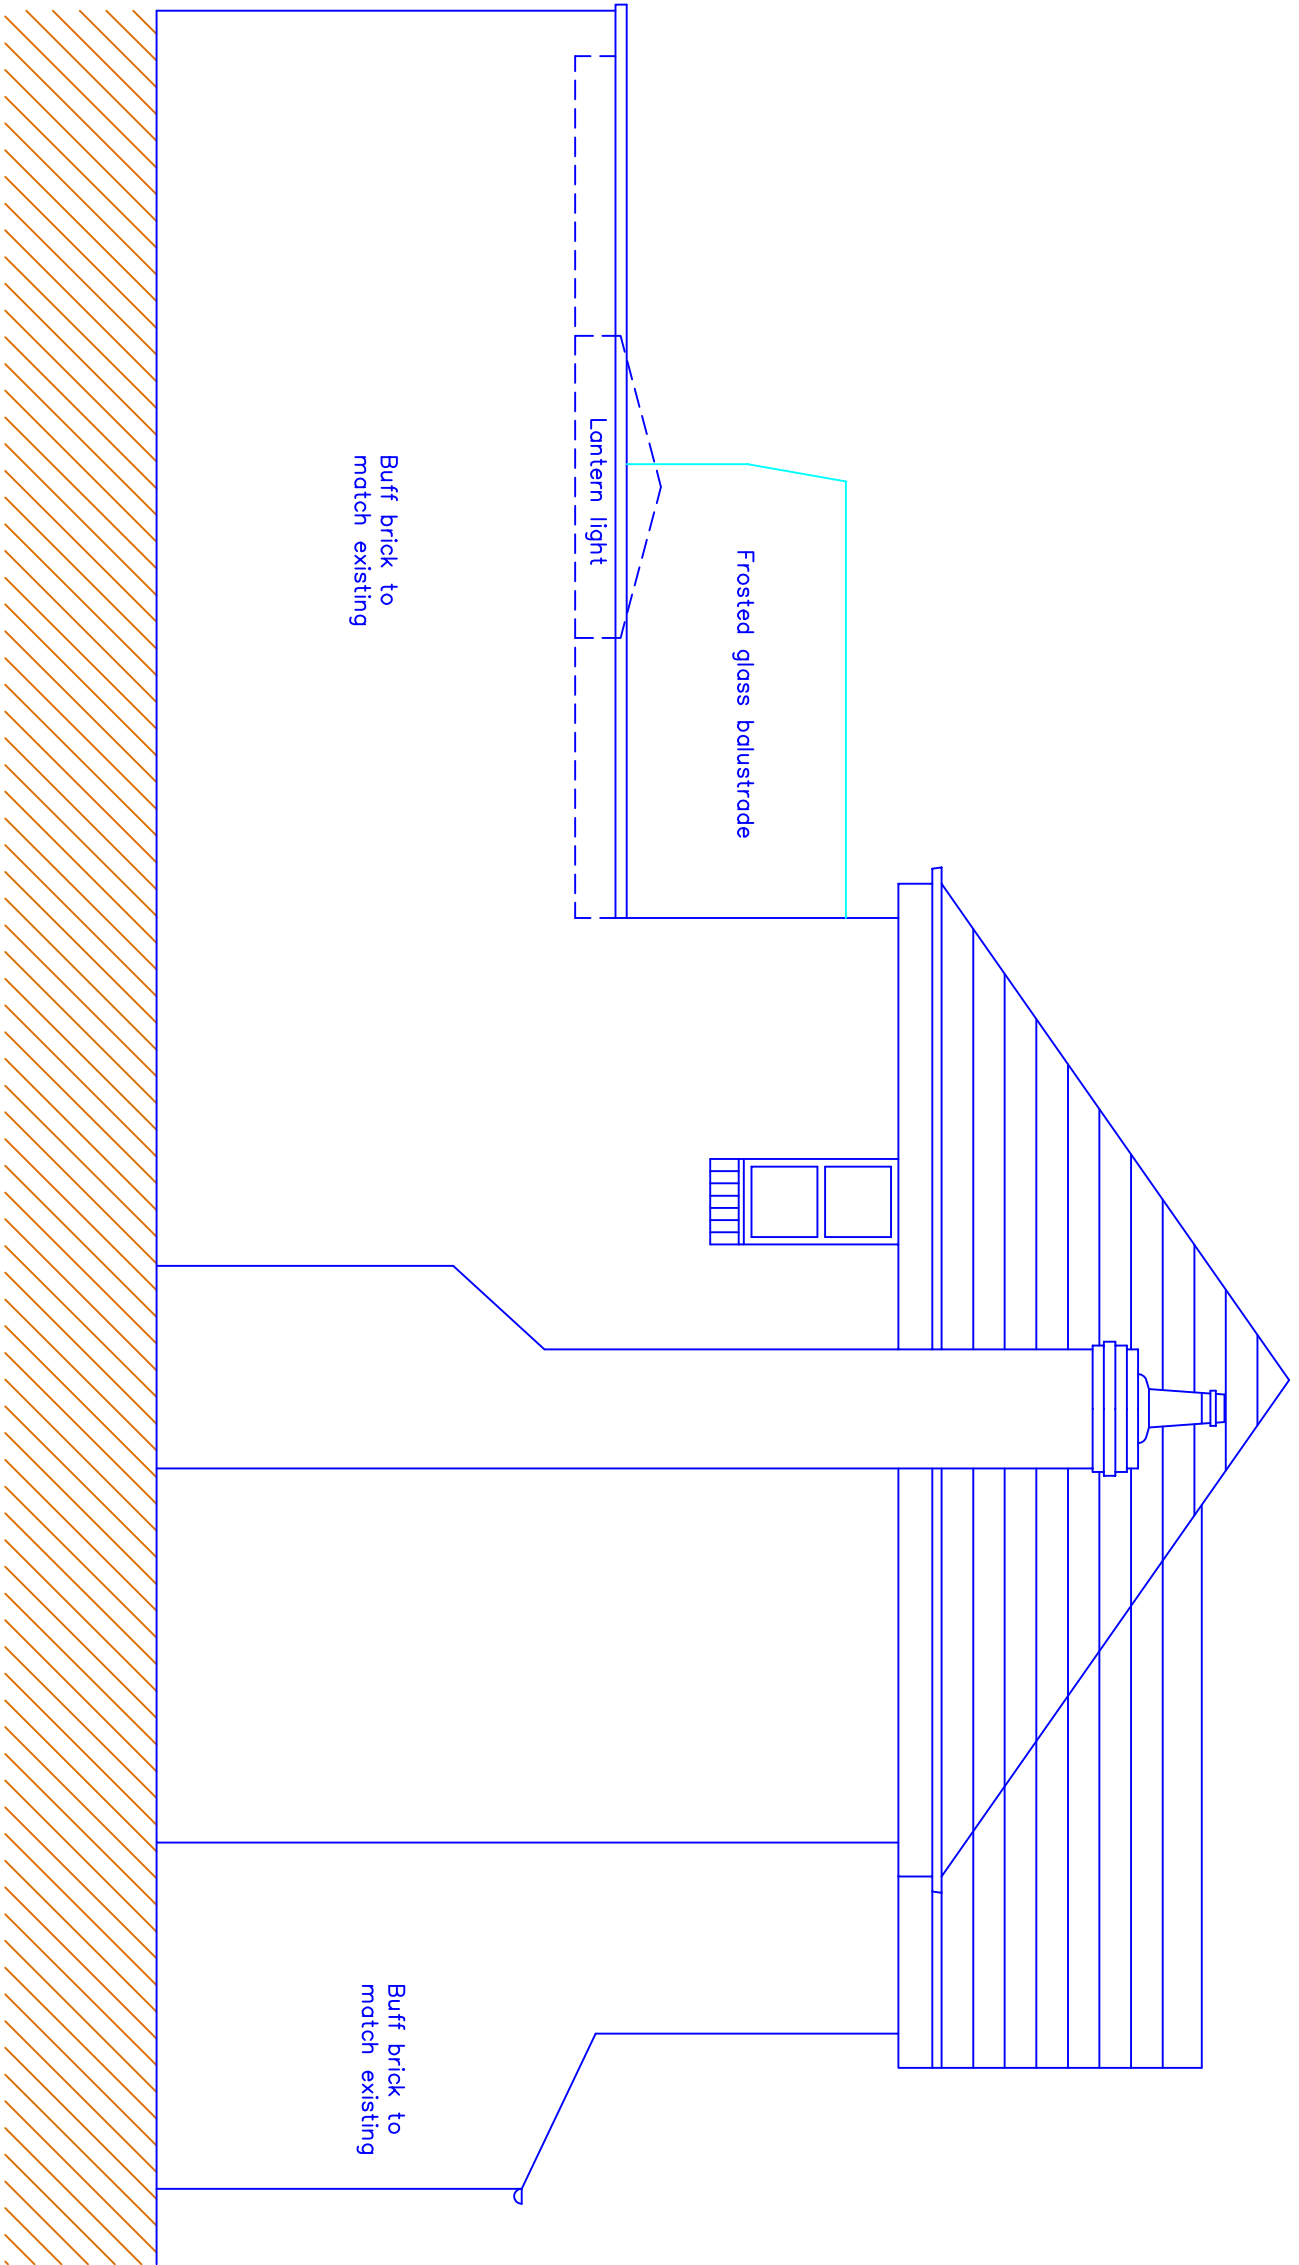

Proposed Side Elevation

This drawing and design concept is the property of PPV design. It should not be reproduced without written permission

Gary Dearden (BA(hons)) DipArch RIBA
gary@ppv-design.co.uk www.ppv-design.co.uk
T. 01706 822731 M. 07712 669482

B		Basement and render omitted		17.03.2022	
A		Revised to follow pre-app advice		19.05.2021	
0	1	2	3	m	
67 Hutchinson Way		scale 1:50 at A1			
Radcliffe		June 2020			
M25 3AB		Proposed Elevations			
CM1-03B					
PPV design Ltd					