




Rev	Description	Date

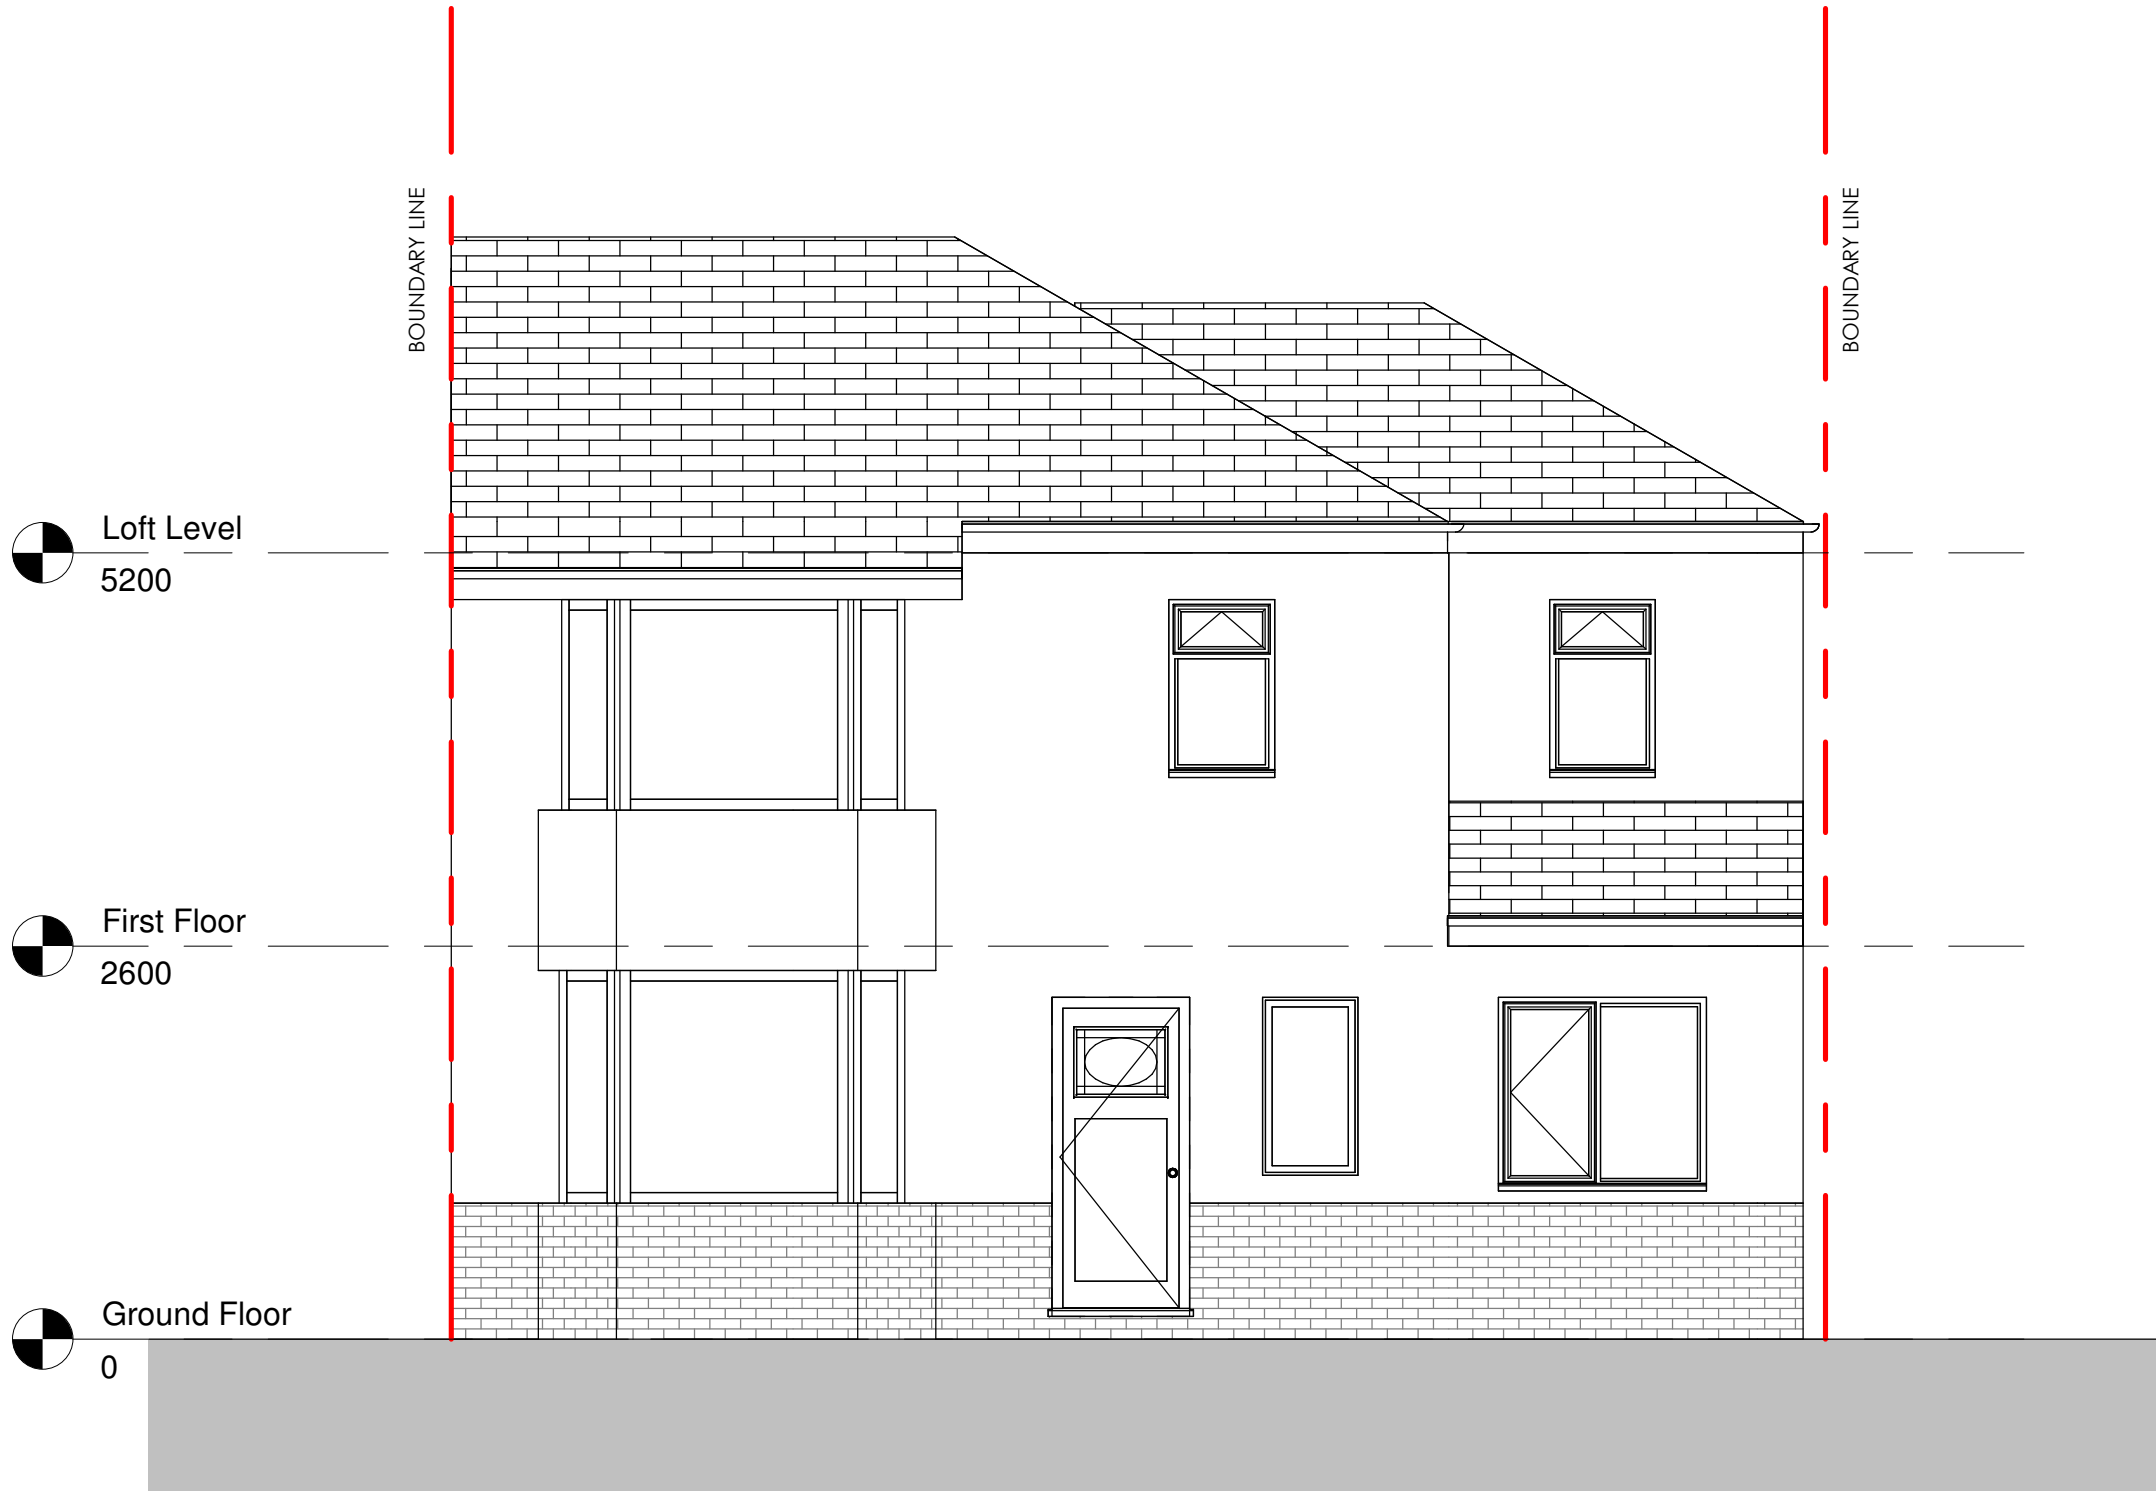

1 FRONT ELEVATION
1 : 50

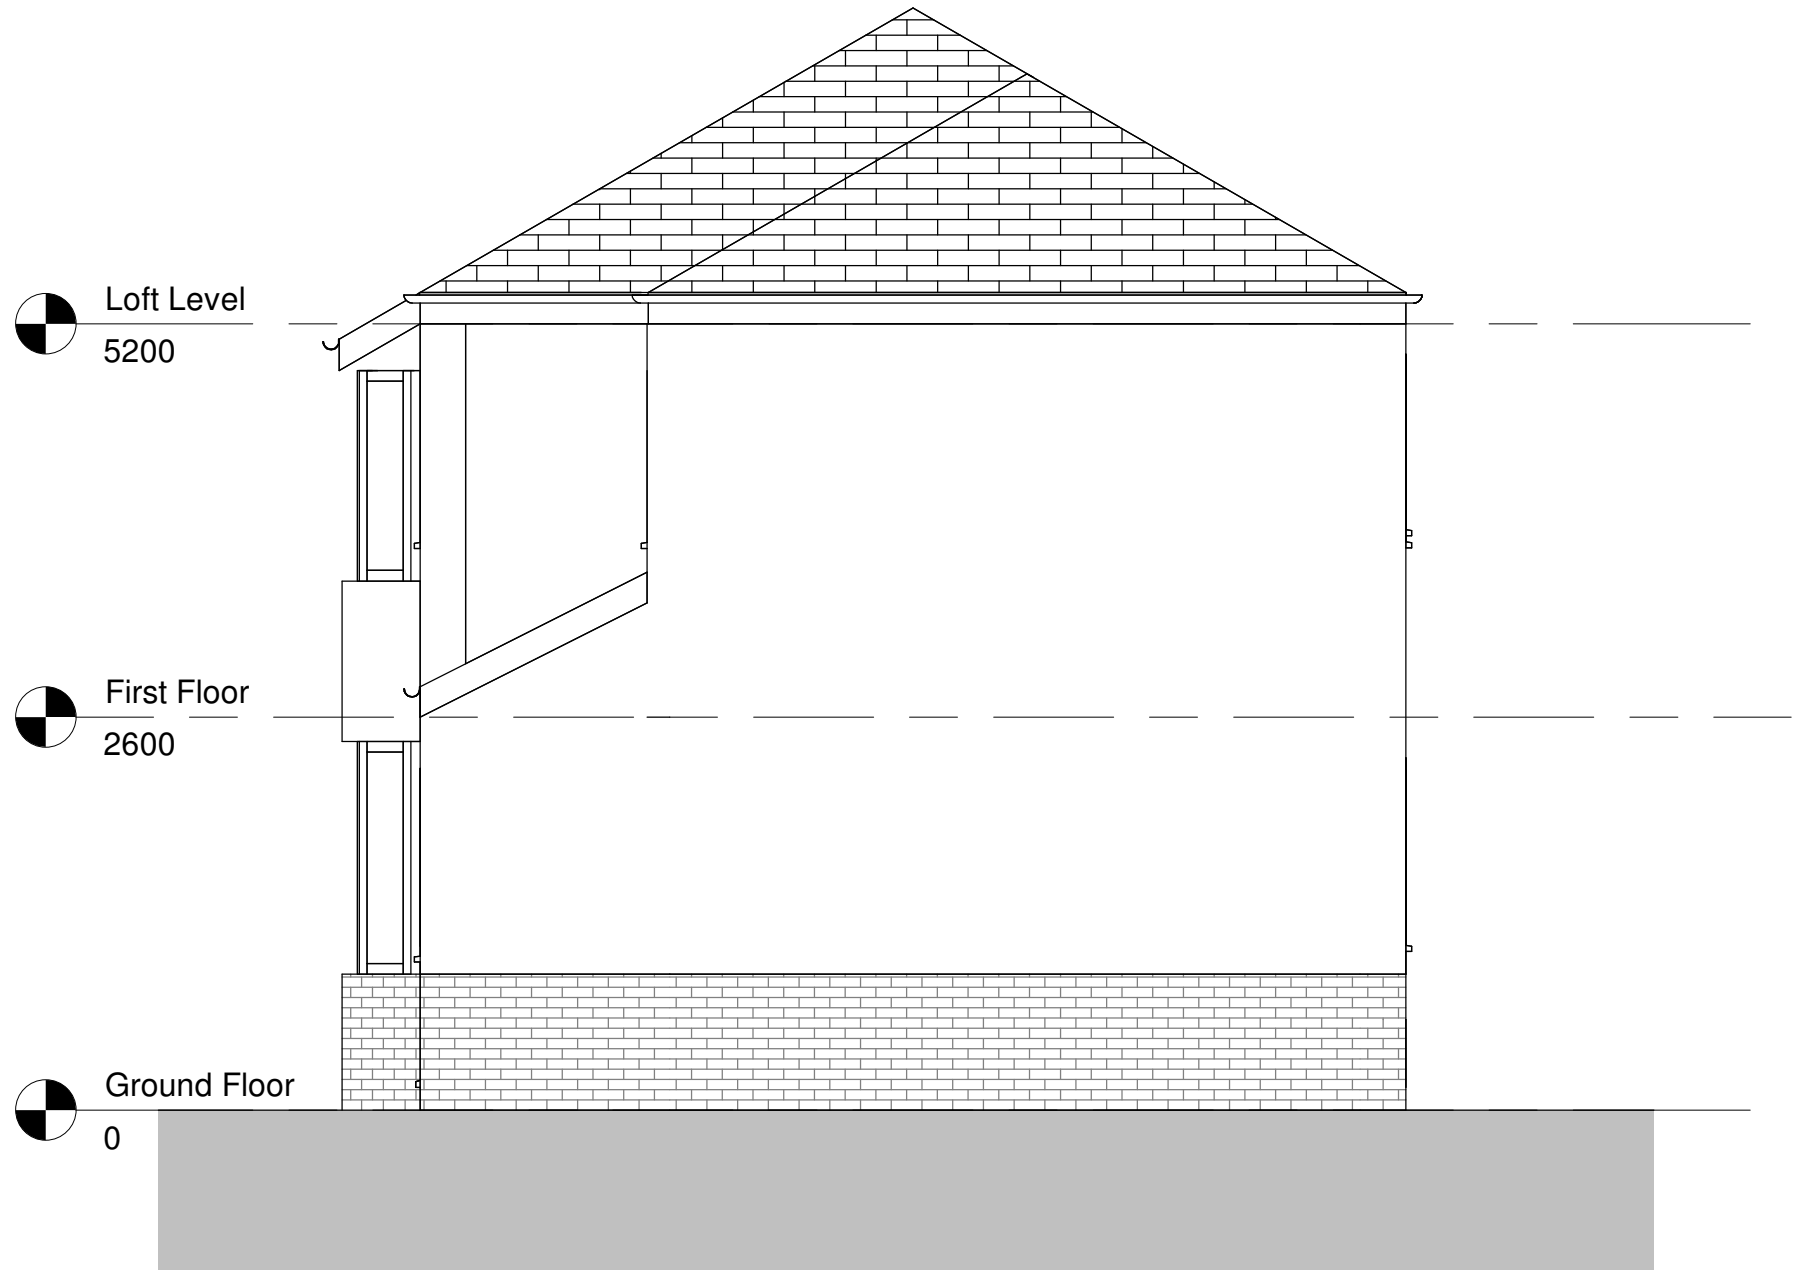

2 SIDE ELEVATION
1 : 50

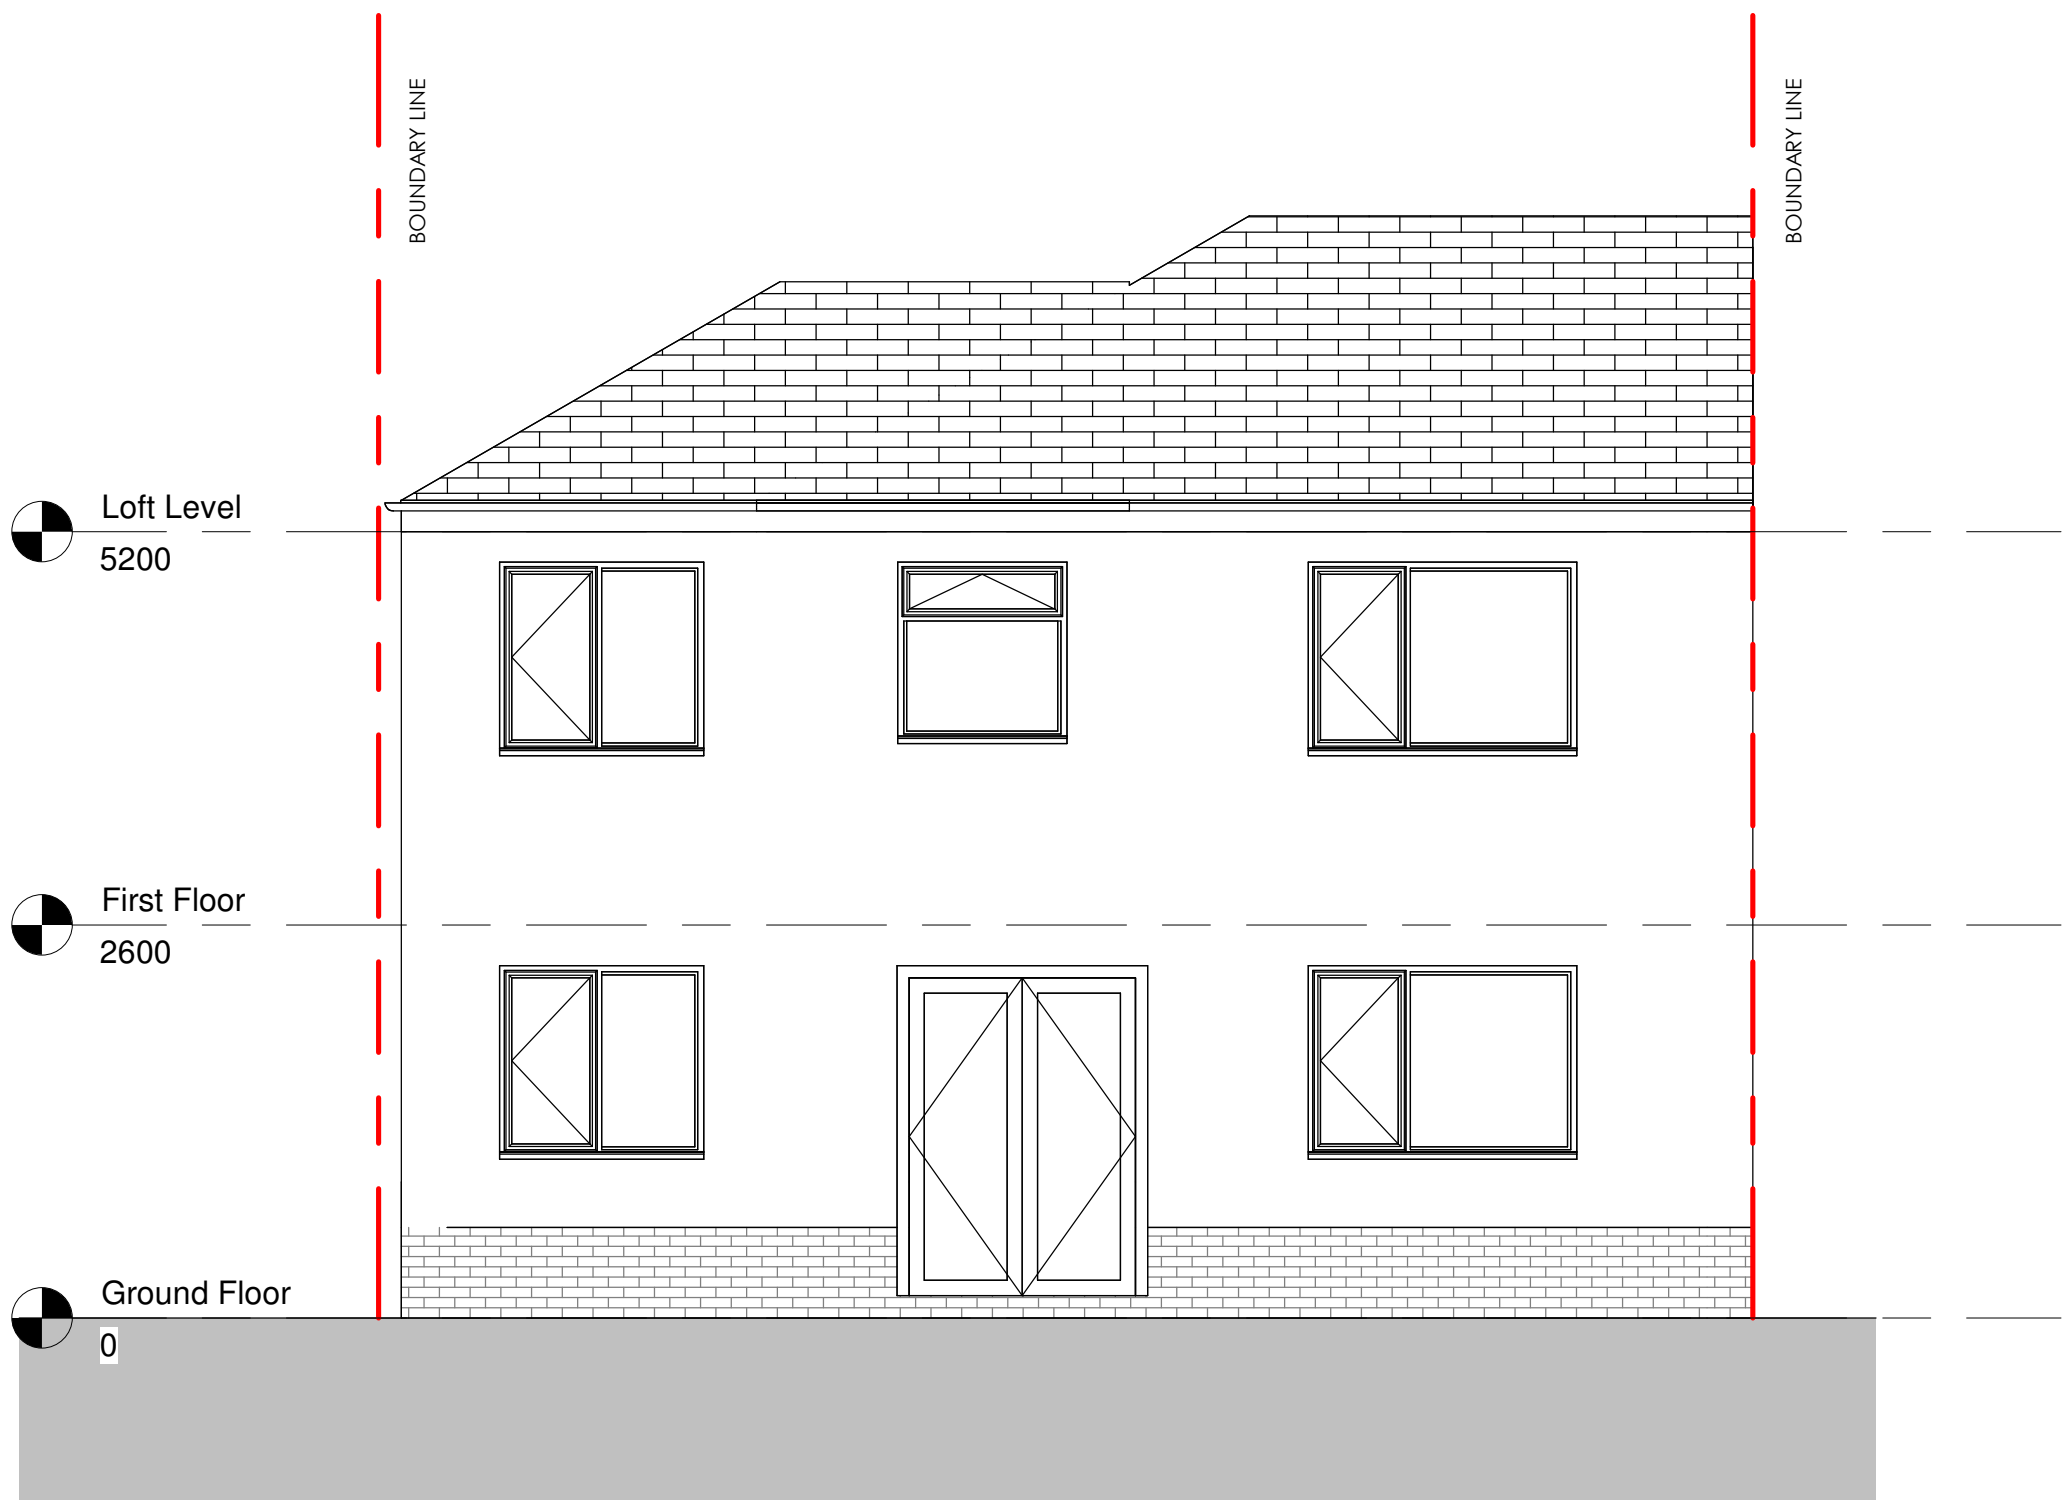

3 REAR ELEVATION
1 : 50

Figured dimensions only to be taken from this drawing. DO NOT SCALE.
All contractors must visit the site and be responsible for checking all
setting out dimensions and notifying the architect of any discrepancies
prior to any manufacture or construction work.

NOTES:

STATUS PURPOSE OF ISSUE


M: 07999322120
E: info@slhomedesign.co.uk
W: www.slhomedesign.co.uk

PROJECT
2 STOREY SIDE EXTENSION

TITLE
PROPOSED ELEVATIONS

ADDRESS
358 Bolton Rd West,
Ramsbottom, Bury BL0 9QY

DRAWN BY SH CHECKED BY Checker DATE 15-01-2023

SCALE (B/A1) 1 : 50 PROJECT NUMBER 2091

DRAWING NUMBER A202 REV

