




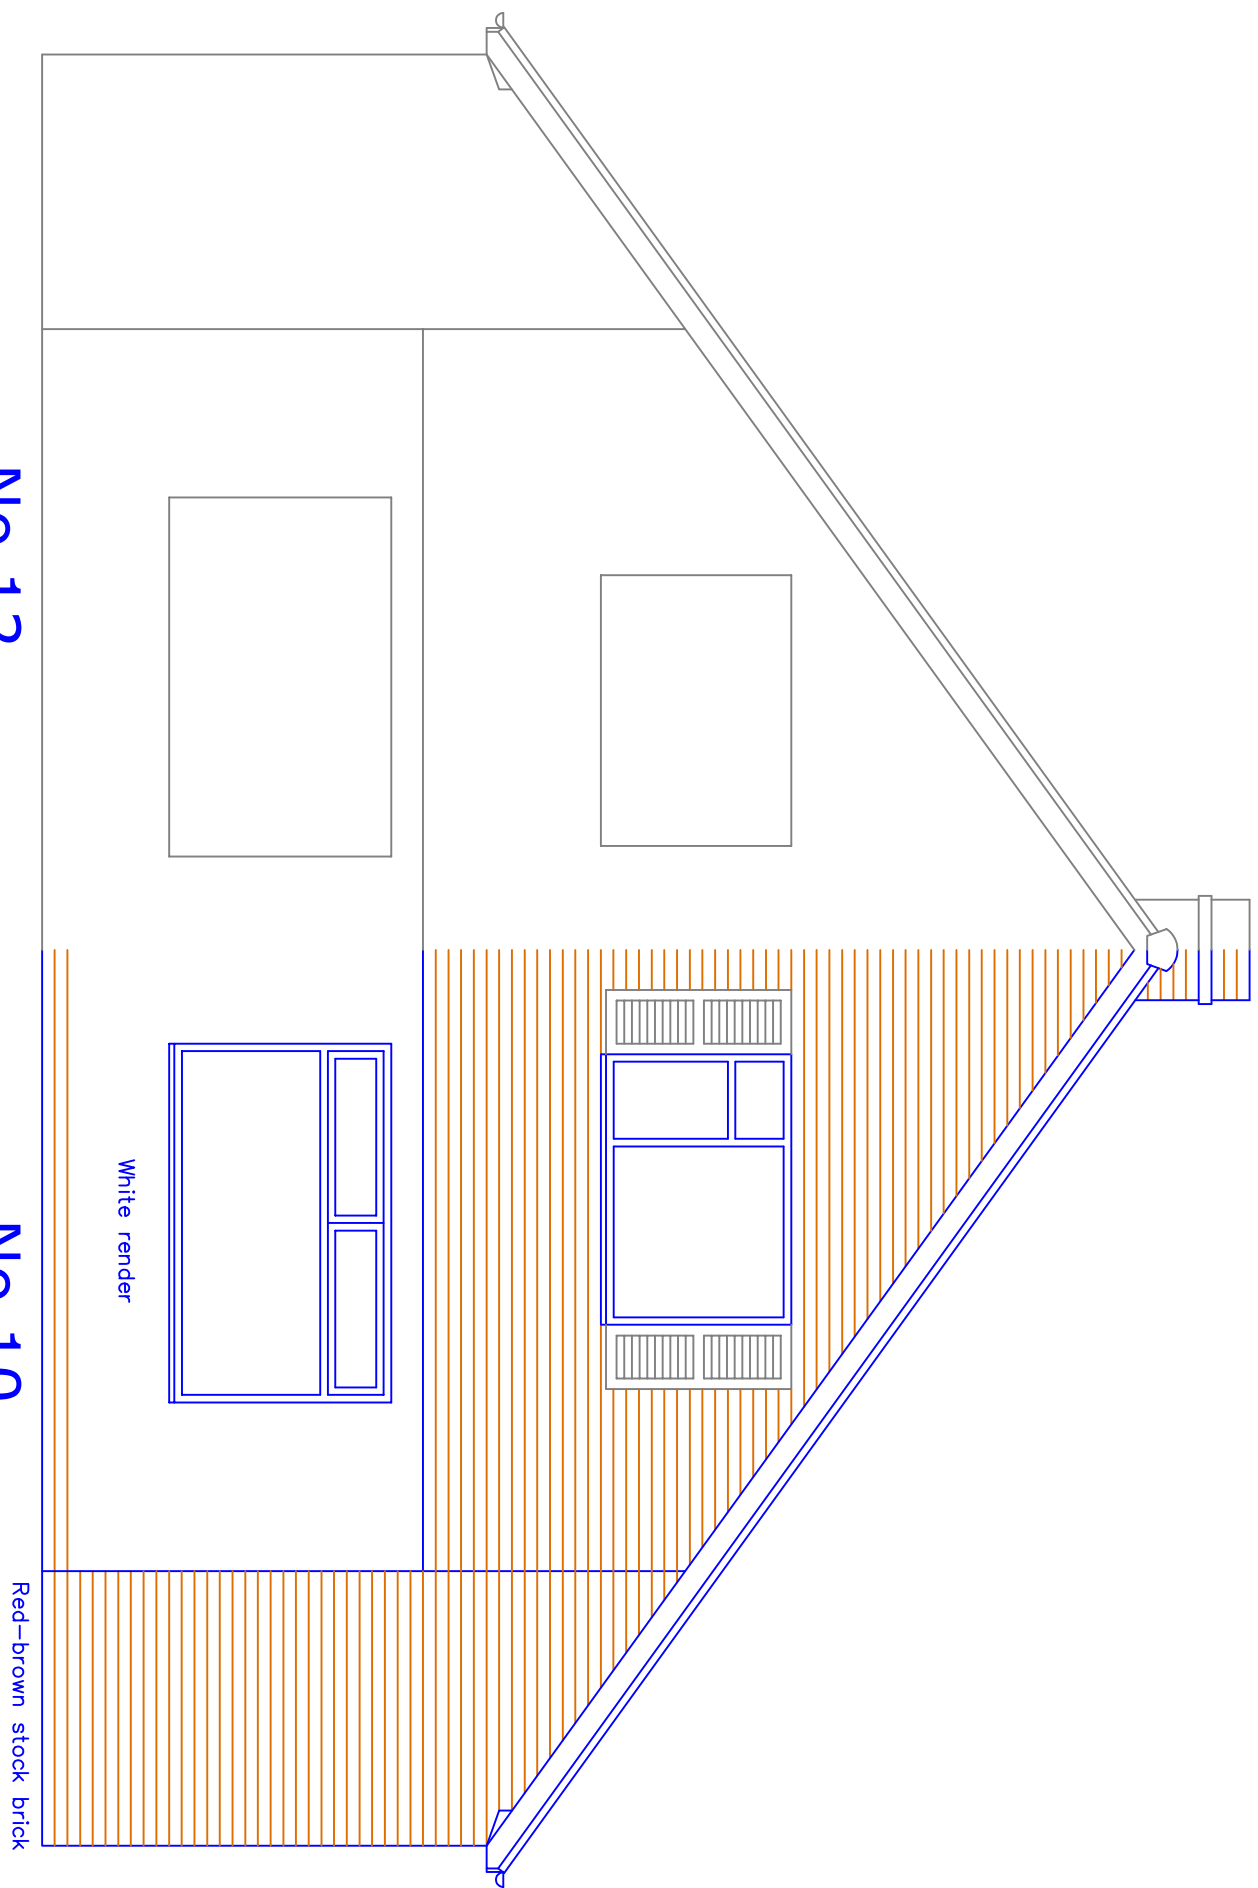


Existing Front Elevation

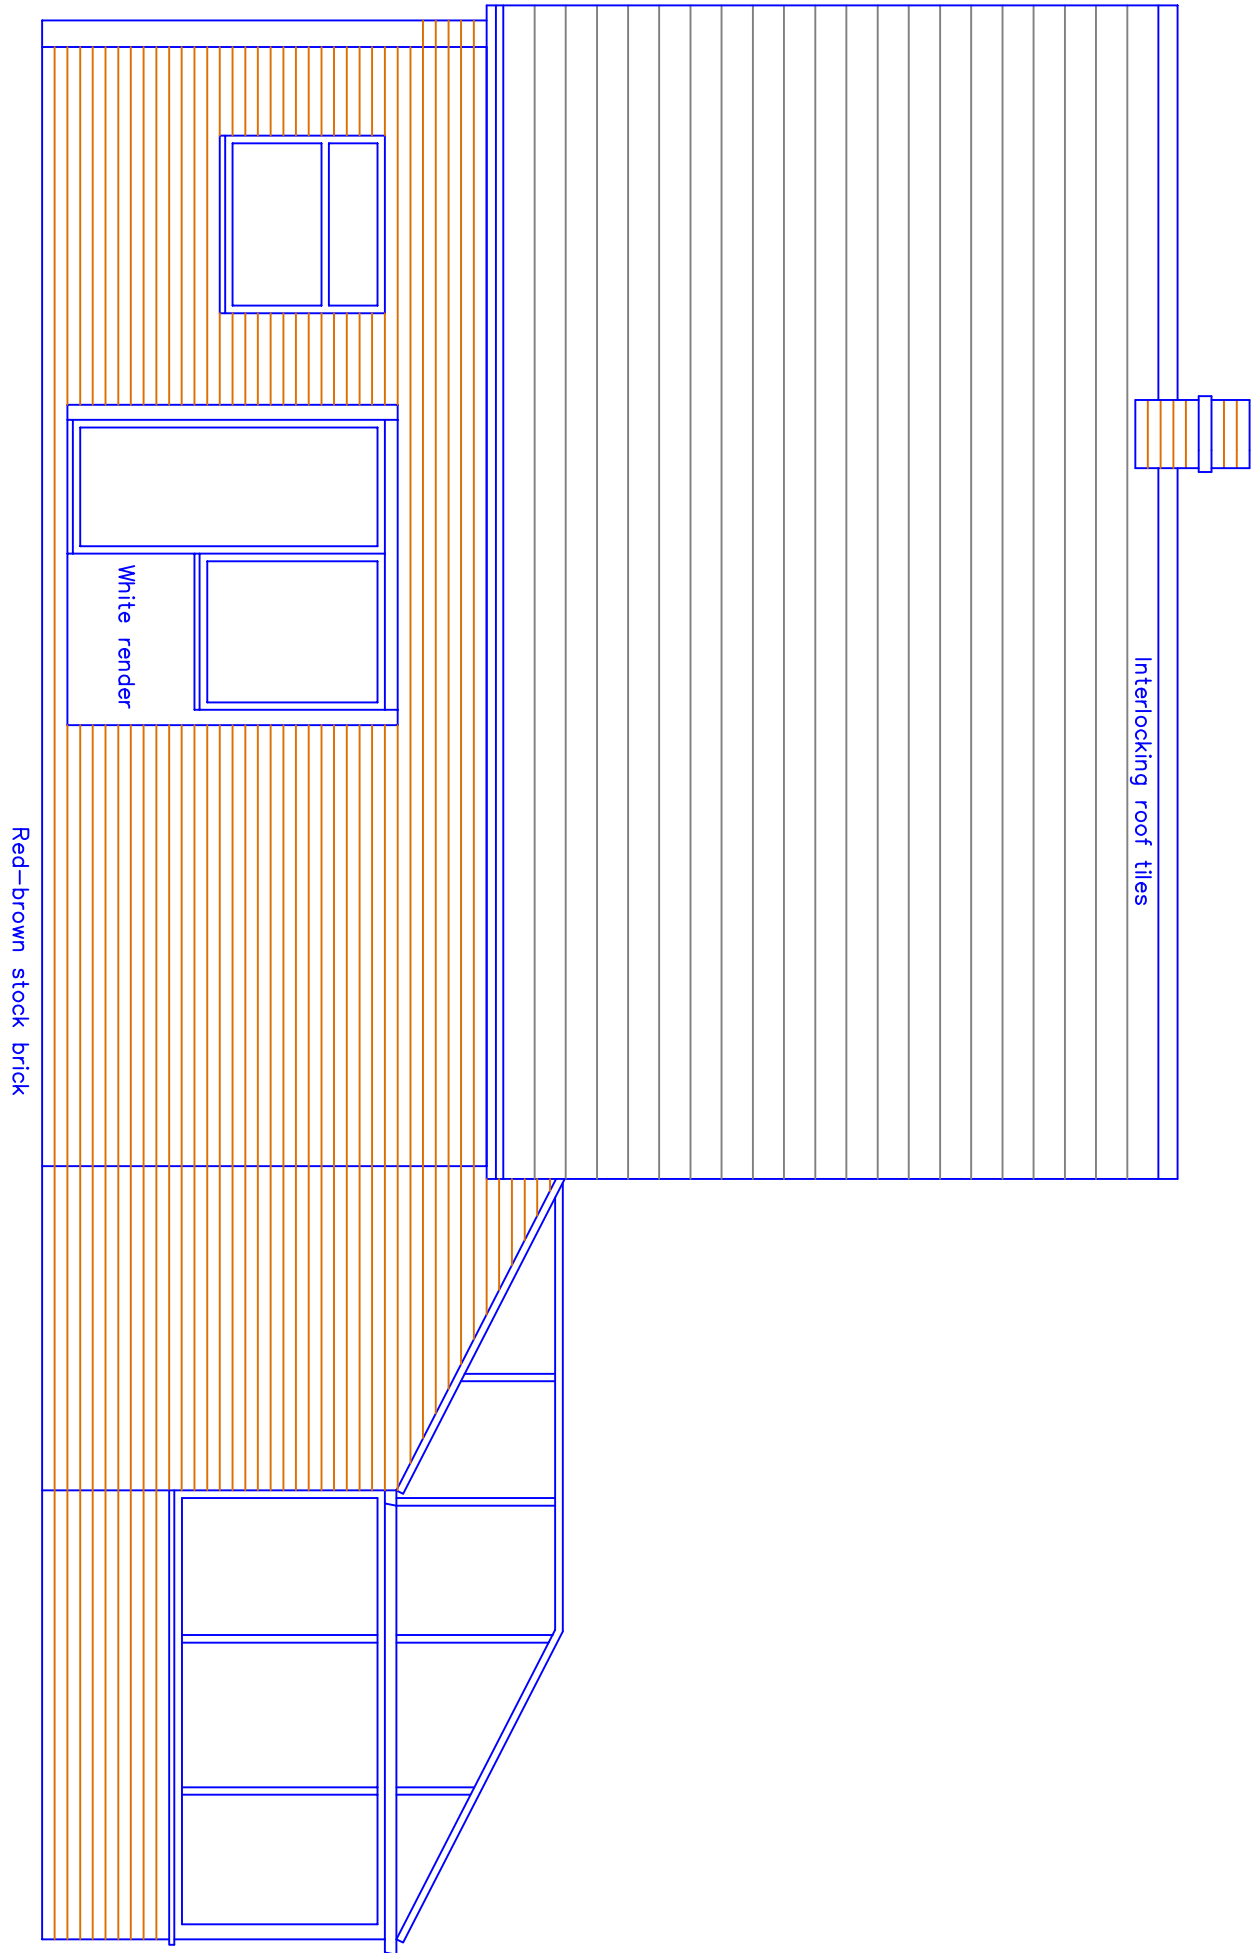


Existing Side Elevation

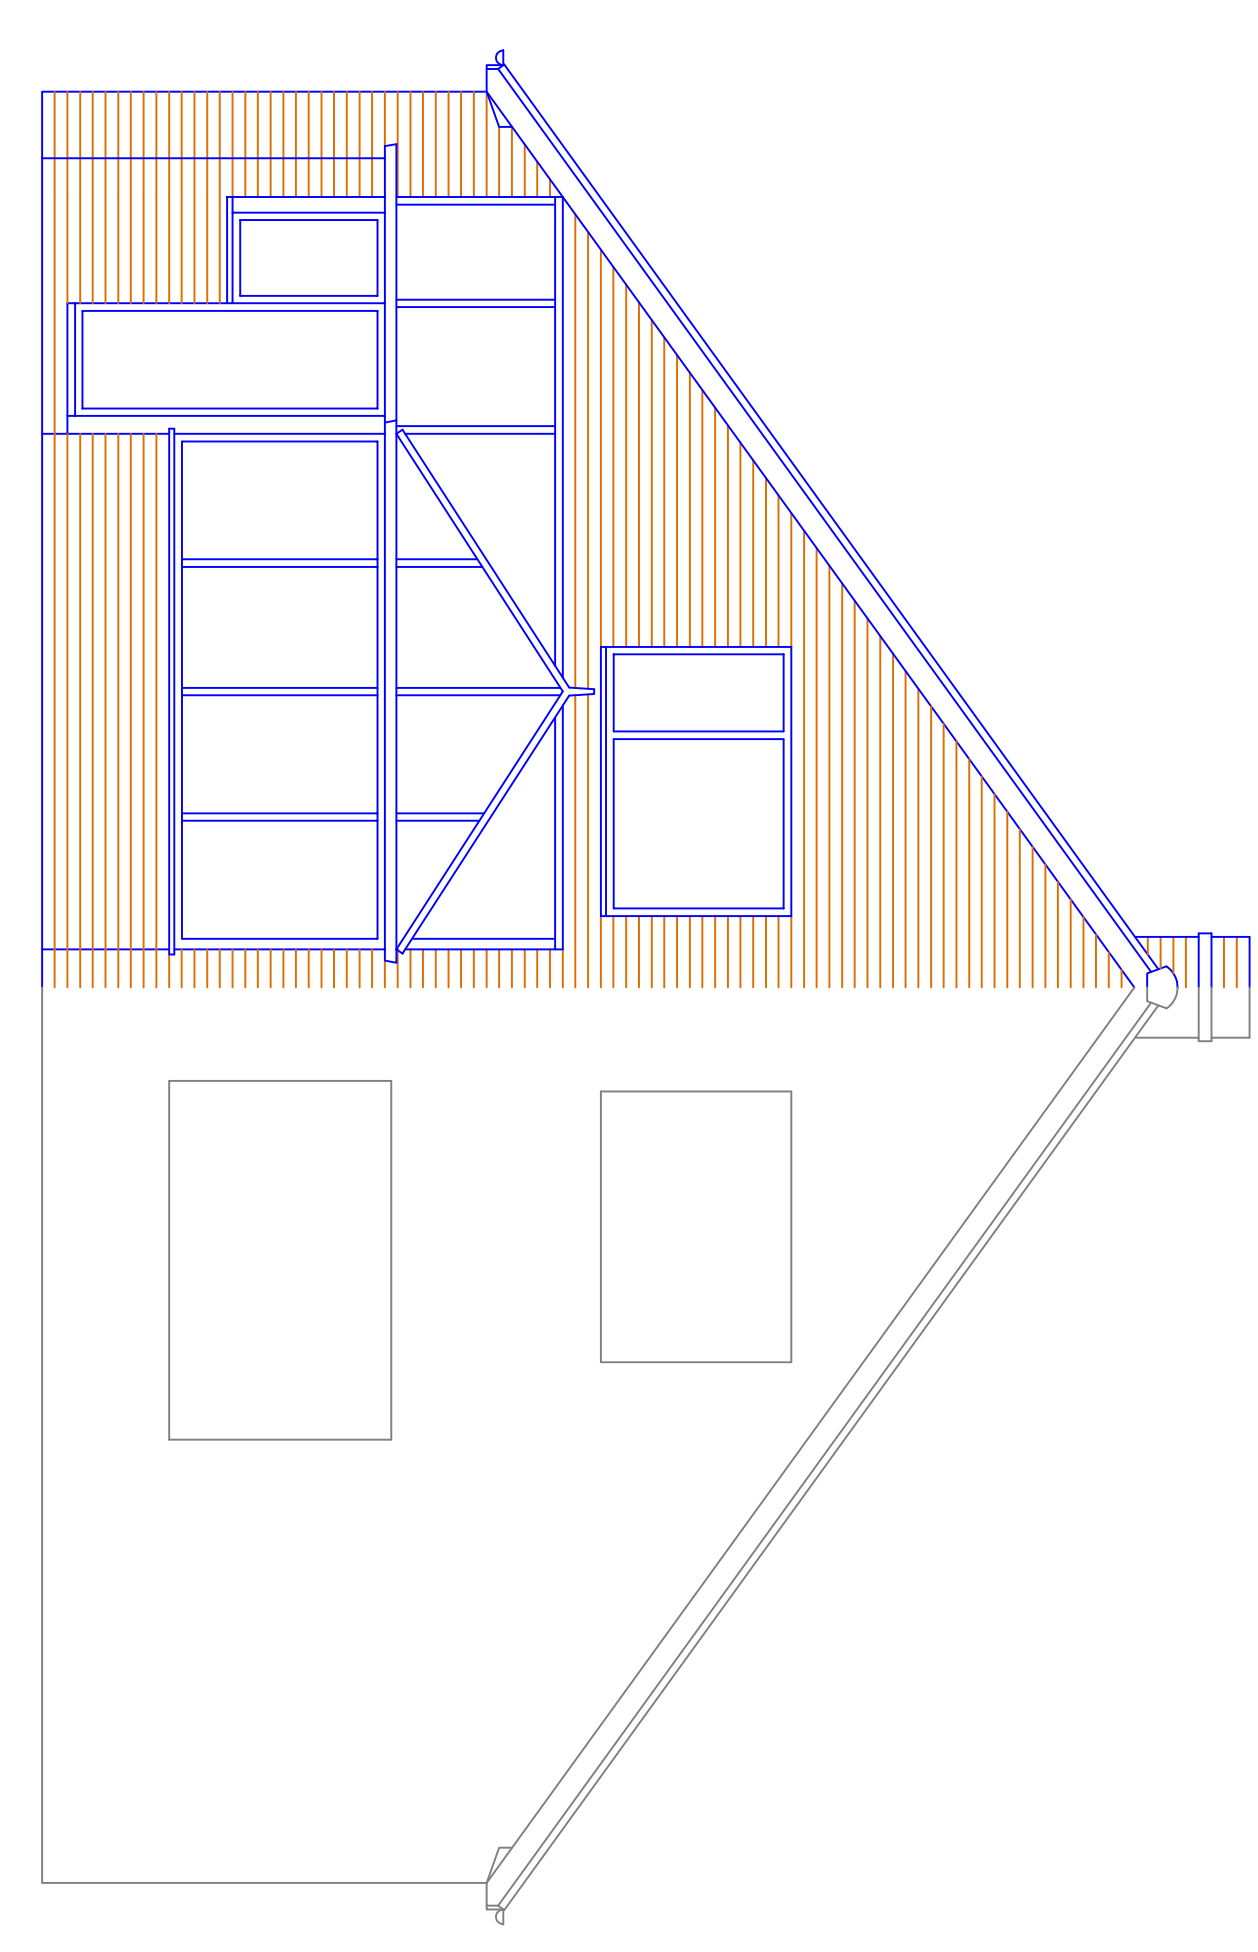


Existing Rear Elevation

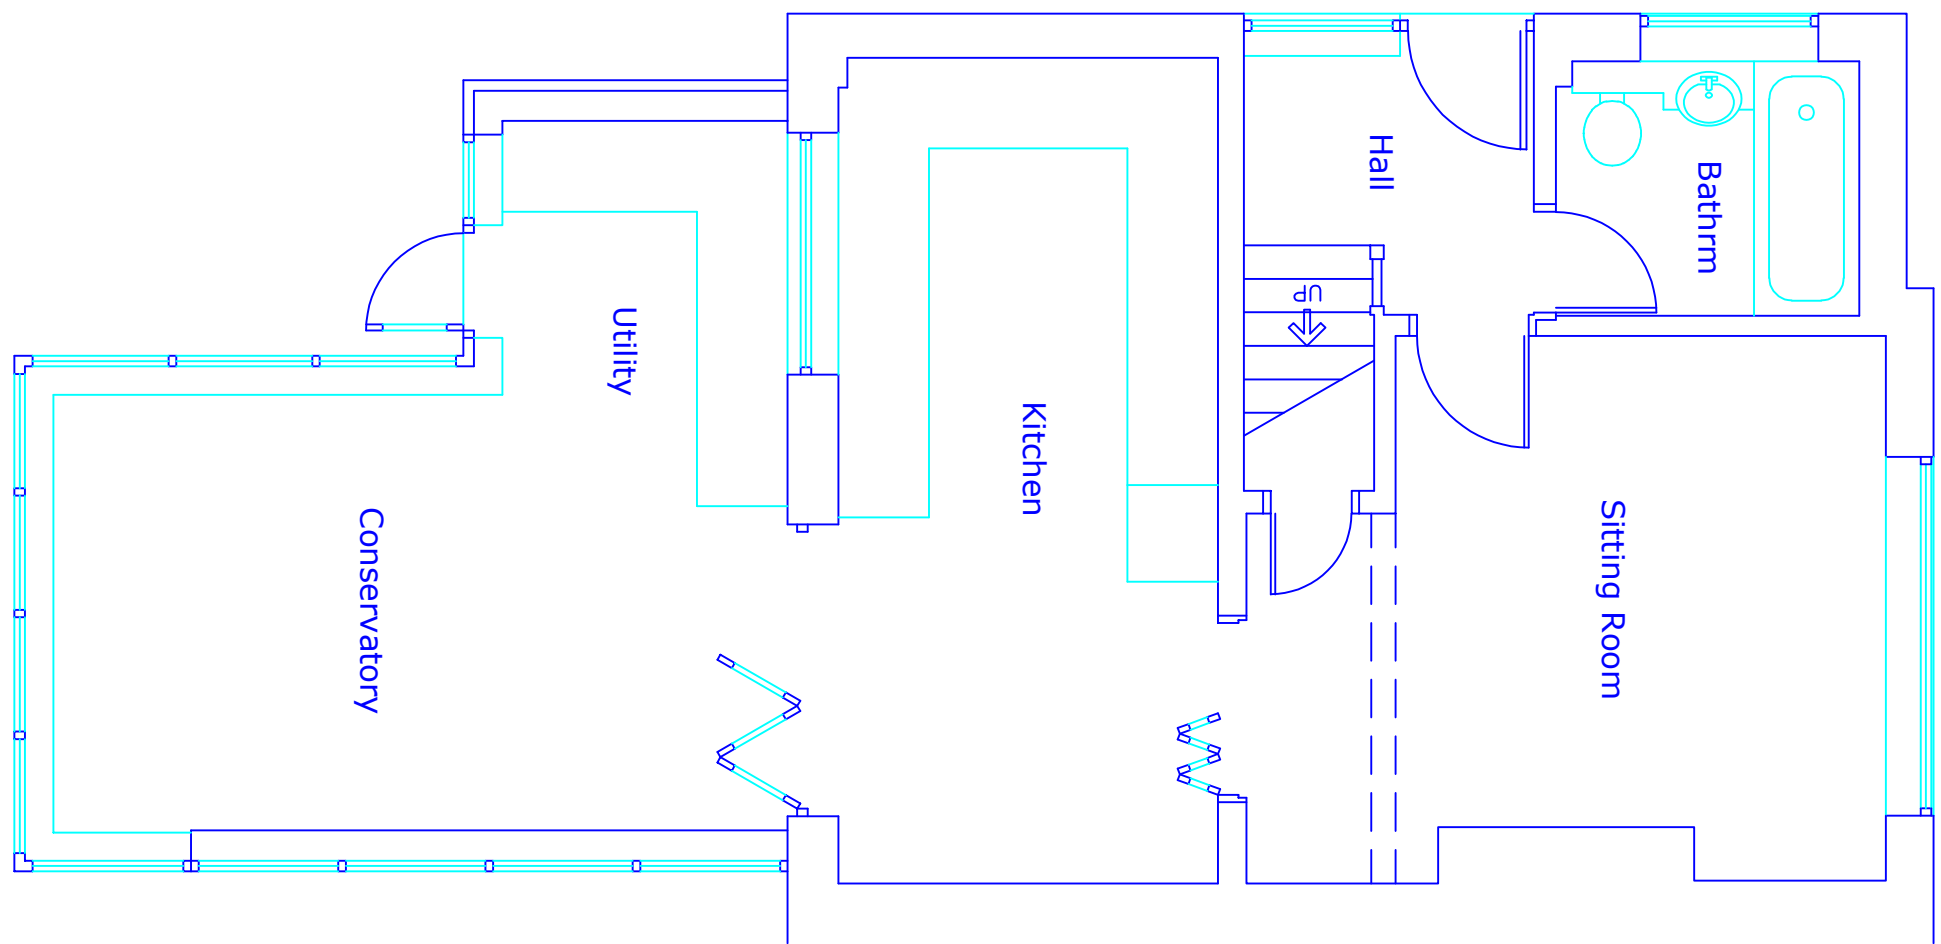

Existing Plan
Ground Floor

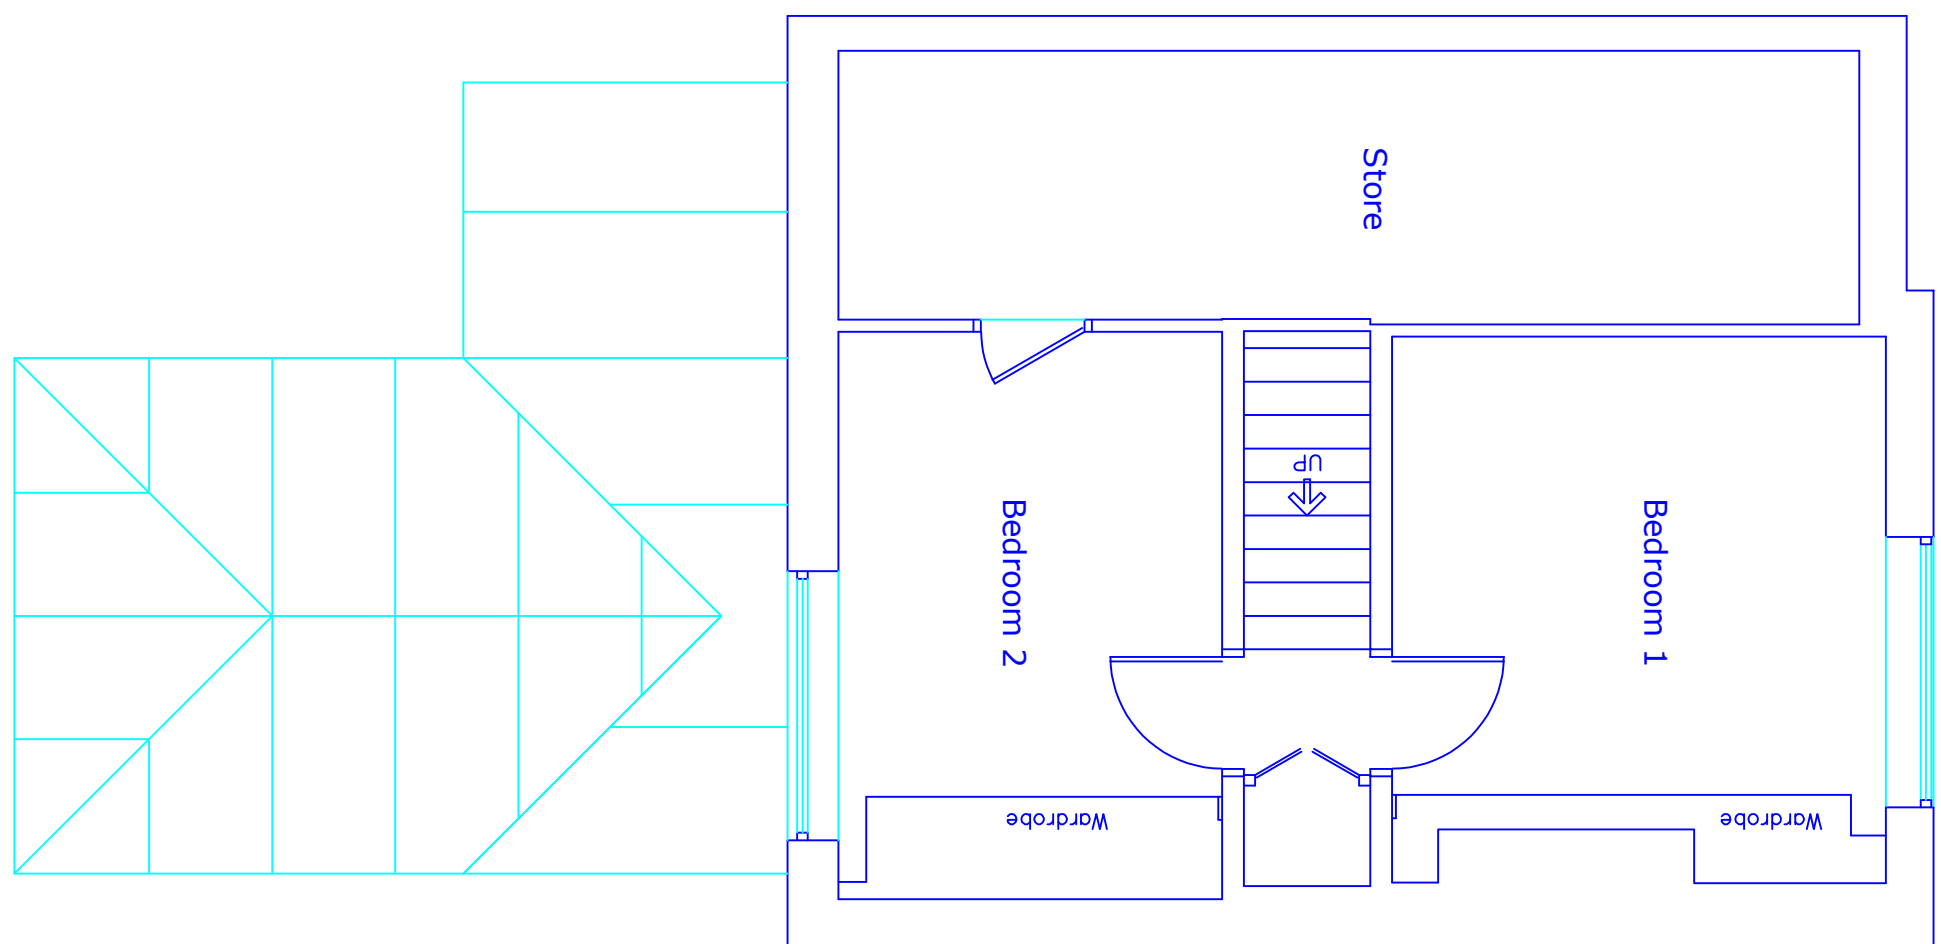

Existing Plan
First Floor

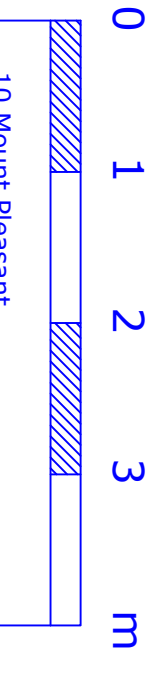

This drawing and design concept is the property of PPV design. It should not be reproduced without written permission

10 Mount Pleasant
Simsister
Prestwich
M25 2SD

2 Helmshore Road, Holcombe Village
Ramsbottom, Lancashire BL8 4PA

Garry Dearden (BA(hons) DipArch RIBA
garry@ppv-design.co.uk www.ppv-design.co.uk
T. 01706 622175 M. 07112 669482

scale 1:50 at A1
February 2026
Existing Plans
and Elevations

PPV design Ltd