


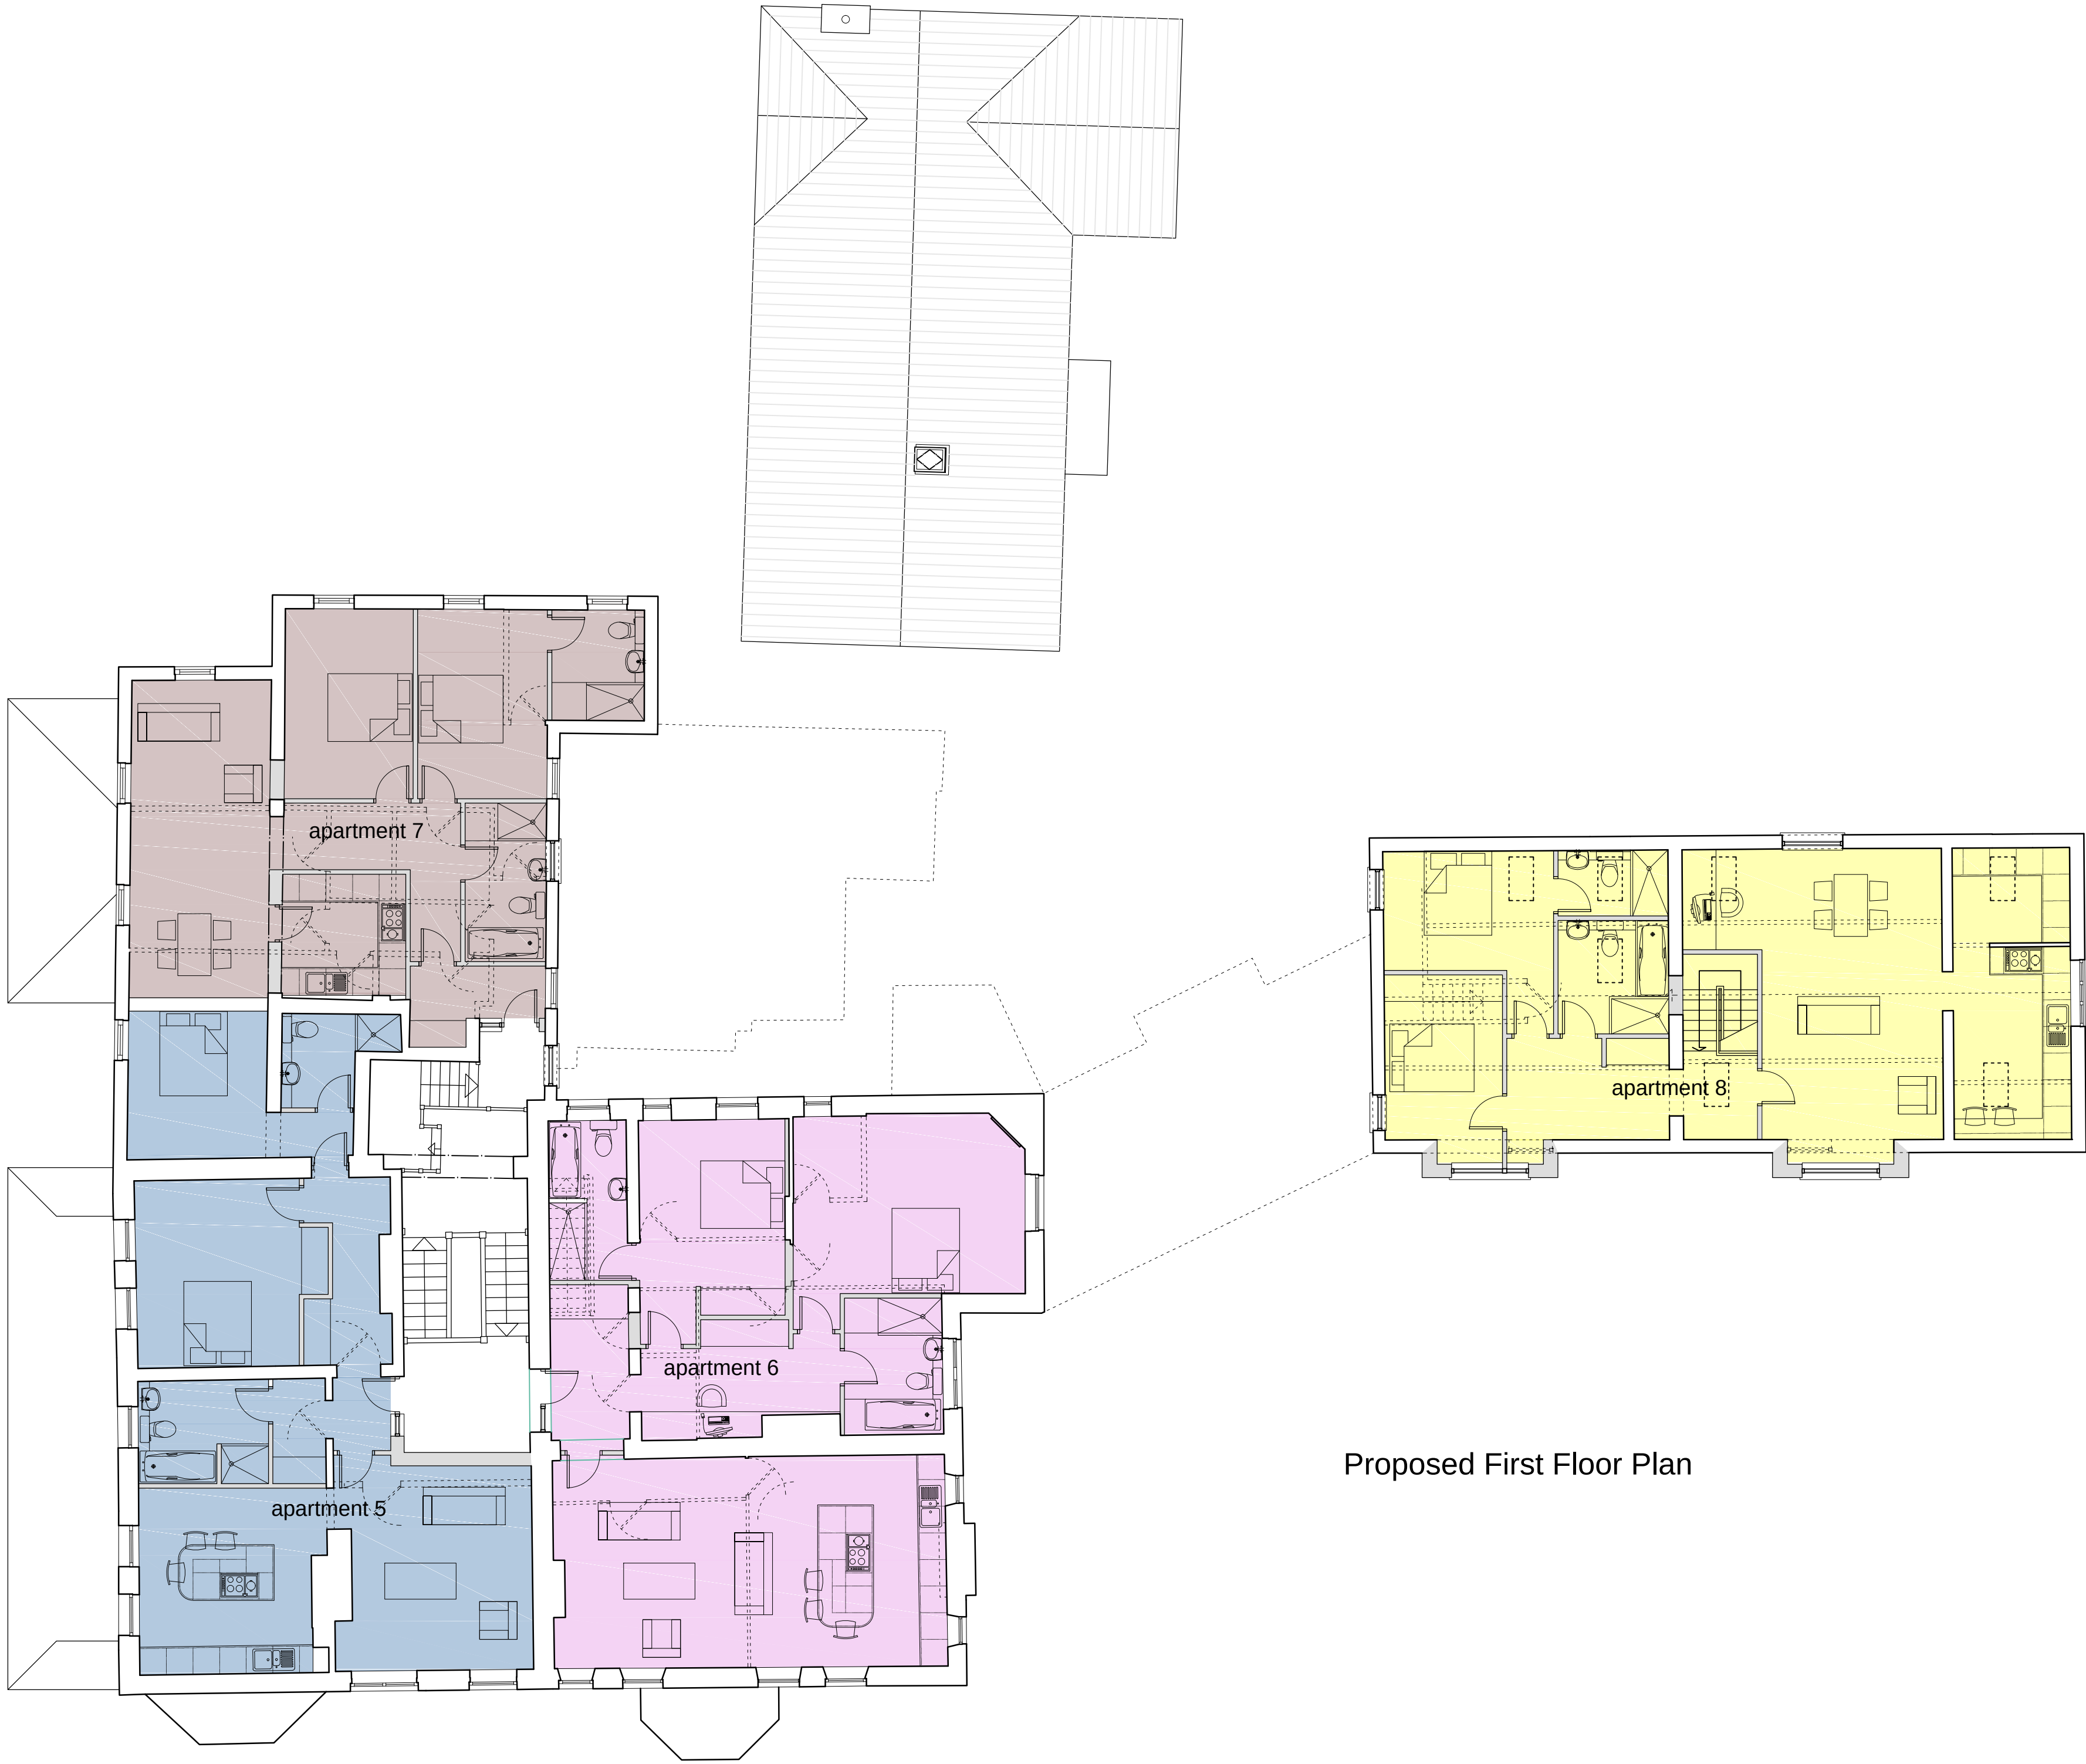

Legend

- Apartment 5 approx. 1054ft²
- Apartment 6 approx. 1248ft²
- Apartment 7 approx. 893ft²
- Apartment 8 approx. 1087ft²

Project	Redevelopment Lake Hill, Walshaw Road BL8 1PT
Drawing	Proposed Apartments - First Floor Plan
Client	Mrs Sikorski
Dwn. By	LO
Scale	1:100
Drg. No.	15/411.06A
Drg. Size	A1
Date	April 2016

JOHN HOLT ARCHITECTS LTD.