


Dimensioning

Figured dimensions only to be taken from these designs and drawings. Work to annotated dimensions only. All dimensions to be checked on site. Architectural designers to be informed immediately of any discrepancies before work proceeds. Drawings are to be read in conjunction with relevant specifications, structural engineers and service engineers' drawings.

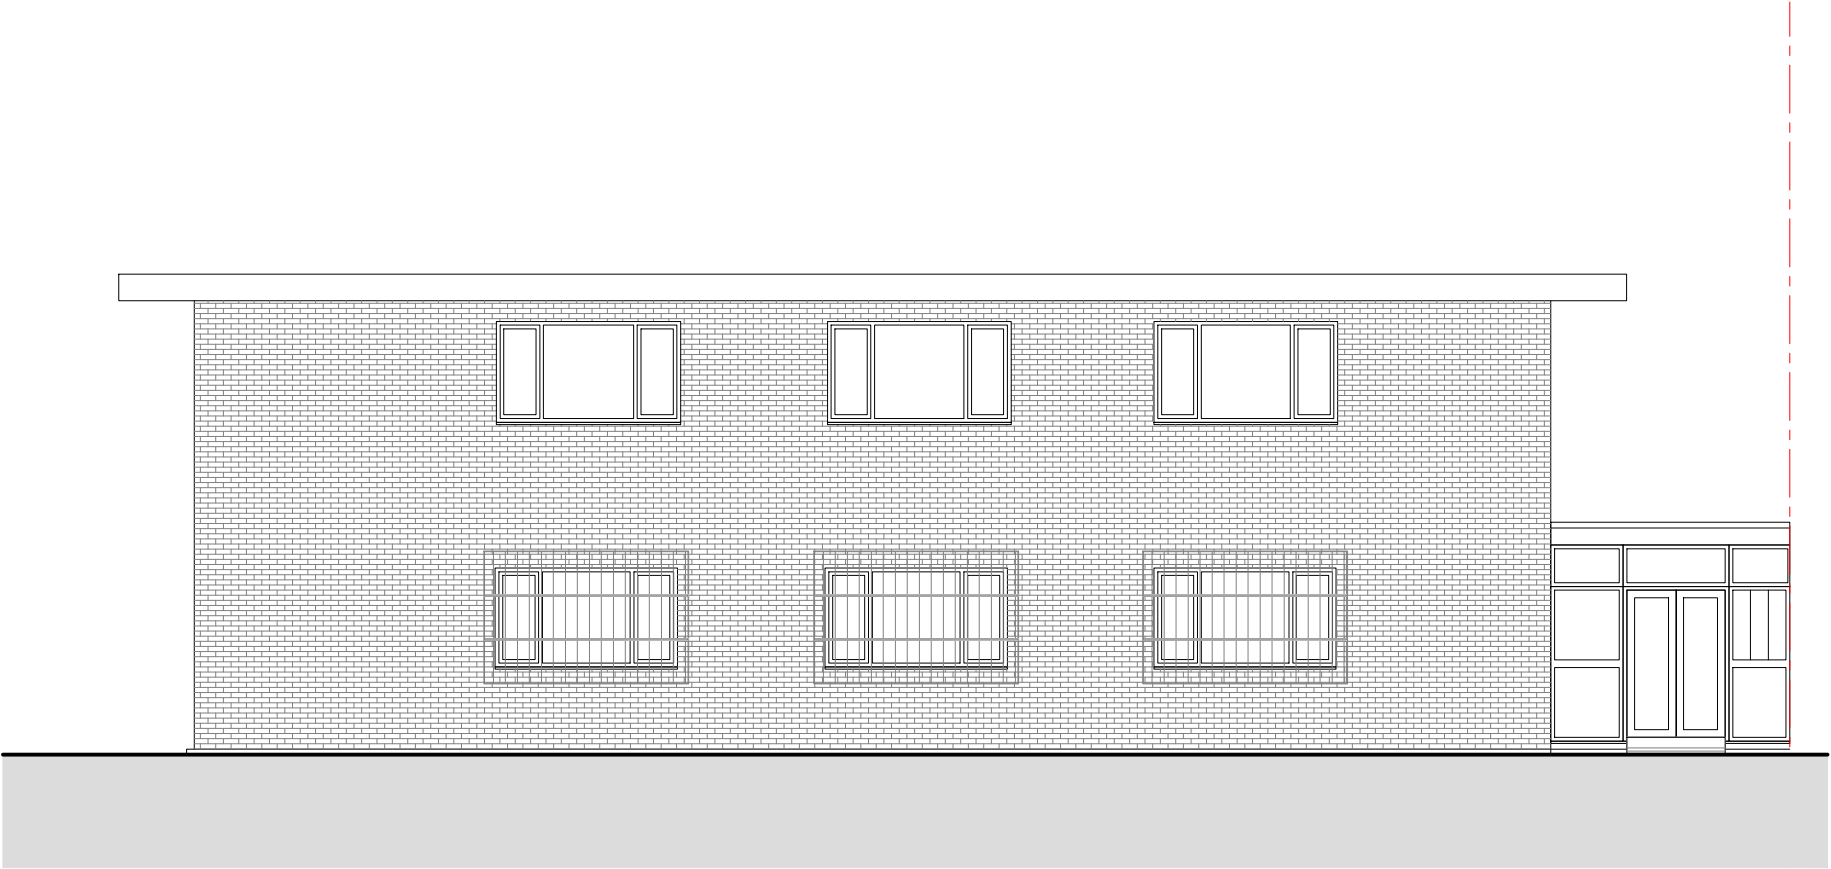


PROPOSED FRONT ELEVATION

1:100 @ A3



- Key
- 1 Brickworks to match existing
  - 2 Roof Tiles to match existing
  - 3 PVC Window to match existing
  - 4 PVC Window to match existing (Obscure Glazing)

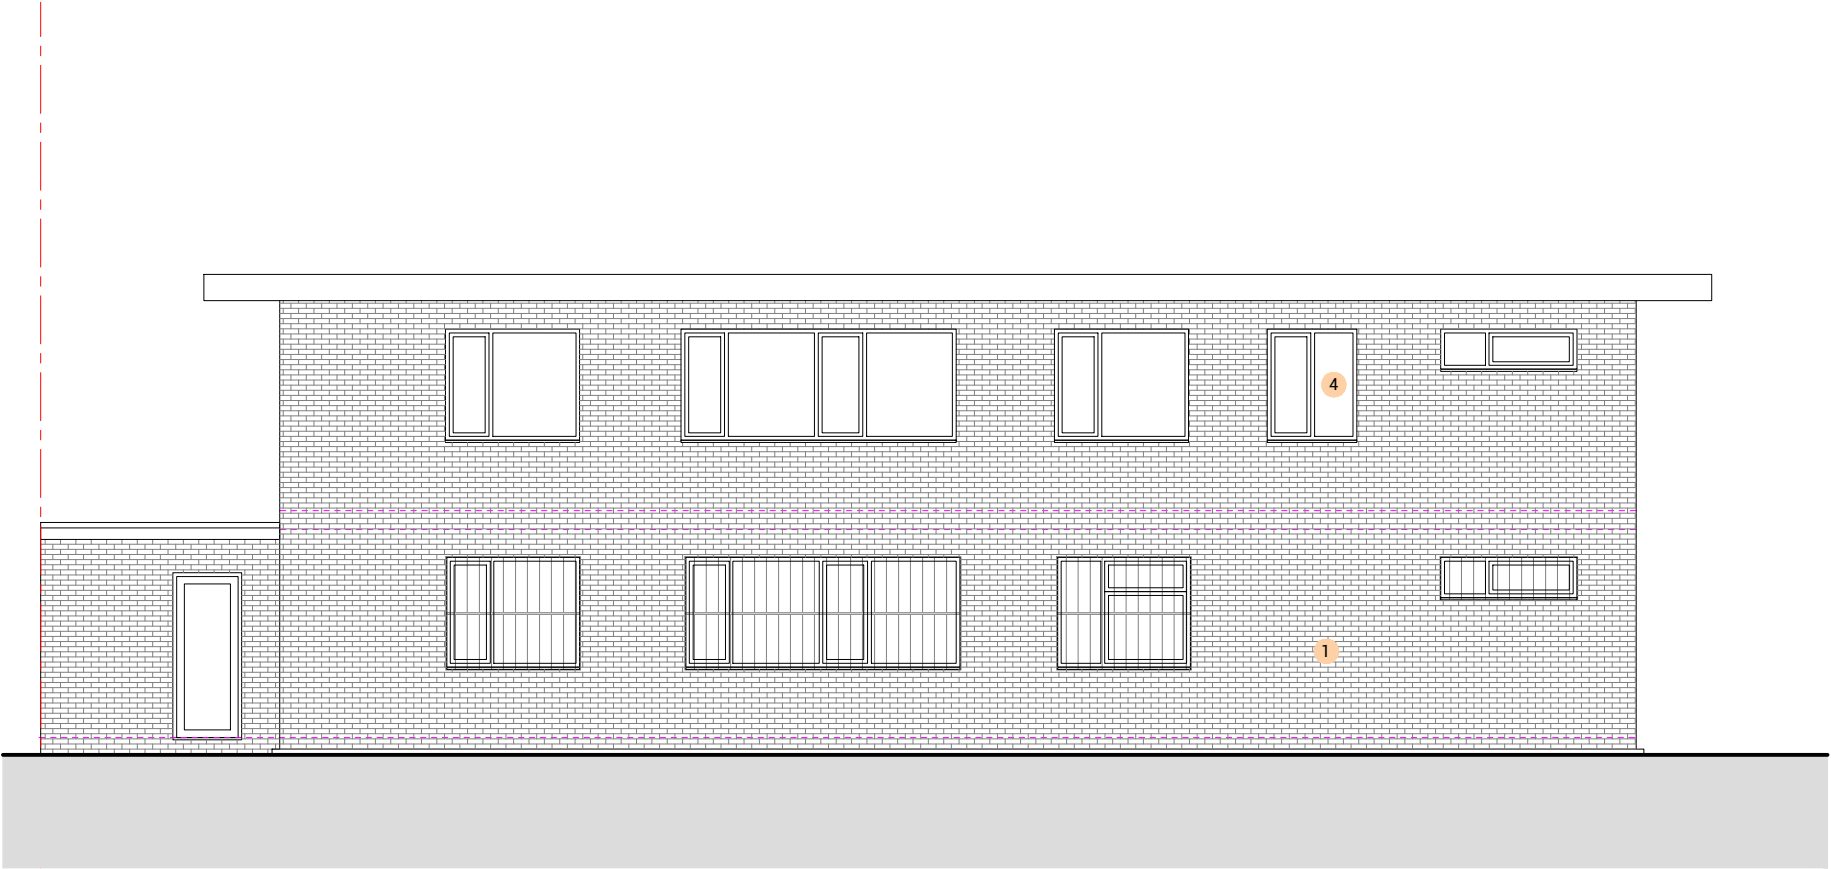

PROPOSED REAR ELEVATION

1:100 @ A3

| Rev | Date     | Description                   |
|-----|----------|-------------------------------|
| -   | 12/05/25 | Issued to client for comments |



S A L E E M  
ARCHITECTS

Architecture | Masterplanning | Graphics

|             |                                       |
|-------------|---------------------------------------|
| CLIENT:     | Property Owner                        |
| PROJECT:    | 7-9 Bury Road<br>Radcliffe<br>M26 2UG |
| TITLE:      | Proposed Elevations                   |
| SCALE:      | 1:100 @ A3                            |
| DRAWING NO. | Sheet 8                               |