



THE BUILDER MUST CHECK THE SITE AND THE APPROVED DRAWINGS BEFORE COMMENCING THE WORKS AND MUST TAKE ANY WORKING MEASUREMENTS AS NECESSARY. ANY DISCREPANCY IN THE DRAWING MUST BE REPORTED TO THE CLIENT .

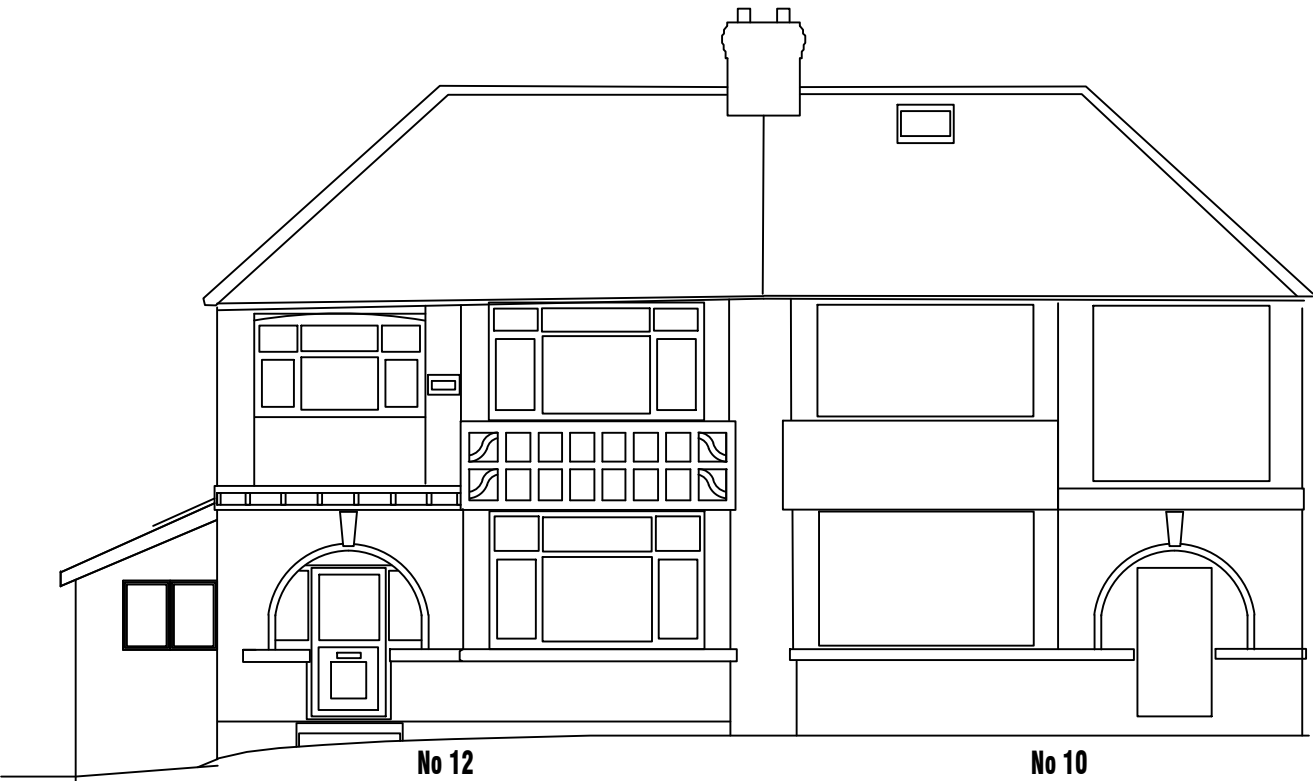

Front Elevation

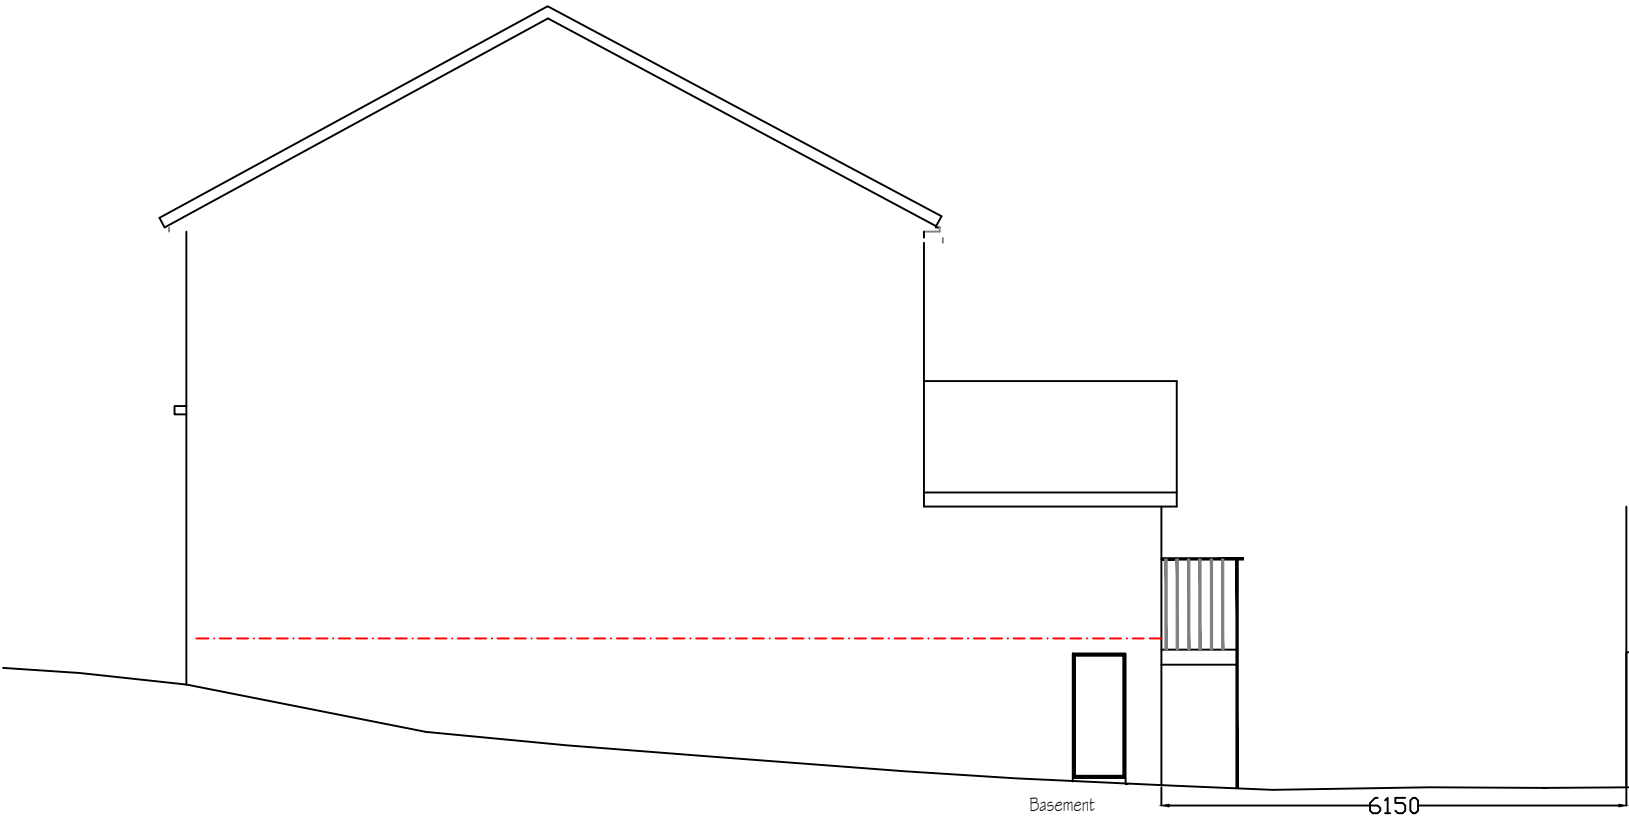

Elevation From No 10

Date	Rev	Description	
4.8.22	A	Planning	
5.8.22	B	Planning	
H S H Engineering Design Services 428 Cheetham Hill Road Cheetham Manchester M8 9LE, UK 01617956385,07940197 333			
project title	Proposed ground floor extension to create an additional living accomodation.		
client	Mr & Mrs Abdul Karim Zeria		
dwg. title	Existing Elevations		
dwg.no.	sheet no.	scale.	job no.
06B		1:100 • A3	
12 Queens Drive Prestwich M/c M25 0HQ			
drawn by.	checked by.	approved by.	date
TZ			April 2022