


Text

37 SHEEPFOOT LANE

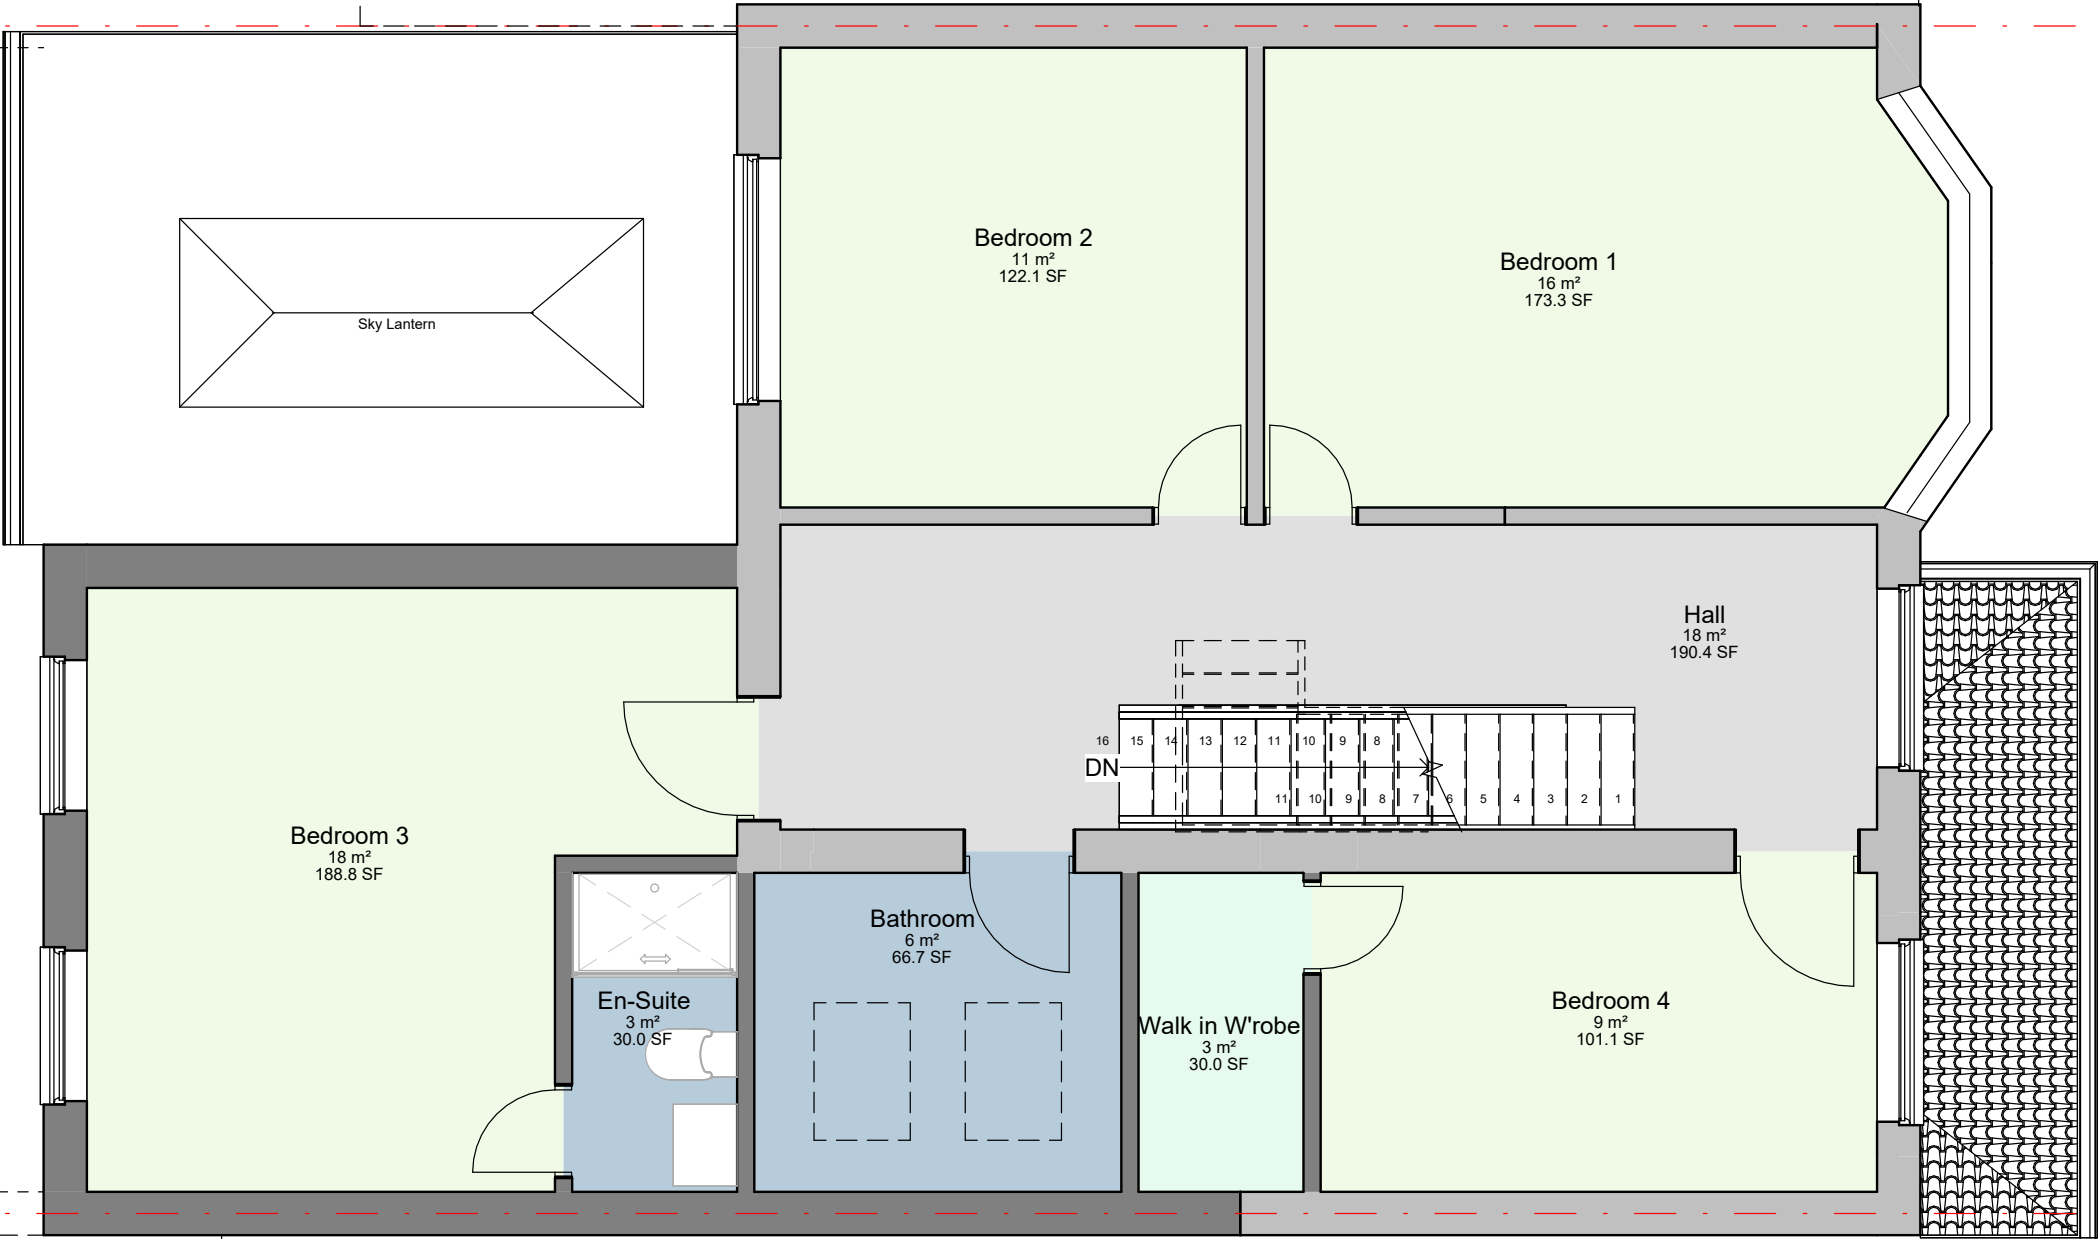

DIMENSIONING
Figured dimensions only to be taken from these designs and drawings.

Work to annotated dimensions only. All dimensions to be checked on site. Architectural designers to be informed immediately of any discrepancies before work proceeds.

Drawings are to be read in conjunction with relevant specifications, structural engineers and service engineers' drawings.

Rev	Description	Date
A	Issued for Review Issued for Planning	24/12/2022 26/12/2022



SALEEM
ARCHITECTS

CLIENT	STATUS
Naheem Araf	Planning

PROJECT
38 Sheepfoot Lane, Prestwich, M25 0DL

DRAWING TITLE
Proposed First Floor Plan

SCALE @ A3	DATE
1 : 50	Dec 2022

DRAWING NO.	REVISION
A104	A