




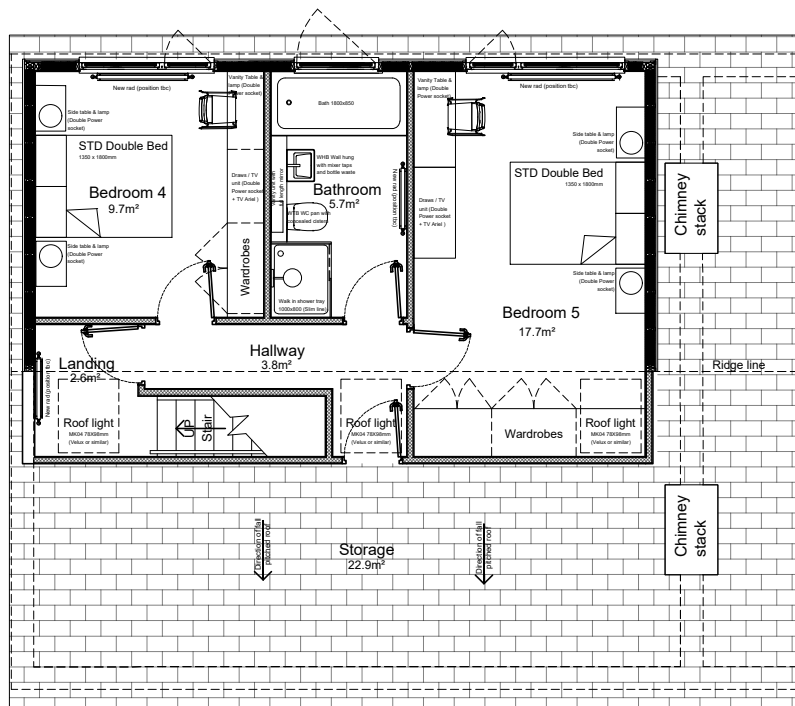


Proposed Dormer Extension Plan
Scale 1:100@A3

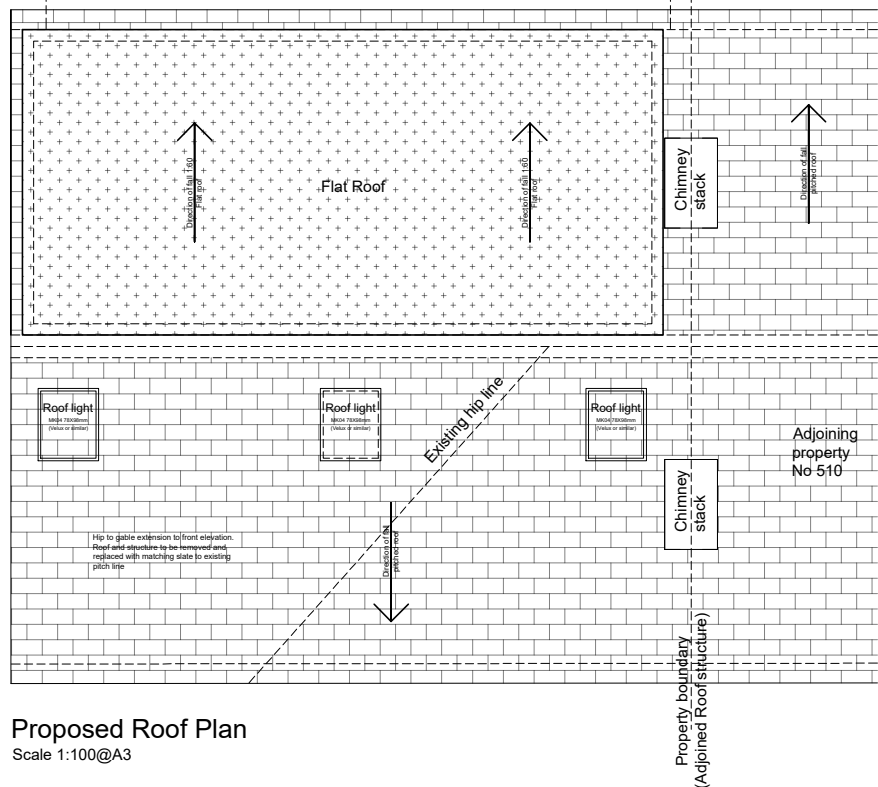

Proposed Roof Plan
Scale 1:100@A3

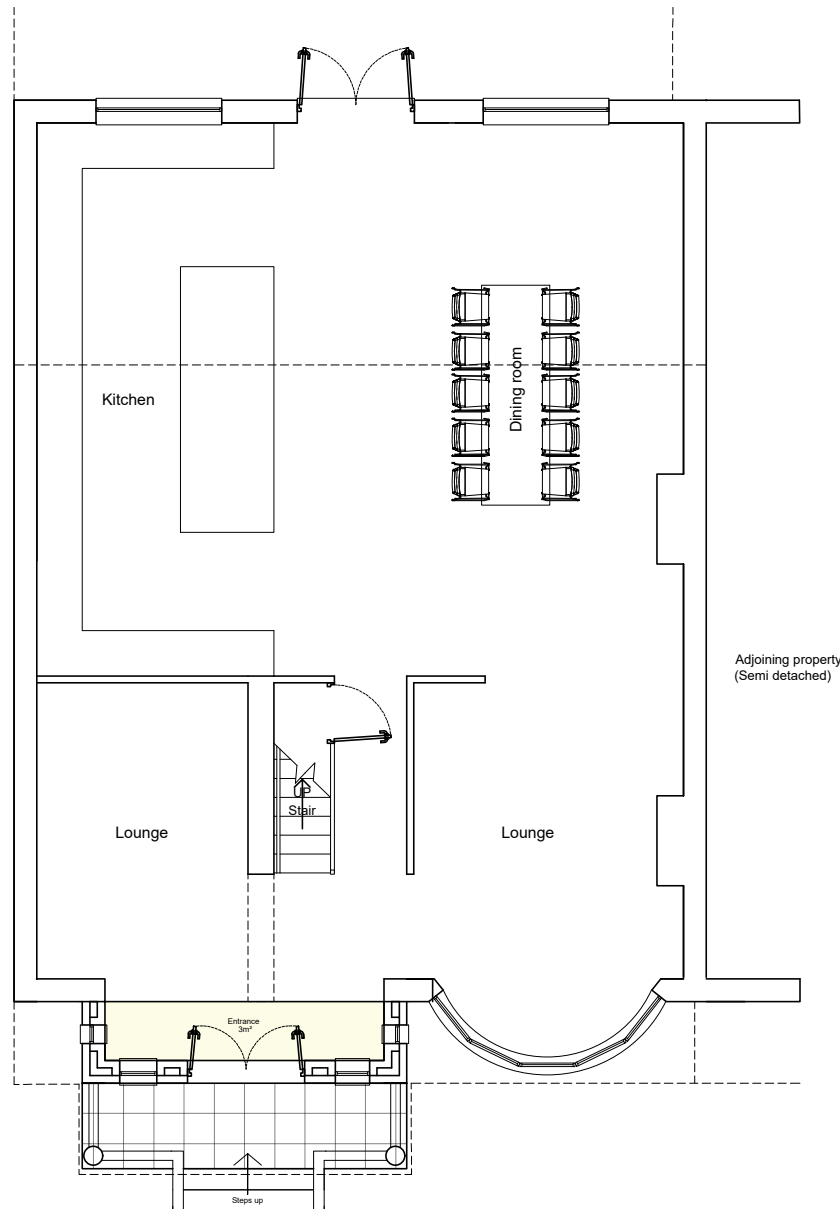


Proposed Ground Floor Plan
Scale 1:100@A3

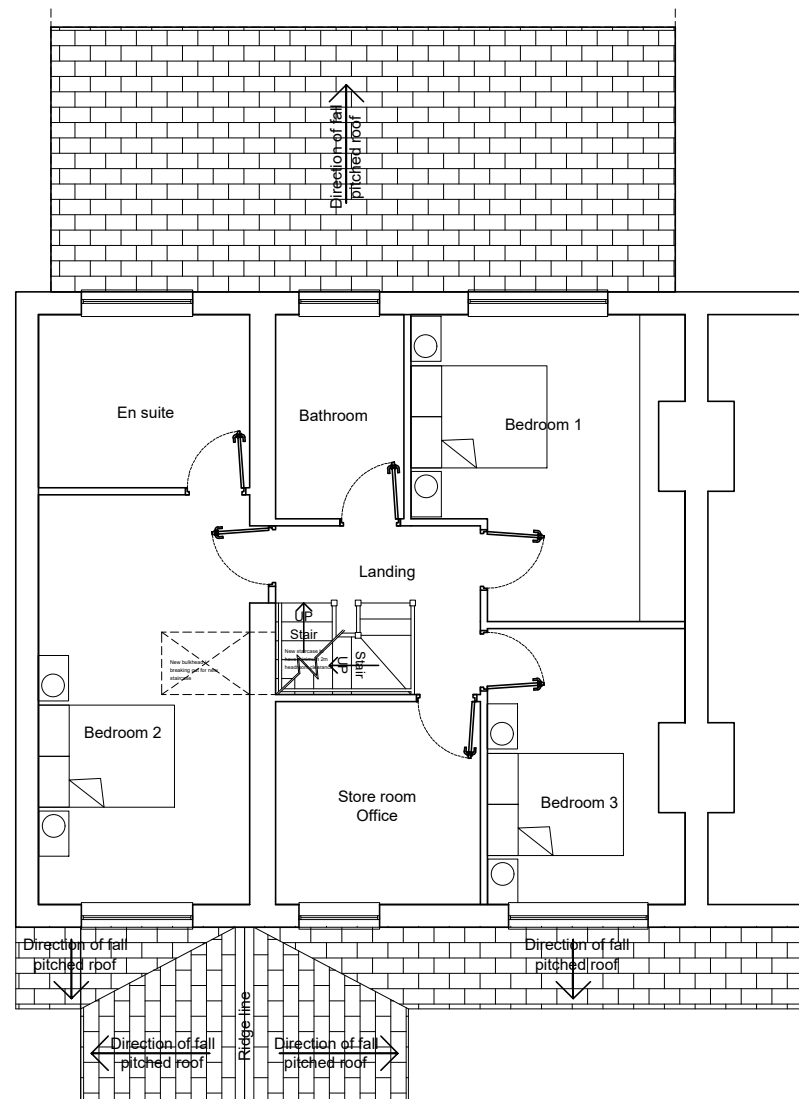

Proposed First Floor Plan
Scale 1:100@A3

Contractor must verify all dimensions on site before commencing any work or shop drawings. If this drawing exceeds the quantities taken in any way the Architects are to be informed before the work is initiated. Only figured dimensions to be taken from this drawing. Do not scale off this drawing. Drawings based on Ordnance Survey and / or existing record drawings - design and drawing content subject to Site Survey, Structural Survey, Site Investigations, Planning and Statutory Requirements and Approvals. Authorised reproduction from Ordnance Survey Map with permission of the Controller of Her Majesty's Stationery Office. Crown Copyright reserved.

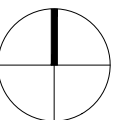

Location Plan:

PL2 Updated following feedback from the planners JB 11.07.2022

Revision: Description: By: Date:
Reason For Issue: **For Approval**

Drawing Number: 22_013_(20)_006 Revision: PL2
Scale: 1:100 @ A3 Date: FEB 22
Drawn by: JAB Checked by: JB

Project Name:
512 Manchester Road
Drawing Title:
Proposed Plans

John Brazier Architectural Services
17 Britain Street, Bury, Lancashire. BL9 9PD
john.brazier78@gmail.com
07752847372