


Copyright of this drawing is vested in BMF Architectural and it must not be copied or reproduced without written consent. All dimensions are to be taken from the drawings. DO NOT SCALE UP. THIS DRAWING — IS IN CONSULTATION
All dimensions must be taken from the drawings and not be taken from the photographs. 
All dimensions must be taken from the drawings and not be taken from the photographs. All dimensions must be taken from the drawings and not be taken from the photographs. All dimensions must be taken from the drawings and not be taken from the photographs.
All dimensions must be taken from the drawings and not be taken from the photographs. All dimensions must be taken from the drawings and not be taken from the photographs. All dimensions must be taken from the drawings and not be taken from the photographs.

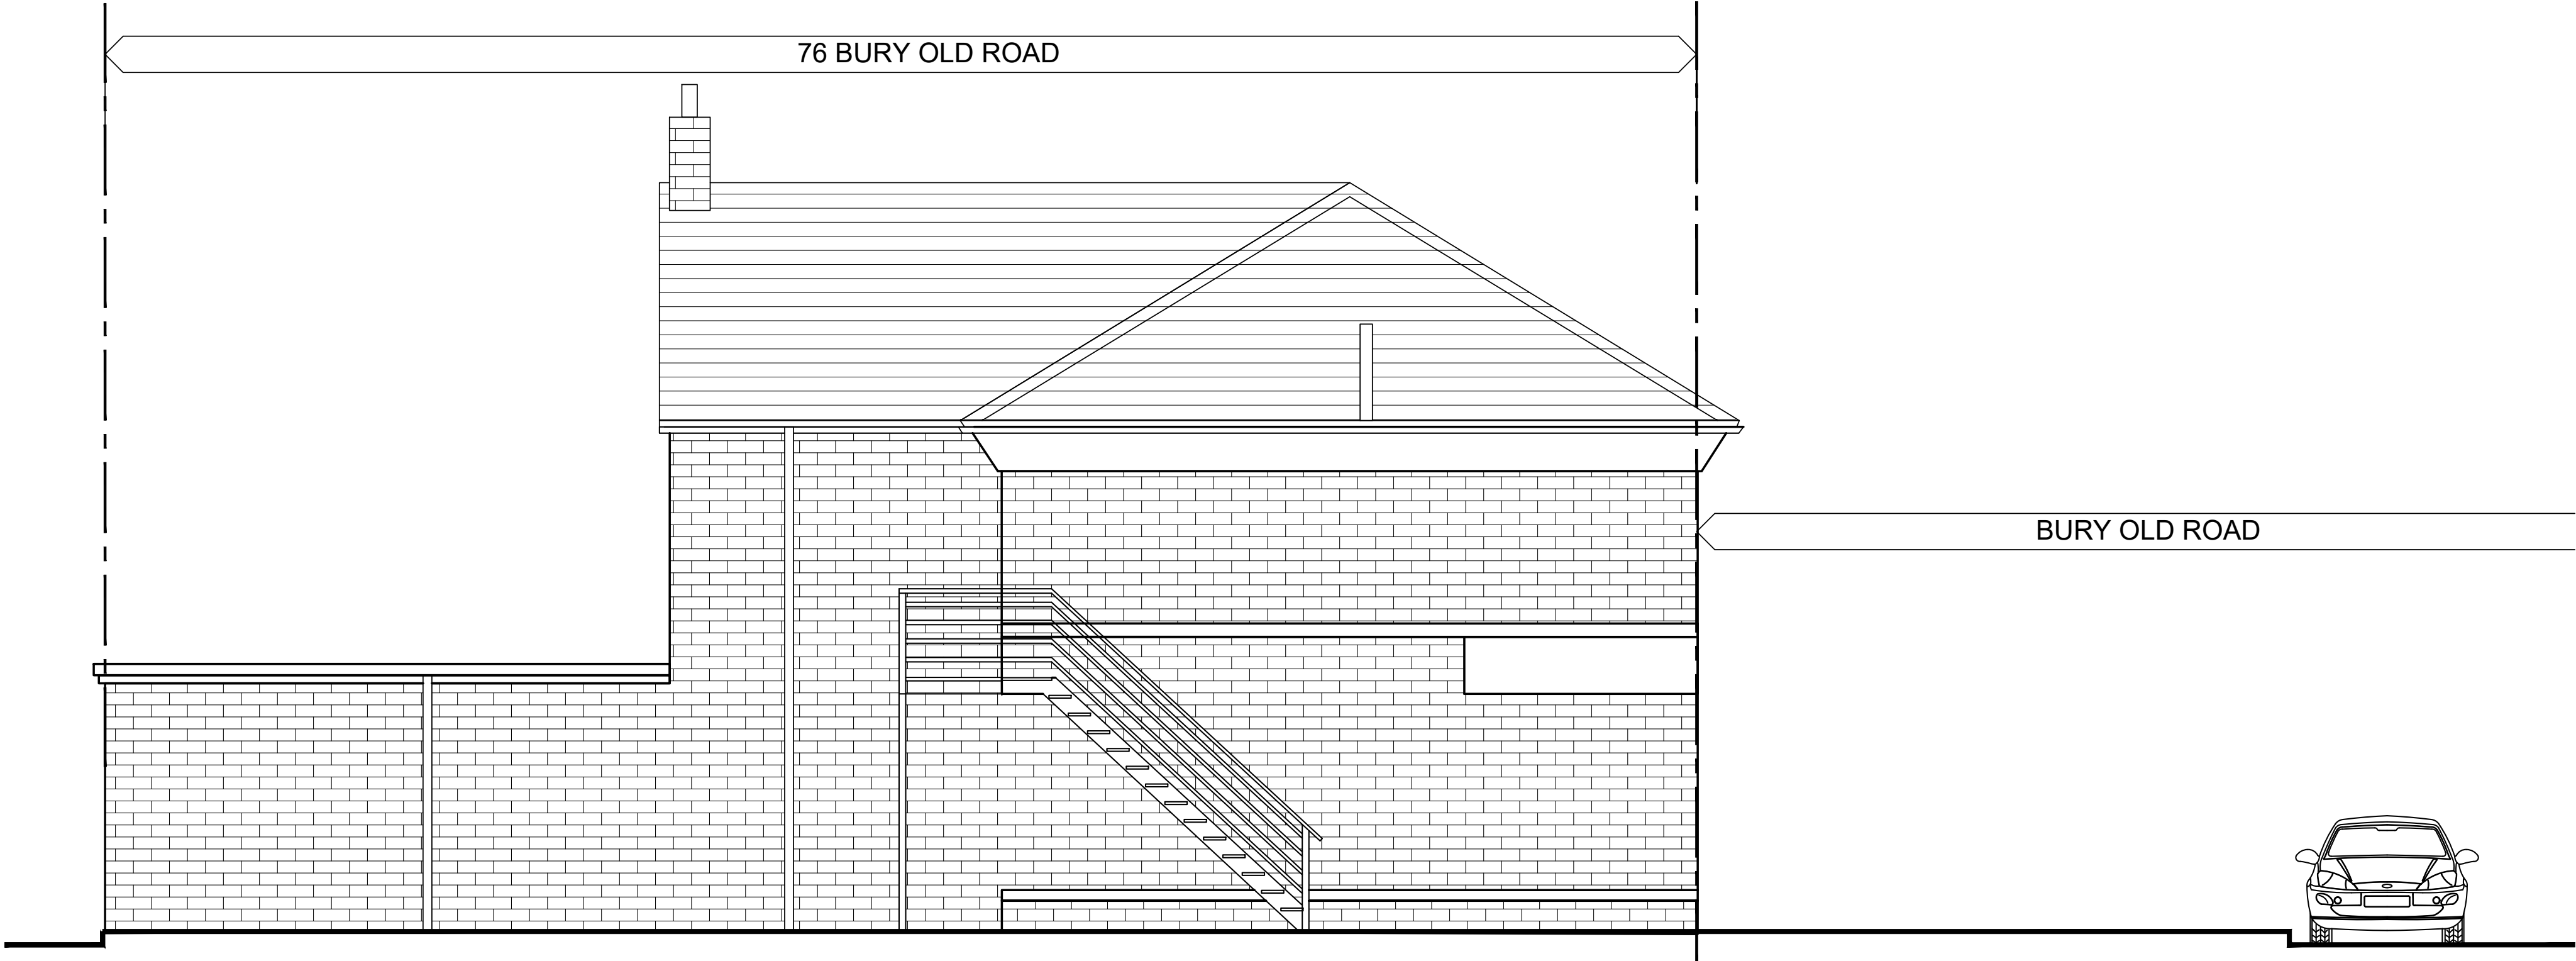

SIDE ELEVATION



FRONT ELEVATION

REAR ELEVATION

REV: | DATE: | DETAILS:

BM ARCHITECTURAL DESIGNS,
APARTMENT 8,
224 GREAT CLOWES STREET,
MANCHESTER M7 2ZS
TEL: 07415 493002
email- benjamin.maguire10@gmail.com

Project: 76 BURY OLD ROAD,
PRESTWICH, BURY,
GREATER MANCHESTER, M45 6TL

Title: PROPOSED ELEVATIONS

Client: CASSEL AND FLETCHER
PROPERTY MANAGEMENT LTD

Scale: 1:50@A1 Date: 05/ 2023 Drawn: BM

Status: PLANNING

Drawing no: BM/0523/BURY/PL4 Rev:

Architectural Design/ Planning/ Construction/ Building Regs